Verified RealEstate™

RE REGULATORY RECORD

RERA Document

The document as the regulator published it, reproduced in full behind this page.


Published for reference. The authority's own register is the operative record.

Verified RealEstate™
3/350/2 Mettukuppam,
OMR Thoraipakkam,
Chennai 600 097, India

hello@verified.realestate
+91 9996 12 9996
verified.realestate

PLAN SHOWING THE PROPOSED LAYOUT OF HOUSE SITES


IN T.S.NO:21, 24/1&2, 25/1&2, 28, 29/1&2, 31/1&2, 33, 35, 38/1,2,3&4, 40, 41/2, 43/2; (OLD SURVEY NO: 336/1A2, 1B, 1C, 4, 5, 11, 12, 13(pt), 14(pt), 15, 18(pt), 19, 24(pt)) WARD: 001, BLOCK: 0186, VELACHERY-1 TOWN, VELACHERY TALUK, CHENNAI DISTRICT, GREATER CHENNAI CORPORATION, ZONE: 13 DIVISION: 0176

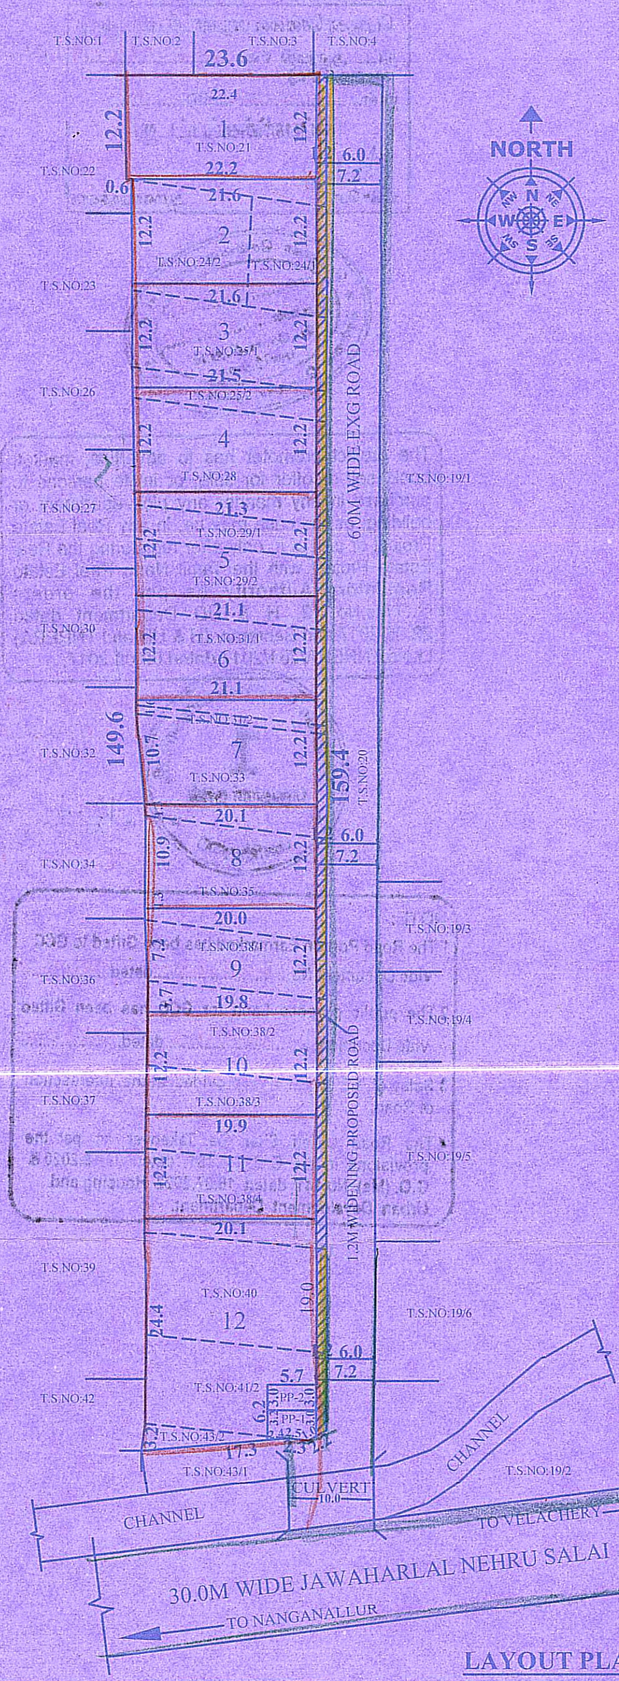

LAYOUT PLAN

NOTE: Gift Deed Doc No: 3140 /2025 dated: 08.05.2025. Velachery Sub-Registrar Office

NOTE: All Condition Stipulated in the NOC issued by PWD vide Letter No. DB/T5(3)/F-3032-Culvert Velachery Village 336/2024/ Dated: 17.04.2024. Shall be Strictly adhered to.

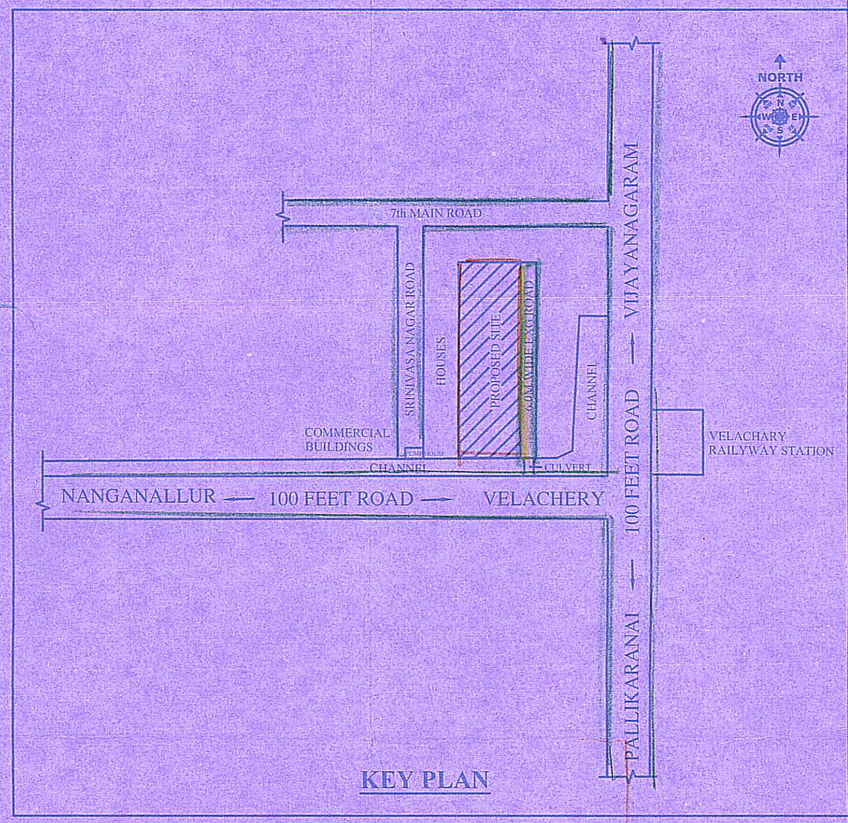

KEY PLAN

AREA DETAILS

S.No.	EXTENT DETAILS	SQ.M
01	As Per Document	3639.35 Sq.m
02	As Per Patta	3551.00 Sq.m
03	As Per Site	3512.94 Sq.m

PLOT NO	EXTENT in Sq.m.	PLOT NO	EXTENT in Sq.m.
1	271.93	7	252.10
2	263.34	8	244.37
3	262.84	9	242.02
4	260.13	10	242.22
5	258.82	11	244.10
6	257.02	12	487.57
TOTAL PLOT AREA - 3286.46			
PLOTABLE AREA			3286.46 Sq.m
ROAD WIDENING AREA			192.41 Sq.m
PUBLIC PURPOSE - 1 (GCC)			17.03 Sq.m
PUBLIC PURPOSE - 2 (TANGEDCO)			17.04 Sq.m
TOTAL AREA			3512.94 Sq.m

COLOUR INDEX

- SITE BOUNDARY
- EXISTING ROAD
- PROPOSED ROAD

SCALE - 1:100

For PRIME ESTATES

PARTNER

OWNER SIGNATURE

Er. V. MONISHA, B.E., M.B.A.,
Registered Engineer Grade-I
Greater Chennai Corporation
Reg No: RE104012024
Flat F01, Jains Ankush Prakas
No.11/6, Ranganathan Avenue
Kilpauk, Chennai - 600 010
Mobile : 98406 89690

LICENSED SURVEYOR

பெருநகர சென்னை மாநகராட்சி, பணித்துறை

திட்ட அனுமதி எண்: SDLWDC N13/0019 /2025
(மனைபிரிவு)

நாள்: 23/09/2025 வார்டு: 176

ஒப்பளிக்கப்பட்டது

23/9/25
உ.செ.பொ.

23/09/25
ஆணையருக்காக

பெருநகர சென்னை மாநகராட்சி
நாள்: 17/03/2025
N13/0019/2025
செ.மை.மா.நி.அ.வி
பணித்துறை
சென்னை பெருநகர வளர்ச்சி குழுமம்

The project promoter has to advertise, market, book, sell or offer for sale, or invite persons to purchase in any manner any plot, apartment or building, as the case may be, in any Real Estate Project or part of it, only after registering the Real Estate Project with the Tamil Nadu Real Estate Regulatory Authority as per the orders G.O.Ms.No.112, H & UD Department dated 22.06.2017 and Secretary (H & UD and TNRERA) Lr.No.TNRERA/261/2017 dated 09.08.2017.

பெருநகர சென்னை மாநகராட்சி
1
மனுதாரர் நகல்
பணித்துறை

Layout Approved vide no
LA/WDC/N13/000241/2025
Dt: 23/09/2025

23/9/25
AEE

23/09/25
For Commissioner

NOTE:

1 The Road Portion Earmarked has been Gifted to GCC vide Document No: 3140/2025 dated 08.05.2025

2 The public purpose Land for GCC has been Gifted vide Document No: 3140/2025 dated 08.05.2025

3 Splay of 1.5 m x 1.5 m provided at the intersection of Road.

4 The Road Gifted Shall be Takeover as per the provisions in the G.O. No.181, dated 03.12.2020 & G.O. (Ms). No.141 dated 16.07.2022 Housing and Urban Development Department.

THE LANDLENS SUITE

Eight ways to know a piece of land before you pay for it.

This report covers one part of the picture. These cover the rest, drawn from the same government records, for any property in Tamil Nadu.

LandLens One
Ask anything about a property and get an answer grounded in live government records, with the sources shown.
/landlens/one

Verify My Land
Every record check run on one property and returned as a single report.
/landlens/verify-my-land

Legal Opinion
An advocate's written opinion on the title, built on the records we pull for it.
/landlens

One Map
Every layer on one map: the parcel, its boundary, zoning, water bodies and what sits around it.
/landlens/one/map

PriceMap
What land actually changed hands for around this plot, taken from the registered deeds.
/landlens/pricemap

Build Scope
What you are allowed to build here: floor space, height, coverage and setbacks.
/landlens/build-scope

Property Tracker
Watch a property and hear about it when something new is registered against it.
/landlens/property-tracker

Deal Room
Run the transaction in one place: documents, stamping, signatures and the parties.
/landlens/deal-room

FREE TOOLS · NO ACCOUNT NEEDED

Twenty-four checks you can run yourself, at no cost.

Records and verification

The registers themselves, read for you.

- Encumbrance Certificate
- Patta and Chitta
- Field Measurement Sketch
- EC Analyzer
- Bank charge check
- Court case search
- Seller background check
- Approval check by survey

Value and duty

What it is worth and what it costs to register.

- Guideline value by street
- Guideline value by survey
- Stamp duty and registration fees
- Capital gains
- Floor space index
- Area unit converter

Zoning and land use

What the plan says can happen on this land.

- Land use zone finder
- CMDA land use check
- Coastal regulation zone
- Master plan check
- Water bodies finder
- Airport height clearance

Registers and directories

Who holds it, and which office keeps the record.

- Find your registering office
- Temple property check
- Waqf property check
- RERA register

Every free tool
/tools

Services we run for you
/services

The LandLens suite
/landlens/one

Verified RealEstate™

Every claim in this document traces back to a government record.

- Legal opinions, due diligence and title verification
- Building plan, layout and sub-division approvals
- Completion and occupancy certificates, regularisation
- Escrow, negotiation and NRI property management
- Land survey, soil testing, architecture and construction

Verified RealEstate
3/350/2 Mettukuppam,
OMR Thoraipakkam,
Chennai 600 097, India
hello@verified.realestate
+91 9996 12 9996

Prepared from the registers named on the page each finding sits on. Where a register could not be read, this document says so in its place rather than leaving the gap to be read as a clean result.