Verified RealEstate™

RE REGULATORY RECORD

RERA Document

The document as the regulator published it, reproduced in full behind this page.

Published for reference. The authority's own register is the operative record.

Verified RealEstate™
3/350/2 Mettukuppam,
OMR Thoraipakkam,
Chennai 600 097, India

hello@verified.realestate
+91 9996 12 9996
verified.realestate

DIGITALLY VERIFIED RECORD

Town and Country Planning Department(Planning Permission)

Government ITI (Opposite)
Chennimalai road, Erode -638 009

ROC No. JV765BTD/2024/TCP

Date : 13/08/2024

From:

Joint Director / Deputy Director / Assistant Director

Government ITI (Opposite)
Chennimalai road, Erode -638 009

To :

The President
Pariyur Panchayat
Gobichettipalayam Taluk
Erode District.

Sir/ Madam,

Sub : Residential Layout - Office of the Erode District Town and Country Planning S.F.No:-15/2A1B in Pariyur Village, Pariyur Panchayat, Gobichettipalayam Taluk - Erode District – 1.74.1/2 Acre (or) 7065.0 sqm Extent Technicaclearance issued - forwarded for further action - Reg.

Ref : 1.Applicants Thiru.N.R.PALANISAMY, Online application No JV765BTD Dated:17.07.2024
2.Road pattern plan approved by the District Town and country planning office, Erode, dated: 02.08.2024.
3.Letter No.M.M.A1/6226/2024 Dated.15.07.2024 of Joint Director, Agriculture department, Erode District
4.Letter Roc. No.19799/2020, Dated: 24.12.2020 of Director of Town and Country Planning, Chennai (Circular)
5.Applicants Thiru.N.R.PALANISAMY giftdeed uploaded Dated:12.08.2024.(Gift deed document No.Local body Doc no.2594/2024 Dt.08.08.2024) and
TANGEDCO Doc no.2595/2024 Dt.08.08.2024,
6.G.O.138, Housing and Urban Development Department, Dated: 04.06.2004
7.G.O.79, Housing and Urban Development Department, Dated: 04.05.2017.
8.G.O.18, Department of Municipal Administration and Water Supply,Dated:04.02.2019 and G.O.16 Department of Municipal Administration and Water Supply,
dated: 31.01.2020 and G.O.181, Housing and Urban Development Department, Dated: 09.12.2020
9.G.O.141, Housing and Urban Development Department, Dated: 23.09.2020
10.G.O.141, Housing and Urban Development Department, Dated: 16.07.2022
11.Government Letter No.19113/Nov 4(3)/ 2017-1, Housing and Urban Development Department, Dated: 30.08.2017.
12.Letter no.13686/2017/LA1, Dated: 08.09.2017 of Commissioner of Town and Country Planning, Chennai (Circular).
13.Letter Roc No.320/2022/TCP3, Dated:07.01.2022 of Director of Town and Country Planning, Chennai. (Circular).
14.Demand payment Request Letter, Dated: 13.08.2024.
(requiring payment of Centage Fee, Display Board Fee and Flag Day Fund).
15.Applicants Thiru.N.R.PALANISAMY Letter, Dated: 13.08.2024 (Payment of Centage Fee, Display Board Fee and Flag Day Fund).
16.Letter Roc No. 4367/2019/TCP2, Dated: 14.08.2021 of Director of Town and Country Planning, Chennai (Circular)
17. G.O.53, Housing and Urban Development Department,(UD4(1)) Dated: 28.02.2024 and TNGG Part Section-2 Date:10.07.2024

Order :-
The application seeking technical clearance/ concurrence/Planning Permission for the proposed formation of housing layout to an extent of 1.74.1/2 Acre
(or) 7065.0 sqm Extent in the land bearing S.F.No:-15/2A1B in Pariyur Village, Pariyur Panchayat, Gobichettipalayam Taluk - Erode District was processed
as per the prevailing rules and after perusing the records and after conducting site inspection, the applicant was directed to handover the portion of land
earmarked for roads, public purposes meant for local body and TANGEDCO vide reference 2nd cited above.

On receipt of gift deeds vide reference 5th cited above, and on receipt of payment of charges such as OSR charges and Centage charges vide reference
15th cited above, the technical clearance/ concurrence/Planning Permission is issued to the mentioned layout subject to the following conditions:
1.The Technical Clearance/Concurrence/Planning Permission is issued to the above mentioned layout and the number is assigned as
SWP/DTCP/ERODE/LAYOUT APPROVAL No.230/2024.
2. The local authority shall accord permission duly following the rules /regulations/Orders issued from time to time under the respective Acts.
3.The local authority shall accord permission/approval after collecting requisite fees/charges as applicable and the copy of the approval issued shall be
forwarded to this office for record.
4.Also, the local authority shall forward the copy of such permission/approval to the office of the Sub registrar of Registration department and the office of
the Assistant Director of Survey and land records concerned for information and for making mutation in their records.
5.Also, the local authority shall forward the copy of such permission/approval to the Thasildhar concerned with a direction to the applicant to pay the
requisite charges for making mutation in the TamilNilam/Collabland website.
6. The acknowledgement of receipt of proceedings and drawing shall be forwarded to this office through mail.
7.The local body may issue the final order, only after confirming that the applicant applied for Bulk Sub division
SPECIAL CONDITIONS:
1.a) With reference to the 8th cited and 10th cited letter,if the located site lies in the Municipal/ Corporation areas: Collecting the necessary fees including
the charges for providing amenities like roads, storm water drains and street lights from the applicants After collecting the necessary fees the final layout
sketch, permit of planning authority along with approval of Local Body shall be issued to the applicant(s) directly.
b) Other than Municipal/ Corporation areas: Shall collect the necessary fees and issue the final layout sketch, permit of planning authority along with the
permit of local body to the applicant (s) directly, only after ensuring that the applicant lays tar roads, provide other amenities like storm water drains, water
supply facilities by constructing required OHT, provide necessary street lights etc., as per the standards specified by the local body.
2. This office has not legally certified the title to the ownership by granting the technical clearance and planning permission. Only the entitlement to
develop the land by the applicant is verified through the documents uploaded in the web portal. Any person wishing to purchase the property must
individually ascertain the ownership of the property of the developer/seller. If any dispute arises towards the ownership, the same shall be settled through
the appropriate forum. This office is not the appropriate authority to decide on this.
3 The owners / developers shall be allowed either to carry out Infrastructure development works as per the standards specified by the local body
concerned or to pay the estimate cost to the local body. Concerned local body shall prescribe the standards for the provisions of basic infrastructure like
roads, drains, water supply etc. for the layout, as per existing rules. Before taking over the Infrastructure developed by the owners / developers, the local
bodies shall ensure the quality of the works done by the owners/ developers. Reasonable period to be prescribed for up keep/maintenance of the roads
and drains by the owners/developers. Wherever layouts develop at a slow pace, the maintenance period shall be extended till 60% of the plots developed
in the layout or 5 years whichever is later as envisaged under the directions issued by the Government Order vide references 8th, 9th and 10th cited
above.
4. The local authority shall also ensure that the sub division for the land earmarked for road and land meant for public purposes such as Local body and
TANGEDCO are properly carried out and transferred in favour of the local body/TANGEDCO concerned before issuing the final approval.
5. As envisaged under the "Tamil Nadu Real Estate (Regulation & Development) Act 2016, the promoter has to advertise, market, book, sell or offer for sale
or invite persons to purchase in any manner any plot, apartment or building, as the case may be, in any Real Estate Project or part of it only after
registering the Real Estate Project with the Real Estate Authority. The applicant has to comply the said provisions.
6.If the layout is located in an area other than planning area, the local authority shall also collect the Scrutiny fee Rs-1000 /- per plot and 3% of market

value of land as land use conversion charges before issuing the final approval as envisaged in Government Order under the reference 7th cited above. The
payment of charges shall be made under the following head of account.
7.Asper reference to the 17 th cited it is necessary to levy development charges for Non-Planning Area.
8. According to the Circular No.12544/14/CB dated:04.07.2014 stating that, The Directorate of Town and Country Planning Department has not Legally
certified the title to the ownership by granting technical clearance and planning permission. Only the applicant's application (lease deed, sale deed, gift
deed, etc.) any person wishing to purchase the property must individually assert ownership of the property to the applicant. Also, if anyone else dispute
arises individual rights over it, they can settle it before the appropriate competent court. The Directorate of Town and Country Planning Department is not
the right organization to decide this.
Head of Account:
0217 Urban Development -
60 other Urban Development Schemes -
800 other Receipts -
AS Receipts under Land Use Conversion Charges-
227 Non Taxation fees -
09 Collections (IFHRMS CODE: 0217-60-800-AS 22709)

7.The fees/charges collected from the applicant are as follows:
Scrutiny Fee: Rs.10598/- Dt.17.07.2024
Centage Charges: Rs.10200/-Dt. 13/08/2024
Display Board: Rs.10000/-Dt.13/08/2024
Development charges:Rs. 35500/-Dt.13.08.2024

Copy to
1. Thiru.N.R.PALANISAMY
Pariyur,Gobichettipalayam,
Erode-638476

2.The Tahsildar.
Gobichettipalayam Taluk
Erode District.

3.The Assistant Director,
Department of Survey and Land Records,
Collectorate Office, Erode.

4. The Chairman,
Tamil Nadu Real Estate Regularity Authority,
No.1A, CMDA Tower II, 1st Floor,
Gandhi Irwin Bridge Road, Egmore,
Chennai - 600 008.

5. Superintending Engineer,
Electricity Distribution CIrcle,
Tamilnadu generation and Distribution Corporation Ltd,
Erode, Erode District

S.No	Description of Charges	Amount	Receipt No and Date
1	Scrutiny fee	10598	17/07/2024
2	OSR Fee		
3	Centage Charges	10200.00	13/08/2024
4	Development Charges	35500.00	13/08/2024
5	Display Board Charges	10000.00	13/08/2024
6	Satellite town charge		

Joint Director/Deputy Director/Assistant Director(i/c)
District Town and Country Planning,

Erode District.

Enclosure

1.Layout original map and Condition – 2 set

Signature valid

Signed by: Assistant Director
Location:Erode
Date:2024.08.13 15:55:59

DEPARTMENT OF TOWN AND COUNTRY PLANNING

Payment Receipt

Applicant Name : N R PALANISAMY

Payment Generated : 13/08/2024

Application No : JV765BTD

Payment Completed : 13/08/2024

Fees Type : Demand Fees

Receipt Number : 2024081330407

Transaction ID : 5827377334335

Demand Details:

S.No	Description	Amount
1	Display Board Charges	10000.00
2	Centage Charges	10200.00
3	Development Charges	35500.00

Total Amount : 55700

Amount In Words : Rupees Fifty Five Thousand Seven Hundred Only

With Regards,
DTCP

Layout Application - Final Approval Letter

Roc No: PARIYUR/LAYOUT/2024-2025/02

Date: 10/19/24 11:41 AM

From:

Village Panchayat

PARIYUR

To :

Thiru.N.R.Palanisamy,Pariyur Village,Gobi Tk,Erode-638476

Online Application Number: JV765BTD

Sir/ Madam,

Sub :

Layout - Gobichettipalayam – Pariyur Village Panchayat- 1.74(1/2) acres (or) 7065 Sqm in Pairyur Village Under Panchayat SF. No.15/2A1B Grant of final Approval for 28 plots situated on the Layout-Regards

Ref :

1.Applicant Thiru. N.R.Palanisamy,Pariyur Village,Gobi Tk,Erode-638476 Online Application No JV765BTD,Dated:17.07.2024
2.ROC NO.2 JV765BTD/2024/TCP Date : 13-08-2024 From Assistant Director Of Town & Country Planning Erode District.
3.Gobichettipalayam R/2 Sub Register Documents No (2594/2024 Date 07-08-2024) and (2595/2024 Date07-08-2024)
4.Layout Approval No -230/2024 Date : 13/08/2024 From Assistant Director Of Town & Country PlanningErodeDistrict.
5. Pariyur Village Panchayat Resolution Number of 122/2024-date 10-09-2024

Body:

1.74(1/2) Acres (or) 7065 Sqm in S.F No.15/2A1B Pariyur Village under Pariyur Panchayat, Gobichettipalayam Panchayat Union of Erode District Thiru. N.R.Palanisamy,Pariyur Village,Gobi Tk,Erode-638476 Pariyur Village Panchayat ,Gobichettipalayam, Erode District As per the documents of Gobichettipalayam R/2 Sub Register office found in the application , the roads

constructed in the plot by the applicant have been deeded in the name of Pariyur Village Panchayat President. In the letter of the Assistant Director Of Town & Country Planning Erode District, which is seen in view 2, approval of the technical approval map for the said plot has been granted for 28 plots with the conditions of the map numbered as 230/2024 Technical clearance issued by Assistant Director Of Town & Country Planning Erode District has been approved. Therefore, it is ordered to grant final approval to 28 plots Named as "NEW SENTHAMARAI NAGAR PHASE-3" subject to the conditions laid down by the Assistant Director Of Town & Country Planning Erode District.

Village

Signature valid

Signed by: Village Panchayat President
Location:Erode
Date:2024.10.19 11:41:21

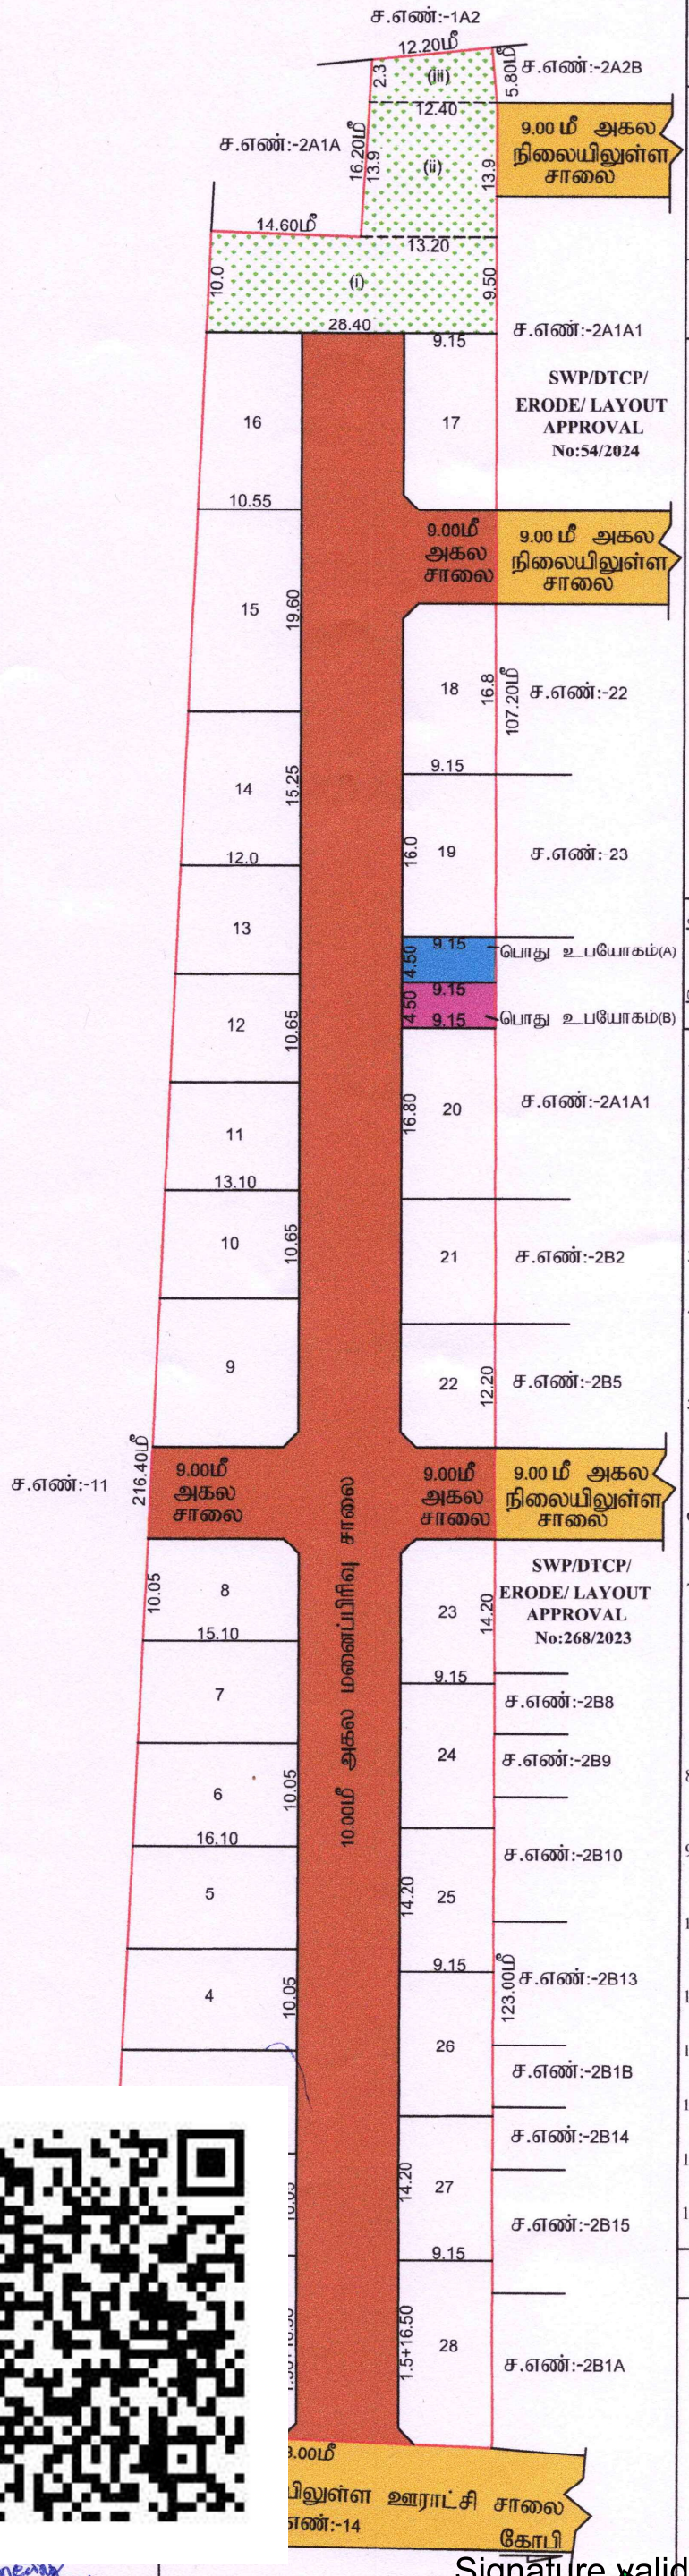

நகர் ஊரமைப்பு துறை (DTCP) ஈரோடு மாவட்டம்
கோபிசெட்டிபாளையம் ஊராட்சி ஒன்றியம்
பாரியூர் ஊராட்சி

ஈரோடு மாவட்டம்,கோபிசெட்டிபாளையம் வட்டம்,கோபிசெட்டிபாளையம் ஊராட்சி ஒன்றியம்,பாரியூர் ஊராட்சி மற்றும் பாரியூர் கிராமம், புல எண்:15/2A1B-ல் அமையும் உத்தேச குடியிருப்பு மனைப்பிரிவிற்கான தொழில் நுட்ப ஒப்புதல் வரைபடம்.(திட்டமில்லா பகுதி)

அளவு: 1:400

இணையவழி விண்ணப்ப எண்: JV765BTD நாள்:-17-07-2024

குறிப்பு:-

மனைப்பிரிவின் பரப்பு	:	1.74½ ஏக்கர் (அ) 7065.00 ச.மீ
கோரிய மனைகள்	:	31
ஒதுக்கிய மனைகள்	:	28

வ

மனைப்பிரிவு எல்லை

நிலையில் உள்ள சாலை

ஒதுக்கப்பட வேண்டிய பூங்கா பரப்பு :- (மனைப்பிரிவின் பரப்பு - மனைப்பிரிவு சாலைகளின் பரப்பு)x10%
:- (7065.00 - 2372.25)x10% = 469.27 ச.மீ

பொது உபயோகம் பரப்பு :- (7065.00 - 2372.25)x0.5% = 23.42 ச.மீ

பொது ஒதுக்கீடு:-

உள்ளாட்சிக்கு தானமாக ஒப்படைக்கப்பட்டவை:-(தான ஆவண எண்:2594/2024,நாள்:08/08/2024)

மனைப்பிரிவின் சாலை :- 2372.25 ச.மீ

பூங்கா ஒதுக்கீடு பரப்பு :- 501.71 ச.மீ (10.69%)

பொது உபயோகம்(A) :- 41.17 ச.மீ (0.88%)

தமிழ்நாடு மின் உற்பத்தி மற்றும் மின் பகிர்மான கழகத்திற்கு தானமாக ஒப்படைக்கப்பட்டவை:- (தான ஆவண எண்:2595/2024,நாள்:08/08/2024)

பொது உபயோகம்(B) :- 41.17 ச.மீ (0.88%)

கட்டிட வரம்பு :- 9.0மீ வரை அகலம் உள்ள சாலைகளுக்கு 1.50மீ விடப்படல் வேண்டும்,
9.0மீ க்கு மேல் 18.0மீ வரை அகலம் உள்ள சாலைகளுக்கு 3.0மீ விடப்படல் வேண்டும்

மூலை முடக்கு:- 12.0மீ வரை அகலம் உள்ள சாலைகளுக்கு 1.50x1.5மீ விடப்படல் வேண்டும்

நிபந்தனைகள்:-

1. அரசாணை எண்-18 ந.நி மற்றும் குடிநீர் வழங்கல் துறை நாள் 04.02.2019 (ம) அரசாணை எண்-16 ந.நி மற்றும் குடிநீர் வழங்கல் துறை நாள் 31.01.2020, அரசாணை எண்-181, வீட்டுவசதி (ம) நகர்புற வளர்ச்சித்துறை நாள்-09.12.2020-ன் படி சாலை மற்றும் 0.5% பூமி உள்ளாட்சிக்கும், 0.5% பூமி உள்ளாட்சி அல்லது TANGEDCO க்கும் தானமாக பெற நடவடிக்கை மேற்கொள்ளப்பட வேண்டும்.
2. அரசாணை எண்:181, வீட்டுவசதி மற்றும் நகர்புற வளர்ச்சித்துறை நாள்-09.12.2020-ல் தெரிவுத்துள்ளவாறு சாலைகள், மழைநீர் வடிகால் வசதி, மேல்நிலை நீர்தேக்க தொட்டியுடன் கூடிய குடிநீர் வசதிகள் மற்றும் தெருவிளக்குகள் ஆகியவை உள்ளாட்சியின் விருப்பத்திற்க்கு ஏற்ப அமைக்கப்பட்ட பின்னர் இறுதி ஒப்புதல் வழங்கபடல் வேண்டும்.
3. அரசாணை எண்:141, வீட்டுவசதி மற்றும் நகர்புற வளர்ச்சித்துறை நாள்-16.07.2022-ன் படி நடவடிக்கை மேற்கொள்ளப்பட வேண்டும்.
4. இம்மனைப்பிரிவிற்கு ஊராட்சி இறுதி ஒப்புதல் அளிக்கும் முன் இடத்தில் எந்த துறையாலும் நில ஆர்ஜித நடவடிக்கை எடுக்கப்படவில்லை என்றும், எந்த துறைக்காகவும் நில ஆர்ஜிதப் பட்டியல் மாவட்ட வருவாய் அலுவலருக்கு அனுப்பவில்லை என்றும்,பாரியூர் ஊராட்சி தலைவர் உறுதி செய்து கொள்ள வேண்டும்.
5. நில உரிமை குறித்து வழங்கப்பட்ட சான்றுகள் மற்றும் பரிசீலனைக்கு சமர்ப்பிக்கப்பட்ட ஆவணங்கள் சரியானவை அல்ல என அறியப்பட்டால் அல்லது மனைப்பிரிவிற்கு தொழில் நுட்ப ஒப்புதல் வழங்கியதால் பாதிப்பு ஏற்படக்கூடிய சூழ்நிலை ஏற்படின் மனைபிரிவிற்கு வழங்கப்பட்ட தொழில் நுட்ப ஒப்புதல் எவ்வித முன் அறிவிப்பும் இன்றி நகர் ஊரமைப்பு இயக்குநர் சென்னை அவர்களால் ரத்து செய்யப்படும்.
6. விற்பனைக்கு உண்டான மனைகளை விற்பனை செய்யும் போது இவ்வரைபட நகலோடு நகர் ஊரமைப்பு துறையில் ஒப்புதல் அளிக்கப்பட்ட ஆணையின் நகல் மனை வாங்குபவர்களுக்கு கட்டாயம் வழங்கப்படவேண்டும்.
7. நகர் ஊரமைப்புத்துறை சட்டபூர்வமாக தொழில் நுட்ப அனுமதி அளிப்பதன் மூலம் விண்ணப்பதாரரின் பேரில் உள்ள உரிமையை உறுதிபடுத்தவில்லை.தொழில் நுட்ப அனுமதி,திட்ட அனுமதி அளிப்பதற்கு முன்பு விண்ணப்பதாரரின் விண்ணப்பத்துடன் சமர்பித்த ஆவணங்களில்(கிரயப்பத்திரம் - குத்தகை பத்திரம் பட்டா- தானப்பத்திரம் - பொது அதிகார பத்திரம்)மேலும் பல விண்ணப்பதாரர் வளர்ச்சி செய்ய உரிமை உள்ளதா என்று பார்க்கப்படுகிறது.சொத்தினை வாங்க விரும்பும் எந்த நபரும் விண்ணப்பதாரருக்கு சொத்தின்மீது உள்ள உரிமையை தனியாக உறுதிபடுத்திக் கொள்ள வேண்டும்.மேலும் அதன் மேல் வேறு யாரேனும் தனி நபர் உரிமை கோரினால் அவர்கள் அதனை பொருத்தமான தகுதியுள்ள நீதிமன்றத்தின் முன் தீர்த்துகொள்ளலாம்.இதனை முடிவு செய்ய நகர் ஊரமைப்புத்துறை பொருத்தமான அமைப்பு அல்ல.
8. ஒப்புதல் அளிக்கப்பட்ட மனை பிரிவு வரைபடத்தை எந்தவித மாற்றம் /விடுதலின்றி மனைப்பிரிவு நுழைவாயிலில் 6"x4" அளவிலான நிரந்தர தகவல் பலகை மூலம் பொதுமக்கள் பார்வைக்கு நிரந்தரமாக பிரசுரிக்கப்பட வேண்டும்.
9. உத்தேச மனைப்பிரிவு சாலைகளக்கு மனுதாரரால் தார் சாலை அமைக்கப்பட்டு (BDO/UE) செயல் அலுவலர் / யூனியன் பொறியாளர்/ நகராட்சி பொறியாளர் அவர்களிடம் தரம் குறித்து தகுதிச் சான்று பெறப்பட்ட பின்னர் உள்ளாட்சியால் இறுதி ஒப்புதல் வழங்கப்பட வேண்டும்.
10. பிரஸ்தாப மனைப்பிரிவுக்கு இவ்வலுவலகத்தால் தொழில் நுட்ப ஒப்புதல் மட்டுமே வழங்கப்படுகிறது. மனுதாரரின் நில உரிமத்தினை உறுதி செய்த பின்னரே உள்ளாட்சியால் இறுதி ஒப்புதல் வழங்கப்படல் வேண்டும்.
11. பிரஸ்தாப மனைப்பிரிவு அமையும் இடம் குறித்து நீதிமன்ற வழக்கு ஏதும் நிலுவையில் உள்ளது அறியப்படின் இவ்வுத்தரவு செல்லத்தக்கதல்ல.
12. மனைப்பிரிவினை சுற்றி சுற்றுச்சுவர் அமைக்கப்பட்டிருப்பின் அதனை அகற்றி அருகிலிருக்கும் இடத்திற்கு இணைப்பு பாதை அமையும் வகையில் சுற்றுச்சுவர் இடித்து அப்புறப்படுத்தப்பட வேண்டும்.
13. மனைப்பிரிவின் ஊடே நீர்நிலை அமையுமாயின் அதற்கு பாதிப்பு ஏற்படாத வண்ணம் மனைப்பிரிவு அமைக்கப்படல் வேண்டும் இதனை உள்ளாட்சி உறுதி செய்தல் வேண்டும்
14. பிரஸ்தாப மனை அமையும் இடம் ஒப்புதல் அளிக்கப்பட்ட மனைப்பிரிவின் பொது ஒதுக்கீடு பகுதியில் அமையுமாயின் இவ்வுதரவு செல்லத்தக்கதல்ல.
15. மனைபிரிவிற்கு RERA அனுமதி பெற்ற பின்னரே மனைகளை விற்பனை செய்ய வேண்டும்.

SWP/DTCP/ERODE/LAYOUT APPROVAL No: 230 / 2024

அளவர் / உதவி வரைவாளர்	
வரைவாளர் நிலை III	
மேற்பார்வையாளர்/ வரைவாளர் நிலை II	

Signature valid
Signed by: Assistant Director
Location:Erode
Date:2024.08.13 15:59:52

Signature valid
Signed by: Village Panchayat President
Location:Erode
Date:2024.10.19 11:[illegible]:06

நகர் ஊரமைப்பு துணை இயக்குநர்,(பொ)
மாவட்ட நகர் ஊரமைப்பு அலுவலகம்
ஈரோடு மாவட்டம்

THE LANDLENS SUITE

Eight ways to know a piece of land before you pay for it.

This report covers one part of the picture. These cover the rest, drawn from the same government records, for any property in Tamil Nadu.

LandLens One
Ask anything about a property and get an answer grounded in live government records, with the sources shown.
/landlens/one

Verify My Land
Every record check run on one property and returned as a single report.
/landlens/verify-my-land

Legal Opinion
An advocate's written opinion on the title, built on the records we pull for it.
/landlens

One Map
Every layer on one map: the parcel, its boundary, zoning, water bodies and what sits around it.
/landlens/one/map

PriceMap
What land actually changed hands for around this plot, taken from the registered deeds.
/landlens/pricemap

Build Scope
What you are allowed to build here: floor space, height, coverage and setbacks.
/landlens/build-scope

Property Tracker
Watch a property and hear about it when something new is registered against it.
/landlens/property-tracker

Deal Room
Run the transaction in one place: documents, stamping, signatures and the parties.
/landlens/deal-room

hello@verified.realestate · +91 9996 12 9996

FREE TOOLS · NO ACCOUNT NEEDED

Twenty-four checks you can run yourself, at no cost.

Records and verification

The registers themselves, read for you.

- Encumbrance Certificate
- Patta and Chitta
- Field Measurement Sketch
- EC Analyzer
- Bank charge check
- Court case search
- Seller background check
- Approval check by survey

Value and duty

What it is worth and what it costs to register.

- Guideline value by street
- Guideline value by survey
- Stamp duty and registration fees
- Capital gains
- Floor space index
- Area unit converter

Zoning and land use

What the plan says can happen on this land.

- Land use zone finder
- CMDA land use check
- Coastal regulation zone
- Master plan check
- Water bodies finder
- Airport height clearance

Registers and directories

Who holds it, and which office keeps the record.

- Find your registering office
- Temple property check
- Waqf property check
- RERA register

Every free tool
/tools

Services we run for you
/services

The LandLens suite
/landlens/one

Verified RealEstate™

Every claim in this document traces back to a government record.

- Legal opinions, due diligence and title verification
- Building plan, layout and sub-division approvals
- Completion and occupancy certificates, regularisation
- Escrow, negotiation and NRI property management
- Land survey, soil testing, architecture and construction

Verified RealEstate
3/350/2 Mettukuppam,
OMR Thoraipakkam,
Chennai 600 097, India
hello@verified.realestate
+91 9996 12 9996

Prepared from the registers named on the page each finding sits on. Where a register could not be read, this document says so in its place rather than leaving the gap to be read as a clean result.