Verified RealEstate™

RE REGULATORY RECORD

RERA Document

The document as the regulator published it, reproduced in full behind this page.

Published for reference. The authority's own register is the operative record.

Verified RealEstate™
3/350/2 Mettukuppam,
OMR Thoraipakkam,
Chennai 600 097, India

hello@verified.realestate
+91 9996 12 9996
verified.realestate


DIGITALLY VERIFIED RECORD

PLAN SHOWING THE PROPOSED SUB DIVISION OF HOUSE SITES IN S.NO:2/1B & 2/1C PART OF MOOLACHERI VILLAGE, TAMBARAM TALUK ,KANCHEEPURAM DISTRICT. (WITHIN ST.THOMAS MOUNT PANCHAYATH UNION LIMITS.)

Reg-2017 Planning Permit No:255/18
D.Dis No.13566/18 Dated : 7.12.2018


Planning Permit No. 1514/2018.
APPROVED
Subject to the conditions in this Office Letter
D.Dis No. 13209/18 Dt. 13.12.18
COMMISSIONER
St.Thomas Mount Panchayat Union
at Chitlapakkam, Chennai-64
THIS PLANNING PERMISSION ISSUE AS PER DELEGATION OF POWERS GIVEN BY
Member-Secretary
CMDA, Chennai-600 008

Extention Officer (Planning)
St.Thomas Mount Panchayat Union
Chitlapakkam, Chennai - 64

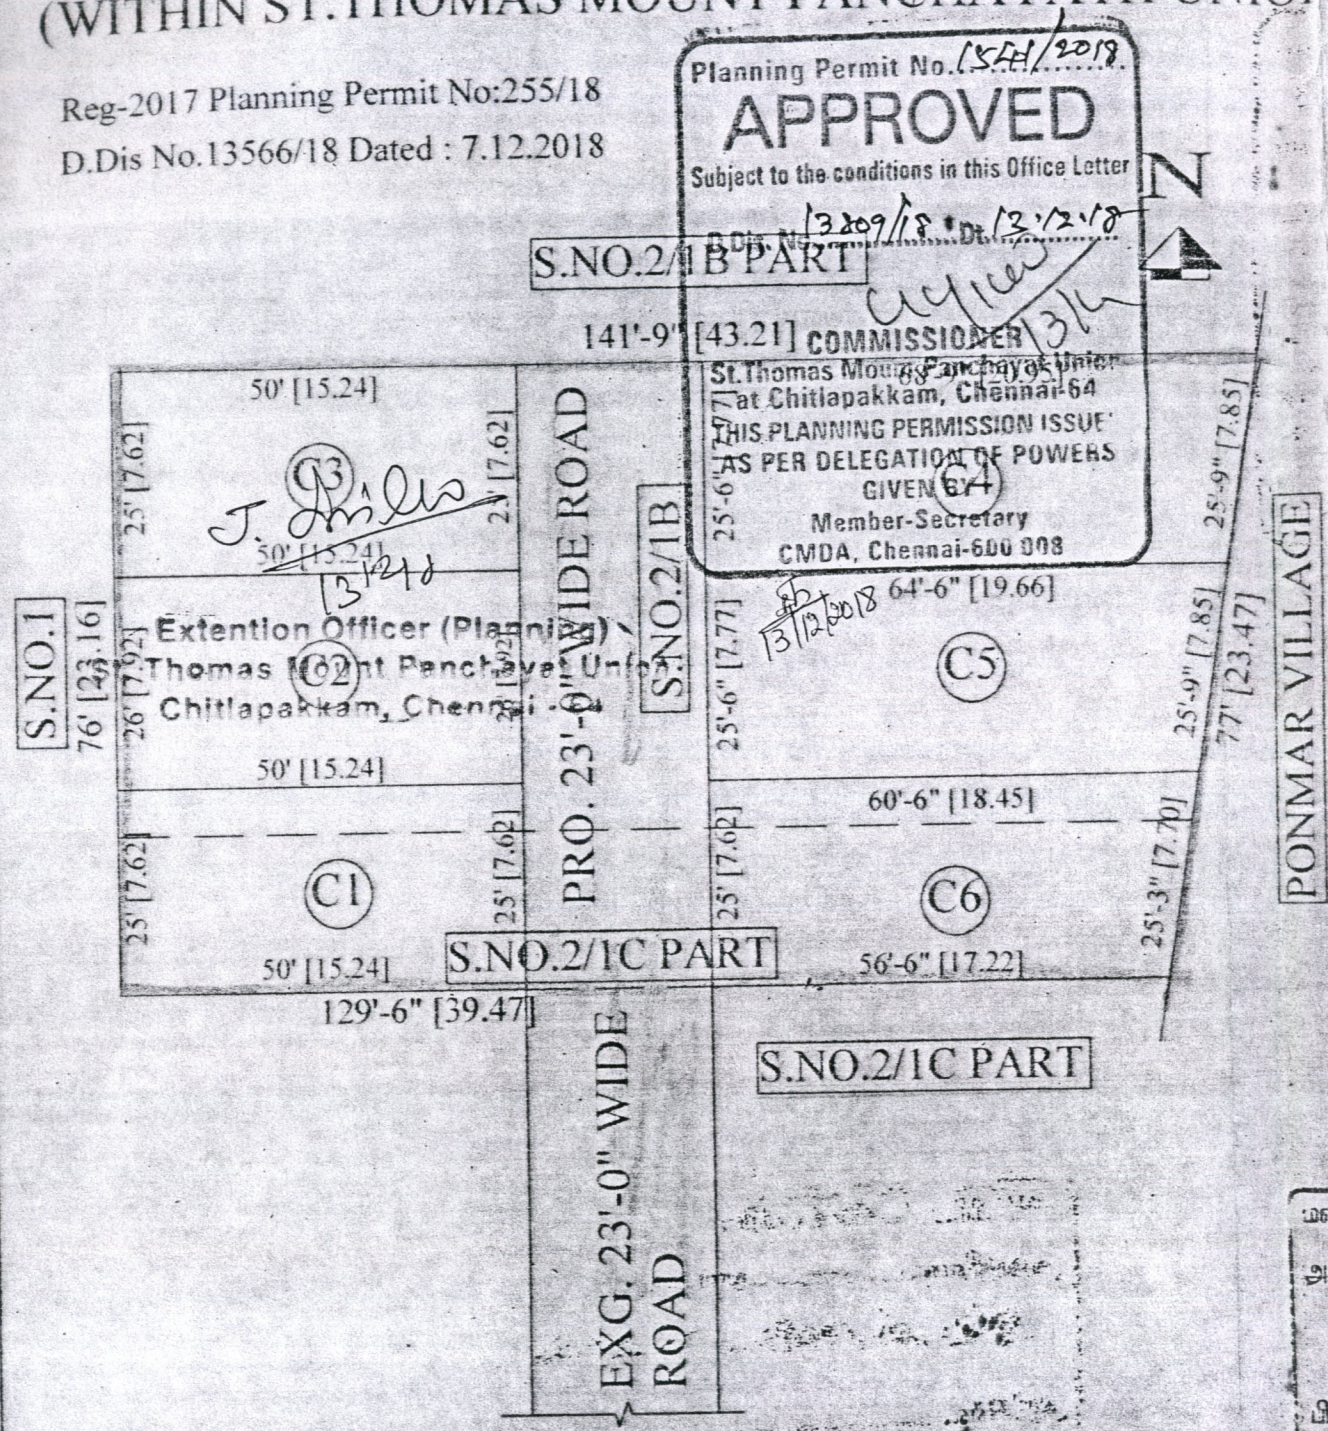

SUB DIVISION PLAN

SCALE 1:200

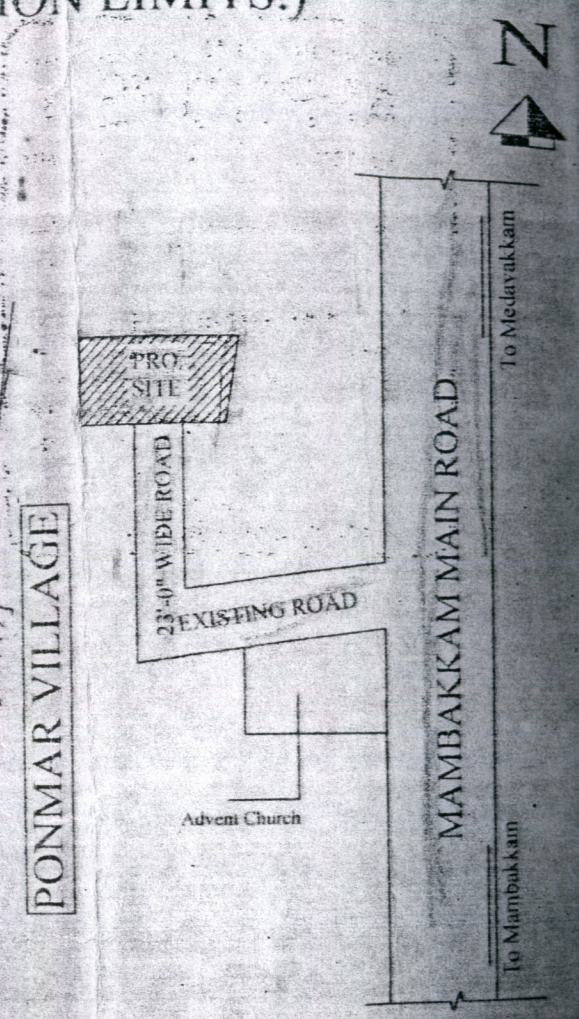

KEY PLAN (N.T.S)

மனை பிரிவு / மனைஉட்பிரிவு
அனுமதி எண். 23 நாள். 14.12.18
இதற்கு அனுப்பப்படுகிறது
பி.பி. எண். 1541/2018
தனி அலுவலர்
மதுரப்பாக்கம் ஊராட்சி

AREA STATEMENT

EXTENT IN	SQFTS	SQMTS
PLOT NO:C1	1250.00	116.13
PLOT NO:C2	1300.00	120.77
PLOT NO:C3	1250.00	116.13
PLOT NO:C4	1707.00	158.58
PLOT NO:C5	1602.00	148.83
PLOT NO:C6	1470.00	136.56
ROAD	1770.00	164.50
TOTAL	10349.00	961.50

COLOUR INDEX

PROPOSED
ROAD
SITE BOUNDARY

OWNER :

LICENSED SURVEYOR :

S. KOSAL KUMAR, D.C.E.,
CONSULTING CIVIL ENGINEER
LICENSED SURVEYOR
CORPORATION OF CHENNAI
CLASS - II, LICENSE No: 3205
TAMBARAM MUNICIPALITY
120/132, MUDICHUR ROAD,
LAND MARVEL APARTMENTS,
TAMBARAM WEST, CHENNAI - 45.
CELL: 98400 27558, 99400 27558

THE LANDLENS SUITE

Eight ways to know a piece of land before you pay for it.

This report covers one part of the picture. These cover the rest, drawn from the same government records, for any property in Tamil Nadu.

LandLens One
Ask anything about a property and get an answer grounded in live government records, with the sources shown.
/landlens/one

Verify My Land
Every record check run on one property and returned as a single report.
/landlens/verify-my-land

Legal Opinion
An advocate's written opinion on the title, built on the records we pull for it.
/landlens

One Map
Every layer on one map: the parcel, its boundary, zoning, water bodies and what sits around it.
/landlens/one/map

PriceMap
What land actually changed hands for around this plot, taken from the registered deeds.
/landlens/pricemap

Build Scope
What you are allowed to build here: floor space, height, coverage and setbacks.
/landlens/build-scope

Property Tracker
Watch a property and hear about it when something new is registered against it.
/landlens/property-tracker

Deal Room
Run the transaction in one place: documents, stamping, signatures and the parties.
/landlens/deal-room

FREE TOOLS · NO ACCOUNT NEEDED

Twenty-four checks you can run yourself, at no cost.

Records and verification

The registers themselves, read for you.

- Encumbrance Certificate
- Patta and Chitta
- Field Measurement Sketch
- EC Analyzer
- Bank charge check
- Court case search
- Seller background check
- Approval check by survey

Value and duty

What it is worth and what it costs to register.

- Guideline value by street
- Guideline value by survey
- Stamp duty and registration fees
- Capital gains
- Floor space index
- Area unit converter

Zoning and land use

What the plan says can happen on this land.

- Land use zone finder
- CMDA land use check
- Coastal regulation zone
- Master plan check
- Water bodies finder
- Airport height clearance

Registers and directories

Who holds it, and which office keeps the record.

- Find your registering office
- Temple property check
- Waqf property check
- RERA register

Every free tool
/tools

Services we run for you
/services

The LandLens suite
/landlens/one

Verified RealEstate™

Every claim in this document traces back to a government record.

- Legal opinions, due diligence and title verification
- Building plan, layout and sub-division approvals
- Completion and occupancy certificates, regularisation
- Escrow, negotiation and NRI property management
- Land survey, soil testing, architecture and construction

Verified RealEstate
3/350/2 Mettukuppam,
OMR Thoraipakkam,
Chennai 600 097, India
hello@verified.realestate
+91 9996 12 9996

Prepared from the registers named on the page each finding sits on. Where a register could not be read, this document says so in its place rather than leaving the gap to be read as a clean result.