Verified RealEstate™

RE REGULATORY RECORD

RERA Document


The document as the regulator published it, reproduced in full behind this page.

Published for reference. The authority's own register is the operative record.

Verified RealEstate™
3/350/2 Mettukuppam,
OMR Thoraipakkam,
Chennai 600 097, India

hello@verified.realestate
+91 9996 12 9996
verified.realestate

DIGITALLY VERIFIED RECORD

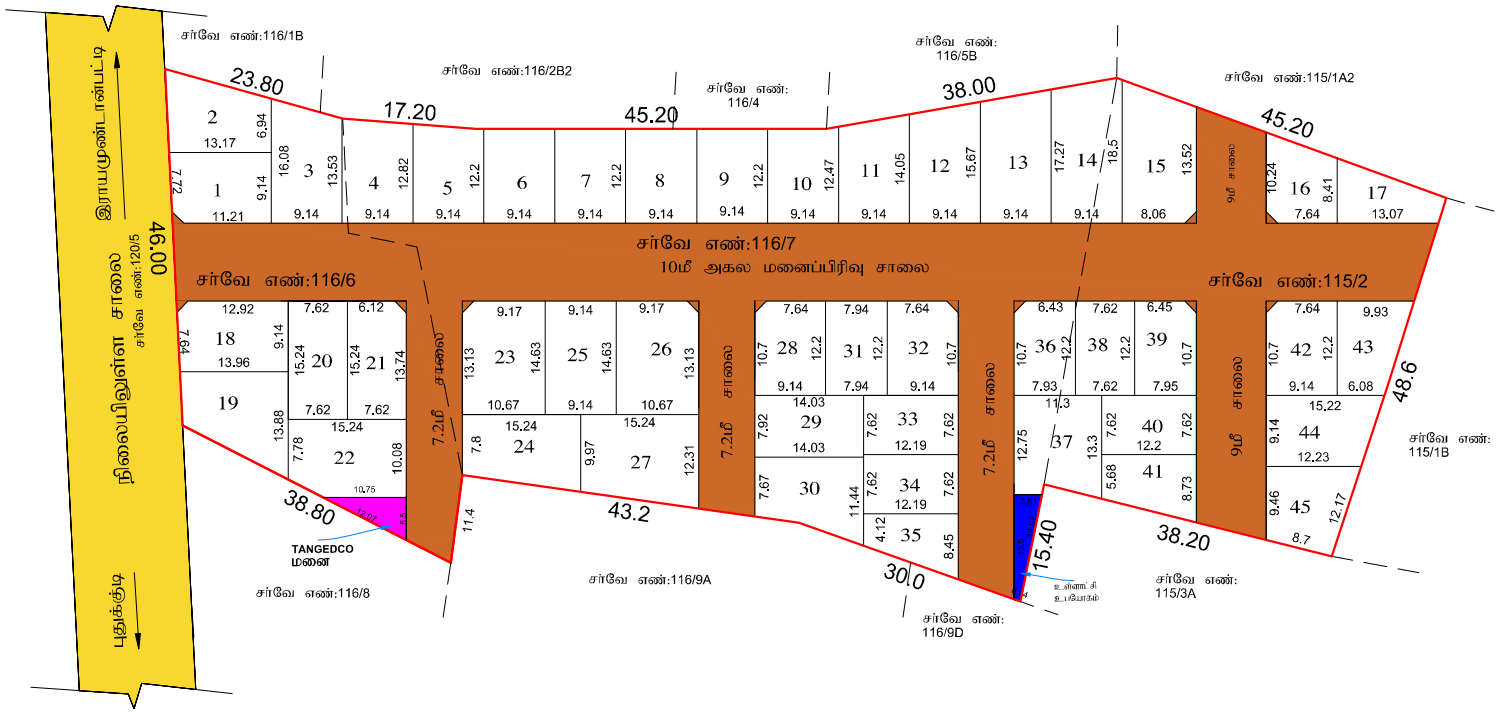

வரைவாளர் நிலை - III

திட்ட உதவியாளர்

நகர் ஊரமைப்புத்துறை (DTCP) தஞ்சாவூர் மாவட்டம்

புதுக்குடி ஊராட்சி

தஞ்சாவூர் மாவட்டம், பூதலூர் வட்டம் (மு) ஊராட்சி ஒன்றியம், புதுக்குடி ஊராட்சி - புதுக்குடி வடபாதி கிராமம் நி.அ.எண்கள்: **115/2, 116/6,7-** ல் அமையும் குடியிருப்பு மனைப்பிரிவிற்கான மனைபிரிவு அமைப்பு ஒப்புதல் வரைபடம்.

அளவு : 1அங்குலம் = 33 அடி(1 : 400)

ONLINE APPLICATION NO:KREGS2PR(29086)

குறிப்பு

மனைப்பிரிவின் பரப்பு : **8150.0** ச.மீ

சாலையின் பரப்பு : **2704.62** ச.மீ

மீதமுள்ள மனையிடத்தின் பரப்பு : **8150.0** ச.மீ - **2704.62** ச.மீ = **5445.38** ச.மீ

கோரிய மனைகள் : **45**

ஒதுக்கிய மனைகள் : **45**

மனைப்பிரிவின் எல்லை

நிலையிலுள்ள சாலை

பொதுஒதுக்கீடு:

(பூங்கா பரப்பளவிற்கு ஈடான அரசு வழிகாட்டி மதிப்பீட்டின்படி உரிய 10 % தொகையை மதுரை மாநகர் அரசு கணக்கு தலையில் செலுத்தியுள்ளார்)

உள்ளாட்சிக்கு நாவளமாக ஒப்படைக்கப்பட்டவைதொடர்பாதி எண்:2108/2024 நாள்:19.07.2024)

Ⓐ பொது உபயோகம் : **30.23** ச.மீ **(0.55 %)**

மனைப்பிரிவு சாலை

தமிழ்நாடு மின்சார வாரியத்திற்கு ஒதுக்கீடு செய்யப்பட்டவை(தொடர்பாதி எண்:2108/2024 நாள்:19.07.2024)

Ⓑ பொது உபயோகம் : **29.55** ச.மீ **(0.54 %)**

சுற்றுச் சுவர்கட்டப்பட வேண்டிய இடங்கள்

சுற்றுச் சுவர் வரம்பு : 7.20மீ முதல் 12.0மீ வரையிலான சாலைக்கு 1.50மீ விட்டம் வேண்டும்

மூலை முடக்கு : 7.20மீ முதல் 12.0மீ வரையிலான சாலைக்கு 1.50 x 1.50மீ விட்டம் வேண்டும்

நிபந்தனைகள்:

1. இம்மனைப்பிரிவிற்கு உள்ளாட்சி இறுதி ஒப்புதல் அளிக்கும் முன் இத்தினை எந்த துறையாலும் நில ஆழ்நிலை நடவடிக்கை மேற்கொள்ளப்படவில்லை என்றும் எந்த துறைக்காகவும் நில ஆழ்நிலை பட்டியல் மாவட்ட வருவாய் அலுவலருக்கு அனுப்பப்படவில்லை என்றும் வட்டார வளர்ச்சி அலுவலர் உறுதி செய்து கொள்ள வேண்டும்.
2. நில உரிமை குறித்து வழங்கப்பட்ட சான்றுகள் மற்றும் பரிசீலனைக்கு சமர்ப்பிக்கப்பட்ட ஆவணங்கள் சரியானவை அல்ல என அறியப்பட்டால் அல்லது மனைப்பிரிவிற்கு கொள்கையளவிலான ஒப்புதல் வழங்கியதால் பாதிப்பு ஏற்படக்கூடிய சூழ்நிலை ஏற்படின் இம்மனைப்பிரிவிற்கு வழங்கப்பட்ட கொள்கையளவிலான ஒப்புதல் எவ்வித முன்னறிவிப்பின்றி ரத்து செய்யப்படும்.
3. விற்பனைக்குண்டான மனைகளை விற்பனை செய்யும் போது இவ்வமைவையின் நகலோடு நகர் ஊரமைப்புத்துறையில் ஒப்புதல் அளிக்கப்பட்ட வரைபட நகல் மனை வாங்குபவர்களுக்கு கட்டாயம் வழங்கப்பட வேண்டும்.
4. ஒப்புதல் அளிக்கப்பட்ட மனைப்பிரிவு வரைபடத்தை எந்த வித மாற்றம் விடுதலின்றி மனைப்பிரிவு நுழைவாயிலில் எளிதனவினான நிரந்தர தகவல் பலகை மூலம் பொதுமக்கள் பார்வைக்கு நிரந்தரமாக பிரசுரிக்கப்பட வேண்டும்
5. The Tamil nadu Government in G.O.Ms.No.112, Housing and Urban Development Department dated: 22.06.2017have approved the tamil Nadu Real Estate (Regulation & Development) Act 2016. The promoter has to advertise, market, book, sell or offer for sale, or invite persons to purchase in any manner any plot, apartment or building, as the case may be, in any Real Estate Project or part of it only after registering the Real Estate Project with the Real Estate Authority.
6. அரசாணை எண்.18(மு)16 ந. நி(மு.கு. வ. துறை நாள். 04.02.2019 (மு) 31.01.2020-ன் விதிகள் அனைத்தும் பொருந்தும்.
7. அரசாணை எண்.181 வீட்டு வசதி (மு) நகர்புற வளர்ச்சி (UD4(1)) துறை நாள்:09.12.2020-ன் படி உள்ளாட்சிக்கான சாலை, பொது உபயோகம் ஒதுக்கீடு மற்றும் தமிழ்நாடு மின்சார வாரியத்திற்கான பொது உபயோக ஒதுக்கீடு ஆகியவை நாவளத்திற்கும் ஆவண எண்:2108/2024 நாள்:19.07.2024-ன் மூலம் ஒப்படைக்கப்பட்டுள்ளது.
8. அரசாணை எண்.141 வீட்டு வசதி (மு) நகர்புற வளர்ச்சி துறை நாள்:16.07.2022.
9. இம்மனைப்பிரிவில் வழக்கு இருப்பின் இம்மனைப்பிரிவு அனுமதி செல்லதக்கதல்ல.
10. இம்மனைப்பிரிவின் எல்லையினை ஒட்டி நிரந்தர இருப்பின் புல வரைபடத்தின்படி நிலைநிறுத்தப்பட வேண்டும்.

ம. வ/ந. ஊ. உ. இ(த.மா) எண்: SWP/60/2024

உதவி இயக்குநர்,
மாவட்ட நகர் ஊரமைப்பு அலுவலகம்,
தஞ்சாவூர் மாவட்டம்

Signature valid
Signed by: Assistant Director
Location: Thanjavur
Date: 2024.07.31

Signature valid
Signed by: Village Panchayat President
Location: Thanjavur
Date: 2024.08.29

THE LANDLENS SUITE

Eight ways to know a piece of land before you pay for it.

This report covers one part of the picture. These cover the rest, drawn from the same government records, for any property in Tamil Nadu.

LandLens One
Ask anything about a property and get an answer grounded in live government records, with the sources shown.
/landlens/one

Verify My Land
Every record check run on one property and returned as a single report.
/landlens/verify-my-land

Legal Opinion
An advocate's written opinion on the title, built on the records we pull for it.
/landlens

One Map
Every layer on one map: the parcel, its boundary, zoning, water bodies and what sits around it.
/landlens/one/map

PriceMap
What land actually changed hands for around this plot, taken from the registered deeds.
/landlens/pricemap

Build Scope
What you are allowed to build here: floor space, height, coverage and setbacks.
/landlens/build-scope

Property Tracker
Watch a property and hear about it when something new is registered against it.
/landlens/property-tracker

Deal Room
Run the transaction in one place: documents, stamping, signatures and the parties.
/landlens/deal-room

FREE TOOLS · NO ACCOUNT NEEDED

Twenty-four checks you can run yourself, at no cost.

Records and verification

The registers themselves, read for you.

- Encumbrance Certificate
- Patta and Chitta
- Field Measurement Sketch
- EC Analyzer
- Bank charge check
- Court case search
- Seller background check
- Approval check by survey

Value and duty

What it is worth and what it costs to register.

- Guideline value by street
- Guideline value by survey
- Stamp duty and registration fees
- Capital gains
- Floor space index
- Area unit converter

Zoning and land use

What the plan says can happen on this land.

- Land use zone finder
- CMDA land use check
- Coastal regulation zone
- Master plan check
- Water bodies finder
- Airport height clearance

Registers and directories

Who holds it, and which office keeps the record.

- Find your registering office
- Temple property check
- Waqf property check
- RERA register

Every free tool
/tools

Services we run for you
/services

The LandLens suite
/landlens/one

Verified RealEstate™

Every claim in this document traces back to a government record.

- Legal opinions, due diligence and title verification
- Building plan, layout and sub-division approvals
- Completion and occupancy certificates, regularisation
- Escrow, negotiation and NRI property management
- Land survey, soil testing, architecture and construction

Verified RealEstate
3/350/2 Mettukuppam,
OMR Thoraipakkam,
Chennai 600 097, India
hello@verified.realestate
+91 9996 12 9996

Prepared from the registers named on the page each finding sits on. Where a register could not be read, this document says so in its place rather than leaving the gap to be read as a clean result.