Verified RealEstate™

RE REGULATORY RECORD

RERA Document


The document as the regulator published it, reproduced in full behind this page.

Published for reference. The authority's own register is the operative record.

Verified RealEstate™
3/350/2 Mettukuppam,
OMR Thoraipakkam,
Chennai 600 097, India

hello@verified.realestate
+91 9996 12 9996
verified.realestate

DIGITALLY VERIFIED RECORD

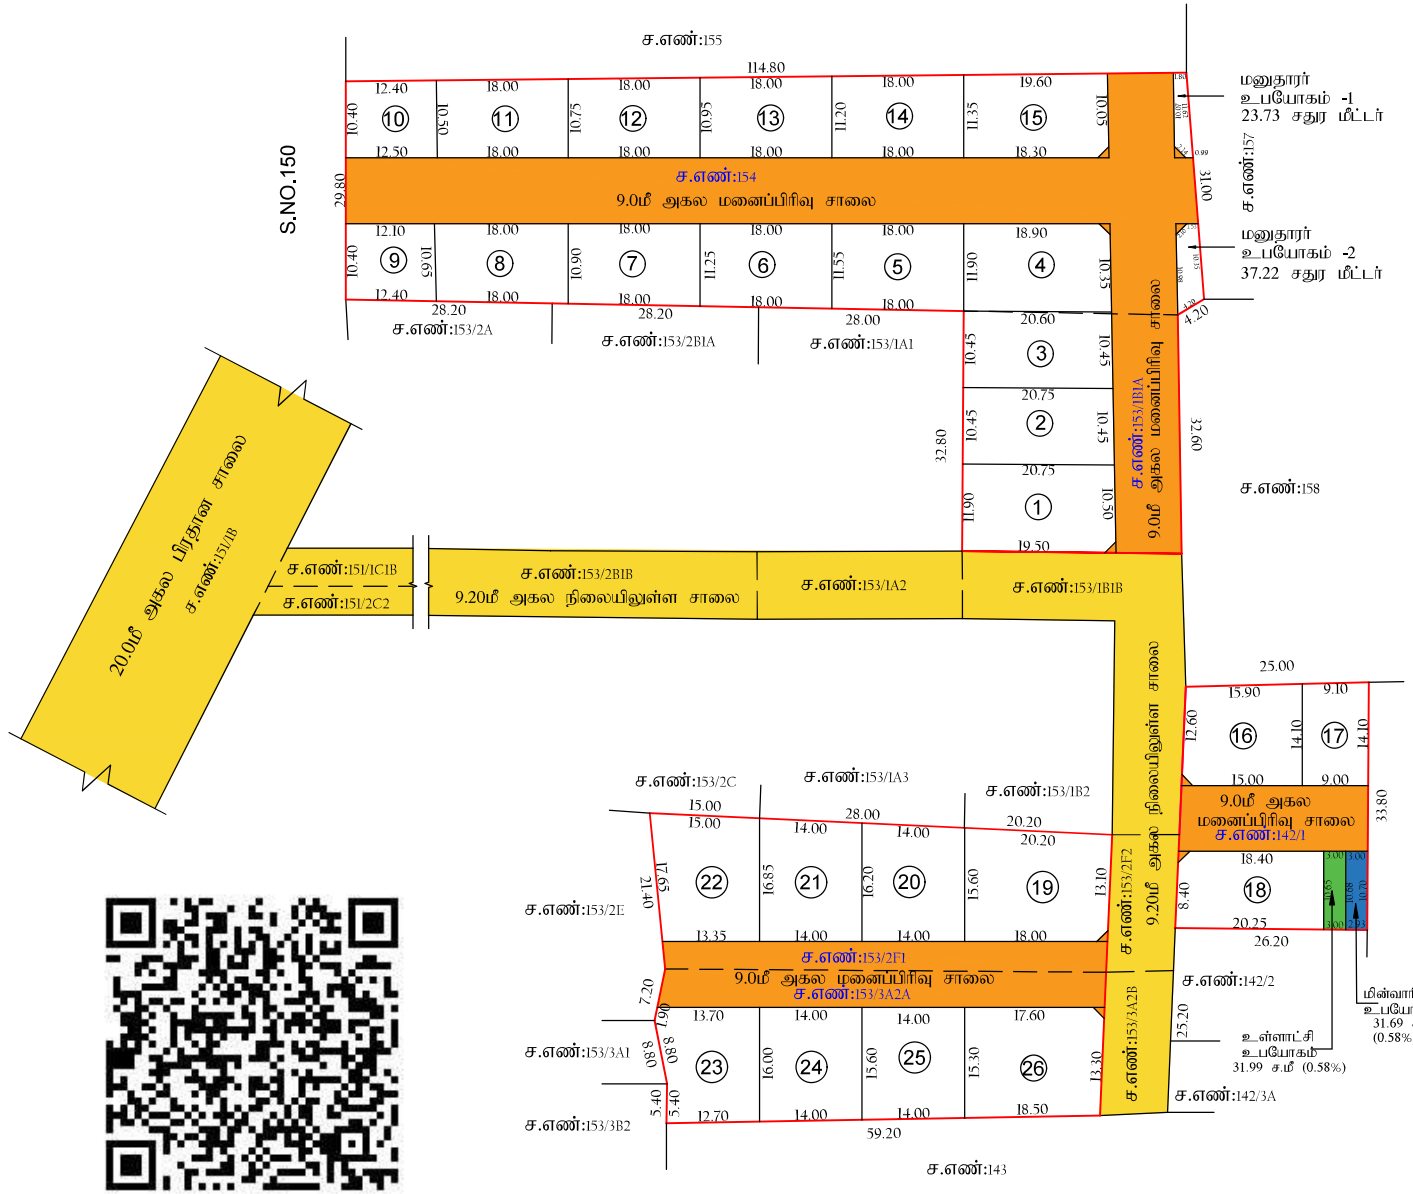

Signature valid
Signed by: Assistant Director
Location: Virudhunagar
Date: 2025.04.29 11:40:30

Signature valid
Signed by: Village Panchayat President
Location: Virudhunagar
Date: 2025.12.26 10:56:53

அளவர்/உதவி வரைவாளர்

வரைவாளர் நிலை

மேற்பார்வையாளர்

நகர் ஊரமைப்பு துறை
விருதுநகர் மாவட்ட நகர் - ஊரமைப்பு அலுவலகம்
வெம்பக்கோட்டை ஊராட்சி

விருதுநகர் மாவட்டம், வெம்பக்கோட்டை வட்டம், வெம்பக்கோட்டை ஊராட்சி ஒன்றியம், வெம்பக்கோட்டை ஊராட்சி, வெம்பக்கோட்டை கிராமம், ரீசர்வே எண்கள்: 142/1, 153/3A2A, 153/1B1A, 153/2F1, 154 -இல் அமையும் உத்தேச குடியிருப்பு மனைப்பிரிவுக்கான தொழில்நுட்ப ஒப்புதல் வரைபடம்.

(திட்டமில்லாபகுதி)

இணையதள விண்ணப்ப எண் : Z6B7ZOPC / 2025
அளவு : 1 : 400

வ

குறிப்புகள்:

மனைப்பிரிவு இடத்தின் மொத்த பரப்பளவு	=	1 ஏக்கர் 92.76 சென்ட்(7801.0 ச.மீ)
உத்தேச மனைப்பிரிவு சாலை மற்றும் மூலை முடக்குகளின் பரப்பளவு	=	2342.09 ச.மீ
மீதமுள்ள மனைப்பிரிவு இடத்தின் பரப்பளவு	=	5458.91 ச.மீ (மனுதரர் உபயோகம் உள்பட)
மனுதரர் உபயோகம் - 1	=	23.73 ச.மீ
மனுதரர் உபயோகம் - 2	=	37.22 ச.மீ
மனைப்பிரிவு இடத்தின் எல்லை	=	
நிலையிலுள்ள சாலை	=	
கோரிய மனைகளின் எண்ணிக்கை	=	26 எண்ணம்

ஒதுக்கிய மனைகளின் எண்ணிக்கை:

மொத்த மனைகளின் எண்ணிக்கை (மனை என்கள் 01 முதல் 26 வரை)	=	26 எண்ணம்

பொது ஒதுக்கீடு: (உள்ளாட்சிக்கு தானமாக ஒப்படைப்பு செய்யப்பட்டுள்ளது)

(நகர் ஊரமைப்பு இயக்குநர், சென்னை அவர்களின் சுற்றறிக்கை ந.க.எண்:4367/2019, நாள்:05.02.2020 மற்றும் தமிழ்நாடு ஒருங்கிணைந்த வளர்ச்சி மற்றும் கட்டிட விதிகள் -2019 விதி எண்: 47(6)-ன் படி ஒட்டு மொத்த மனைப்பிரிவில் சாலை மற்றும் மூலை முடக்கு பரப்பளவு கழித்தது போக மீதமுள்ள மனை பரப்பளவில் 10% பூங்கா பரப்பு கணக்கீடு செய்யப்பட்டு அந்த பரப்பளவிற்கு இணையான கட்டண தொகையினை அரசு வழிகாட்டி மதிப்பின்படி மனுதாரால் செலுத்தப்பட்டுள்ளது.)

உத்தேச மனைப்பிரிவு சாலை மற்றும் மூலை முடக்குகளின் பரப்பளவு	=	2342.09 ச.மீ
உள்ளாட்சி உபயோகத்திற்கு	=	31.99 ச.மீ (0.58%)
தமிழ்நாடு மின்உற்பத்தி (ம) மின்பகிர்மான கழக (TANGEDCO) உபயோகத்திற்கு -	=	31.69 ச.மீ (0.58%)

மூலை முடக்கு:

12.0மீ அகலச்சாலைகளுக்கு 1.50மீ x 1.50மீ விடப்பட வேண்டும்

நிபந்தனைகள்:

1. அரசாணை எண்:18, நகராட்சி நிர்வாகம் (ம) குழநீர் வழங்கல் துறை நாள்:04.02.2019-ன் படி, உள்ள நிபந்தனைகளை கடைபிடிக்க வேண்டும்.
2. அரசாணை எண்:16, நகராட்சி நிர்வாகம் (ம) குழநீர் வழங்கல் துறை நாள்:31.01.2020 -ன் படி , ஒள்ள நிபந்தனைகளை கடைபிடிக்க வேண்டும்.
3. இம்மனைப்பிரிவிற்கு உள்ளாட்சி இறுதி ஒப்புதல் அளிக்கும் முன், இடத்தில் எந்த துறையாலும் நில ஆரீஜித நடவடிக்கை மேற்கொள்ளப்படவில்லை என்றும், எந்த துறைக்காகவும் நில ஆரீஜிப் பட்டியல் மாவட்ட வருவாய் அலுவலருக்கு அனுப்பப்பட வில்லை என்றும், உள்ளாட்சியில் உறுதி செய்து கொள்ள வேண்டும்.
4. நில உரிமம் குறித்து வழங்கப்பட்ட சான்றுகள் மற்றும் பரிசீலனைக்கு சமர்ப்பிக்கப்பட்ட ஆவணங்கள் சரியானவை அல்ல என்று அறிய்ப்பட்டால் அல்லது மனைப்பிரிவுக்கு தொழில்நுட்ப ஒப்புதல் வழங்கியதால் பாதிப்பு ஏற்படக்கூடிய சூழ்நிலை ஏற்படின் மனைபிரிவுக்கு வழங்கப்பட்ட தொழில்நுட்ப ஒப்புதல் எவ்வித முன்நிபந்தனையும் இன்றி நகர் ஊரமைப்பு இயக்குநர், அவர்களால் ரத்து செய்யப்படும்.
5. விற்பனைக்குண்டான மனைகளை விற்பனை செய்யும்போது இவ்வாணையின் நகலோடு நகர் ஊரமைப்புத் துறையில் ஒப்புதல் அளிக்கப்பட்ட வரைபட நகல் மனை வாங்குபவர்களுக்கு கட்டாயம் வழங்கப்பட வேண்டும்.
6. நகர் ஊரமைப்புத் துறை சட்டப்பூர்வமாக தொழில்நுட்ப அனுமதி அளிப்பதன் மூலம் விண்ணப்பதாரரின் பேரில் உள்ள நில உரிமையை உறுதிப்படுத்தவில்லை தொழில் நுட்ப ஆவணங்களில் (கிரையப் பத்திரம் - சுத்தகை பத்திரம் - பட்டா - தானப்பத்திரம்- பொது அதிகார பத்திரம் ஆழலும் பல) விண்ணப்பதாரர் வளர்ச்சி செய்ய உரிமை உள்ளதா என்று பார்க்கப்படுகிறது. சொத்தினை வாங்க விரும்பும் எந்த நபரும் விண்ணப்பதாரருக்கு சொத்தின் மீது உள்ள உரிமையை தனிமாக உறுதிபடுத்திக் கொள்ள வேண்டும். மேலும் அதன் மேல் வேறு பாதேதும் தனி நபர் உரிமை கோரினால் அவர்கள் அதனை பொருத்தமான குருதிமுள்ள நீதிமன்றத்தின் மூலம் தீர்த்துக்கொள்ளலாம். இதனை முழுவு செய்ய நகர் ஊரமைப்புத் துறை பொருந்தமான அமைப்பு அல்ல.
7. நீர் நிலைகள் பாதிக்கப்படாத வண்ணம் கட்டிடம் கட்டப்பட வேண்டும்.
8. ஒப்புதல் அளிக்கப்பட்ட மனைப்பிரிவு வரைபடத்தை எந்த வித மாற்றம் விற்றலையின்றி மனைப்பிரிவு நுழைவாயிலில் 6x4- அளவிலான நிரந்தர தகவல் பலகை மூலம் பொதுமக்கள் பார்வைக்கு நிரந்தரமாக பிரிசுரிக்கப்பட வேண்டும்.
9. நீதிமன்ற வழக்கு ஏதேனும் நிலுவையில் இருப்பின் இத்துறையின் மனைப்பிரிவு அனுமதி செலுத்தக்கது அல்ல.
10. மனைப்பிரிவின் எல்லையை சுற்றி பாதையினை மறைக்கும் விதமாக சுற்றுச்சுவர் அமைக்கக்கூடாது.

குறிப்பு: அனைத்து அளவுகளும் மீட்டரில் குறிப்பிடப்பட்டுள்ளது.

ம.வ / ந.ஊ.து.இ.(விருமா) எண்: 78 / 2025

துணை இயக்குநர்
மாவட்ட நகர் ஊரமைப்பு அலுவலகம்
விருதுநகர் மாவட்டம்

Layout Application - Final Approval Letter

Roc No: 2/25-26

Date: 12/25/25 6:45 PM

From:

Village Panchayat

Arumugathai,Vembakottai Pt office, Pin - 626131

To :

Thiru S.Santhanamari, A.Sivakumar, P.Thangavel,
No.4/8/1351, Muthuramalingam Nagar, Reserve Line, Anaiyur,
Sivakasi, Virudhunagar - 626124

Online Application Number: Z6B7ZOPC

Sir/ Madam,

Sub :

Residential Layout - Virudhunagar District - Vembakkottai Panchayat Union - Vembakottai Panchayat – Vembakottai Village - Survey Number: 142/1, 153/3A2A, 153/1B1A, 153/2F1, 154 - site extent of 7801 Sq.m (1.9276 Acre) - Layout approval – Regarding.

Ref :

1) Assistant Director of Virudhunagar District Town and Country Planning Office, Letter No: Z6B7ZOPC/2025/TCP, Date: 29.04.2025.

Body:

According to the Letter of Assistant Director of Virudhunagar District Town and Country Planning office, Survey No: 142/1, 153/3A2A, 153/1B1A, 153/2F1, 154, Vembakottai Village and Panchayat approval has been granted vide LP/DTCP/VRN NO: 78/2025 for 26 Plots situated at Survey Number: 142/1, 153/3A2A, 153/1B1A, 153/2F1, 154 with an area of 7801 Sq.m (1.9276 Acre). Vembakottai Village and Panchayat permission, the final approval has given.

The Vembakottai Village and Panchayat has given the final approval with the following conditions.

1) This Order is issued based on the Documents only submitted by you. If any Body: errors/irregularities will be find later, This Order will be cancelled without intimation.

should be obtained separately from the panchayat and village on payment of appropriate fees.

3) All guarantees and receipt issued by this office will be cancelled if a data is received by the court

Village

Signature valid

Signed by: Village Panchayat President
Location:Virudhunagar
Date:2025.12.25 18:45:04

THE LANDLENS SUITE

Eight ways to know a piece of land before you pay for it.

This report covers one part of the picture. These cover the rest, drawn from the same government records, for any property in Tamil Nadu.

LandLens One
Ask anything about a property and get an answer grounded in live government records, with the sources shown.
/landlens/one

Verify My Land
Every record check run on one property and returned as a single report.
/landlens/verify-my-land

Legal Opinion
An advocate's written opinion on the title, built on the records we pull for it.
/landlens

One Map
Every layer on one map: the parcel, its boundary, zoning, water bodies and what sits around it.
/landlens/one/map

PriceMap
What land actually changed hands for around this plot, taken from the registered deeds.
/landlens/pricemap

Build Scope
What you are allowed to build here: floor space, height, coverage and setbacks.
/landlens/build-scope

Property Tracker
Watch a property and hear about it when something new is registered against it.
/landlens/property-tracker

Deal Room
Run the transaction in one place: documents, stamping, signatures and the parties.
/landlens/deal-room

FREE TOOLS · NO ACCOUNT NEEDED

Twenty-four checks you can run yourself, at no cost.

Records and verification

The registers themselves, read for you.

- Encumbrance Certificate
- Patta and Chitta
- Field Measurement Sketch
- EC Analyzer
- Bank charge check
- Court case search
- Seller background check
- Approval check by survey

Value and duty

What it is worth and what it costs to register.

- Guideline value by street
- Guideline value by survey
- Stamp duty and registration fees
- Capital gains
- Floor space index
- Area unit converter

Zoning and land use

What the plan says can happen on this land.

- Land use zone finder
- CMDA land use check
- Coastal regulation zone
- Master plan check
- Water bodies finder
- Airport height clearance

Registers and directories

Who holds it, and which office keeps the record.

- Find your registering office
- Temple property check
- Waqf property check
- RERA register

Every free tool
/tools

Services we run for you
/services

The LandLens suite
/landlens/one

Verified RealEstate™

Every claim in this document traces back to a government record.

- Legal opinions, due diligence and title verification
- Building plan, layout and sub-division approvals
- Completion and occupancy certificates, regularisation
- Escrow, negotiation and NRI property management
- Land survey, soil testing, architecture and construction

Verified RealEstate
3/350/2 Mettukuppam,
OMR Thoraipakkam,
Chennai 600 097, India
hello@verified.realestate
+91 9996 12 9996

Prepared from the registers named on the page each finding sits on. Where a register could not be read, this document says so in its place rather than leaving the gap to be read as a clean result.