Verified RealEstate™

RE REGULATORY RECORD

RERA Document


The document as the regulator published it, reproduced in full behind this page.

Published for reference. The authority's own register is the operative record.

Verified RealEstate™
3/350/2 Mettukuppam,
OMR Thoraipakkam,
Chennai 600 097, India

hello@verified.realestate
+91 9996 12 9996
verified.realestate

DIGITALLY VERIFIED RECORD

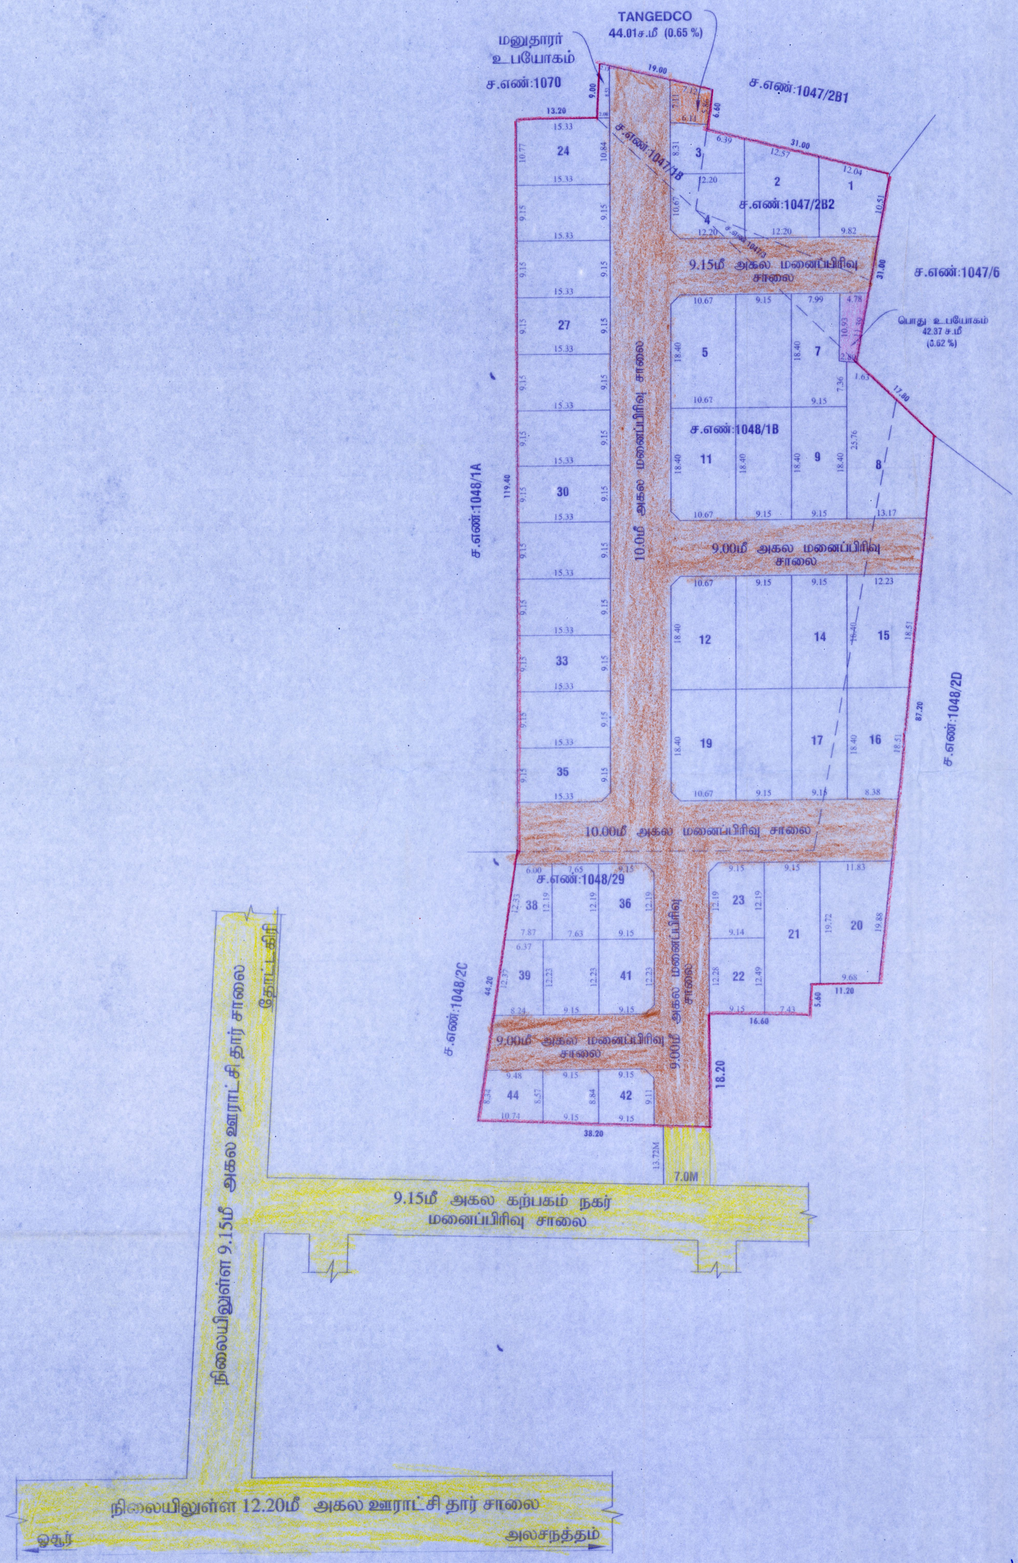

வரைவாளர் நிலை -III

.....ந.க.வ.தி.அ.எண்.....56/2023.....
ஒ.பு.ந.வ.கு. தினை
இவ்வலுவலக.....20.11.2023..தேதிய கடிதம்
மு.எண்.....476...../2021..ஒ.பு.ந.வ.கு-ல்
தெரிவிக்கப்பட்டுள்ளபடி திட்ட அனுமதி
மறுக்கப்படுகின்றது.
இத்திட்ட அறுவது.....வரை
மட்டுமே பொருந்தும்.

துணை இயக்குநர்
கிருஷ்ணகிரி மாவட்ட நகர்
ஊரமைப்பு அலுவலகம்
ஓசூர் - 635 109.
20.11.23

மாவட்ட நகர் ஊரமைப்பு அலுவலகம் கிருஷ்ணகிரி மாவட்டம்
ஓசூர் புதுநகர் வளர்ச்சிக் குழுமம்

கிருஷ்ணகிரி மாவட்டம், ஓசூர் மாநகராட்சி மற்றும் வட்டம், சென்னத்தூர் கிராமம், நில அளவு எண்கள்: 1047/1B, 1047/2B2, 1047/3, 1048/1B மற்றும் 1048/29 -ல் அமையும் குடியிருப்பு மனைப்பிரிவிற்கான தொழில்நுட்ப ஒப்புதல் வரைபடம்.

அளவு : 1:500 (அளவுகள் மீட்டரில்)

கோப்பு எண் : 476/2021 ஒ.பு.ந.வ.கு

வ

குறிப்பு:

மனைப்பிரிவின் பரப்பு	:	0.99.28 ஹெக்டேர் (அ) 2.45 ஏக்கர்
மனைப்பிரிவின் சாலை பரப்பு	:	3132.77 ச.மீ
கோரிய மனைகள்	:	44
ஒதுக்கிய மனைகள்	:	44
மனைப்பிரிவின் எல்லை	:	
நிலையிலுள்ள சாலை	:	

பொது ஒதுக்கீடு :

மனைப்பிரிவின் பரப்பு	:	9928.00 ச.மீ
மனைப்பிரிவு சாலைகளின் பரப்பு	:	3132.77 ச.மீ
மனுதாரர் உபயோகம்	:	18.22 ச.மீ
மீதமுள்ள மனைப்பிரிவின் பரப்பு	:	6795.23 ச.மீ
10 % பொது ஒதுக்கீடு	:	679.52 ச.மீ

அரசாணை எண்:18 ந.நி.(ம)கு.வ. துறை, நாள்:04.02.2019-ல் விதி-47(6)-ன் கீழ், 10% பொது ஒதுக்கீடு 700.00ச.மீ பூங்கா ஒதுக்கீடு பரப்பிற்கு ஈடான பதிவுத்துறையின் வழிகாட்டி மதிப்பு ரூ.25,28,000.00/-னை அரசு கணக்கு தலைப்பில் செலுத்தப்பட்டுள்ளது.

மாநகராட்சிக்கு தானமாக ஒப்படைக்கப்பட்டவை :

மனைப்பிரிவு சாலைகளின் பரப்பு	:	3132.77 ச.மீ
பொதுஉபயோகம்	:	42.37 ச.மீ (0.62 %)

தமிழ்நாடு மின்வாரியத்திற்கு தானமாக ஒப்படைக்கப்பட்டவை :

பொதுஉபயோகம்.	:	44.01 ச.மீ (0.65 %)

மூலை முடக்கு :

12.00 மீ அகல சாலைகள் வரை 1.50 மீx1.50 மீ விடப்படல் வேண்டும்.

நிபந்தனைகள்:

1. அரசாணை எண்:181 வீ.வ(ம)நபு.வ. துறை நாள்: 09.12.2020 - ன் படி நடவடிக்கை மேற்கொள்ளப்பட வேண்டும்.
2. இம்மனைப்பிரிவிற்கு உள்ளாட்சி இறுதி ஒப்புதல் அளிக்கும் முன் இடத்தினை எந்தத்துரையாலும் நில ஆர்ஜித நடவடிக்கை மேற்க்கொள்ளப்படவில்லை என்றும், எந்த துறைக்காகவும் நில ஆர்ஜிதப்படடியல் மாவட்ட வருவாய் அலுவலருக்கு அனுப்பப்பட வில்லை என்றும், ஆணையாளர் ஓசூர் மாநகராட்சி அவர்களால் உறுதி செய்துகொள்ளப்பட வேண்டும்.
3. நில உரிமம் குறித்து வழங்கப்பட்ட சான்றுகள் மற்றும் பரிசீலனைக்கு சமர்ப்பிக்கப்பட்ட ஆவணங்கள் சரியானவையல்ல என்று அறியப்பட்டாலோ அல்லது மனைப்பிரிவுக்கு தொழில்நுட்ப ஒப்புதல் வழங்கியதால் பாதிப்பு ஏற்படக்கூடிய சூழ்நிலை ஏற்படின் மனைப்பிரிவுக்கு வழங்கப்பட்ட தொழில்நுட்ப ஒப்புதல் எவ்வித முன்னறிவிப்பும் இன்றி நகர் ஊரமைப்பு ஆணையர் சென்னை அவர்களால் ரத்து செய்யப்படும்.
4. விற்பனைக்குண்டான மனைகளை விற்பனை செய்யும் போது இவ்வாணையின் நகலோடு நகர் ஊரமைப்புத்துறையில் ஒப்புதல் அளிக்கப்பட்ட வரைபட நகல் மனை வாங்குபவர்களுக்கு கட்டாயம் வழங்கப்பட வேண்டும்.
5. ஒப்புதல் அளிக்கப்பட்ட மனைப்பிரிவு வரைபடத்தை எந்த வித மாற்றம் விடுதலின்றி மனைப்பிரிவு நுழைவாயிலில் 6'x4' அளவிலான நிரந்தர தகவல் பலகை மூலம் பொதுமக்கள் பார்வைக்கு நிரந்தரமாக பிரசுரிக்கப்பட வேண்டும்.

ம.வ/ஒ.பு.ந.வ.கு (கி.மா) எண்: 160/2023

துணை இயக்குநர்,
கிருஷ்ணகிரி மாவட்ட நகர் ஊரமைப்பு அலுவலகம்,
ஓசூர், கிருஷ்ணகிரி மாவட்டம்.

THE LANDLENS SUITE

Eight ways to know a piece of land before you pay for it.

This report covers one part of the picture. These cover the rest, drawn from the same government records, for any property in Tamil Nadu.

LandLens One
Ask anything about a property and get an answer grounded in live government records, with the sources shown.
/landlens/one

Verify My Land
Every record check run on one property and returned as a single report.
/landlens/verify-my-land

Legal Opinion
An advocate's written opinion on the title, built on the records we pull for it.
/landlens

One Map
Every layer on one map: the parcel, its boundary, zoning, water bodies and what sits around it.
/landlens/one/map

PriceMap
What land actually changed hands for around this plot, taken from the registered deeds.
/landlens/pricemap

Build Scope
What you are allowed to build here: floor space, height, coverage and setbacks.
/landlens/build-scope

Property Tracker
Watch a property and hear about it when something new is registered against it.
/landlens/property-tracker

Deal Room
Run the transaction in one place: documents, stamping, signatures and the parties.
/landlens/deal-room

FREE TOOLS · NO ACCOUNT NEEDED

Twenty-four checks you can run yourself, at no cost.

Records and verification

The registers themselves, read for you.

- Encumbrance Certificate
- Patta and Chitta
- Field Measurement Sketch
- EC Analyzer
- Bank charge check
- Court case search
- Seller background check
- Approval check by survey

Value and duty

What it is worth and what it costs to register.

- Guideline value by street
- Guideline value by survey
- Stamp duty and registration fees
- Capital gains
- Floor space index
- Area unit converter

Zoning and land use

What the plan says can happen on this land.

- Land use zone finder
- CMDA land use check
- Coastal regulation zone
- Master plan check
- Water bodies finder
- Airport height clearance

Registers and directories

Who holds it, and which office keeps the record.

- Find your registering office
- Temple property check
- Waqf property check
- RERA register

Every free tool
/tools

Services we run for you
/services

The LandLens suite
/landlens/one

Verified RealEstate™

Every claim in this document traces back to a government record.

- Legal opinions, due diligence and title verification
- Building plan, layout and sub-division approvals
- Completion and occupancy certificates, regularisation
- Escrow, negotiation and NRI property management
- Land survey, soil testing, architecture and construction

Verified RealEstate
3/350/2 Mettukuppam,
OMR Thoraipakkam,
Chennai 600 097, India
hello@verified.realestate
+91 9996 12 9996

Prepared from the registers named on the page each finding sits on. Where a register could not be read, this document says so in its place rather than leaving the gap to be read as a clean result.