Verified RealEstate™

RE REGULATORY RECORD

RERA Document


The document as the regulator published it, reproduced in full behind this page.

Published for reference. The authority's own register is the operative record.

Verified RealEstate™
3/350/2 Mettukuppam,
OMR Thoraipakkam,
Chennai 600 097, India

hello@verified.realestate
+91 9996 12 9996
verified.realestate

DIGITALLY VERIFIED RECORD

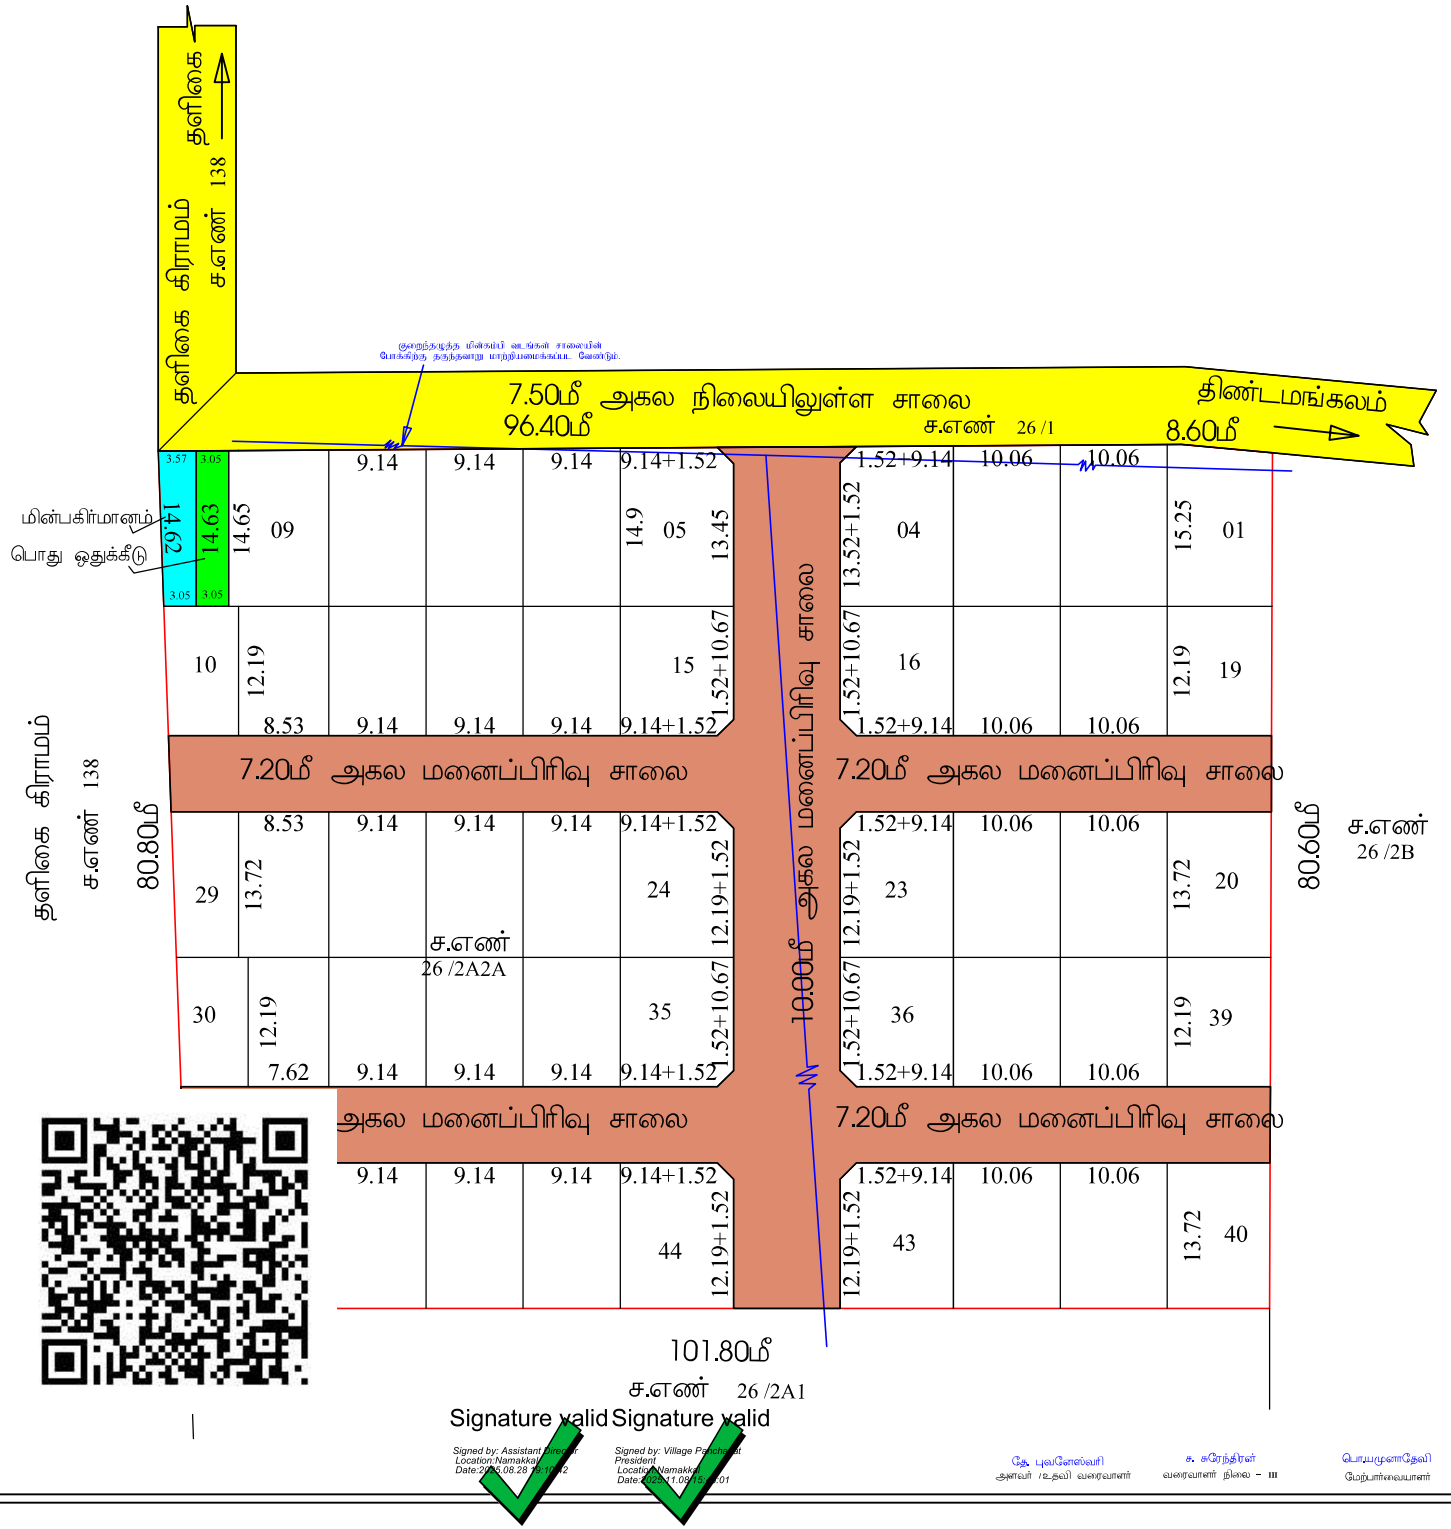

மாவட்ட நகர் ஊரமைப்பு அலுவலகம் (DTCP), நாமக்கல்

நாமக்கல் ஊராட்சி ஒன்றியம்

நாமக்கல் மாவட்டம், நாமக்கல் வட்டம், நாமக்கல் ஊராட்சி ஒன்றியம்,
திண்டமங்கலம் ஊராட்சி, நல்லாகவுண்டன் பாளையம் கிராமம், சர்வேஎண்-26 /2A2A-ல்
உத்தேச குடியிருப்பு மனைப்பிரிவுக்கான மனைகள் அமைப்பு தொழில் நுட்ப
ஒப்புதல் வரைபடம். (திட்டமில்லாத பகுதி)

அளவு : 1:400 (அ) 1"=33'0"

இணையதள விண்ணப்ப எண்: 0GENQL2G (49498/2025-NKL)

குறிப்பு:

(i) மனைப்பிரிவின் மொத்தப்பரப்பு : 2.0550 ஏக்கர் (அ) 8320.00சதுரமீ

(ii) சாலை மற்றும் மூலை மடக்குகளின் பரப்பு : 2163.34சதுரமீ

(iii) மனைப்பிரிவு எல்லை .....

(iv) உத்தேச சாலை .....

(v) நிலையில் உள்ள சாலை .....

(vi)கோரிய மனைகள் : 49

(vii) ஒதுக்கிய மனைகள் : 49

(viii)பொது ஒதுக்கீடு:-
(உத்தேச சாலை பரப்பளவு நீங்கலாக மீதமுள்ள பரப்பளவிற்கு கணக்கீடு
செய்யப்பட்டுள்ளது)

(ix) ஒதுக்கப்படவேண்டிய பூங்காவிற்கான பரப்பு - மனைப்பிரிவின் மொத்தபரப்பு- சாலைகளின் மொத்தப்பரப்பு) X (10 /100)

= (8320.00 - 2163.34) X (10 /100)

= 615.66 சமீ

பொது ஒதுக்கீடுகள் :

உள்ளாட்சிக்கு மனுதாரரால் தானமாக ஒப்படைக்கப்பட்டுள்ளது.

சாலை மற்றும் மூலை மடக்குகளின் பரப்பு : 2163.34 சதுரமீ

TNCD&BR 2019, 47(8)-ன் படி தானமாக ஒப்படைக்கப்பட்டுள்ளது.

ஒப்படைக்கப்பட்ட மின்பகிர்மானம் மனையின் பரப்பு (HANDED OVER TO TANGEDCO) : 48.40 சதுரமீ (0.78%)

ஒப்படைக்கப்பட்ட பொது ஒதுக்கீடு மனையின் பரப்பு (HANDED OVER TO LOCAL BODY) : 44.65 சதுரமீ (0.72%)

மூலை மடக்கு : 12.0மீ சாலை வரை 1.52மீx1.52மீ

நிபந்தனைகள் :

1. இம்மனைப்பிரிவிற்கு உள்ளாட்சி இறுதி ஒப்புதல் அளிக்கும் முன் இடத்தினை எந்தத் துறையாலும் நில ஆர்ஜித நடவடிக்கை எடுக்கப்படவில்லை என்றும்எந்தத் துறைக்காகவும் நில ஆர்ஜிதப் படியல் மாவட்ட வருவாய் அலுவலருக்கு அனுப்பபடவில்லை என்றும் உள்ளாட்சி உறுதி செய்ய வேண்டும்.
2. அரசாணை எண் 18, 19 -ஏ, நகராட்சி நிர்வாகம் மப குஆநி வழங்கள் துறை நாள் 4.2.2019 மப 31.01.2020-ன் படி விதிகள் அனைத்தும் பொருந்தும்.
3. அரசாணை எண் 181 -ஏ, ஊரக வளர்ச்சி துறை நாள் 19.12.2020-ன் படி நில உரிமம் குறித்து உள்ளாட்சி நிர்வாக அதிகாரி முழு திருப்தியில் உள்ளது என சான்றளித்தல் போல் இம்மனைப்பிரிவிலுள்ள தொழிலுட்ப முத்தரம் வழங்கப்பட்டது.
4. நில உரிமம் குறித்து வழங்கப்பட்ட சான்றுகள் மற்றும் பரிசீலனைக்குச் சமர்ப்பிக்கப்பட்ட ஆவணங்கள் சரியானவையல்ல என அறியப்பட்டால், மனைப்பிரிவிற்குத் தொழில் நுட்ப ஒப்புதல் வழங்கியதில் ஏதேனும் பாதிப்பு ஏற்படக் கூடிய சூழ்நிலை ஏற்படின் இம்மனைப்பிரிவிற்கு வழங்கப்பட்ட தொழில் நுட்ப ஒப்புதல் எவ்வித முன்னறிவிப்புமின்றி நகர் ஊரமைப்பு இயக்குநர்/ஆணையர், அவர்களால் இரத்து செய்யப்படும்.
5. விற்பனைக்குள்ளான மனைகளை விற்பனை செய்யும்போது இவ்வளையின் நகலோடு நகர் ஊரமைப்புத்துறையில் ஒப்புதல் அளிக்கப்பட்ட வரைபடங்களையும் மனை வாங்குபவர்களுக்கு கட்டாயம் வழங்கபட வேண்டும்.
6. நகர் ஊரமைப்புத் துறை சட்டப்புர்வமாக தொழிற்நுட்ப அனுமதி அளிப்பதன் மூலம் விண்ணப்பதாரரின் பேரில் உள்ள நில உரிமையை உறுதிப்படுத்தவில்லை தொழில் நுட்ப அனுமதி திட்ட அனுமதி அளிப்பதற்கு முன்பு விண்ணப்பதாரரின் விண்ணப்பத்துடன் சமர்பித்த ஆவணங்கள்/சரிபார்த்தல் குத்தகை பத்திரம்,பட்டா, தாய்ப்பத்திரம் போது அதிகார பத்திரம் மேலும் பல விண்ணப்பதார் வளர்ச்சி செய்ய உரிமையுள்ளதா என்று மட்டுமே சரிபார்க்கப்படுகிறது.அதனால்மட்டும் முதற்கட்டமாக விண்ணப்பதாருக்கு வளர்ச்சி செய்ய உரிமம் உள்ளதா என்று பார்க்கப்படுகிறது.
சொத்தினை வாங்க விரும்பும் எந்த நபரும் விண்ணப்பதாருக்கு, சொத்தின்மீது உள்ள உரிமையை தனிபாக உறுதிப்படுத்திக் கொள்ள வேண்டும். மேலும் அதன் மேல் வேறு யாரேனும் தனி நபர் உரிமை கோரினால் அவர்கள் அதனை பொருத்தமான தகுதியுள்ள நீதிமன்றத்தின் மூள் தீர்த்துக்கொள்ளலாம்.இதனை முடிவு செய்ய நகர் ஊரமைப்புத் துறை பொருத்தமான அமைப்பு அல்ல.
7. ஒப்புதல் அளிக்கப்பட்ட மனைப்பிரிவு வளர்ச்சியினை எவ்வித மாற்றமும், விடுதலின்றி மனைப்பிரிவு நுழைவாயிலில் 6'x4' அளவிலான தகவல்பலகை மூலம் பொதுமக்கள் பார்வைக்கு நிரந்தரமாக பிரதிக்கப்பட வேண்டும்.
8. உத்தேச மனைப்பிரிவு அமைபும் நிலம் தொடர்பாக நீதிமன்ற வழக்கு ஏதேனும் நிலையில் இருப்பின் இத்துறையில் மனைப்பிரிவு அனுமதி கோரத்தக்கது அல்ல.
9. உத்தேச மனைப்பிரிவின் ஊடே நிரந்தரமான அமைப்புகளின் அதற்கு பாதிப்பு ஏற்படாதவாறு கட்டிடங்கள் கட்டப்பட வேண்டும்.
10. உத்தேச மனைப்பிரிவின் ஊடே HT LINE, LT LINE, மற்றும் TELEPHONE LINE செல்லுமாயின் அதனை சாலையின் போக்கிற்கு ஏற்றவாறு மாற்றிடமைக்கப்பட வேண்டும்.
11. உத்தேச மனைப்பிரிவு இடத்தில் கடிகம் கடிம் போது உரிய விதிகளை பின்பற்றி உரிய அனுமதி பெற்று கட்டப்பட வேண்டும்.
12. உத்தேச மனைப்பிரிவில் எந்தவித மாற்றம் செய்வதாக இருந்தாலும் இத்துறையின் முன் அனுமதி பெறப்பட வேண்டும்.
13. உத்தரவு கூடத்தில் குறிப்பிடப்பட்டுள்ள சிறப்பு நிபந்தனைகள் மப மனைப்பிரிவு நிபந்தனைகளாக தவறாது கடைப்பிடிக்கப்பட வேண்டும்.

Approval No:SWP/DTCP/NAMAKKAL/LAYOUT NO.213/2025.

தே. புவனேஸ்வரி
அளவர் /உதவி வரைவாளர்

ச. சுரேந்திரன்
வரைவாளர் நிலை - III

பொ.முனாதேவி
மேற்பார்வையாளர்

உதவி இயக்குநர்,
மாவட்ட நகர் ஊரமைப்பு அலுவலகம்
நாமக்கல்.

Layout Application - Final Approval Letter

Roc No: Pa1-2025-26 **Date:** 11/8/25 3:44 PM

From:

Village Panchayat

THINDAMANGALAM Panchayat Office
Thindamangalam

To :

Mrs.R.Kangasundari and Mrs.S.Loganayagi,
1/69 North Puthur ,
Sunkarampatti Village,
ParamathiVelur Taluk,
Namakkal District.

Online Application Number: 0GENQL2G

Sir/ Madam,

Sub :

Residential Layout - The proposal for Residential Layout with an extent of 2.055 Acre or 8320.00 Sq.m in S.F.No.26/2A2A– Nallagoundanpalayam Village / Thindamangalam Village Panchayat – Namakkal
Panchayat Union – Namakkal Taluk - Namakkal District - Non Planning Area - Technical Concurrence issued -Final approval issued - Reg

Ref :

Assistant Director,Town and Country Planning Department(Planning Permission) Namakkal 0GENQL2G/49498/2025/TCP /2025/TCP, . Dated-28.08.2025

Body:

As per the condition, the layout has been approved and the approved assigned to the layout is SWP/DTCP/NAMAKKAL/LAYOUT NO: 213/2025. As per G.O.79 Housing and Urban Development Department, dated: 04.05.2017, in-case of non-planned area rule 3 it has been requested to collect Rs.1000 as scrutiny fee for each plots. Here 49plots Rs.49000/- collected to Thindamangalam village panchayat SNA Account. And under rule 9 concerned local body should collect the 3% Market Land Value as Land conversion charges Collected . final approval Issued.

Layout Conditions

1. If a low voltage / high voltage power line / telegraph line is laid through the plots, the line

should be shifted to the edge of the road or as shown on the approved Layout Plan.
2.If there are water bodies within the plot, buildings should be constructed in a way that does not affect them.
3. The corners of the plots located at the junction of two roads should be laid with the splays shown on the approved Layout Plan.
4. The plots shown in approved Layout plan should be used only for the construction of residential houses other than the plots selected for public purposes. Also, only in those places where the land use is requested to be changed, only those developments mentioned in Residential use zone as per TNCDBR - 2019 should be allowed by the local body only after obtaining the prior approval of the department.
5. The hollowed part of the layout should be raised to street level.
6. On all streets exceeding 7.2 meters in width, shade trees shall be planted within 1.00 meters and not more than 9.00meters in succession of the road boundary.
7. The applicant must obtain approval regarding the plots/ Layout. Also, before constructing the buildings in the plots, the applicant should be obtained permission from the District Town and Country Planning Office and the Local Body Office concerned for each building.
8. The approved layout plan shall be permanently published at the entrance of the layout without any change / release fir public view through a 6' x 4' permanent Display board along with the details of resolution number and date of approval of the layout.
9. If the proofs provided regarding the land ownership and the documents submitted for consideration are found to be incorrect or if there is a situation where the Planning Permission / Concurrence approval for the plot may be affected, the planning permission/ concurrence approval granted to the layout will be cancelled by the District Town and Country Planning Office without any prior notice.
10. A copy of the plan approved by the District Town and Country Planning office along with a copy of this order shall be compulsorily provided to the purchasers while selling plots for sale.
11.If it is later discovered that any case is pending regarding the proposal. the approval given to the proposal will be cancelled without any prior notice and action will be taken.

Village

Signature valid

Signed by: Village Panchayat President
Location:Namakkal
Date:2025.11.08 15:44:09

THE LANDLENS SUITE

Eight ways to know a piece of land before you pay for it.

This report covers one part of the picture. These cover the rest, drawn from the same government records, for any property in Tamil Nadu.

LandLens One
Ask anything about a property and get an answer grounded in live government records, with the sources shown.
/landlens/one

Verify My Land
Every record check run on one property and returned as a single report.
/landlens/verify-my-land

Legal Opinion
An advocate's written opinion on the title, built on the records we pull for it.
/landlens

One Map
Every layer on one map: the parcel, its boundary, zoning, water bodies and what sits around it.
/landlens/one/map

PriceMap
What land actually changed hands for around this plot, taken from the registered deeds.
/landlens/pricemap

Build Scope
What you are allowed to build here: floor space, height, coverage and setbacks.
/landlens/build-scope

Property Tracker
Watch a property and hear about it when something new is registered against it.
/landlens/property-tracker

Deal Room
Run the transaction in one place: documents, stamping, signatures and the parties.
/landlens/deal-room

FREE TOOLS · NO ACCOUNT NEEDED

Twenty-four checks you can run yourself, at no cost.

Records and verification

The registers themselves, read for you.

- Encumbrance Certificate
- Patta and Chitta
- Field Measurement Sketch
- EC Analyzer
- Bank charge check
- Court case search
- Seller background check
- Approval check by survey

Value and duty

What it is worth and what it costs to register.

- Guideline value by street
- Guideline value by survey
- Stamp duty and registration fees
- Capital gains
- Floor space index
- Area unit converter

Zoning and land use

What the plan says can happen on this land.

- Land use zone finder
- CMDA land use check
- Coastal regulation zone
- Master plan check
- Water bodies finder
- Airport height clearance

Registers and directories

Who holds it, and which office keeps the record.

- Find your registering office
- Temple property check
- Waqf property check
- RERA register

Every free tool
/tools

Services we run for you
/services

The LandLens suite
/landlens/one

Verified RealEstate™

Every claim in this document traces back to a government record.

- Legal opinions, due diligence and title verification
- Building plan, layout and sub-division approvals
- Completion and occupancy certificates, regularisation
- Escrow, negotiation and NRI property management
- Land survey, soil testing, architecture and construction

Verified RealEstate
3/350/2 Mettukuppam,
OMR Thoraipakkam,
Chennai 600 097, India
hello@verified.realestate
+91 9996 12 9996

Prepared from the registers named on the page each finding sits on. Where a register could not be read, this document says so in its place rather than leaving the gap to be read as a clean result.