Verified RealEstate™

RE REGULATORY RECORD

RERA Document


The document as the regulator published it, reproduced in full behind this page.

Published for reference. The authority's own register is the operative record.

Verified RealEstate™
3/350/2 Mettukuppam,
OMR Thoraipakkam,
Chennai 600 097, India

hello@verified.realestate
+91 9996 12 9996
verified.realestate

DIGITALLY VERIFIED RECORD

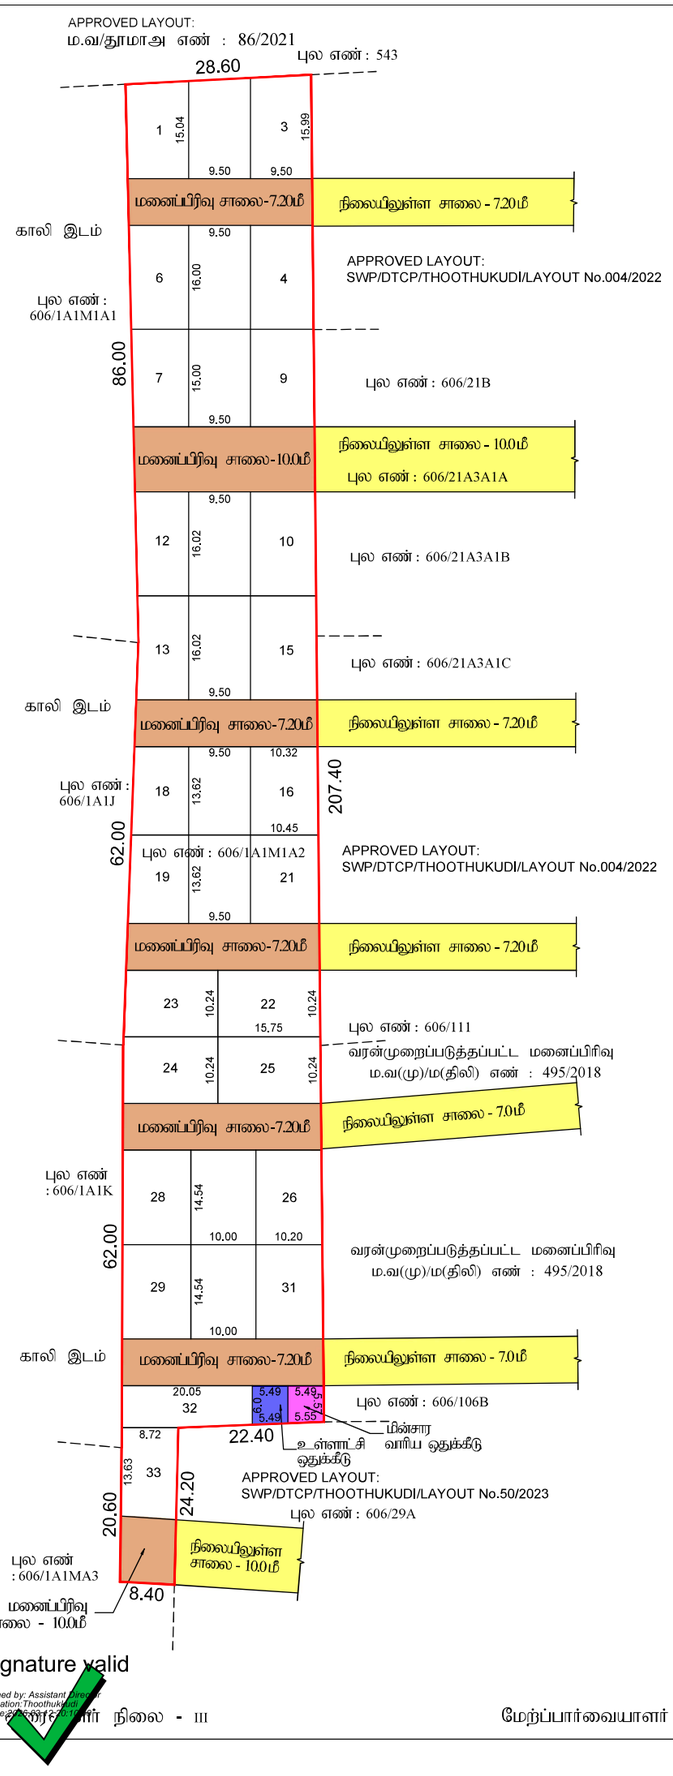

Signature valid

Signed by: Assistant Director
Location: Thoothukudi
Date: 23-01-2026

உதவி இயக்குநர் நிலை - III

மேற்பார்வையாளர்

மாவட்ட நகர் ஊரமைப்பு அலுவலகம், தூத்துக்குடி மாவட்டம்
எட்டையபுரம் பேரூராட்சி

தூத்துக்குடி மாவட்டம், எட்டையபுரம் வட்டம், எட்டையபுரம் பேரூராட்சி மற்றும் கிராமம் , நில அளவை எண்: 606/1A1M1A2-ல் அமையும் குடியிருப்பு மனைப்பிரிவின் தொழில்நுட்ப ஒப்புதல் வரைபடம்.

இணையதள பதிவு எண் : 6W8061RU/THOOTHUKUDI/TCP/2025
அளவு திட்டம் : 1:600

வ

குறிப்பு:

மனைப்பிரிவின் மொத்த பரப்பு	-	6075.0ச.மீ.(1.50ஏக்கர்)
உத்தேச மனைப்பிரிவு சாலைகள் மற்றும் மூலை முடக்குகளின் பரப்பு	-	1424.70 ச.மீ.
சாலை நீங்கலாக மனைகளின் பரப்பு	-	4650.30 ச.மீ.
கோரிய மனைகள்	-	33
ஒதுக்கிய மனைகள்	-	33
மனைப்பிரிவு இடத்தின் எல்கை	-	
நிலையில் உள்ள சாலை	-	

பொது ஒதுக்கீடுகள்:

TNCBR 2019 விதி எண் 47(6) ன் படி மனைப்பிரிவுக்கு 10% OSR பரப்பிற்கு ஈடாக அரசு வழிகாட்டி மதிப்பின் படி மனுதாரரால் செலுத்தப்பட்டுள்ளது மற்றும் மனைப்பிரிவு சாலை, உள்ளாட்சி ஒதுக்கீடுகள் மற்றும் மூலை முடக்குகள் தான பத்திரம் மூலம் தானமாக உள்ளாட்சிக்கும் மற்றும் மின்வாரிய ஒதுக்கீடு பகுதியை மின்வாரியத்திற்கும் தானமாக ஒப்படைப்பு செய்யப்பட்டுள்ளது.

உத்தேச மனைப்பிரிவு சாலை

உள்ளாட்சி ஒதுக்கீடு - PP-1 - 32.36 ச.மீ(0.69%)
(தான பத்திர எண்: 785/2026) நாள்:02-03-2026

மின்வாரிய ஒதுக்கீடு - PP-2 - 31.32 ச.மீ(0.67%)
(தான பத்திர எண்: 786/2026) நாள்:02-03-2026

மூலை முடக்கு -

7.20மீ-12.00மீ அகல சாலை வரை 1.50மீ x 1.50மீ

நிபந்தனைகள்:-

1) அரசாணை எண்:16(ம)18 நகராட்சி (ம) குடிநீர் வழங்கல் துறை 04.02.2019 (ம) 30.01.2020-ல் பரீசீலிக்கப்பட்டதில் அரசாணை வீட்டுவசதி(ம)நகர்புற வளர்ச்சி (UD4(1))துறை-ன் அரசாணை எண்-181, நாள் 09.12.2020 படி மனைப்பிரிவிற்கான சாலை பகுதிகள் (ம) உள்ளாட்சிக்கு ஒப்படைக்கப்பட வேண்டிய பொது ஒதுக்கீடு பகுதிகளை உள்ளாட்சிக்கு தானமாக ஒப்படைக்கப்பட்டுள்ளது.

2) இம்மனைப்பிரிவிற்கு ஊராட்சியால் இறுதி ஒப்புதல் அளிக்கும் முன் இடத்தில் எந்தத்துறையாலும் நில ஆர்ஜித நடவடிக்கை எடுக்கபடவில்லை என்றும் நில ஆர்ஜிதம் செய்து தரக்கோரி மாவட்ட வருவாய் அலுவலரிடமிருந்து உத்தேசங்கள் ஏதும் பெறப்படவில்லை என்றும் உள்ளாட்சி உறுதி செய்து கொள்ள வேண்டும்.

3) நில உரிமம் குறித்து சமர்ப்பிக்கப்பட்ட சான்றுகள் மற்றும் பரிசீலனைக்கு சமர்ப்பிக்கப்பட்ட ஆவணங்கள் சரியானவையல்ல என அறியப்பட்டால் அல்லது மனைப்பிவிற்கு தொழில் நுட்ப ஒப்புதல் வழங்கியதால் பாதிப்பு ஏற்படக்கூடிய சூழ்நிலை ஏற்படின் மனைப்பிரிவிற்கு வழங்கப்பட்ட தொழில் நுட்ப ஒப்புதல் எவ்வித முன் அறிவிப்புமின்றி இரத்து செய்யப்படும்.

4) இவ்வலுவலக இணையதள எண்- 6W8061RU/THOOTHUKUDI/TCP/2025-ல் கண்டுள்ள நிபந்தனைகள் அனைத்தும் பொருந்தும்.

SWP/DTCP/THOOTHUKUDI/LAYOUT NO: 51/2026

நகர் ஊரமைப்பு உதவி இயக்குநர்
தூத்துக்குடி மாவட்ட நகர் ஊரமைப்பு அலுவலகம்
தூத்துக்குடி-08

Town and Country Planning Department(Planning Permission)

51,West car street, Thoothukudi- 628 002.

ROC No. 6W8061RU /THOOTHUKUDI /2026/TCP Date : 12/03/2026

From:

Joint Director / Deputy Director / Assistant Director

51,West car street, Thoothukudi- 628 002.

To :

The Executive officer ,
Ettayapuram Town Panchayat,
Ettayapuram Taluk,
Thoothukudi District.

Sir/ Madam,

Sub : Residential Layout - Office of the Thoothukudi District Town and Country Planning - Thoothukudi District – Ettayapuram Taluk – Ettayapuram Town Panchayat – Ettayapuram Village – S.No. 606/1A1M1A2 - Site Extent of 6075.30 sq.m.(1.50 Acre) –Technical Clearance issued - forwarded for further action – Regarding.

Ref : 1. The Applicant Tr.J.Ramesh Kumar , Application No. 6W8061RU / 2025/TCP dated 05.12.2025
2. Assistant Director, District Town and Country Planning Office, Thoothukudi, Letter No: 6W8061RU / THOOTHUKUDI / 2025 / TCP, Road
Pattern Issued on dated: 13.02.2026
3. Applicant Tr.J.Ramesh Kumar, Letter Gift deed (Local Body) document No. 785/2025, dated: 2.03.2026 and Gift deed (TANGEDCO)
document No.786/2026, dated: 02.03.2026.
4. Joint Director Agricultural department, Thoothukudi District Roc No. T3/12251/2025, Dated:02.01.2026.
5. Circular from the Director of Town and Country Planning Roc.No.19799/2020 Dated 24.12.2020.
6. G.O.138, Housing and Urban Development Department, dated 04.06.2004.
7. G.O.79, Housing and Urban Development Department, Dated: 04.05.2017.
8. G.O.18, Department of Municipal Administration and Water Supply dated 04.02.2019 and G.O.16, Department of Municipal Administration
and Water Supply dated 31.01.2020.
9. G.O.181, Housing and Urban Development Department, dated 09.12.2020.
10. G.O.141, Housing and Urban Development Department, dated 16.07.2022.
11. Government Letter No.19113/UD4(3)/2017-1, Housing and Urban Development Department, dated 30.08.2017.
12. Circular from the Commissioner of Town and Country Planning, letter no.13686/2017/LA1 dated 08.09.2017.
13. Circular from the Director of Town and Country Planning, Roc.No.320/2022/TCP3 dated 07.01.2022.
14. Circular from the Director of Town and Country Planning, Roc.No.4367/2019/TCP2 dated 14.10.2019.
15. Demand payment Request letter dated 5.03.2026 (Requiring payment of OSR Fees, Centage Charge, Development charge, and
Subdivision Charge)
16. Applicant Tr.J.Ramesh Kumar, letter dated 4.3.2026 & 6.03.2026 (Payment of OSR Fees, Centage Charge, development charge, Sub division
Charge).

With reference to 1st cited Letter the applicant has requested for the approval of Residential Layout at Thoothukudi District – Ettayapuram
Taluk – Ettayapuram Town Panchayat – Ettayapuram Village – S.No. 606/1A1M1A2 - Site Extent of 6075.30 sq.m.(1.50 Acre)
.
In the continuation, with reference to the letter in the 2nd cited, Road pattern for residential layout has been issued by the Assistant Director,
District Town and Country Planning Office, Thoothukudi on 13.02.2026 Further the applicant has submitted gift

deed of Road and Road splay
areas and PP-1 site area by handing over to the local body on 02.03.2026. Hence, this residential layout is given approval with following
conditions.
1. As per the condition, the layout has been approved and approved number is issued as SWP/DTCP/THOOTHUKUDI/LAYOUT NO.51/2026 and
enclosed with 2 set of original maps and gift deeded documents has been forwarded with it for further action.
2. Further, when the final approval is given by the local body, it is requested to send a copy of the proceedings to this office immediately.
3. After the approval of the local body. It is requested to send the approved residential layout map to the concerned registration department
office and land survey department for information and appropriate action.
4. It is requested to send acknowledgment of receipt of having receipt of maps and proceeding orders.
5. As per circular in 11th cited, it is requested to send the proceeding orders and maps to the concerned Tahsildar to update in Tamilnilam
website special conditions.

Special Conditions
1. a) With reference to the 8th cited and 9th cited letter [TNCDBR-2019, Rule No. 47(1)], if the located site lies in the Municipal/Corporation
areas: Collecting the necessary fees including the charges for providing amenities like roads, storm water drains and street lights from the
applicants after collecting the necessary fees the final layout sketch, permit of planning authority along with approval of local body shall be
issued to the applicants directly.
b) Other than Municipal / Corporation areas: Shall collect the necessary fees and issue the final layout sketch, permit of planning authority
along with the permit of local body to the applicant(s) directly, only after ensuring that the applicant lays tar roads, provide other amenities
like storm water drains, water supply facilities by constructing required OHT, provide necessary street lights etc., as per the standards specified
by the local body.
With reference to the 11th cited and 12th cited letter, the concern local body must issue the final approval after transfer of earmarked road,
area reserved for public purpose in favor of concerned local body.
2. As per G.O.79 Housing and Urban Development Department, dated: 04.05.2017, in-case of non-planned area rule 3 it has been requested
to collect Rs.1000 as scrutiny fee for each plot. And under rule 9 concerned local body should collect the 3% Market Land Value as Land
conversation charges, before issuing the final approval

Head of Account:
0217 Urban Development - 60 other Urban Development Schemes -800 other Receipts - AS Receipts under Land Use Conversion Charges-27
Non Taxation fees - 09 Collections (DPC: 0217-60-800-AS 22709)
3. The Tamil Nadu Government in G.O.Ms.No.112, Housing and Urban Development Department, dated 22.06.2017 have approved the Tamil
Nadu Real Estate (Regulation & Development) Act 2016, The promoter has to advertise, Market, Book sell or offer for sale or invite persons to
purchase in any manner any plot, apartment or building, as the case may be, in any Real Estate Project or part of it only after registering the
Real Estate Project with the Real Estate Authority. The applicant has requested to follow the protocols as per instruction given by TNRERA.
4. According to the Circular no.12544/14/CB dated 04.07.2014 stating that, the Directorate of Town and Country Planning Department has
not legally certified the title to the ownership by granting technical clearance and planning permission. Only the applicant's entitlement to
development is verified in the documents submitted with the applicant's application (lease deed, sale deed, gift deed, etc.) Any person wishing
to purchase the property must individually assert ownership of the property to the applicant. Also, is any dispute arising over individual rights,
they can settle it before the appropriate competent court. The Directorate of Town and Country Planning Department is not the right
organization to decide this.

5. As per TNCDBR 2019 the following fee and charges are collected as follows:

Scrutiny Charges	- Rs. 9113/-	Dated: 15.12.2026
Centage Charges	- Rs. 12900/-	Dated: 6.03.2026.
Development Charges	- Rs. 12150/-	Dated: 06.03.2026.
Sub Division Charges	- Rs. 17200/-	Dated: 06.03.2026
OSR fees	- Rs. 30232/-	Dated: 04.03.2026
Flag day fees	- Rs.3000/-	Dated: 11.03.2026

Enclosure
Layout Original Map and Condition - 2 sets
Gift deed document no. 785/2025, dated: 2.03.2026 (Original)

Copy to

1. Ramesh Kumar J,
84-16/3, Anna Nagar , Kovilpatti,
Thoothukkudi -628501

2.Tamil Nadu Real Estate
Regulatory Authority (TNRERA),
Anna Nagar,
Chennai - 600 040 – 1 Set

3.Sub-Register,
Ettayapuram Sub-Register Office,
Thoothukudi District. – 1 Set

4.Assistant Director,
Survey Land Records,
Thoothukudi. – 1 Set

5.Tahsildar,
ettayapuram Taluk,
Thoothukudi District– 1 Set

6.Superintending Engineer,
Tamilnadu Generation and Distribution Corporation Limited (TANGEDCO),
Tenkasi Electricity Distribution Circle,
Thoothukudi District– 1 Set and Gift deed document no. 786/2025, dated: 2.03.2026. (Original)

S.No	Description of Charges	Amount	Receipt No and Date
1	Scrutiny fee	9113	15/12/2025
2	OSR Fee		
3	Centage Charges	12900.00	06/03/2026
4	Development Charges	12150.00	06/03/2026
5	Display Board Charges		
6	Satellite town charge		
7	Sub Division Charge	17200.00	06/03/2026

Joint Director/Deputy Director/Assistant Director(i/c)
District Town and Country Planning,

Thoothukkudi District.

Enclosure

1.Layout original map and Condition – 2 set

Signature valid

Signed by: Assistant Director
Location:Thoothukkudi
Date:2026.03.12 20:07:39

THE LANDLENS SUITE

Eight ways to know a piece of land before you pay for it.

This report covers one part of the picture. These cover the rest, drawn from the same government records, for any property in Tamil Nadu.

LandLens One
Ask anything about a property and get an answer grounded in live government records, with the sources shown.
/landlens/one

Verify My Land
Every record check run on one property and returned as a single report.
/landlens/verify-my-land

Legal Opinion
An advocate's written opinion on the title, built on the records we pull for it.
/landlens

One Map
Every layer on one map: the parcel, its boundary, zoning, water bodies and what sits around it.
/landlens/one/map

PriceMap
What land actually changed hands for around this plot, taken from the registered deeds.
/landlens/pricemap

Build Scope
What you are allowed to build here: floor space, height, coverage and setbacks.
/landlens/build-scope

Property Tracker
Watch a property and hear about it when something new is registered against it.
/landlens/property-tracker

Deal Room
Run the transaction in one place: documents, stamping, signatures and the parties.
/landlens/deal-room

FREE TOOLS · NO ACCOUNT NEEDED

Twenty-four checks you can run yourself, at no cost.

Records and verification

The registers themselves, read for you.

- Encumbrance Certificate
- Patta and Chitta
- Field Measurement Sketch
- EC Analyzer
- Bank charge check
- Court case search
- Seller background check
- Approval check by survey

Value and duty

What it is worth and what it costs to register.

- Guideline value by street
- Guideline value by survey
- Stamp duty and registration fees
- Capital gains
- Floor space index
- Area unit converter

Zoning and land use

What the plan says can happen on this land.

- Land use zone finder
- CMDA land use check
- Coastal regulation zone
- Master plan check
- Water bodies finder
- Airport height clearance

Registers and directories

Who holds it, and which office keeps the record.

- Find your registering office
- Temple property check
- Waqf property check
- RERA register

Every free tool
/tools

Services we run for you
/services

The LandLens suite
/landlens/one

Verified RealEstate™

Every claim in this document traces back to a government record.

- Legal opinions, due diligence and title verification
- Building plan, layout and sub-division approvals
- Completion and occupancy certificates, regularisation
- Escrow, negotiation and NRI property management
- Land survey, soil testing, architecture and construction

Verified RealEstate
3/350/2 Mettukuppam,
OMR Thoraipakkam,
Chennai 600 097, India
hello@verified.realestate
+91 9996 12 9996

Prepared from the registers named on the page each finding sits on. Where a register could not be read, this document says so in its place rather than leaving the gap to be read as a clean result.