Verified RealEstate™

RE REGULATORY RECORD

RERA Document

The document as the regulator published it, reproduced in full behind this page.

Published for reference. The authority's own register is the operative record.

Verified RealEstate™
3/350/2 Mettukuppam,
OMR Thoraipakkam,
Chennai 600 097, India

hello@verified.realestate
+91 9996 12 9996
verified.realestate

DIGITALLY VERIFIED RECORD

Town and Country Planning Department(Planning Permission)

Krishnagiri,639 001

ROC No. UIWR98BW/2026/TCP Date : 13/02/2026

From:

Joint Director / Deputy Director / Assistant Director

Krishnagiri,639 001

To :

Special Officer,
Hosur panchayat union,
Eachungur panchayat,
Krishnagiri District.

Sir/ Madam,

Sub : Sir / Madam,
Residential Layout –District Town and Country Planning Office, Hosur New Town Development Authority - Krishnagiri District –Hosur Taluk /Hosur Panchayat Union – Eachungur Panchayat, Eluvapalli Village- and –Sf No. 34/2A,34/1A1B,34/1A2B,34/1A3B -Extent of 8097.00sq.m – Planning Permission issued – forwarded for further action –Reg.

Ref : 1) Application Reference No. UIWR98BW received through Single Window Portal from Dated: 03.02.2026, Applicant Mr.MANOJ & Mrs.BINDU.
2) G.O.No.138, Housing and Urban Development Department, Dated: 04.06.2004.
3) Government Letter No. 19113/4(3) / 2017-1, Housing and Urban Development Department, Dated:30.08.2017
4) Letter No. 13686/2017/LA1, Dated: 08.09.2017 of Commissioner of Town and Country Planning, Chennai (Circular)
5) G.O.No.18, Department of Municipal Administration and Water Supply, Dated: 04.02.2019, G.O.16 Department of Municipal Administration and Water Supply, Dated:
31.01.2020.
6) Letter Roc No. 4367/2019/BA2, Dated: 05.02.2020 of Director of Town and Country Planning, Chennai (Circular)
7) G.O.141, Housing and Urban Development Department, Dated: 23.09.2020.
8) G.O.181, Housing and Urban Development Department, Dated: 09.12.2020.
9) Letter Roc. No. 19799/2020 Dated : 24.12.2020 of Director of Town and Country Planning, Chennai (Circular)
10) Letter Roc No. 4367/2019/TCP2, Dated: 14.08.2021 of Director of Town and Country Planning, Chennai (Circular)
11) Letter Roc No. 320/2022/TCP3, Dated : 07.01.2022 of Director of Town and Country Planning, Chennai (Circular)
12) G.O.141, Housing and Urban Development Department, Dated: 16.07.2022.
13) Road Pattern plan approved by the District Town and Country Planning Office, Krishnagiri Dated: 09.02.2026
14) Gift deed Document no 1097/2026 & 1098/2026 Uploaded by the Applicant Mr.MANOJ & Mrs.BINDU.
15)Payment of Centage charges & Development charges received from the applicant on 13.02.2026

ORDER:
The application seeking planning permission for the proposed formation of Residential layout extent of 8097.00 sq.m in the land bearing Eachungur Panchayat
Eluvapalli village Sf No. 34/2A,34/1A1B,34/1A2B,34/1A3B of Hosur Taluk / Hosur Panchayat Union of Krishnagiri District, was processed as per the prevailing rules and
after perusing the records and after conducting site inspection, the applicant was directed to handover the portion of land earmarked for roads, pubic purposes
meant for local body and TANGEDCO vide reference 13th cited above.
On receipt of gift deeds vide reference 14th cited above and on receipt of payment of charges such as Centage charges and Development charges vide reference
15th cited above, the technical clearance is issued to the mentioned layout subject to the following conditions.
The Technical Clearance is issued to the above mentioned layout and the number is assigned as L.P/ H.N.T.D.A(K.

D) (SWP) No: 46/ 2026 AND
Planning permission (SWP) NO: 22/2026

1) The local authority shall accord permission duly following the rules / regulations/ Orders issued from time to time under the respective acts.

2) The Local authority shall accord Final approval after collecting requisite fees / charges as applicable and the copy of the approval issued shall be forwarded to this office for record.

3) Also, the local authority shall forward the copy of such Final approval to the office of Sub registrar of Registration department and the office of the Assistant Director of Survey and land records concerned for information and for making mutation in their records.

4) Also, the local authority shall forward the copy of such Final approval to the Tahsildar concerned with a direction to the applicant to pay the requisite charges for making mutation in the Tamil Nilam / Collabland website.

5) The acknowledgement of receipt of proceedings and drawing shall be forwarded to this office through mail.

SPECIAL CONDITIONS:

1) This office has not legally certified the title to the ownership by granting the technical clearance and planning permission. Only the entitlement to develop the land by the applicant is verified through the documents uploaded in the web portal. Any person wishing to purchase the property must individually ascertain the ownership of the property of the developer / seller. If any dispute arises towards the ownership, the same shall be settled through the appropriate forum. This office is not the appropriate authority to decide on this.

2) The owners / developers shall be allowed either to carry out Infrastructure development works as per the standards specified by the local body concerned or to pay the estimate cost to the local body. Concerned local body shall prescribe the standards for the provisions of basic infrastructure like roads, drains, water supply etc. for the layout, as per existing rules. Before taking over the Infrastructure developed by the owners/ developers, the local bodies shall ensure the quality of the works done by the owners/ developers Reasonable period to be prescribed for up keep / maintenance of the roads and drains by the owners / developers. Wherever layouts develop at a slow pace, the maintenance period shall be extended till 60% of the plots developed in the layout or 5 years whichever is later as envisaged under the directions issued by the Government Order vide references 5th, 7th, 8th and 12th cited above.

3) The local authority shall also ensure that the sub division for the land earmarked for road and land meant for public purposes such as Local body and TANGEDCO are properly carried out and transferred in favour of the local body / TANGEDCO concerned before issuing the final approval.

4) As envisaged under the “Tamil Nadu Real Estate (Regulation & Development) Act 2016, the promoter has to advertise, market, book, sell or offer for sale or invite persons to purchase in any manner any plot, apartment or building, as the case may be, in any Real Estate Project or Part of it only after registering the real Estate project with the Real Estate Authority. The applicant has to comply the said provisions.

Assistant Director/Deputy Director(FAC)
Hosur New Town Development Authority
District Town and Country Planning Office,
Krishnagiri District,

Enclosure
1.Layout map with condition

Copy to
Mr.MANOJ & Mrs.BINDU,
Flot no. A-412, MJ Lift Style Astro Apartment,
Chikkanagamangala,Huskur,Electronic City Phase-2,
Bangalore,Karnataka State-560099.

S.No	Description of Charges	Amount	Receipt No and Date
1	Scrutiny fee	12146	03/02/2026
2	OSR Fee		
3	Centage Charges	16500.00	12/02/2026
4	Development Charges	16194.00	12/02/2026
5	Display Board Charges	11500.00	12/02/2026
6	Satellite town charge		
7	Sub Division Charge	22000.00	12/02/2026

Joint Director/Deputy Director/Assistant Director(i/c)
District Town and Country Planning,


Krishnagiri District.

Enclosure

1.Layout original map and Condition – 2 set

Signature Not Verified

Signed by: Deputy Director
Location:Krishnagiri
Date:2026.02.13 16:34:02

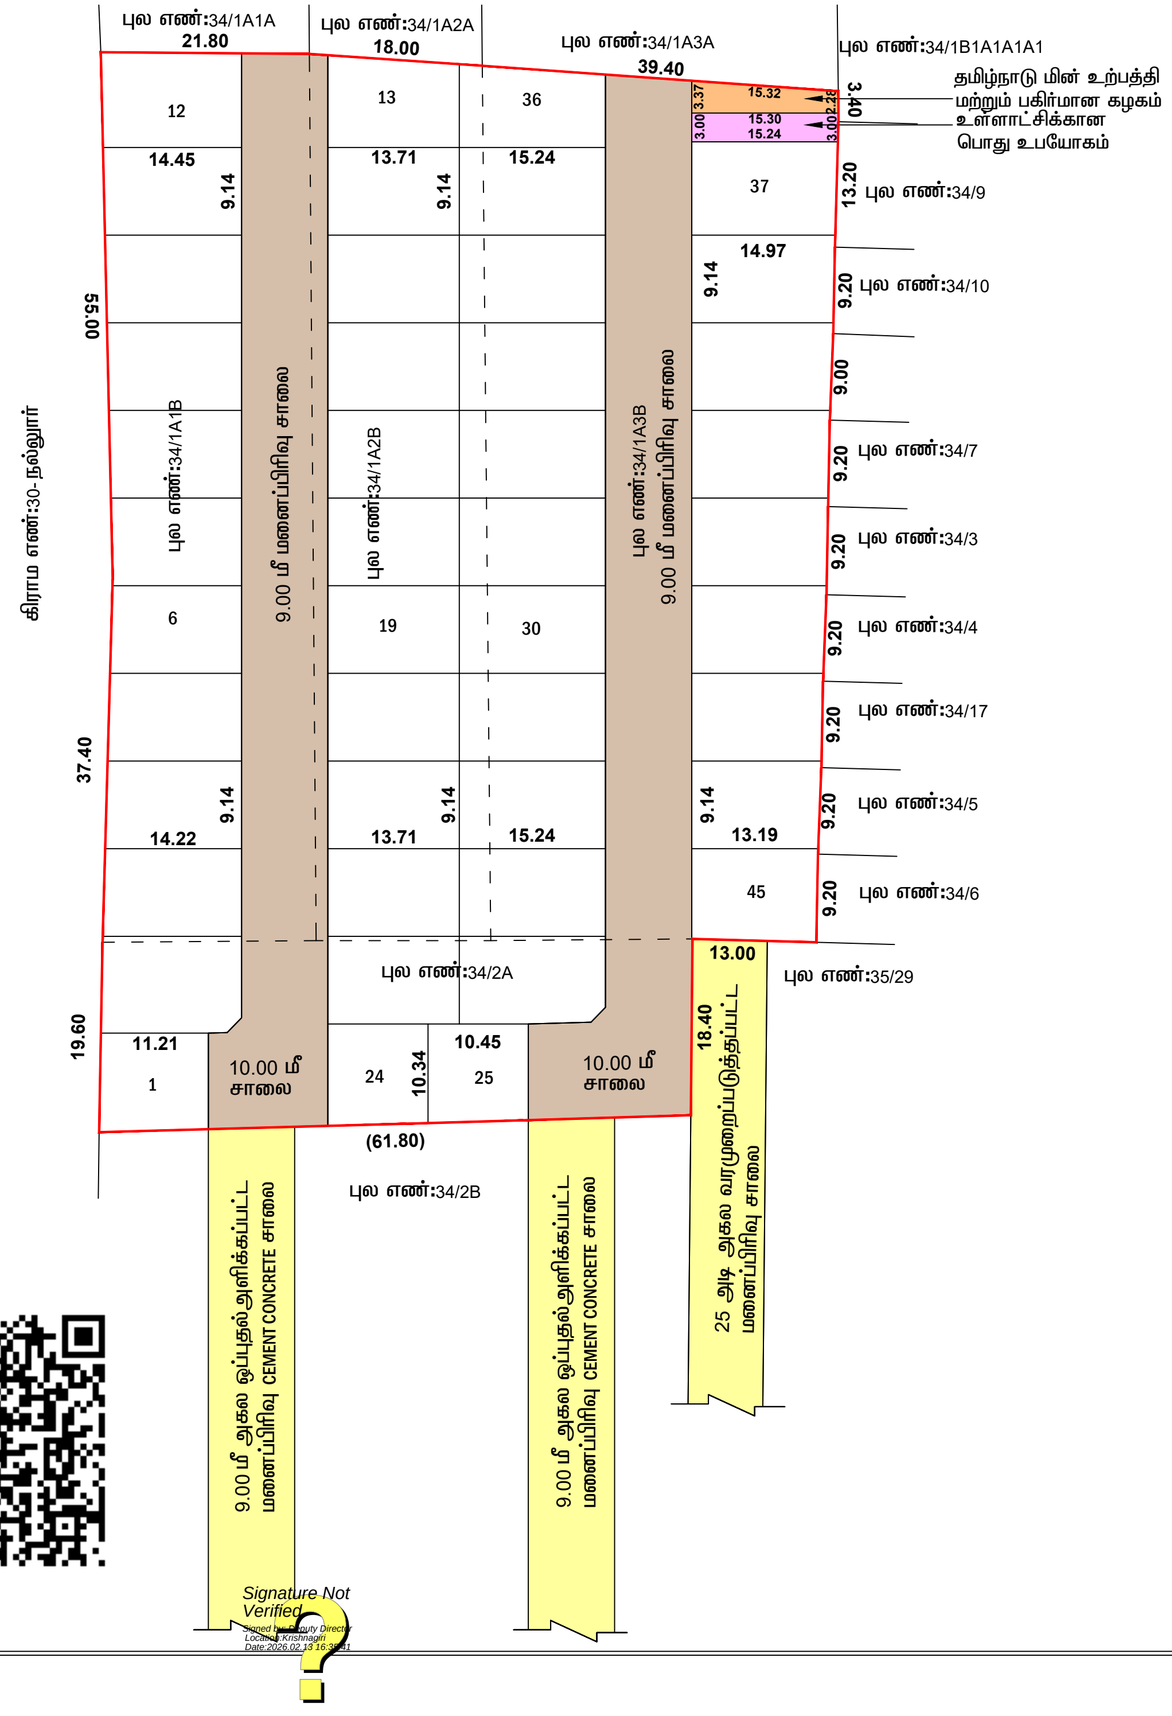

மாவட்ட நகர் ஊரமைப்பு அலுவலகம், ஓசூர்
கிருஷ்ணகிரி மாவட்டம்,

கிருஷ்ணகிரி மாவட்டம்,ஓசூர் வட்டம் (ம) ஊராட்சி ஒன்றியம்,ஈச்சாங்கூர் ஊராட்சி,

எலுவபள்ளி கிராமம் புல எண்:34/2A,34/1A1B,34/1A2B,34/1A3B - ல் அமையும் குடியிருப்பு மனைப்பிரிவின் தொழில்நுட்ப ஒப்புதல் வரைபடம்.

அளவு : 1 அங்குலம் 66 அடி = (1:600)

இனையதள விண்ணப்ப எண் : UIWR98BW

வ

குறிப்பு:

மனைப்பிரிவின் பரப்பு	:0.80.97 ஹெக்டர் (அ) 8097.00 ச. மீ
உத்தேச மனைப்பிரிவு சாலை பரப்பு	:2098.49 ச. மீ
மனைப்பிரிவின் பரப்பு (சாலை பரப்பு நீங்கலாக)	:5998.51 ச. மீ
ஒதுக்கிய மனைகள்	: 45
மனைப்பிரிவின் எல்லை	:
நிலையிலுள்ள சாலை	:

பொது உபயோகம் :

உள்ளாட்சிக்கு தானமாக ஒப்படைக்கப்பட்டவை :

உத்தேச மனைப்பிரிவு சாலை பரப்பு	: 2098.49 ச. மீ
உள்ளாட்சிக்கான பொது உபயோகம்	: 45.84 ச. மீ 0.76%
10 % பூங்கா பரப்பு (OSR)	: 599.85 ச. மீ .....

10% பொது ஒதுக்கீடுகான (OSR) 599.85 ச. மீ பரப்பளவு இடத்திற்குரிய அரசுவழிகாட்டு மதிப்பீட்டினை உரிய அரசு கணக்கு தலைப்பில் செலுத்தப்பட்டவை.

தமிழ்நாடு மின் உற்பத்தி மற்றும் மின் பகிர்மான கழகத்திற்கு தானமாக ஒப்படைக்கப்பட்டவை:

தமிழ்நாடு மின் உற்பத்தி மற்றும் மின் பகிர்மான கழகம் : 43.18 ச. மீ ..... 0.71 %

மூலை முடக்கு : 12.00 மீ அகல சாலை வரை 1.50 x 1.50 விடப்படல் வேண்டும்.

நிபந்தனைகள்:

1. அரசாணை எண்: 181 வீ. வ (ம) ந. பு. வ. துறை நாள்:09.12.2020-ன் படி நடவடிக்கை மேற்கொள்ளப்பட வேண்டும்.
2. இம்மனைப்பிரிவிற்கு ஊராட்சி இறுதி ஒப்புதல் அளிக்கும் முன் இடத்தினை எந்தத் துறையாலும் நில ஆர்ஜித நடவடிக்கை மேற்கொள்ளப்படவில்லை என்றும், எந்த துறைக்காகவும் நில ஆர்ஜிதப்பட்டியல் மாவட்ட வருவாய் அலுவலருக்கு அனுப்பப்படவில்லை என்றும், உள்ளாட்சியால் உறுதி செய்து கொள்ள வேண்டும்.
3. நில உரிமம் குறித்து வழங்கப்பட்ட சான்றுகள் மற்றும் பரிசீலனைக்கு சமர்ப்பிக்கப்பட்ட ஆவணங்கள் சரியானவையல்ல என்று அறியப்பட்டாலோ அல்லது மனைப்பிரிவுக்கு தொழில்நுட்ப ஒப்புதல் வழங்கியதால் பாதிப்பு ஏற்ப்படக்கூடிய சூழ்நிலை ஏற்படின் மனைப்பிரிவுக்கு வழங்கப்பட்ட தொழில்நுட்ப ஒப்புதல் எவ்வித முன்னறிவிப்பும் இன்றி நகர் ஊரமைப்பு இயக்குநர் சென்னை அவர்களால் ரத்து செய்யப்படும்.
4. விற்பனைக்குண்டான மனைகளை விற்பனை செய்யும் போது இவ்வரைபட நகலோடு நகர் ஊரமைப்பு துறையில் ஒப்புதல் அளிக்கப்பட்ட ஆணையின் நகல் மனை வாங்குபவர்களுக்கு கட்டாயம் வழங்கப்பட வேண்டும்.
5. ஒப்புதல் அளிக்கப்பட்ட மனைப்பிரிவு வரைபடத்தை எந்த வித மாற்றம் விடுதலின்றி மனைப்பிரிவு 6' X 4' அளவிலான நிரந்தர தகவல் பலகை முலம் பொதுமக்கள் பார்வைக்கு நிரந்தரமாக பிரசுரிக்கப்பட வேண்டும்.
6. நகர் ஊரமைப்பு துறை சட்டபூர்வமாக தொழில்நுட்ப அனுமதி அளிப்பதின் மூலம் விண்ணப்பதாரரின் பேரில் உள்ள நில உரிமையை உறுதிப்படுத்தவில்லை தொழில்நுட்ப அனுமதி அளிப்பதற்கு முன்பு விண்ணப்பதாரரின் விண்ணப்பத்துடன் சமர்ப்பித்த ஆவணங்களில் (கிரையப்பத்திரம் குத்தகை பத்திரம் பட்டா தானப்பத்திரம் பொது அதிகார பத்திரம் மேலும் பல) விண்ணப்பதார வளர்ச்சி செய்ய உரிமையுள்ளதா என்று மட்டுமே சரிப்பார்க்கபடுகிறது. அதன் மூலம் முதற்கட்டமாக விண்ணப்பதாரருக்கு வளர்ச்சி செய்ய உரிமையுள்ளதா என்று பார்க்கப்படுகிறது.
7. The Tamil Nadu Government in G.O.Ms.No.112 Housing And Urban Development Department Dated 22.06.2017 Have Approved The Tamil Nadu Real Estate (Regulation & At 2016 The Promoter Has to Advertise.Market.book sell (or) offer For Sale (or) Invite Person To Purchase in Any Plot.Apartment (or) Building as The Case May Be.in Any Real Estate Project Of it Only After Registering The Real Estate Project With The Real Estate Regulatory Authority.

ம. வ / ஒ. பு. ந. வ. கு/ (கி. மா) SWP எண்: 46/2026

ம. வ / தி. அ / ஒ. பு. ந. வ. கு/ (கி. மா) SWP எண்: 22/2026

உதவி இயக்குநர் / துணை இயக்குநர் (மு.கூ..பொ).
மாவட்ட நகர் ஊரமைப்பு அலுவலகம்,
கிருஷ்ணகிரி மாவட்டம்.

THE LANDLENS SUITE

Eight ways to know a piece of land before you pay for it.

This report covers one part of the picture. These cover the rest, drawn from the same government records, for any property in Tamil Nadu.

LandLens One
Ask anything about a property and get an answer grounded in live government records, with the sources shown.
/landlens/one

Verify My Land
Every record check run on one property and returned as a single report.
/landlens/verify-my-land

Legal Opinion
An advocate's written opinion on the title, built on the records we pull for it.
/landlens

One Map
Every layer on one map: the parcel, its boundary, zoning, water bodies and what sits around it.
/landlens/one/map

PriceMap
What land actually changed hands for around this plot, taken from the registered deeds.
/landlens/pricemap

Build Scope
What you are allowed to build here: floor space, height, coverage and setbacks.
/landlens/build-scope

Property Tracker
Watch a property and hear about it when something new is registered against it.
/landlens/property-tracker

Deal Room
Run the transaction in one place: documents, stamping, signatures and the parties.
/landlens/deal-room

FREE TOOLS · NO ACCOUNT NEEDED

Twenty-four checks you can run yourself, at no cost.

Records and verification

The registers themselves, read for you.

- Encumbrance Certificate
- Patta and Chitta
- Field Measurement Sketch
- EC Analyzer
- Bank charge check
- Court case search
- Seller background check
- Approval check by survey

Value and duty

What it is worth and what it costs to register.

- Guideline value by street
- Guideline value by survey
- Stamp duty and registration fees
- Capital gains
- Floor space index
- Area unit converter

Zoning and land use

What the plan says can happen on this land.

- Land use zone finder
- CMDA land use check
- Coastal regulation zone
- Master plan check
- Water bodies finder
- Airport height clearance

Registers and directories

Who holds it, and which office keeps the record.

- Find your registering office
- Temple property check
- Waqf property check
- RERA register

Every free tool
/tools

Services we run for you
/services

The LandLens suite
/landlens/one

Verified RealEstate™

Every claim in this document traces back to a government record.

- Legal opinions, due diligence and title verification
- Building plan, layout and sub-division approvals
- Completion and occupancy certificates, regularisation
- Escrow, negotiation and NRI property management
- Land survey, soil testing, architecture and construction

Verified RealEstate
3/350/2 Mettukuppam,
OMR Thoraipakkam,
Chennai 600 097, India
hello@verified.realestate
+91 9996 12 9996

Prepared from the registers named on the page each finding sits on. Where a register could not be read, this document says so in its place rather than leaving the gap to be read as a clean result.