


RE

REGULATORY RECORD

RERA Document

The document as the regulator published it, reproduced in full behind this page.

Published for reference. The authority's own register is the operative record.

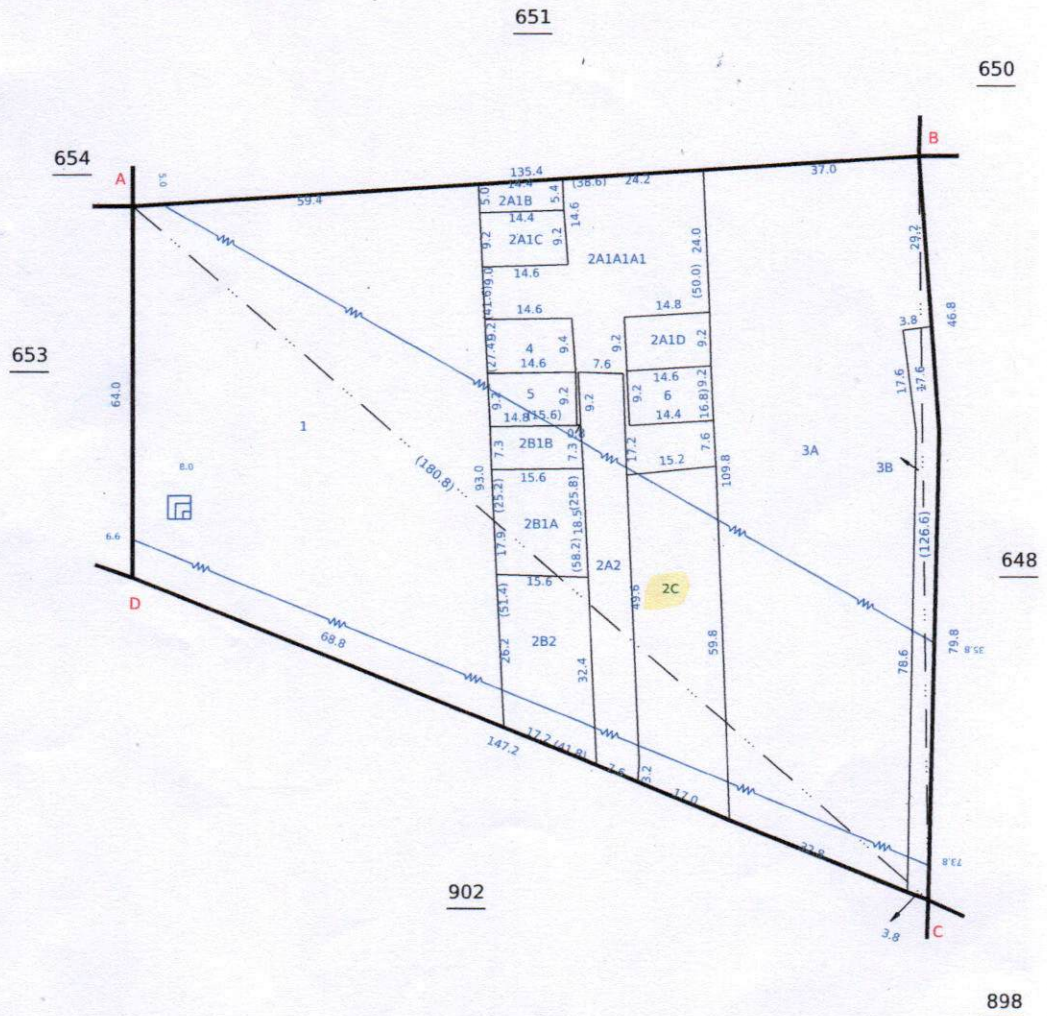

District : Dharmapuri

Taluk : Karimangalam


Village : Kerakodahalli [64]



Survey No : 652

Area : Hect 01 Ares 32.00

Scale : 1 : 1000

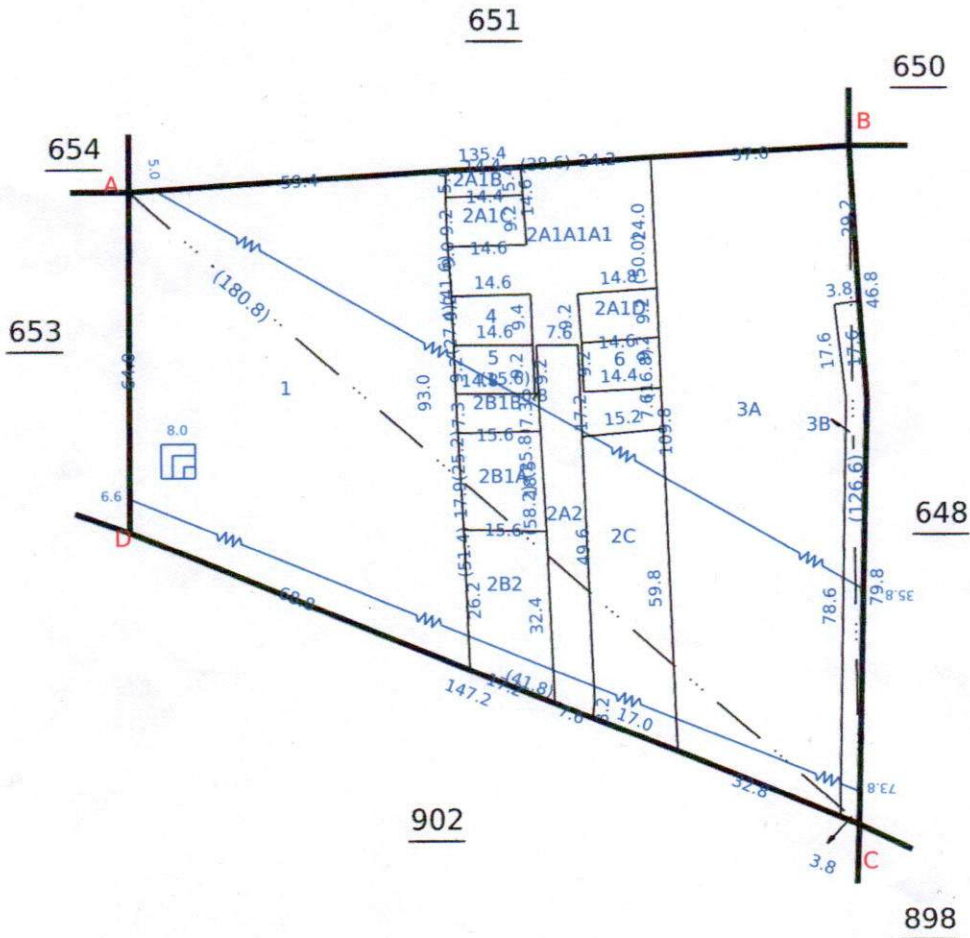

(செய்துள்ளேன்)

By. 
21 Jul 2024

Village Administrative Officer
010, Kerakodahalli-Village,
Karimangalam-Tk, Dharmapuri-Dt.



மாவட்டம். தர்மபுரி

வட்டம். தர்மபுரி


புல எண். 652

எண். 64
கிராமம்

பெயர். சந்திரசேகரன்

பரப்பு: ஹெக்டேர்

1 ஏர். 32.0

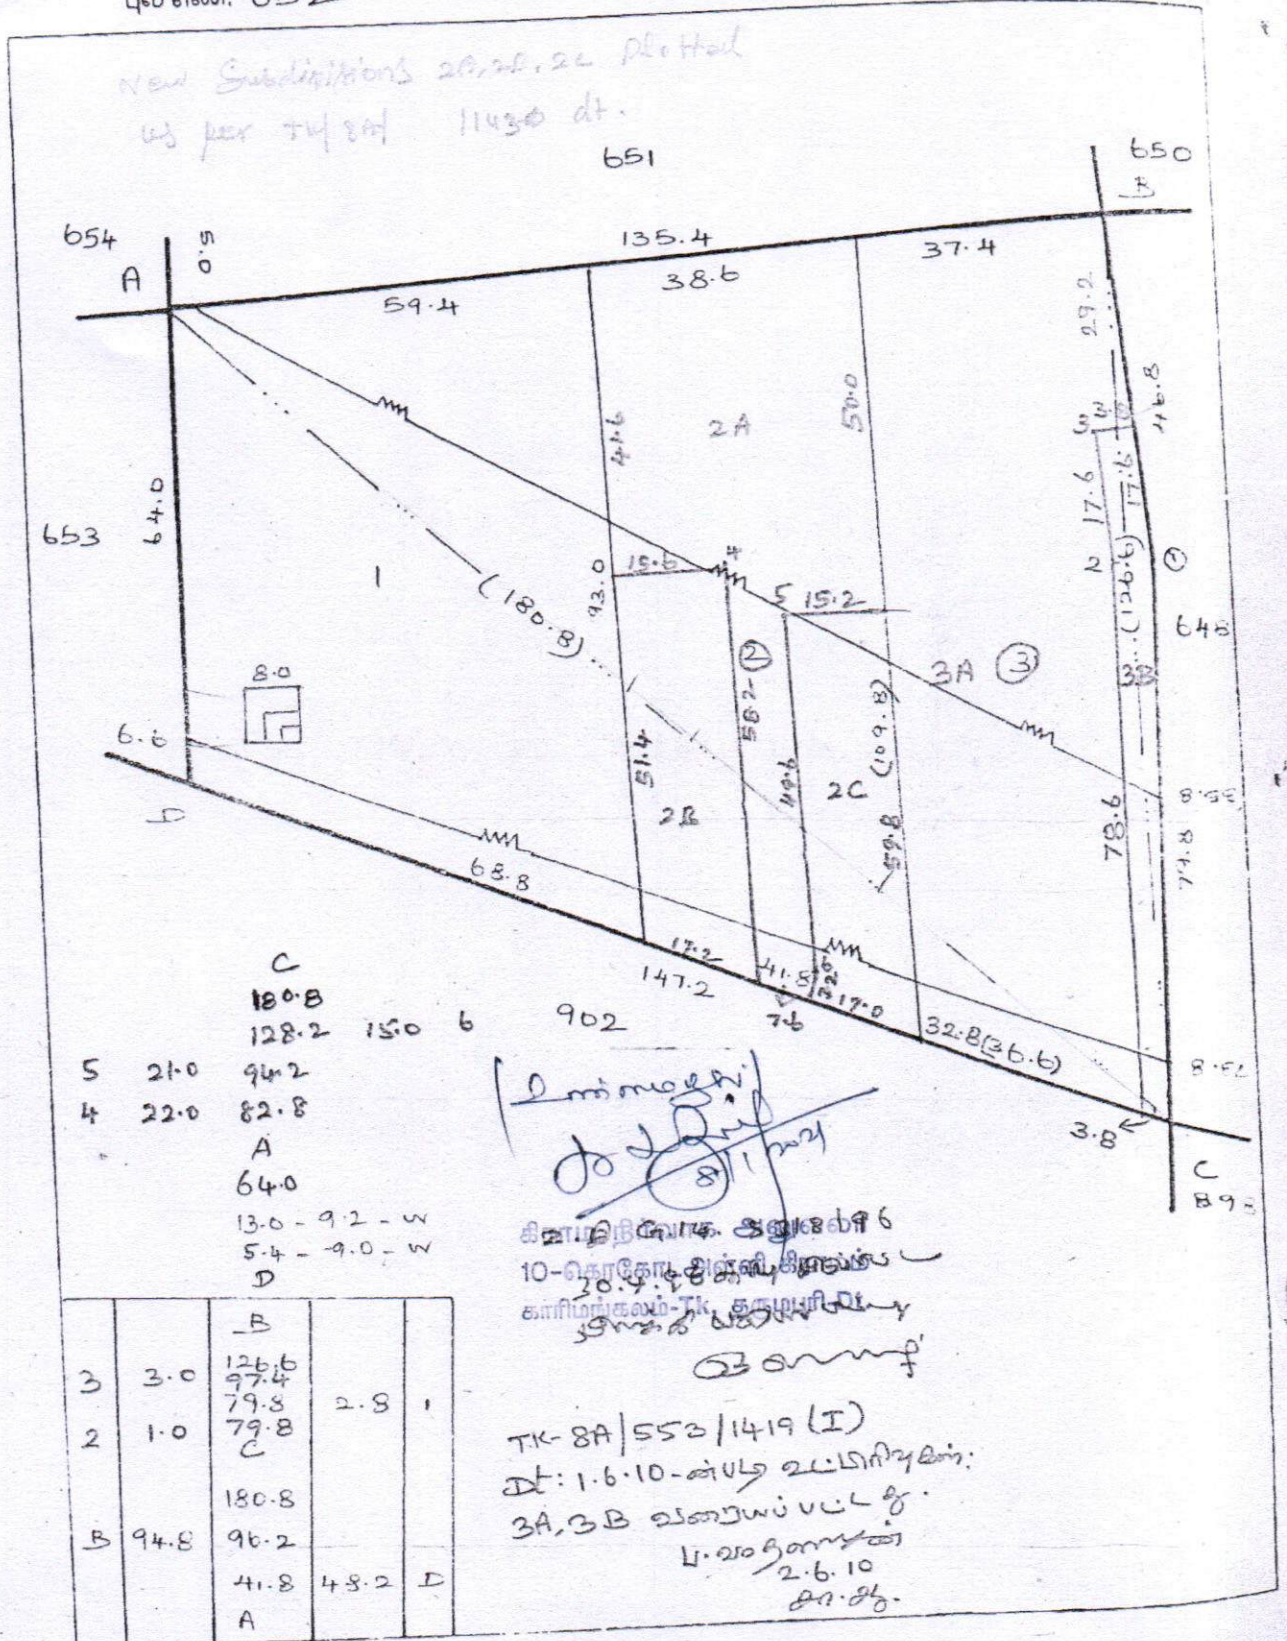

சுயாதீனம்: ச. சந்திரசேகரன்
8/3/24

அளவு: 1:1000 க. சீ.



தமிழ்நாடு அரசு

வருவாய்த் துறை

நில உரிமை விபரங்கள் : இ. எண் 10(1) பிரிவு

மாவட்டம் : தர்மபுரி

வட்டம் : காரிமங்கலம்

வருவாய் கிராமம் : 064 கெரகோடாள்ளி

பட்டா எண் : 3039

உரிமையாளர்கள் பெயர்

1. மாதேஸ்வரன்

மகன்

கார்த்திகேயன்



புல எண்	உட்பிரிவு	புன்செய்		நன்செய்		மற்றவை		குறிப்புரைகள்
		பரப்பு	தீர்வை	பரப்பு	தீர்வை	பரப்பு	தீர்வை	
		ஹெக் - ஏர்	ரூ - பை	ஹெக் - ஏர்	ரூ - பை	ஹெக் - ஏர்	ரூ - பை	
652	2C	0 - 8.50	0.20	--	--	--	--	2020/0105/05/111144- -2020/05/07/000237SD ----- 29-12-2020
		0 - 8.50	0.20					

குறிப்பு :



- மேற்கண்ட தகவல் / சான்றிதழ் நகல் விவரங்கள் மின் பதிவேட்டிலிருந்து பெறப்பட்டவை. இவற்றை தாங்கள் <https://eservices.tn.gov.in> என்ற இணைய தளத்தில் 05/07/064/03039/80465 என்ற குறிப்பு எண்ணை உள்ளீடு செய்து உறுதி செய்துகொள்ளவும்.
- இத் தகவல்கள் 15-08-2024 அன்று 12:23:00 PM நேரத்தில் அச்சடிக்கப்பட்டது.
- கைப்பேசி கேமராவின் 2D barcode படிப்பான் மூலம் படித்து 3G/GPRS வழி இணையதளத்தில் சரிபார்க்கவும்

அ-பதிவேடு விவரங்கள் - ஊரகம்

மாவட்டம் : தர்மபுரி

வட்டம் : காரிமங்கலம்

கிராமம் : 064 கெரகோடாள்ளி

1. புல எண்	652	9. மண் வயனமும் ரகமும்	8 - 3
2. உட்பிரிவு எண்	2C	10. மண் தரம்	8
3. பழைய புல உட்பிரிவு எண்	652-2	11. தீர்வை (ரூ - ஹெ)	2.15
4. பகுதி	P	12. பரப்பு (ஹெக்டேர் - ஏர்)	0 - 8.50
5. அரசு / ரயத்துவாரி	ரயத்துவாரி	13. மொத்த தீர்வை (ரூ - பை)	0.20
6. நிலத்தின் வகை	பஞ்சை	14. பட்டா எண்	3039
7. பாசன ஆதாரம்	-	15. குறிப்பு	-
8. இரு போகமா	-	16. பெயர்	1.கார்த்திகேயன்

குறிப்பு:



1. மேற்கண்ட தகவல் / சான்றிதழ் நகல் விவரங்கள் மின் பதிவேட்டிலிருந்து பெறப்பட்டவை. இவற்றை தாங்கள் <https://eservices.tn.gov.in> என்ற இணைய தளத்தில் 05/07/064/652/2C/110465 என்ற குறிப்பு எண்ணை உள்ளீடு செய்து உறுதி செய்துகொள்ளவும்.

2	3	4	5	6	7	8	9	10	11	12
						ந. பை.	ஹ.ஏர்ஸ்.	ந. பை.		
652-பா	ர	4	...	8-3	8	2 15	0 43.5	1 04	967 கா. வடிவேலு.	கிணர் 1
-பா	ர	4	...	8-3	8	2 15	0 38.5	0 83	938 கூ. ராமசந்திரன்.	
-பா	ர	4	...	8-3	8	2 15	0 45.0	0 97	171 கூ. கெம்பன்.	
							1 32.0	2 84		
653-பா	ர	4	...	8-3	8	2 15	0 27.5	0 60	563 சி. நரசிம்மன்.	
-பா	ர	4	...	8-3	8	2 15	0 16.0	0 34	1185 சி. குள்ளம்மாள் (1), சி. மாதம் மாள் (2).	
							0 43.5	0 94		
654-பா	ர	4	...	8-3	8	2 15	0 83.5	1 79	563 சி. நரசிம்மன்.	கிணறு-1.
-பா	ர	4	...	8-3	8	2 15	0 37.5	0 81	96 கா. வடிவேலு.	
							1 21.0	2 60		
655	அ	புற	...	...	...	...	0 52.5	...		எச்சன ஹள்ளி ஏரி.
656	அ	புற	...	...	...	...	0 93.0	...		எச்சன ஹள்ளி ஏரி.
657	அ	புற	...	...	...	...	1 64.0	...		எச்சன ஹள்ளி ஏரி.
658	அ	புற	...	...	...	...	0 67.0	...		எச்சன ஹள்ளி ஏரி.
659	அ	புற	...	...	...	...	0 94.0	...		எச்சன ஹள்ளி ஏரி.
660	அ	புற	...	...	...	...	0 77.0	...		எச்சன ஹள்ளி ஏரி.
661-1	அ	புற	...	...	...	...	3 12.5	...		பாதை.
-2	ர	4	...	8-3	8	2 15	0 41.5	0 89	684 ஏ.பி.பெருமாள்.	கிணறு-2. கூ. 2
							3 54.0	0 89		
662-பா	ர	4	...	8-3	8	2 15	0 02.5	0 06	167 ந. கூளி.	
-பா	ர	4	...	8-3	8	2 15	0 18.0	0 39	406 ந. சித்தன்.	கிணறு-1.
-பா	ர	4	...	8-3	8	2 15	0 01.0	0 06	1399 கூ. கெம்பன் (1), ந. கூளி (2), ந. கெம்பன் (3), ந. சித்தன் (4), தே. செல்வன் (5).	

2A1 651 2.4 ... 8.3.8 2.15 0.29.90 0.65 3002. 3n. 861209
 2A2 " 2.4 ... 8.3.8 2.15 0.12.55 0.30 3040. 10n. 863309

2/12/22

652-2A1 652 2.4... 8 3.8 2.15 0.16.35 0.35 3002. 130. 660407
2A2 4 2.7 ... 8 3.8 2.15 0.05.15 0.16 3124. 200. 660406
0.21.50 0.45
6317 200. 660407
0.21.50 0.45
0.21.50 0.45

20/9/17

22/11/20

21/08/2024

Village Administrative Officer
010, Kerakodahalli-Village,
Karimangalam-Tk, Dharmapuri-Dt.

Eight ways to know a piece of land before you pay for it.

This report covers one part of the picture. These cover the rest, drawn from the same government records, for any property in Tamil Nadu.

LandLens One

Ask anything about a property and get an answer grounded in live government records, with the sources shown.

[/landlens/one](#)



Verify My Land

Every record check run on one property and returned as a single report.

[/landlens/verify-my-land](#)



Legal Opinion

An advocate's written opinion on the title, built on the records we pull for it.

[/landlens](#)



One Map

Every layer on one map: the parcel, its boundary, zoning, water bodies and what sits around it.

[/landlens/one/map](#)



PriceMap

What land actually changed hands for around this plot, taken from the registered deeds.

[/landlens/pricemap](#)



Build Scope

What you are allowed to build here: floor space, height, coverage and setbacks.

[/landlens/build-scope](#)



Property Tracker

Watch a property and hear about it when something new is registered against it.

[/landlens/property-tracker](#)



Deal Room

Run the transaction in one place: documents, stamping, signatures and the parties.

[/landlens/deal-room](#)



Twenty-four checks you can run yourself, at no cost.

Records and verification

The registers themselves, read for you.

Encumbrance Certificate

Patta and Chitta

Field Measurement Sketch

EC Analyzer

Bank charge check

Court case search

Seller background check

Approval check by survey

Value and duty

What it is worth and what it costs to register.

Guideline value by street

Guideline value by survey

Stamp duty and registration fees

Capital gains

Floor space index

Area unit converter

Zoning and land use

What the plan says can happen on this land.

Land use zone finder

CMDA land use check

Coastal regulation zone

Master plan check

Water bodies finder

Airport height clearance

Registers and directories

Who holds it, and which office keeps the record.

Find your registering office

Temple property check

Waqf property check

RERA register



Every free tool
/tools



Services we run
for you
/services



The LandLens
suite
/landlens/one



Every claim in this document traces back to a government record.

Legal opinions, due diligence and title verification

Building plan, layout and sub-division approvals

Completion and occupancy certificates, regularisation

Escrow, negotiation and NRI property management

Land survey, soil testing, architecture and construction

Verified RealEstate
3/350/2 Mettukuppam,
OMR Thoraipakkam,
Chennai 600 097, India
hello@verified.realestate
+91 9996 12 9996

Prepared from the registers named on the page each finding sits on. Where a register could not be read, this document says so in its place rather than leaving the gap to be read as a clean result.

