

RE

REGULATORY RECORD

RERA Document

The document as the regulator published it, reproduced in full behind this page.

Published for reference. The authority's own register is the operative record.



தாமபுரி

அருள் [2]

கிராமம் தூததமலை [138]

புல எண் 32

பரப்பளவு எக்டர் 03 ஏர் 70.00


அளவு : 1 : 1000

பரப்பளவு

32/3B1B1 = 0.3756

32/3B2 = 0.4160

0.7916

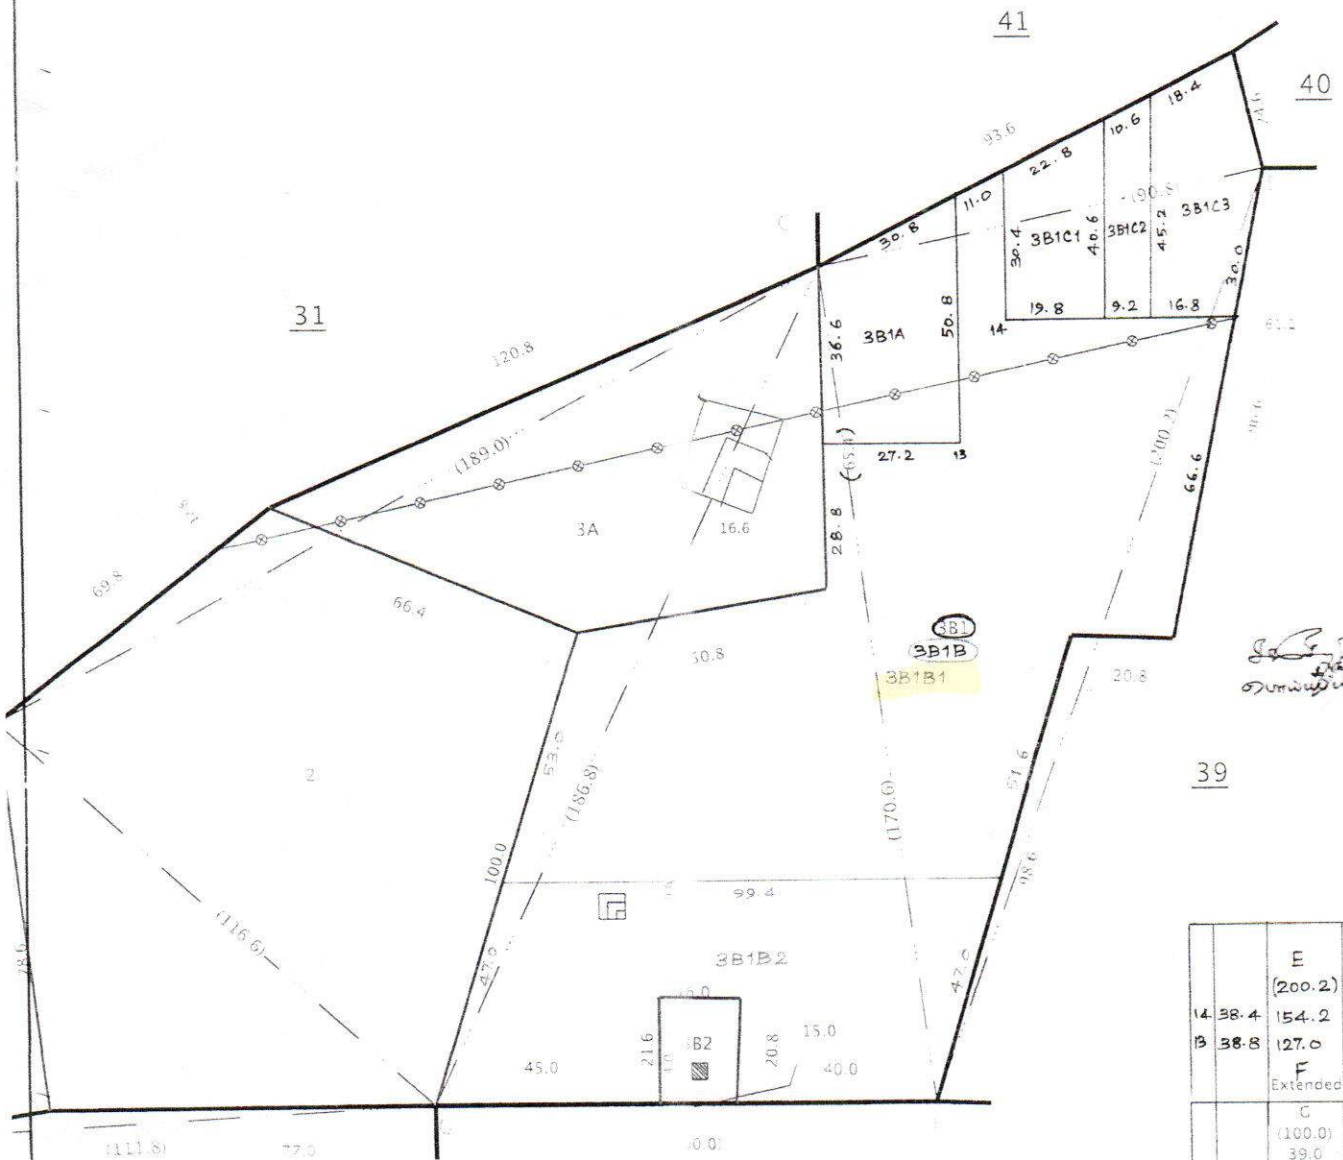

	E	
	(200.2)	
14.38.4	154.2	
13.38.8	127.0	
	F	
	Extended	
	G	
	(100.0)	
	39.0	21.0
	55.0	21.6
	40.0	0.0
	F	
	G	
	(60.0)	
	15.0	0.0
	11	

33

38

2.11.23


VILLAGE ADMINISTRATIVE OFFICER
140-Poyyapatti-VIII,
Harur-Tk, Dharmapuri-Dt.

Survey No : 32

Area : Hect 03 Ares 70.00

[138]

Scale : 1 : 2000

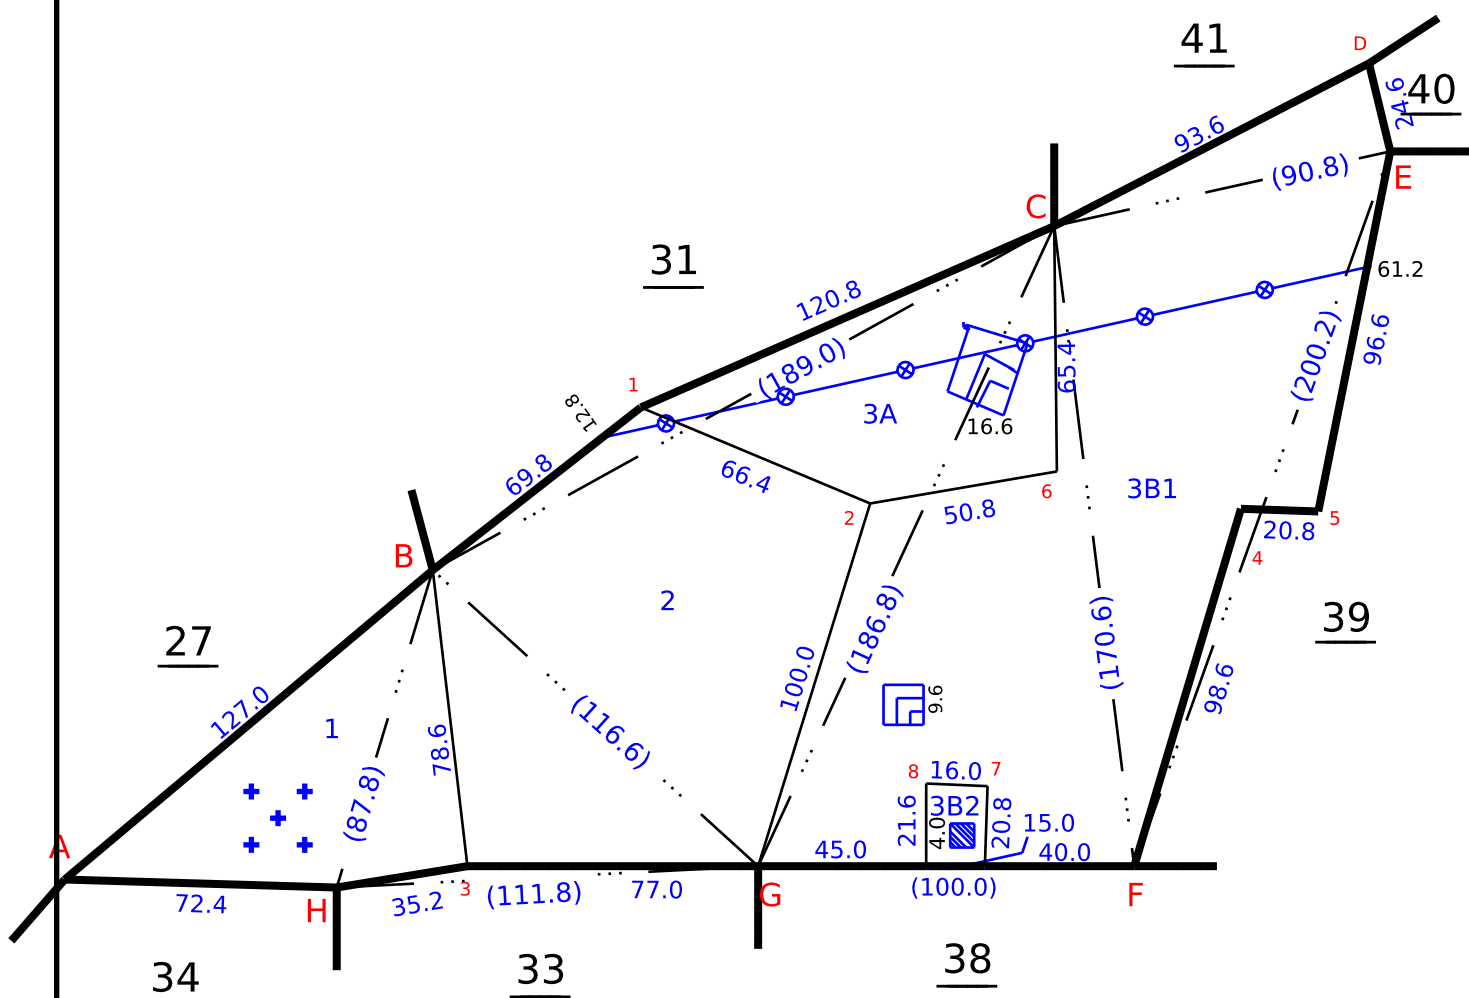

Signed By Tahsildar

Name of approver : surve

Date of Approval : 16-12-2016





தமிழ்நாடு அரசு

வருவாய்த் துறை

நில உரிமை விபரங்கள் : இ. எண் 10(1) பிரிவு

மாவட்டம் : தர்மபுரி

வட்டம் : அரூர்

வருவாய் கிராமம் : 138 தீர்த்தமலை

பட்டா எண் : 466

உரிமையாளர்கள் பெயர்

1. சண்முகம் மகன் ஸ்ரீ ரங்கா ரியல் எஸ்டேட் மேனேஜிங் பார்ட்னர் சரவணன் -

புல எண்	உட்பிரிவு	புன்செய்		நன்செய்		மற்றவை		குறிப்புரைகள்
		பரப்பு	தீர்வை	பரப்பு	தீர்வை	பரப்பு	தீர்வை	
		ஹெக் - ஏர்	ரூ - பை	ஹெக் - ஏர்	ரூ - பை	ஹெக் - ஏர்	ரூ - பை	
32	3B1B1	0 - 97.56	1.49	--	--	--	--	2023/0105 /05/249054--2023 /05/02/000065SD -- 17-11-2023
		0 - 97.56	1.49					

குறிப்பு2 :



1. மேற்கண்ட தகவல் / சான்றிதழ் நகல் விவரங்கள் மின் பதிவேட்டிலிருந்து பெறப்பட்டவை. இவற்றை தாங்கள் <https://eservices.tn.gov.in> என்ற இணைய தளத்தில் 05/02/138/00466/50886 என்ற குறிப்பு எண்ணை உள்ளீடு செய்து உறுதி செய்துகொள்ளவும்.
2. இத் தகவல்கள் 24-11-2023 அன்று 12:36:29 PM நேரத்தில் அச்சடிக்கப்பட்டது.
3. கைப்பேசி கேமராவின் 2D barcode படிப்பான் மூலம் படித்து 3G/GPRS வழி இணையதளத்தில் சரிபார்க்கவும்



அ-பதிவேடு விவரங்கள்

மாவட்டம் : தர்மபுரி

வட்டம் : அரூர்

கிராமம் : 138 தீர்த்தமலை

1. புல எண் 32

2. உட்பிரிவு எண் 3B1B1

3. பழைய புல உட்பிரிவு எண் 32-3B1B

4. பகுதி P

5. அரசு / ரயத்துவாரி ரயத்துவாரி

6. நிலத்தின் வகை புஞ்சை

7. பாசன ஆதாரம் -

8. இரு போகமா 0

9. மண் வயனமும் ரகமும் 8 - 2

10. மண் தரம் 9

11. தீர்வை (ரூ - ஹெ) 1.53

12. பரப்பு (ஹெக்டேர் - ஏர்) 0 - 97.56

13. மொத்த தீர்வை (ரூ - பை) 1.49

14. பட்டா எண் 466

15. குறிப்பு -

1. ஸ்ரீ ரங்கா ரியல் எஸ்டேட்
மேனேஜிங் பார்ட்னர்
சரவணன்

குறிப்பு 1:



1. மேற்கண்ட தகவல் / சான்றிதழ் நகல் விவரங்கள் மின் பதிவேட்டிலிருந்து பெறப்பட்டவை. இவற்றை தாங்கள் <https://eservices.tn.gov.in> என்ற இணைய தளத்தில் 40886 என்ற குறிப்பு எண்ணை உள்ளீடு செய்து உறுதி செய்துகொள்ளவும்.

1	2	3	4	5	6	7	8	9	10	11	12
							ரு பை	ஹ ஏர்ஸ்	ரு பை		ஊராட்சி சாலை
31	31	அ	புற					0 37.5	...	...	
32	1	32-1	அ	புற				0 45.0	...	...	மயாணம்
	2	-2	ர	பு	8-2	9	1 53	1 04.5	1 60	160 அ. மகாலக்ஷ்மி அம்மாள்(1) மற்றும் 7 பேர்*	
	3A	-3A	ர	புற	8-2	9	1 53	0 45.5	0 70	14 கே. கன கவல்வி	கிணறு
	(3B)	-3B	ர	பு	8-2	9	1 53	1 75.0	2 70	41 சி. சாமிநாதன்	கிணறு-1
								3 70.0	5 00		
33	1	33-1	ர	பு	8-2	9	1 53	0 40.5	0 60	160 அ. மகாலக்ஷ்மி அம்மாள்(1) மற்றும் 7 பேர்*	
	(2A)	-2A	ர	பு	8-2	9	1 53	1 86.5	2 85	140 து. தீர்த்தகிரீ(1) தி. மகாதேவி(2)	
	2B	-2B	ர	பு	8-2	9	1 53	0 85.5	1 30	99 கா. முருகேசன்	
	2C	-2B	ர	பு	8-2	9	1 53	0 28.5	0 45	46 சி. சேகர்	
								3 41.0	5 20		
34	(1A)	34-1A -1B4 -2	ர	பு	8-2	9	1 53	1 22.0	1 85	65 ம. தங்கம்மாள்	
	(1B1)	-1B1	ர	பு	8-2	9	1 53	0 08.0	0 15	105 தி. தத்தினம்மாள்	

விவரப் பட்டியல் பார்க்கவும்

VILLAGE ADMINISTRATIVE OFFICER
140-Poyyapatti-Vill,
Harur-Tk, Dharmapuri-Dt.

Eight ways to know a piece of land before you pay for it.

This report covers one part of the picture. These cover the rest, drawn from the same government records, for any property in Tamil Nadu.

LandLens One

Ask anything about a property and get an answer grounded in live government records, with the sources shown.

[/landlens/one](#)



Verify My Land

Every record check run on one property and returned as a single report.

[/landlens/verify-my-land](#)



Legal Opinion

An advocate's written opinion on the title, built on the records we pull for it.

[/landlens](#)



One Map

Every layer on one map: the parcel, its boundary, zoning, water bodies and what sits around it.

[/landlens/one/map](#)



PriceMap

What land actually changed hands for around this plot, taken from the registered deeds.

[/landlens/pricemap](#)



Build Scope

What you are allowed to build here: floor space, height, coverage and setbacks.

[/landlens/build-scope](#)



Property Tracker

Watch a property and hear about it when something new is registered against it.

[/landlens/property-tracker](#)



Deal Room

Run the transaction in one place: documents, stamping, signatures and the parties.

[/landlens/deal-room](#)



Twenty-four checks you can run yourself, at no cost.

Records and verification

The registers themselves, read for you.

Encumbrance Certificate

Patta and Chitta

Field Measurement Sketch

EC Analyzer

Bank charge check

Court case search

Seller background check

Approval check by survey

Zoning and land use

What the plan says can happen on this land.

Land use zone finder

CMDA land use check

Coastal regulation zone

Master plan check

Water bodies finder

Airport height clearance

Value and duty

What it is worth and what it costs to register.

Guideline value by street

Guideline value by survey

Stamp duty and registration fees

Capital gains

Floor space index

Area unit converter

Registers and directories

Who holds it, and which office keeps the record.

Find your registering office

Temple property check

Waqf property check

RERA register



Every free tool
/tools



Services we run
for you
/services



The LandLens
suite
/landlens/one



Every claim in this document traces back to a government record.

Legal opinions, due diligence and title verification

Building plan, layout and sub-division approvals

Completion and occupancy certificates, regularisation

Escrow, negotiation and NRI property management

Land survey, soil testing, architecture and construction

Verified RealEstate
3/350/2 Mettukuppam,
OMR Thoraipakkam,
Chennai 600 097, India
hello@verified.realestate
+91 9996 12 9996

Prepared from the registers named on the page each finding sits on. Where a register could not be read, this document says so in its place rather than leaving the gap to be read as a clean result.

