Verified RealEstate™

RE REGULATORY RECORD

RERA Document

The document as the regulator published it, reproduced in full behind this page.

Published for reference. The authority's own register is the operative record.

Verified RealEstate™
3/350/2 Mettukuppam,
OMR Thoraipakkam,
Chennai 600 097, India

hello@verified.realestate
+91 9996 12 9996
verified.realestate

DIGITALLY VERIFIED RECORD

Form-5

Certificate by Architect/Licensed Surveyor

(Certificate for the purpose of completion of Layout/Sub-Division Project)

Address of the Project: **SF.NO: 323/4,7 In Erumanur Village, And SF.NO: 9/2,3C,4A,9A,10A In Komangalam Village, Virudhachalam Panchayath Union, Virudhachalam Taluk, Cuddalore District, Tamilnadu State.**

Date: 06-10-2026

E K Suresh And R. Ashith

No.1/56, West Street, Erukkankuppam,

Cuddalore.

Subject: Certificate for **PUTHIYA KALLURI NAGAR EXTENSION**

Ref: **TNPLI42302026**

Sir,

I, **B.Hemamalini** having License No. **RE/GR-II/007 /2025** had undertaken assignment as an Architect/ Licensed Surveyor for the assessment and verification of development of work done at **Puthiya Kalluri Nagar Extension** situated on the Plot bearing Survey No: **323/4,7 In Erumanur Village, And SF.NO: 9/2,3C,4A,9A,10A In Komangalam Village,** Plot No. **79** demarcated by its boundaries (**11.533941, 79.288325**) **Vacant Land** to the North, **Vacant Land** to the South, **Ext Road** to the East, **Vacant Land** to the West of Division **Erumanur** Village, **Komangalam** Village, **Virudhachalam** Taluk, **Cuddalore** District, **15030.00** sq.mts. The measurements of the roads are as per the length and width of the approved layout by the planning authority being developed by **E K Suresh And R. Ashith.**

Based on site inspection carried out by me with respect to each of the Plot(s) of the aforesaid Layout/ Sub-Division Project, I certify that as on date of this certificate, the project has been developed and completed in all respects as per the Plotting layout plan sanctioned by **Assistant Director Of District Town and Country Planning** vide Planning Permission No. **28/2026** dated **26-02-2026** Local Body No. **B6/413/2026** dated **03-10-2026 .** The following infrastructure/development works in the projects are completed in all respects duly complying the specific amenities with all the conditions stipulated by the planning authorities and various agencies.

S.No.	Infrastructural / Development Works as approved by the CMDA / DTCP & Local Body	Complied Yes / No
1.	**INTERNAL ROADS**	**YES**
2.	**STREET LIGHT**	**NO(AMOUNT PAID TO LOCALBODY) Proof in Order Copy**
3.	**DRAINAGE SYSTEM**	**YES**
4.	**WATER SUPPLY**	**YES**
5.	**OVERHEAT TANK**	**YES**

Yours Faithfully,

Stamp, Signature & Name
(V.MOHANAKRISHNAN)
of Architect/Licensed Surveyor
with
(Reg. License No RE/GRI/VD/FEB2025

Enclosed: Photographs of all sides of site

GOVERNMENT OF TAMILNADU

TOWN AND COUNTRY PLANNING DEPARTMENT

CUDDALORE DISTRICT TOWN AND COUNTRY PLANNING OFFICE

No.34, Tamizh Muthu Nagar, Kondur, Cuddalore-607 006.

Phone Number: 04142 -290346 E-Mail ID- ms.cudlpa@gmail.com

PROFESSIONAL REGISTRATION CERTIFICATE

This is to certify that the **Mrs.B.HEMAMALINI** has enrolled as **REGISTERED ENGINEER GRADE-II (RE)** with Cuddalore District Town and Country Planning Office **(CUDD DTCP)** who has the qualification of **B.E.,** in **Civil Engineering** and experience in the relevant field for above 6 (Six) years.

She has been given the Registration No: **RE/GR-II/007/2025 on 11.09.2025**


She shall be required to comply with the duties and responsibilities prescribed by the Government of Tamil Nadu in Part V, "Registration of Professionals", Tamil Nadu Combined Development and Building Rules, 2019 approved vide G.O.(Ms).No.18, Municipal Administration and Water Supply (MAI) Department, Dated.04.02.2019 and G.O.(Ms).No.16, Municipal Administration and Water Supply (MAI) Department, Dated.31.01.2020.


This Registration is valid up to 10.09.2030



11/9/25

Assistant Director,
District Town and Country Planning Office,
Cuddalore District.

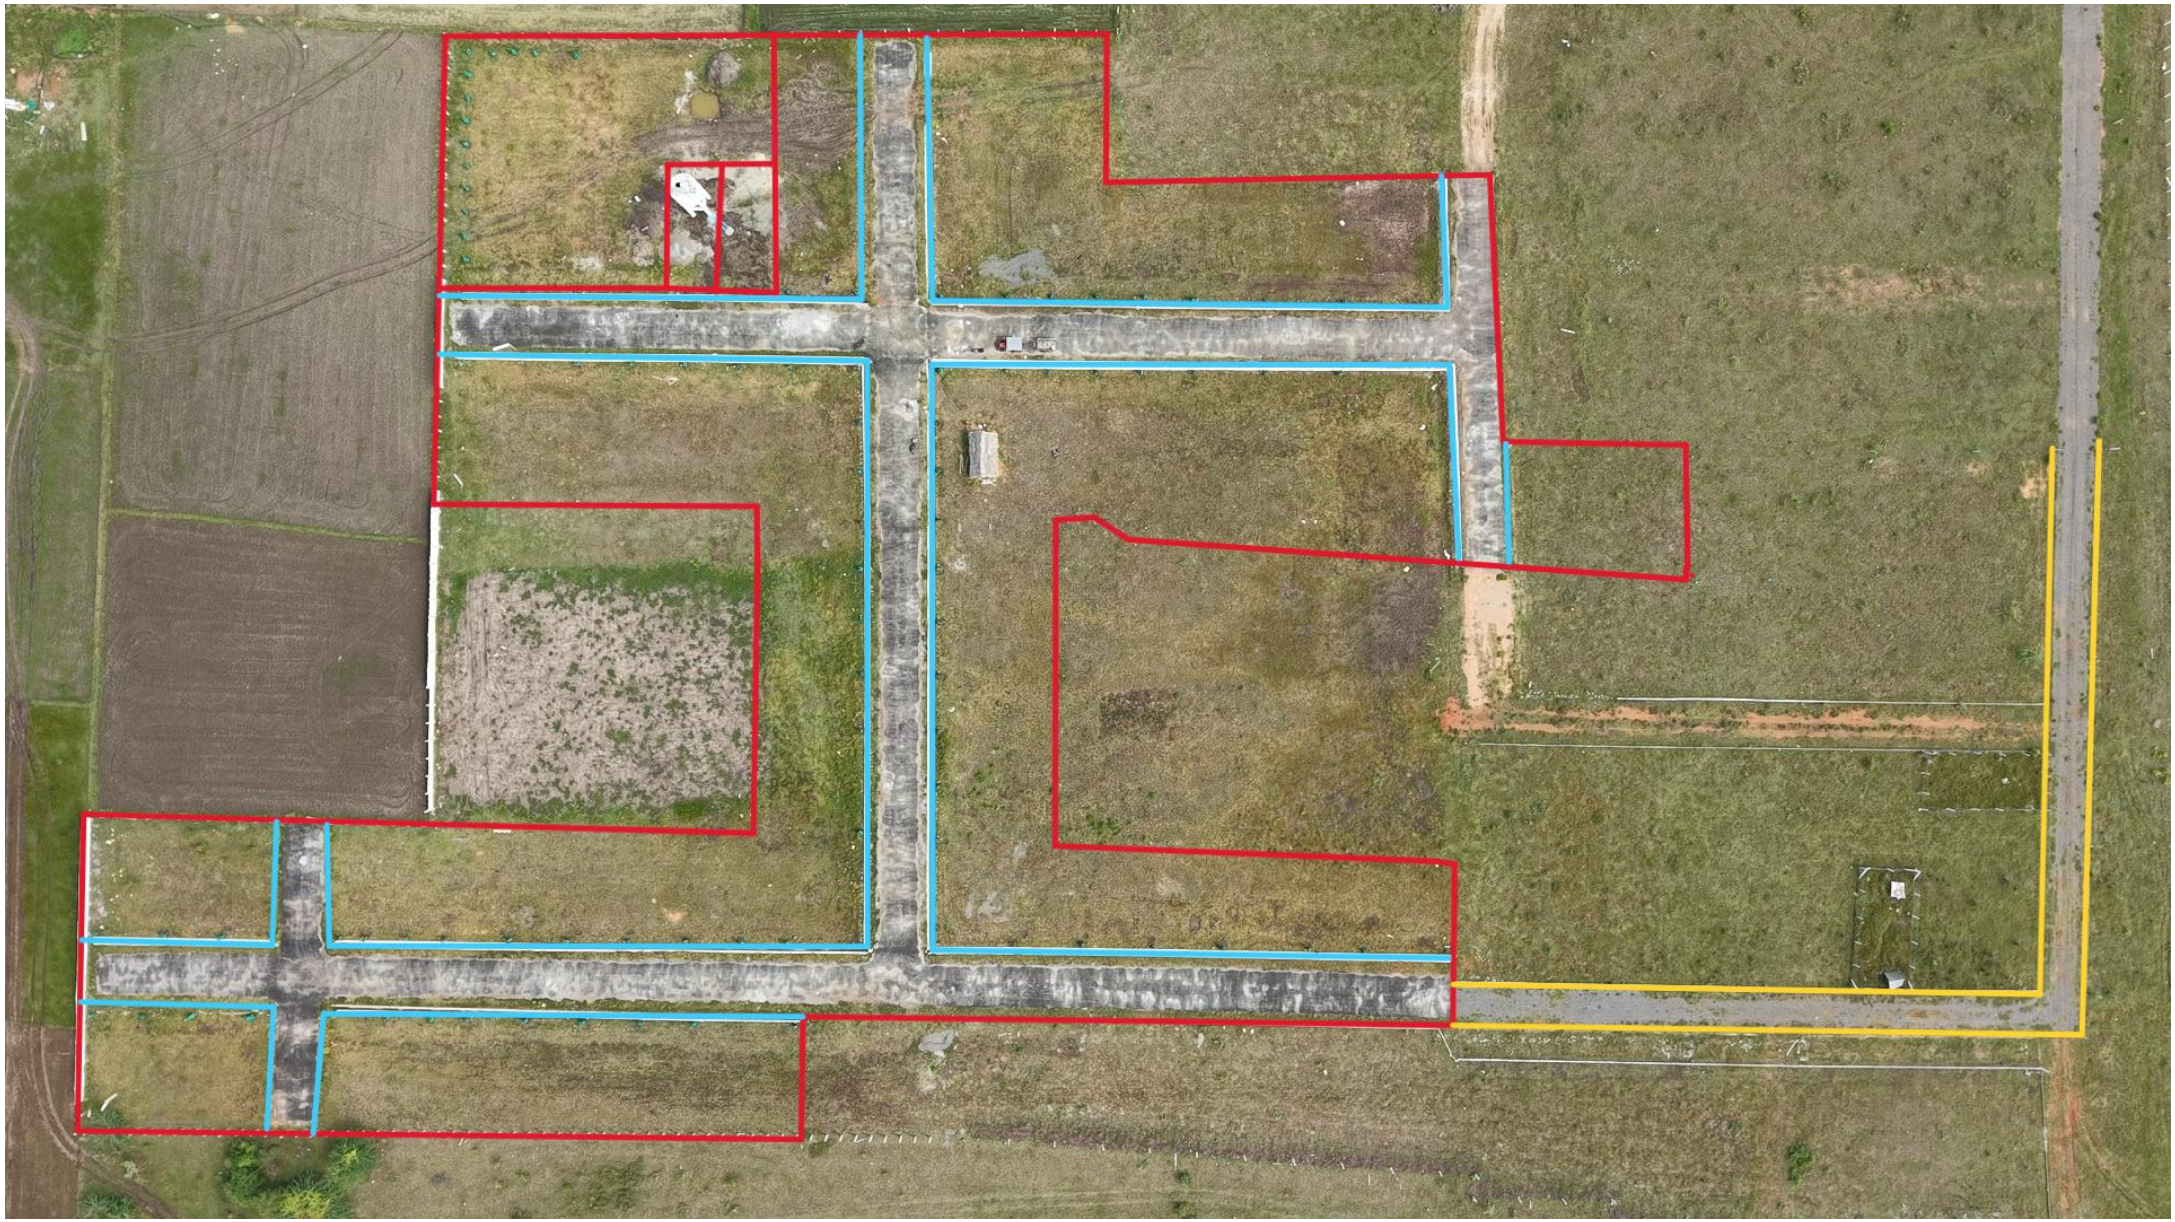

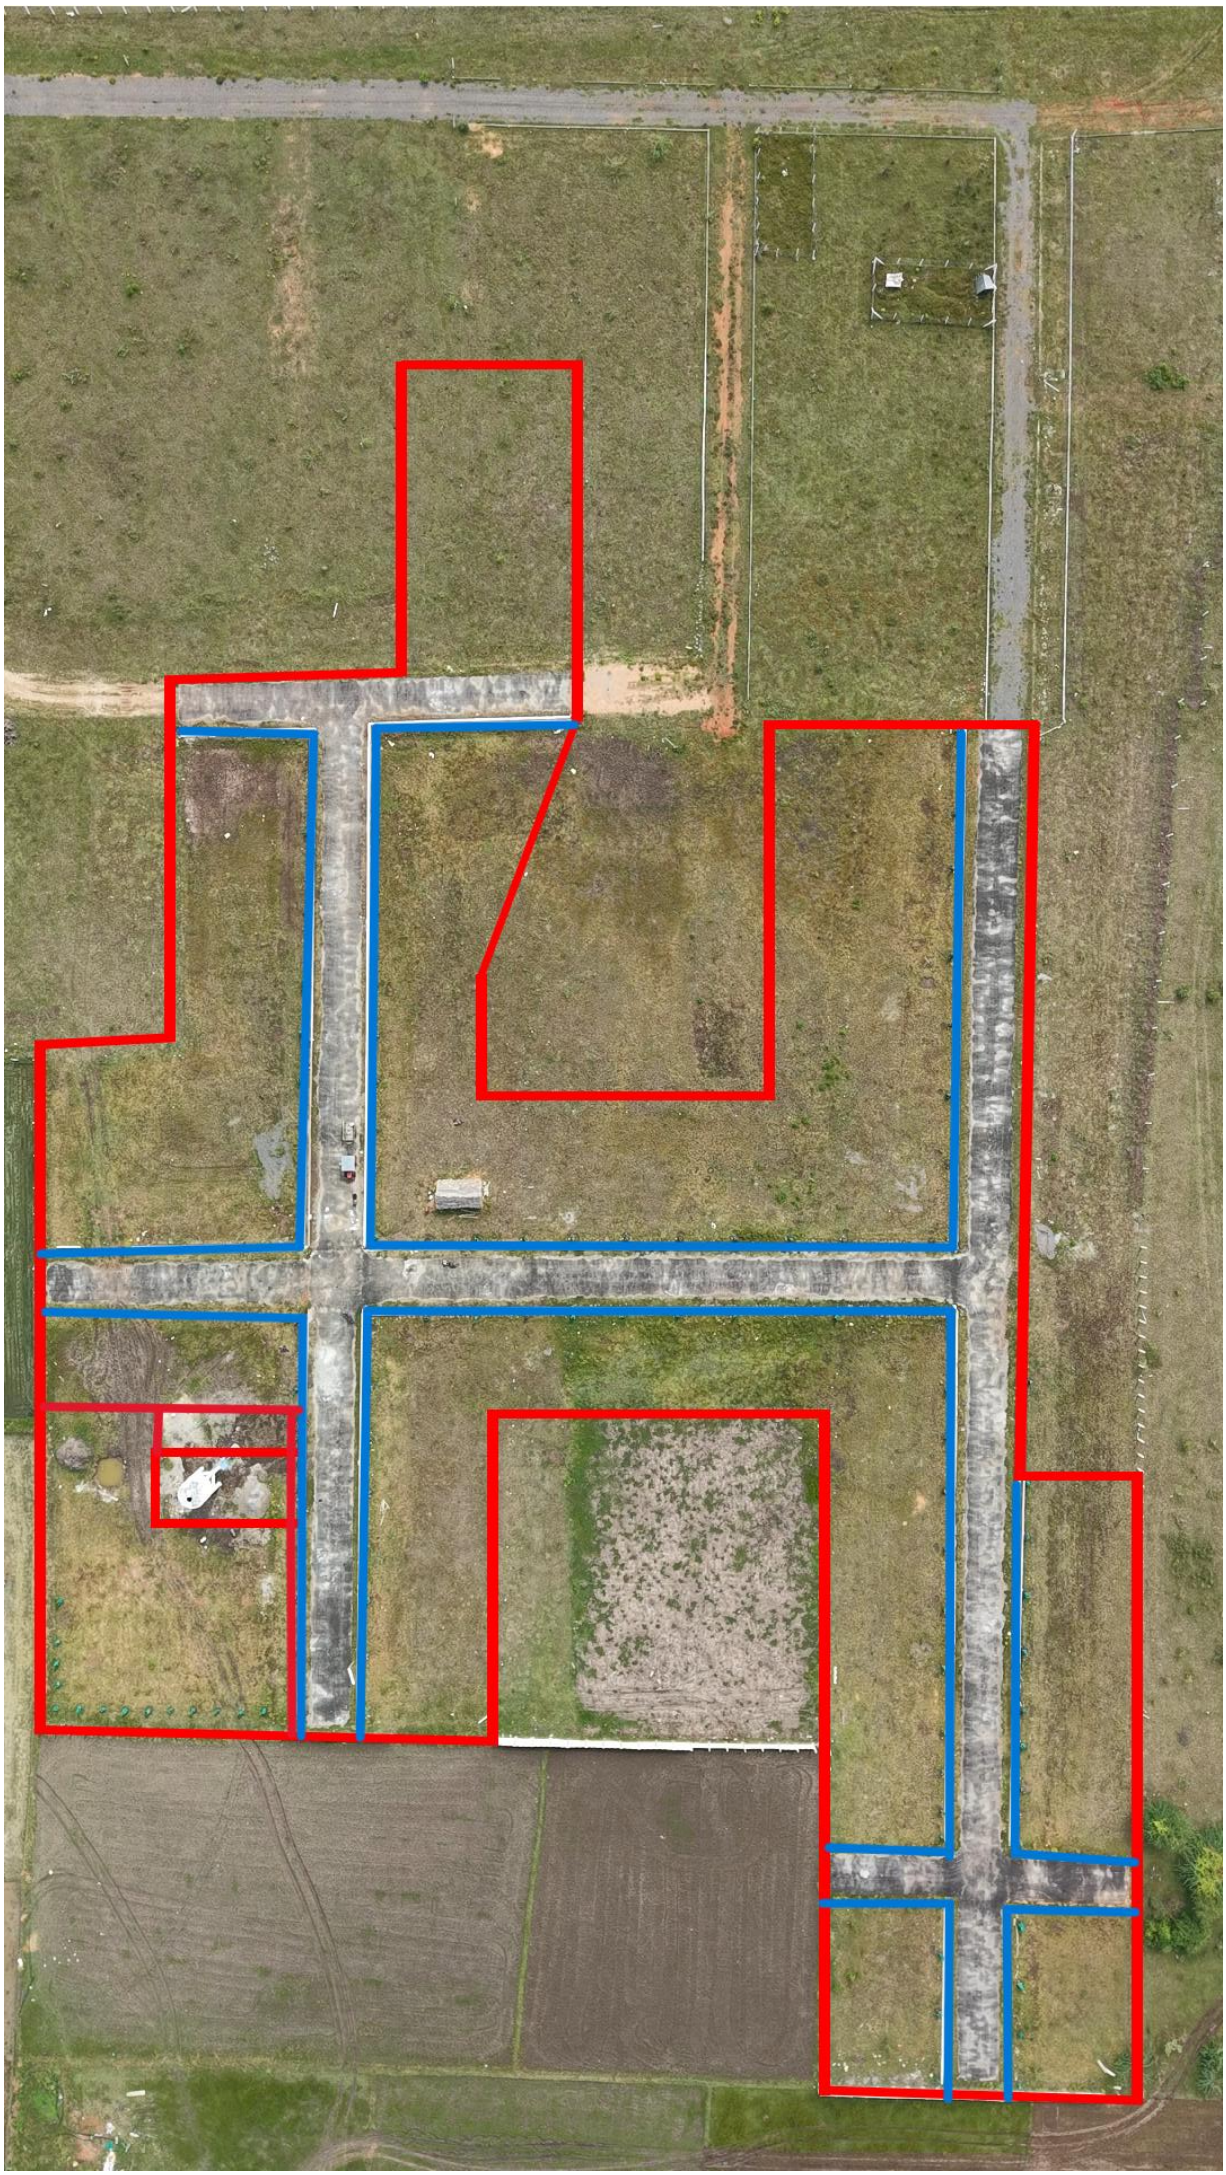


FrameCnt: 353, DiffTime: 20ms
2026-10-06 11:44:01.260
[iso: 100] [shutter: 1/1250.0] [fnum: 1.8] [ev: 0] [color_md: default] [focal_len: 32.10] [latitude: 11.533881] [longitude: 79.289216] [rel_alt: 199.800 abs_alt: 253.295] [ct: 5100]


FrameCnt: 317, DiffTime: 20ms
2026-10-06 11:46:10.927
[iso: 110] [shutter: 1/1600.0] [fnum: 1.8] [ev: 0] [color_md: default] [focal_len: 24.00] [latitude: 11.534130] [longitude: 79.289144] [rel_alt: 98.900 abs_alt: 152.395] [ct: 5100]


GPS Map Camera
Google
Erumanur, Tamil Nadu, India
, Erumanur, Tamil Nadu 606003, India, Erumanur, Tamil Nadu 606003, India
Lat 11.53445° Long 79.289282°
Tuesday, 06/10/2026 12:04 PM GMT +05:30


GPS Map Camera
Google
Erumanur, Tamil Nadu, India
, Erumanur, Tamil Nadu 606003, India, Erumanur, Tamil Nadu 606003, India
Lat 11.534621° Long 79.288737°
Tuesday, 06/10/2026 12:01 PM GMT +05:30


GPS Map Camera
Erumanur, Tamil Nadu, India
, Erumanur, Tamil Nadu 606003, India, Erumanur, Tamil Nadu 606003, India
Lat 11.534298° Long 79.289151°
Tuesday, 06/10/2026 12:05 PM GMT +05:30
Google


GPS Map Camera
Erumanur, Tamil Nadu, India
, Erumanur, Tamil Nadu 606003, India, Erumanur, Tamil Nadu 606003, India
Lat 11.534506° Long 79.289264°
Tuesday, 06/10/2026 12:03 PM GMT +05:30
Google


GPS Map Camera
Google
Erumanur, Tamil Nadu, India
, Erumanur, Tamil Nadu 606003, India, Erumanur, Tamil Nadu 606003, India
Lat 11.533949° Long 79.288167°
Tuesday, 06/10/2026 12:12 PM GMT +05:30

THE LANDLENS SUITE

Eight ways to know a piece of land before you pay for it.

This report covers one part of the picture. These cover the rest, drawn from the same government records, for any property in Tamil Nadu.

LandLens One
Ask anything about a property and get an answer grounded in live government records, with the sources shown.
/landlens/one

Verify My Land
Every record check run on one property and returned as a single report.
/landlens/verify-my-land

Legal Opinion
An advocate's written opinion on the title, built on the records we pull for it.
/landlens

One Map
Every layer on one map: the parcel, its boundary, zoning, water bodies and what sits around it.
/landlens/one/map

PriceMap
What land actually changed hands for around this plot, taken from the registered deeds.
/landlens/pricemap

Build Scope
What you are allowed to build here: floor space, height, coverage and setbacks.
/landlens/build-scope

Property Tracker
Watch a property and hear about it when something new is registered against it.
/landlens/property-tracker

Deal Room
Run the transaction in one place: documents, stamping, signatures and the parties.
/landlens/deal-room

FREE TOOLS · NO ACCOUNT NEEDED

Twenty-four checks you can run yourself, at no cost.

Records and verification

The registers themselves, read for you.

- Encumbrance Certificate
- Patta and Chitta
- Field Measurement Sketch
- EC Analyzer
- Bank charge check
- Court case search
- Seller background check
- Approval check by survey

Value and duty

What it is worth and what it costs to register.

- Guideline value by street
- Guideline value by survey
- Stamp duty and registration fees
- Capital gains
- Floor space index
- Area unit converter

Zoning and land use

What the plan says can happen on this land.

- Land use zone finder
- CMDA land use check
- Coastal regulation zone
- Master plan check
- Water bodies finder
- Airport height clearance

Registers and directories

Who holds it, and which office keeps the record.

- Find your registering office
- Temple property check
- Waqf property check
- RERA register

Every free tool
/tools

Services we run for you
/services

The LandLens suite
/landlens/one

Verified RealEstate™

Every claim in this document traces back to a government record.

- Legal opinions, due diligence and title verification
- Building plan, layout and sub-division approvals
- Completion and occupancy certificates, regularisation
- Escrow, negotiation and NRI property management
- Land survey, soil testing, architecture and construction

Verified RealEstate
3/350/2 Mettukuppam,
OMR Thoraipakkam,
Chennai 600 097, India
hello@verified.realestate
+91 9996 12 9996

Prepared from the registers named on the page each finding sits on. Where a register could not be read, this document says so in its place rather than leaving the gap to be read as a clean result.