Verified RealEstate™

Your trusted partner for buying, selling, and managing property, ensuring hassle-free service with 100% transparency.

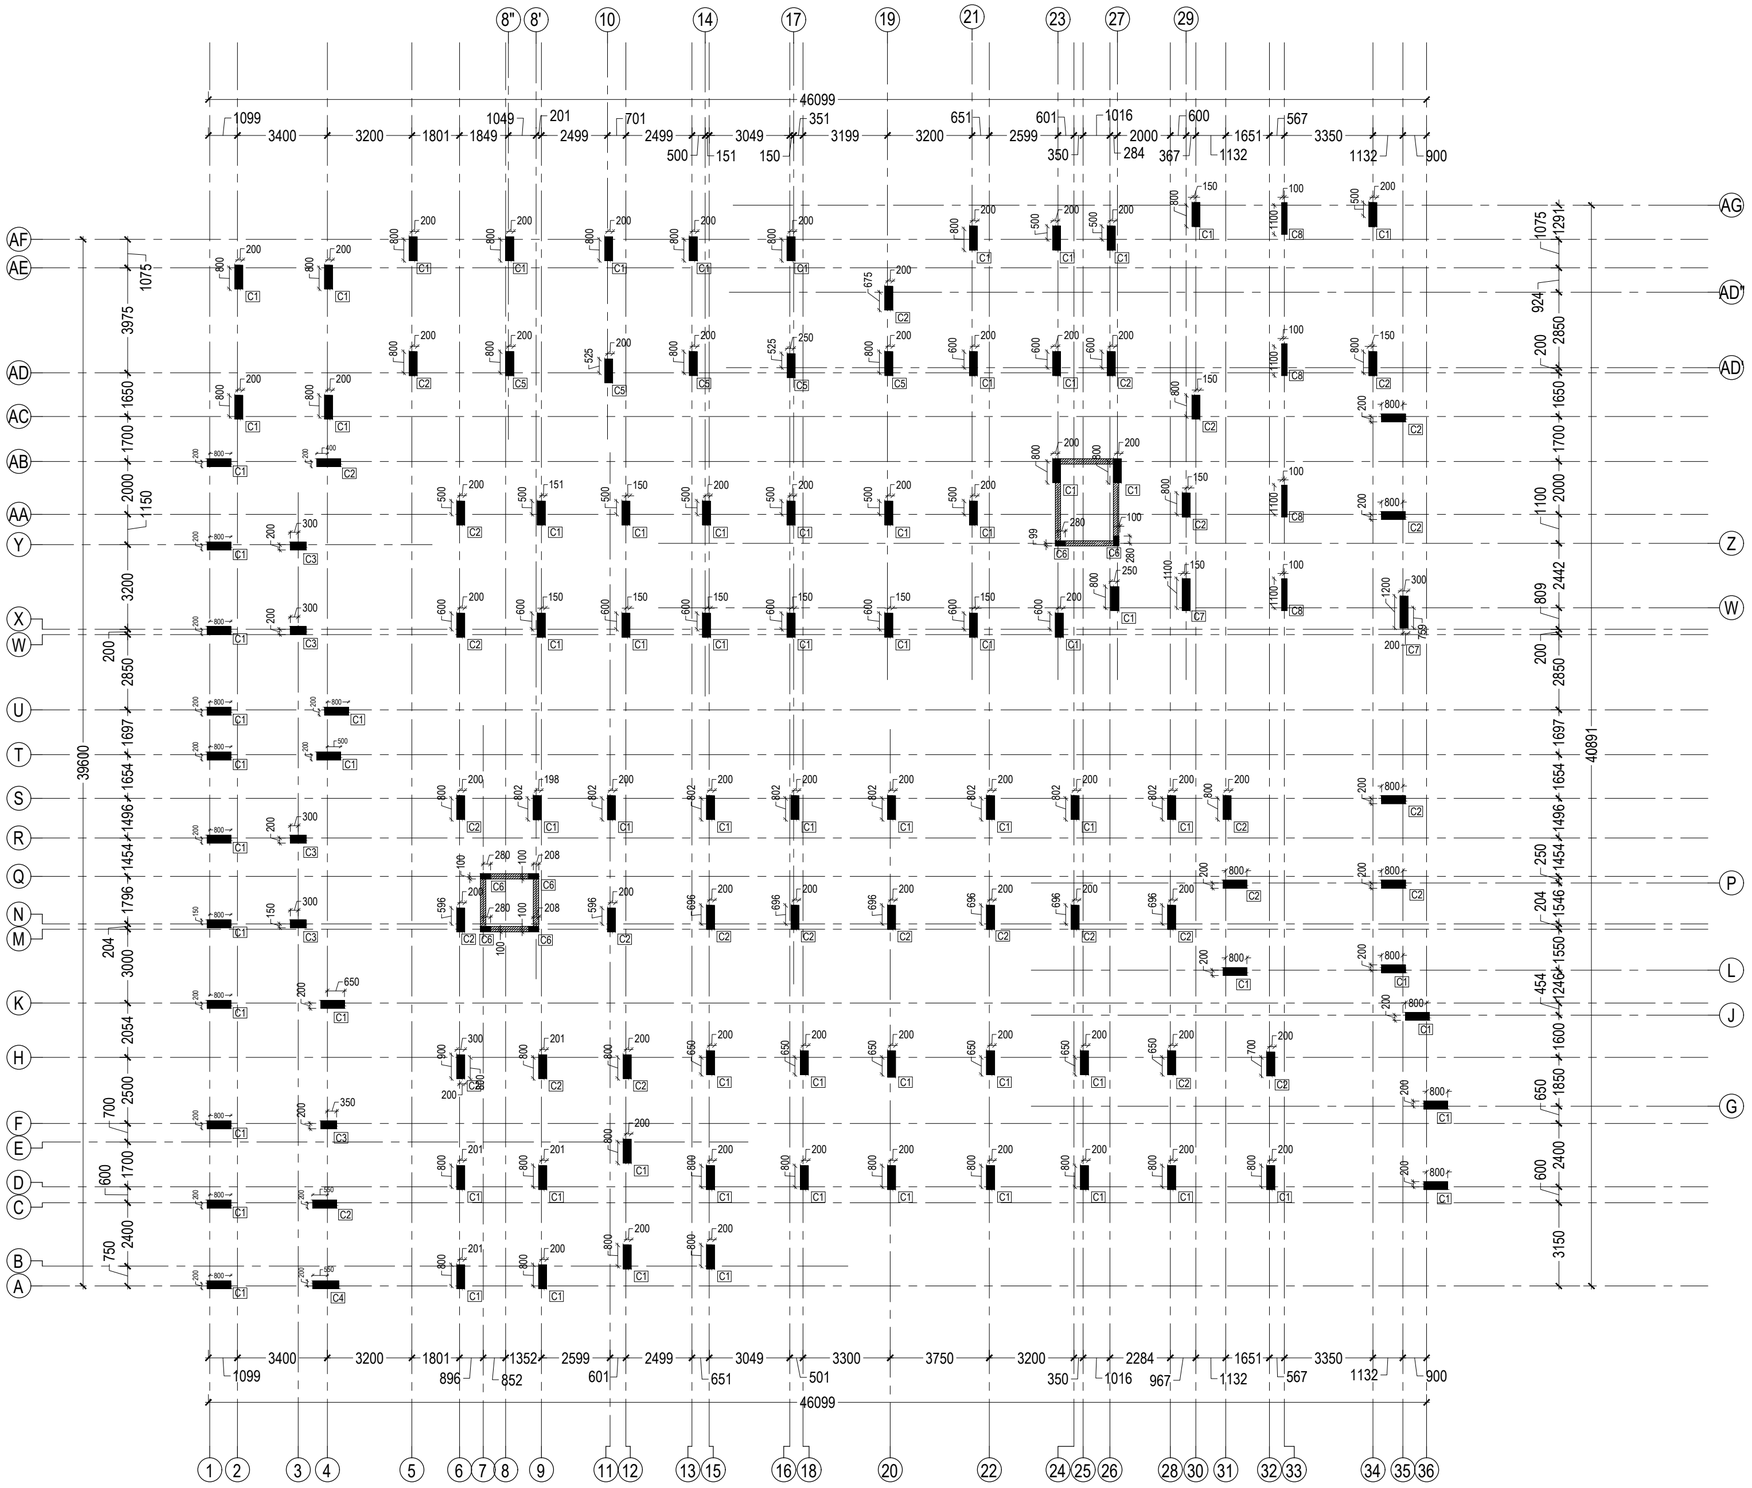
3/350/2 Mettukuppam,
OMR Thoraipakkam,
Chennai, India

hello@verified.realestate
+91 9996 12 9996
www.verified.realestate

Official Property Record



Digitally Verified Record - Powered by Verified RealEstate™



PLAN SHOWING THE PROPOSED AFFORDABLE HOUSING PROJECT APARTMENT BUILDING IN T.S.NO-28/2,30,31,32,33 WARD NO-V, BLOCK NO-45 (Old S.F.No-427/1part & 428/1) IN GANAPATHY VILLAGE, COIMBATORE NORTH TALUK, COIMBATORE CORPORATION.

APPLICANT NAME: TNCD LLP.,

S. ARUN KUMAR, ME., (Struct.)
CBE Rgn./SE/Gr-I/2019/07/006
METIS STRUCTURES
9,9-1,Lakshmi Garden, Sankara Collage Road,
Saravanampatti, Coimbatore - 35.
GSTIN : 33AAXFM9597P1ZT

STRUCTURAL ENGINEER

DRAWING TITLE :-

STRUCTURAL DRAWING

STRUCTURAL CONSULTANTS

METIS STRUCTURES — re enforcing dream

S.ARUN KUMAR, M.E.,(Struct)
9,9-1,Lakshmi Garden,
Sankara College Road,
Saravanampatti,
Coimbatore-641 035.
Mobile : 979 000 6296.

N

DESIGN BY :	ARAVIND.R	APPD BY :	S.ARUN KUMAR
DRAWN BY :	LITHU.L	DATE :	05.03.2025
CHKD BY :	ARAVIND.R	SH.SIZE : A3	SCALE NTS

FOOTING SCHEDULE :

TYPE	L	B	D	BOTTOM REINFORCEMENT		COLUMN SIZE	NO.OF FOOTINGS
				SHORT	LONG		
F1	2260	1960	600	Y12@150mmC/C	Y12@150mmC/C	600X300	05
F3	2400	1800	600	Y12@150mmC/C	Y12@150mmC/C	900X300	17
F4	2560	1960	600	Y12@125mmC/C	Y12@125mmC/C	900X300	21
F5	2700	2100	680	Y12@125mmC/C	Y12@125mmC/C	900X300	21
F9	3300	2300	830	Y12@125mmC/C	Y12@125mmC/C	1200X200	04
						TOTAL	68

FOOTING SCHEDULE :

TYPE	L	B	D	TOP/BOTTOM REINFORCEMENT		COLUMN SIZE	NO.OF FOOTINGS
				SHORT/LONG	SHORT/LONG		
F2	3000	2400	830	Y16@175mmC/C	Y16@175mmC/C	900X300	20
F6	2860	2260	750	Y12@125mmC/C	Y12@125mmC/C	900X300	26
F7	3560	2860	900	Y16@150mmC/C	Y16@150mmC/C	980X300	01
F8	3300	2400	830	Y16@175mmC/C	Y16@175mmC/C	1200X300	02
F10	3160	2560	830	Y16@175mmC/C	Y16@175mmC/C	900X300	04
						TOTAL	53

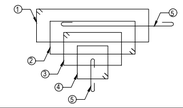
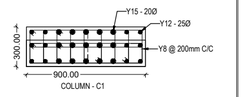
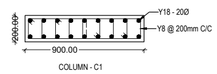
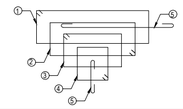
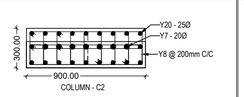
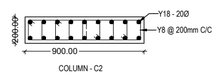
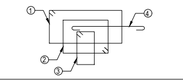
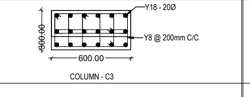
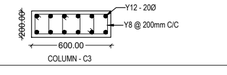
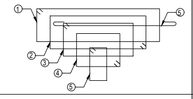
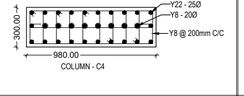
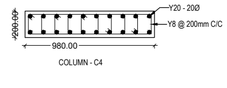
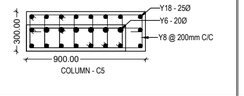
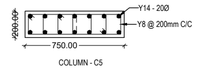
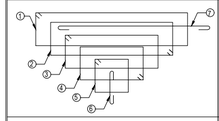
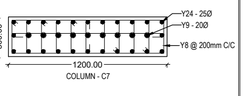
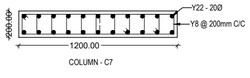
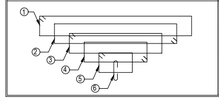
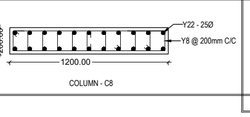
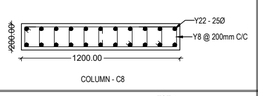
COMBINED FOOTING SCHEDULE:

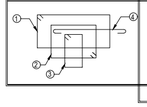
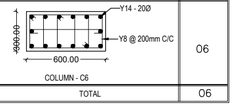
TYPE	L	B	D	TOP/BOTTOM REINFORCEMENT		NO OF COLUMNS	NO.OF FOOTING
				SHORT/LONG	SHORT/LONG		
CFT1	3810	3010	450	Y10@125mmC/C	Y10@125mmC/C	02	01
CFT2	2995	2720	450	Y10@125mmC/C	Y10@125mmC/C	02	01

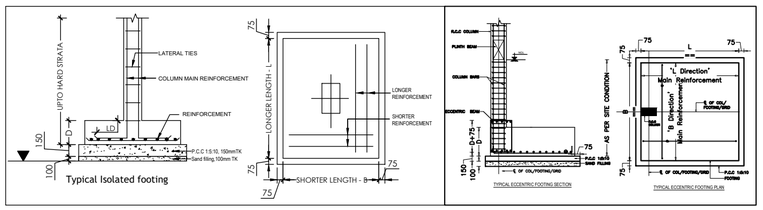
RAFT FOOTING SCHEDULE:

TYPE	L	B	D	TOP/BOTTOM REINFORCEMENT		NO OF COLUMNS	NO.OF FOOTING
				SHORT/LONG	SHORT/LONG		
RFT-1	4580	4155	450	Y10@125mmC/C	Y10@125mmC/C	04	01
RFT-2	3260	3260	450	Y10@125mmC/C	Y10@125mmC/C	04	01

COLUMN REINFORCEMENT DETAIL:

TIES PATTERN	UPTO BASEMENT FLOOR ROOF LEVEL	FROM BASEMENT FLOOR ROOF TO TERRACE	NO.OF. COLUMNS
			78
			30
			05
			01
			05
			01
			05
		TOTAL	125

TIES PATTERN	UPTO TERRACE FLOOR LEVEL	NO.OF. COLUMNS
		06
	TOTAL	06



PLAN SHOWING THE PROPOSED AFFORDABLE HOUSING PROJECT APARTMENT BUILDING IN T.S.NO-28/2,30,31,32,33 WARD NO-V, BLOCK NO-45 (Old S.F.No-427/1part & 428/1) IN GANAPATHY VILLAGE, COIMBATORE NORTH TALUK, COIMBATORE CORPORATION.

APPLICANT NAME: TNCD LLP.,

S. ARUN KUMAR, ME., (Struct.)
CBE Rgn./SE/Gr-I/2019/07/006
METIS STRUCTURES
9,9-1,Lakshmi Garden, Sankara Collage Road,
Saravanampatti, Coimbatore - 35.
GSTIN : 33AAXFM9597P1ZT

STRUCTURAL ENGINEER

DRAWING TITLE :-

STRUCTURAL DRAWING

STRUCTURAL CONSULTANTS

METIS STRUCTURES —re enforcing dream—

S.ARUN KUMAR, M.E.,(Struct)
9,9-1,Lakshmi Garden,
Sankara College Road,
Saravanampatti,
Coimbatore-641 035.
Mobile : 979 000 6296.

DESIGN BY :	ARAVIND.R	APPD BY :	S.ARUN KUMAR
DRAWN BY :	LITHU.L	DATE :	05.03.2025
CHKD BY :	ARAVIND.R	SH.SIZE : A3	SCALE NTS

Our services go beyond

Buying & Selling Services

Property Buying Assistance, Property Selling Support, Market Price Analysis, Owner Outreach and Negotiation.

Legal & Documentation Services

Certified EC, Patta, legal opinions, property verification, due diligence, litigation solutions, and legal heir certificates.

Property Development & Approvals

Building plan approvals, construction, layout and sub-division approvals, zone conversion, and occupancy certification.

NRI & Investment Services

Escrow Services, Rentals, Litigation Solutions, Property Valuation and Property Management

Compliance & Special Services

Demolition, Vaasthu checks, regularization of unauthorized buildings, and office space solutions.

Smarter Tools, Stronger Decisions

Property Valuation & Cost Estimation

Guideline Value, Apartment Composite Value, Stamp Duty & Registration Fees Calculator, Building Value Calculator, Capital Gains Calculator, Area Unit Converter, Length Unit Converter

Ownership, Compliance & Legal Verification

Encumbrance Certificate (EC) Search, Find Your SRO, Temple Property Check, WAQF Property Check, View Patta/Chitta, View FMB, Patta Analyzer, EC Analyzer

Zoning & Land Use Analysis

Land Use Zone Finder, CRZ Zone Check, Aquifer Zone Check, CBA Check, EWS Check, Road Width Check, Proposed Road Widening Check, FSI Calculator

Property Documentation & Workflow Tools

Forms & Templates, Document Generator, Document Translation, Dictionary

Vastu & Property Management Tools

Home Vastu Shastra, Plot Vastu Shastra, Property Management

Verified RealEstate™

Verified RealEstate™

We're honored to be part of your
real estate journey

3/350/2 Mettukuppam,
OMR Thoraipakkam,
Chennai, India

hello@verified.realestate
+91 9996 12 9996
www.verified.realestate