Verified RealEstate™

RE REGULATORY RECORD

RERA Document

The document as the regulator published it, reproduced in full behind this page.


Published for reference. The authority's own register is the operative record.

Verified RealEstate™
3/350/2 Mettukuppam,
OMR Thoraipakkam,
Chennai 600 097, India

hello@verified.realestate
+91 9996 12 9996
verified.realestate

DIGITALLY VERIFIED RECORD

File No:LAYOUT-1 / 0129/ 2025

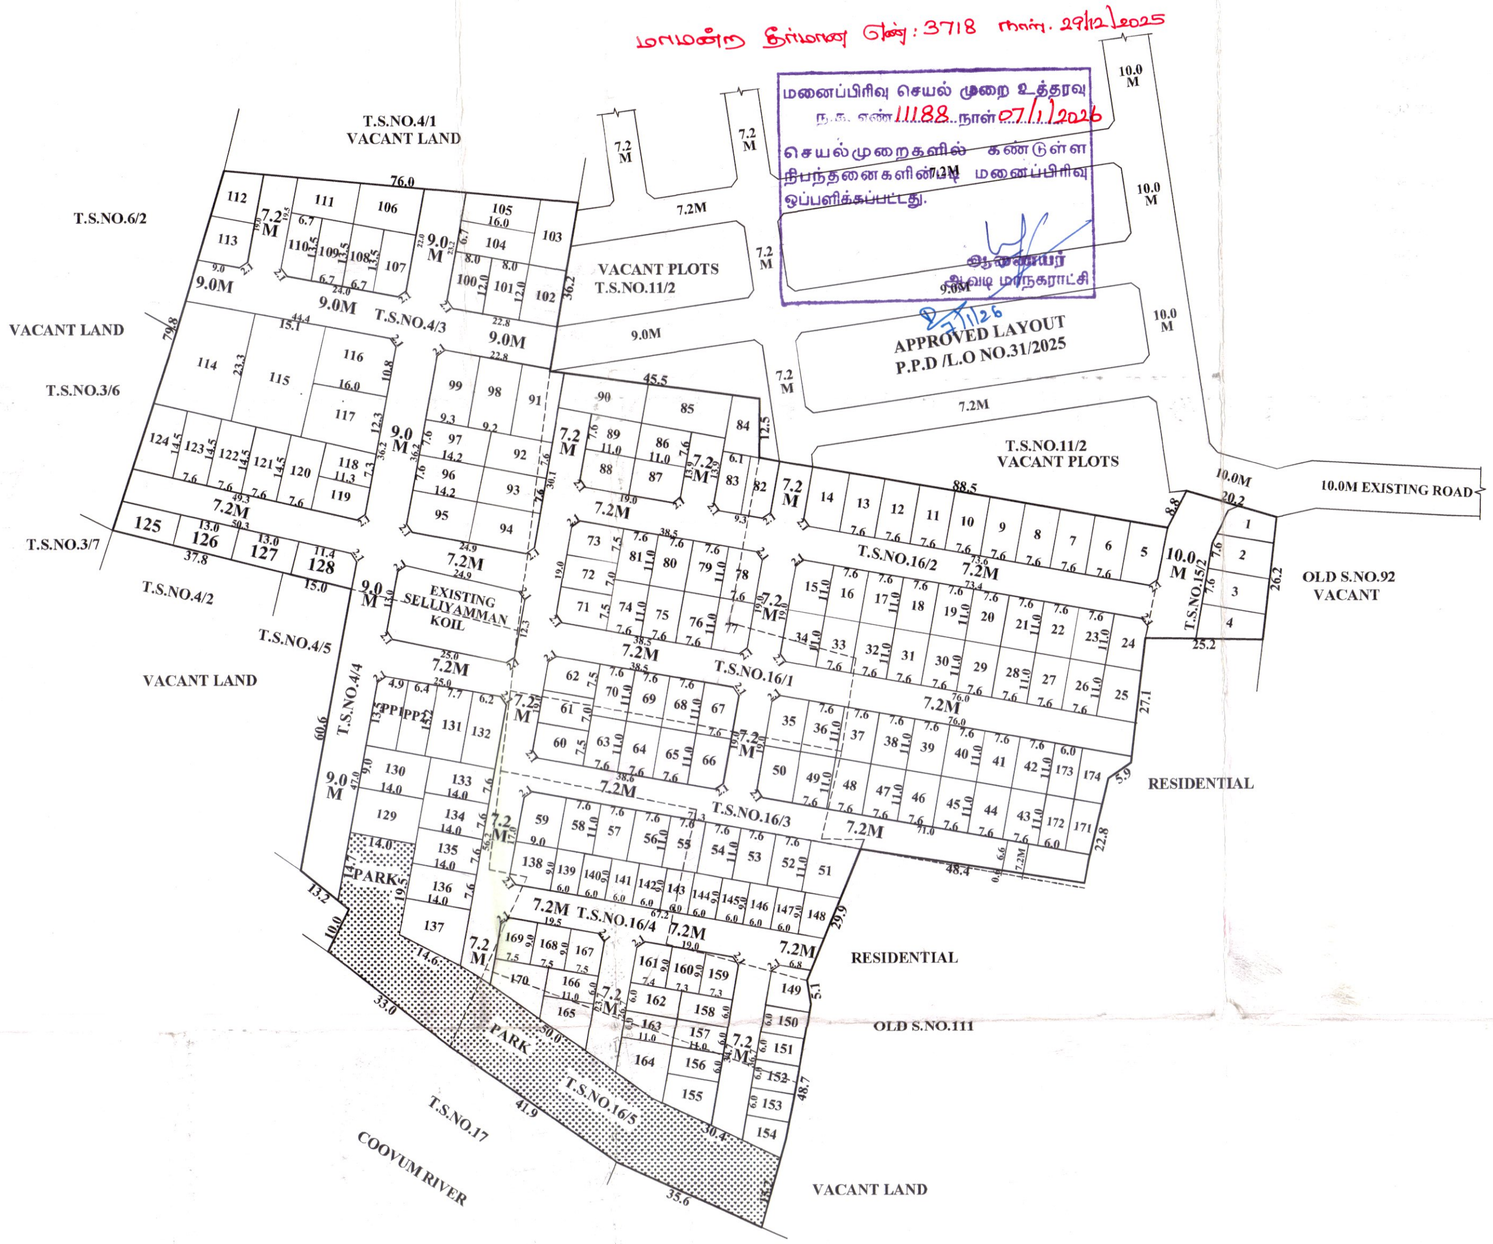

TOTAL EXTENT	(AS PER DOCUMENT)	: 26770 SQ.M
ROAD AREA	(31%)	: 8296 SQ.M
PLOTTABLE AREA	(69%)	: 18474 SQ.M
10% OSR REQUIRED		: 1847 SQ.M
OSR PROVIDED		: 1853 SQ.M
1%PUBLIC PURPOSE REQUIRED		: 185 SQ.M
PUBLIC PURPOSE PROVIDED (PUBLIC PURPOSE AREA-1 :95.0 SQ.M) (PUBLIC PURPOSE AREA-2 :96.0 SQ.M)		: 191 SQ.M
10%E.W.S.REQUIRED		: 1847 SQ.M
E.W.S. PROVIDED		: 2354 SQ.M
REGULAR PLOTS	(1 TO 138)	: 138 Nos.
E.W.S PLOTS	(139 TO 174)	: 36 Nos.
TOTAL NO.OF.PLOTS		: 174 Nos.

NOTE:

1. SPLAY-1.5MX1.5M
2. MEASUREMENTS ARE INDICATED EXCLUDING SPLAY DIMENSION
3. ROAD AREA, PARK AREA, PUBLIC PURPOSE AREA-1, PUBLIC PURPOSE AREA-2 (DEEMED TO BE TAKEN OVER) — TO REFFER FINAL LETTER

CONDITIONS:

(I)THE FOLLOWING CONDITIONS OF PWD VIDE THE CE, WRD, CHENNAI REGION, CHEPAUK, CHENNAI-5, LETTER NO.DB / T5(3) /F - 4655 PALERIPATTU VILLAGE (15) 6022 / 2024 / DATED: 21.07.2024, ARE TO BE COMPLIED BY THE APPLICANT BEFORE ISSUING OF THE LAYOUT APPROVAL BY THE COMPETENT AUTHORITY (LOCAL BODY).

1.The Existing Ground level of the site should be raised to maximum level of (+)23.760m i.e., 0.06m above Crest Level of Weir in Paleripattu Tank which is (+)23.700m, with filling varies from 1.240 m to 1.610 m with layers of not more than 0.30 metre depth to achieve require degree of compaction to the entire area of the applicant land to avoid inundation during the heavy rains. the all-round pavement level within site should not be less than (+) 23.760. The regular habitation should not be below MFL. Also, the applicant should provide emergency pumping operation for the seepage water, if it is proposed to have basement floor and as well as dewatering arrangements during flood periods.

2.The applicant should clearly demarcate the boundary of their land especially on Western side before commencement of any developmental activities in the presence of Revenue authorities and WRD authorities. The applicant should maintain the measurement of the Revenue records without any encroachments and should be maintained as per Revenue records (FMB).

3.The permission granted to the applicants, should not be altered / modified / changed to any others. based on the records submitted by the applicants, the permission is granted. if any documents seem to be false / manipulated / fabricated, in future the above permission will be cancelled without any correspondence. Hence, the applicants are solely responsible of genuinity of the documents submitted.

4.The WRD officers should be allowed to inspect the site at any time, during execution and thereafter, if necessary. Advance intimation should be given to the WRD officers concerned before commencement of work.

5.The applicant should abide by the rules and regulation of the WRD from time to time. The applicants should also abide court of law of both State & Central Government from time to time.

6.WRD is giving opinion only in connection with the inundation aspect and does not deliver any rights to the applicants to encroach the WRD / Government Lands / river. The NOC for this site from the WRD is purely issued on the basis of inundation point of view.

7.The applicant should not object any time for the maintenance work / improvements work of the channel which is proposed to be carried out by WRD. The applicant should give an undertaking in writing to the effect that the above proposal will not obstruct in case any maintenance / improvements / development works as per Revenue records (FMB), which is proposed to be carried out by WRD / Local body in future periodically.

8.The Paruthipattu River Channel in S.F.No.110 in Paleripattu Village on Western side of the applicant boundary should be marked as per FMB and monitored and maintained by the applicant at his own cost. The width of the channel should be maintained without encroachments as per Revenue records and the hydraulic parameters of the field channel should be maintained. The applicant should make necessary periodical arrangements for the free flow of water through the existing channel to the downside area within the proposed layout site. Also, the applicant should de-silt the channel periodically and remove the obstruction then and there without any hindrance for free flow of water at his own cost within the proposed land, after the completion of project also.

9.The Paruthipattu River Channel in S.F.No.110 in Paleripattu Village on Western side abutting the applicant land should be completely de-silted and re-sectioned by constructing retaining wall on either side of the channel as per the FMB upto their stretch at the applicant's own cost. The bed level of the above channel should be ascertained and restored before commencing the development activity in the presence of concerned WRD Executive Engineer. Moreover, the width of entire channel as per Revenue records (FMB) along & within the stretch of the applicant's land should be maintained properly without any change and without encroachments.

10.The Applicants should not construct any cross masonry across the water body area without obtaining prior permission from WRD. If any damaged to the water body should be restored by the applicant at their own cost. The applicant has to apply separately for obtaining permission for construction of culvert across the Channel from this Department.

Technical Suggestion:

a.The applicant should prepare the layout proposal by considering the suitable internal storm water drainage network as micro drains of suitable size within the site, as per site condition and the same should be connected to local drain rainwater harvesting, roads with road side drains and sewerage treatment plant and its disposal & garbages / debris and other solid waste management disposal as per norms in existence within the applicant land according to the existing rules in force and should get proper approval from the competent authority without fail.

The sewage or any unhygienic (treated or untreated) drainage should not be let into the drain / Channel / course at any cost and the debris and construction materials should not be dumped into the drain / surplus course obstructing free flow of water. The applicants should make drain network, at their own cost and the same is to be connected to the natural storm water drainage /Channel. There should not be any hindrance to the free flow of internal drain to down stream.

b.The necessary setback distance should be provided with in the site as per the site condition in accordance with the norms in existence and as per the rules in force of CMDA (Circular issued by the office of the Commissioner of Town & Country Planning, Chennai - 2 vide Roc No. 4367/2019-BA2/Dated: 13.03.2019) during development and there should not be any construction activities in the setback areas in future also. The CMDA should issue completion certificate only after obtaining compliance certificate NOC from WRD.

c.The Applicant should get Clearance certificate for this site from Revenue department to make sure that the site is not an encroached property from the water body as well as confirming this proposed site boundaries.

d. The Sewage Water from the applicants' land should not let into the drains and for the disposal of the sewage water and suitable arrangements should be made for the same by the applicants and as well as the construction materials / debris / garbages should not be dumped into the River / Eri / channel / Pond at any cost.

At any cost, sewage Sullage should not be let into River / Eri / channel / Pond, and the garbages, debris and construction materials should not be dumped into the River / Eri / channel / Pond restricting the free flow of water.

The owner of the document received from the applicants in respect to the ownership is purely of applicant's responsibility and it is only for reference purpose to this department. The legal validity of this document should be verified by the Development / Revenue authorities. The Specific remarks on inundation are purely issued on technical grounds in respect to the physical location of land.

Failing to comply with any of the above conditions, WRD reserves rights to withdraw the Technical opinion on inundation point of view to the above proposed site and in event, the applicant shall no be eligible for any compensation whatsoever and as well as legal entity.

(II) TNCDBR-2019 RULE NO: 47 (8) IN G.O.(Ms) No.18, MAWS DEPARTMENT DATED 04.02.2019 & AMENDMENTS APPROVED IN G.O.Ms No.16, MAWS (MA) DEPARTMENT DATED 31.01.2020 AND PUBLISHED IN TNGG ISSUE No.41 DATED 31.01.2020

ONE PERCENT OF LAYOUT AREA EXCLUDING ROAD, ADDITIONALLY, SHALL BE RESERVED FOR "PUBLIC PURPOSE". WITHIN THE ABOVE CEILING 0.5% OF AREA SHALL BE TRANSFERRED TO THE LOCAL BODY AND 0.5% OF AREA SHALL BE TRANSFERRED TO THE TANGEDCO OR TO THE LOCAL BODY FREE OF COST THROUGH A REGISTERED GIFT DEED BEFORE THE ACTUAL SANCTION OF THE LAYOUT.

(III)TNCDBR-2019, RULE NO :: 47 (9)

THE OWNER OR DEVELOPER OR PROMOTER SHALL SELL THE EWS PLOTS ONLY FOR EWS PURPOSE. NO CONVERSION OR AMALGAMATION SHALL BE PERMISSIBLE IN THE CASE OF EWS PLOTS.

(IV) TNCDBR RULE NO: 47 (11)

THE COST OF LAYING IMPROVEMENTS TO THE SYSTEMS IN RESPECT OF ROAD, WATER SUPPLY, SEWERAGE, DRAINAGE OR ELECTRIC POWER SUPPLY THAT MAY BE REQUIRED AS ASSESSED BY THE CONCERNED AUTHORITY, NAMELY, THE LOCAL BODY AND TAMIL NADU ELECTRICITY BOARD, SHALL BE BORNE BY THE APPLICANT.

(V) LOCAL BODY SHOULD ENSURE COMPLIANCE OF ALL THE CONDITIONS STIPULATED BY PWD IN THEIR LETTER NO.DB / T5(3) /F - 4655 PALERIPATTU VILLAGE (15) 6022 / 2024 / DATED: 21.07.2024, AND SHALL OBTAIN A LETTER FROM PWD CONFIRMING THE COMPLIANCE OF THE CONDITIONS BEFORE THE SANCTION AND RELEASE OF THE LAYOUT.

(VI) THE APPLICANT IS RESPONSIBLE FOR THE SHAPE,SIZE & DIMENSIONS OF THE SITE UNDER REFERENCE.

◉ NECESSARY SPACE FOR BUILDING LINE TO BE LEFT AS PER THE RULE IN FORCE WHILE TAKING UP DEVELOPMENT IN EVERY PLOT

LEGEND

- SITE BOUNDARY
- PROPOSED ROAD
- EXISTING ROAD
- PARK
- PUBLIC PURPOSE-1
- PUBLIC PURPOSE-2
- EWS

APPROVAL CONDITION

THE LAYOUT/SUB-DIVISION APPROVAL IS VALID SUBJECT TO OBTAINING SANCTION FROM THE LOCAL BODY CONCERNED

AVADI CORPORATION

LAYOUT OF HOUSE SITES IN T.S.Nos.4/3, 4/4, 15/2, 16/1, 16/2, 16/3, 16/4 & 16/5 (OLD S.Nos.103/2,103/1,101,102/1A,1B,2,3,4,5,6,7A,7B) WARD-H, BLOCK No.14 OF PALERIPATTU VILLAGE.

SCALE-1:800 (ALL MEASUREMENTS ARE IN METRE)

SCALE 1:800

CHENNAI METROPOLITAN DEVELOPMENT AUTHORITY

SUBJECT TO THE CONDITIONS MENTIONED IN THIS OFFICE

This Planning Permission issued under New Rule TNCDBR, 2019 is subject to final outcome of the W.P., (MD) No.8948 of 2019 and WMP (MD) Nos. 6912 & 6913 of 2019.

Signature valid
Digitally Signed by
Registered Engineer Grade II:
PRAKASH SRINIVASAN
Sign Date: 09/02/2026 11:31:55 AM

Signature valid

For (Deputy Planner / Chief Planner / Member-Secretary)
Layout Division,

QR CODE

Applicants (Owner / Developer / Power of Attorney)

ISO_A1_(841.00_x_594.00_MM)

This is a system generated drawing as per the soft copy submitted by the Architect/ License Engineer

THE LANDLENS SUITE

Eight ways to know a piece of land before you pay for it.

This report covers one part of the picture. These cover the rest, drawn from the same government records, for any property in Tamil Nadu.

LandLens One
Ask anything about a property and get an answer grounded in live government records, with the sources shown.
/landlens/one

Verify My Land
Every record check run on one property and returned as a single report.
/landlens/verify-my-land

Legal Opinion
An advocate's written opinion on the title, built on the records we pull for it.
/landlens

One Map
Every layer on one map: the parcel, its boundary, zoning, water bodies and what sits around it.
/landlens/one/map

PriceMap
What land actually changed hands for around this plot, taken from the registered deeds.
/landlens/pricemap

Build Scope
What you are allowed to build here: floor space, height, coverage and setbacks.
/landlens/build-scope

Property Tracker
Watch a property and hear about it when something new is registered against it.
/landlens/property-tracker

Deal Room
Run the transaction in one place: documents, stamping, signatures and the parties.
/landlens/deal-room

FREE TOOLS · NO ACCOUNT NEEDED

Twenty-four checks you can run yourself, at no cost.

Records and verification

The registers themselves, read for you.

- Encumbrance Certificate
- Patta and Chitta
- Field Measurement Sketch
- EC Analyzer
- Bank charge check
- Court case search
- Seller background check
- Approval check by survey

Value and duty

What it is worth and what it costs to register.

- Guideline value by street
- Guideline value by survey
- Stamp duty and registration fees
- Capital gains
- Floor space index
- Area unit converter

Zoning and land use

What the plan says can happen on this land.

- Land use zone finder
- CMDA land use check
- Coastal regulation zone
- Master plan check
- Water bodies finder
- Airport height clearance

Registers and directories

Who holds it, and which office keeps the record.

- Find your registering office
- Temple property check
- Waqf property check
- RERA register

Every free tool
/tools

Services we run for you
/services

The LandLens suite
/landlens/one

Verified RealEstate™

Every claim in this document traces back to a government record.

- Legal opinions, due diligence and title verification
- Building plan, layout and sub-division approvals
- Completion and occupancy certificates, regularisation
- Escrow, negotiation and NRI property management
- Land survey, soil testing, architecture and construction

Verified RealEstate
3/350/2 Mettukuppam,
OMR Thoraipakkam,
Chennai 600 097, India
hello@verified.realestate
+91 9996 12 9996

Prepared from the registers named on the page each finding sits on. Where a register could not be read, this document says so in its place rather than leaving the gap to be read as a clean result.