Verified RealEstate™

RE REGULATORY RECORD

RERA Document


The document as the regulator published it, reproduced in full behind this page.

Published for reference. The authority's own register is the operative record.

Verified RealEstate™
3/350/2 Mettukuppam,
OMR Thoraipakkam,
Chennai 600 097, India

hello@verified.realestate
+91 9996 12 9996
verified.realestate

DIGITALLY VERIFIED RECORD

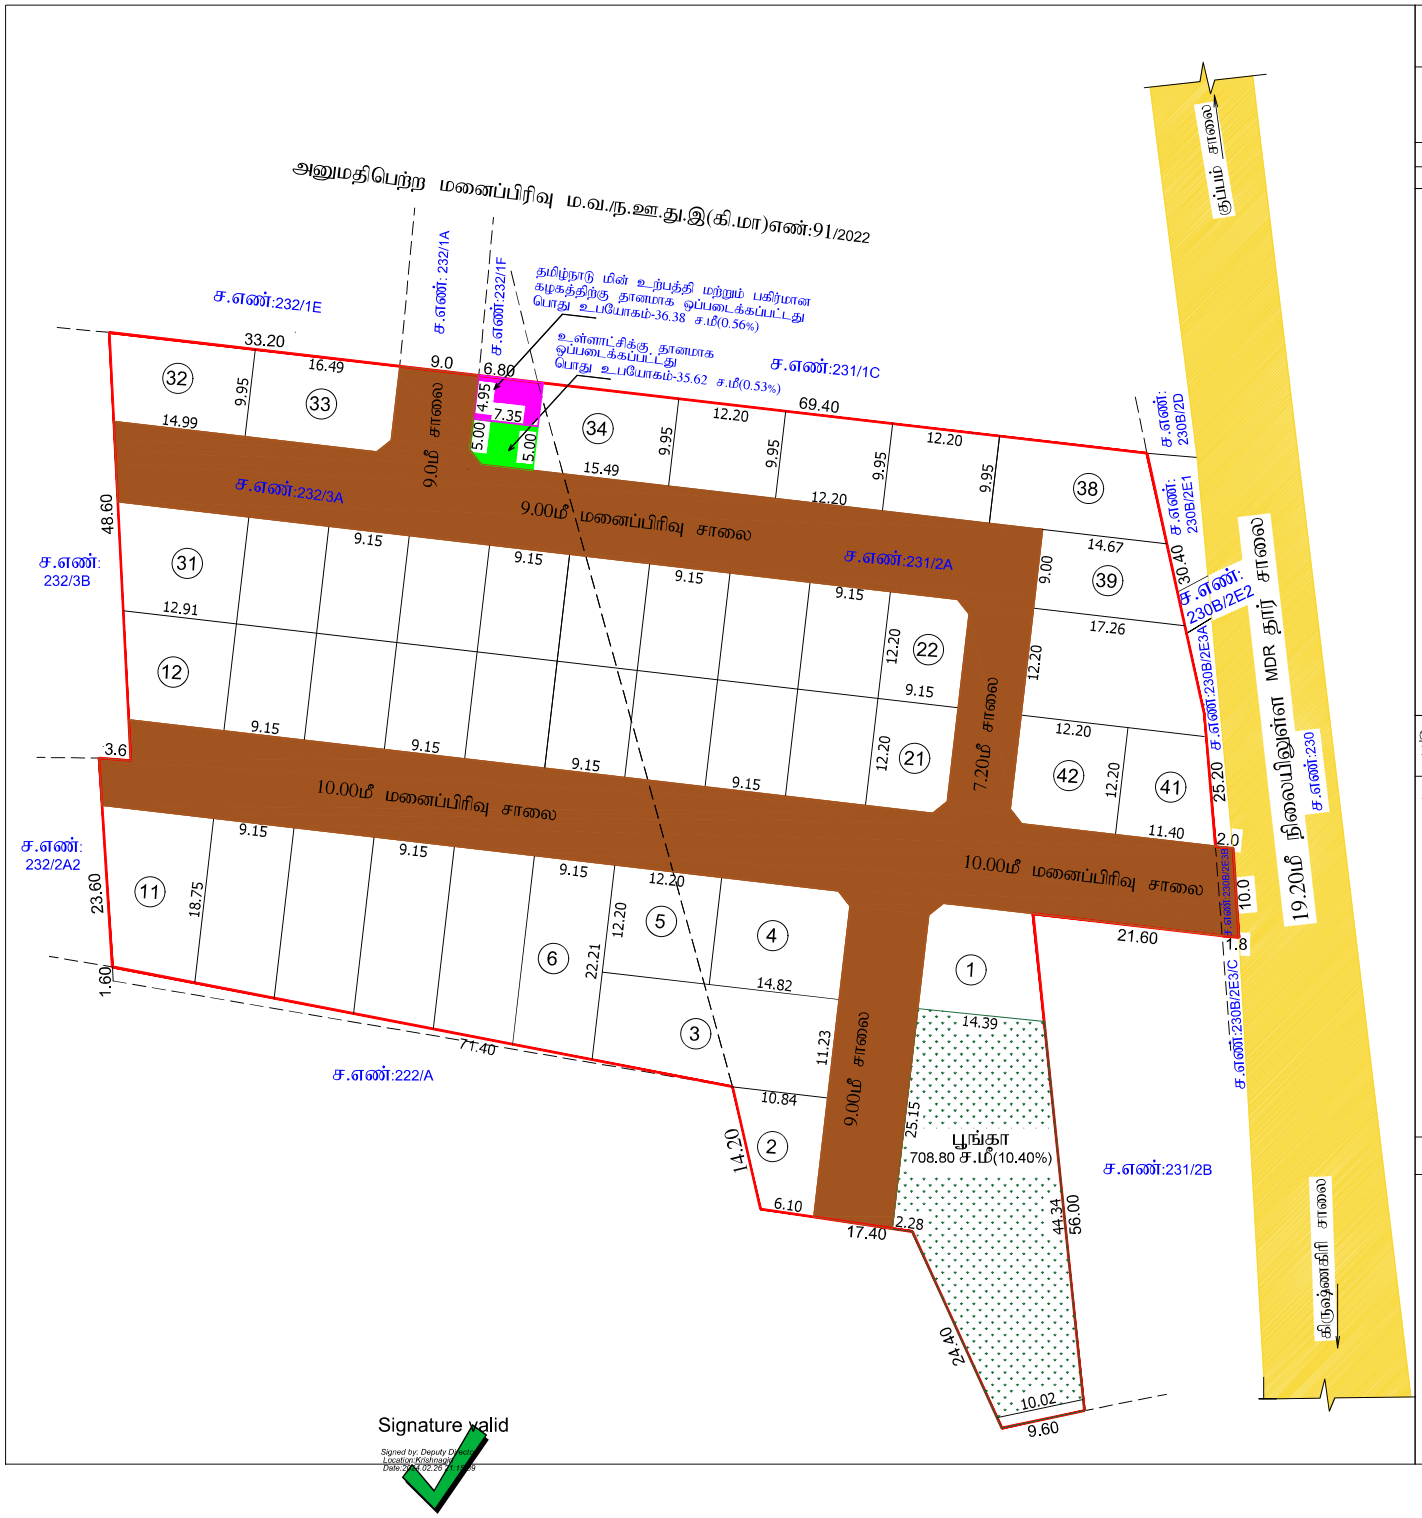

Signature valid

Signed by: Deputy Director
Location: Krishnagiri
Date: 2024.02.26 11:11:39

கிருஷ்ணகிரி மா
மாவட்ட நகர் ஊரமைப்பு அ

கிருஷ்ணகிரி மாவட்டம் மற்றும் வட்டம், கிருஷ்
கல்லுகுறிக்கி ஊராட்சி மற்றும் கிராமம் ச.எ
அமையும் குடியிருப்பு மனைப்பிரிவிற்கான தெ

அளவு : 1:400 (அளவுகள் மீட்டரில்)

இணையதள விண்ணப்ப எண் : S5DYN2R8

குறிப்பு :

மனைப்பிரிவின் பரப்பு	-	2.384 ஏக்கர்
மனைப்பிரிவின் சாலை பரப்பு	-	2834.67 ச.மீ
ஒதுக்கிய மனைகள்	-	42
மனைப்பிரிவின் எல்லை	-	
நிலையிலுள்ள சாலை	-	

பொது ஒதுக்கிடு

மனைப்பிரிவின் மொத்த பரப்பு	-	9650.00 ச.மீ
மனைப்பிரிவின் சாலைகளின் பரப்பு	-	2834.67 ச.மீ
மனைகள் பரப்பு (சாலையின் பரப்பு நீங்கலாக)	-	6815.33 ச.மீ
ஒதுக்கபட வேண்டிய பூங்கா பரப்பு	-	681.53 ச.மீ(10.00%)
ஒதுக்கப்பட்ட பூங்கா பரப்பு	-	708.80 ச.மீ(10.40%)

உள்ளாட்சிக்கு தானமாக ஒப்படைக்கப்பட்டது.

மனைப்பிரிவு சாலை பரப்பு	-	2834.67 ச.மீ	-
பொது உபயோகம்	-	35.62 ச.மீ (0.52%)	-
பூங்கா	-	708.80 ச.மீ (10.40%)	-

தமிழ்நாடு மின் உற்பத்தி மற்றும் பகிர்மான கழகத்திற்கு தானமாக ஒப்படைக்கப்பட்டது.

பொது உபயோகம்	-	36.38 ச.மீ (0.53%)	-

மூலை முடக்கு :
12.00மீ அகல சாலைகள் வரை 1.50மீ X 1.50மீ விடப்பட வேண்டும்.

நிபந்தனைகள்

1. அரசாணை எண்:181 வீட்டு வசதி மற்றும் நகர்புற வளர்ச்சி துறை நாள்: 09.12.2020-ன் படி நடவடிக்கை மேற்கொள்ளப்பட வேண்டும்.
2. இம்மனைபிரிவிற்கு உள்ளாட்சி இறுதி ஒப்புதல் அளிக்கும் முன் இடத்தினை எந்த துறையாலும் நில ஆழ்நிதப்படியல் மாவட்ட வருவாய் அலுவலருக்கு அனுப்பபடவில்லை என்றும் எந்த துறைக்காகவும் நில ஆழ்நிதப்படியல் மாவட்ட வருவாய் அலுவலருக்கு அனுப்பபடவில்லை என்றும் கல்லுகுறிக்கி ஊராட்சி தலைவர் அவர்கள் உறுதி செய்து கொள்ள வேண்டும்.
3. நில உரிமம் குறித்து வழங்கப்பட்ட சான்றுகள் மற்றும் பரிசீலனைக்கு சமர்ப்பிக்கப்பட்ட ஆவணங்கள் சரிபனையல்ல என்றும் அறியப்பட்டாலோ அல்லது மனைப்பிரிவுக்கு தொழில் முட்ப ஒப்புதல் வழங்கியதால் பாதிப்பு ஏற்படக்கூடிய சூழ்நிலை ஏற்படின் மனைப்பிரிவு வழங்கப்பட்ட தொழில் நுட்ப ஒப்புதல் எவ்வித முன்னறிவிப்பும் இன்றி நகர் ஊரமைப்பு இயக்குநர் சென்னை அவர்களால் ரத்து செய்யப்படும்.
4. விற்பனைக்குண்டான மனைகள் விற்பனை செய்யும் போது இவ்வரைபட நகலோடு நகர் ஊரமைப்பு துறையில் ஒப்புதல் அளிக்கப்பட்ட ஆணையின் நகல் மனை வாங்குபவர்களுக்கு கட்டாயம் வழங்கப்பட வேண்டும்.
5. ஒப்புதல் அளிக்கப்பட்ட மனைப்பிரிவு வரைபடத்தை எந்த வித மாற்றம் விருதலின்றி மனைப்பிரிவு நுழை வாயிலில் 6' X 4' அளவிலான நிரந்தர தகவல் பலகை மூலம் பொதுமக்கள் பார்வைக்கு நிரந்தரமாக பிரகரிக்கப்பட வேண்டும்.
6. நகர் ஊரவளப்பு துறை சட்டப்புவமாக தொழிநுட்ப அனுமதி அளிப்பதின் மூலம் விண்ணப்தாரரின் பேரில் உள்ள நில உரிமையை உறுதிப்படுத்தவில்லை தொழிநுட்ப அனுமதி அளிப்பதற்கு முன்பு விண்ணப்தாரரின் விண்ணப்பத்துடன் சமர்ப்பித்த ஆவணங்களில் (கிரையப்பத்திரம் குத்தகை பத்திரம் பட்டா தானப்பத்திரம் பொது அதிகார பத்திரம் மேலும் பல) விண்ணப்தாரர் வளர்ச்சி செய்ய உரிமையுள்ளதா என்று மட்டுமே சரிபார்க்கப்படுகிறது, அதன் மூலம் முதற்கட்டமாக விண்ணப்தாரருக்கு வளர்ச்சி செய்ய உரிமையுள்ளதா என்று பார்க்கப்படுகிறது.
7. **The Tamil Nadu Government in G.O.Ms.No.112 Housing And Urban Development Department Dated 22.06.2017 Have Approved The Tamil Nadu Real Estate(Regulation& At 2016 The Promoter Has to Advertise,Market,book sell(or)offer For Sale(or)Invite Person To Purchase In Any Plot,Apartment (or)Building as The Case May Be. in Any Real Estate Project Of it Only After Registering The Real Estate Project With The Real Estate Regulatory Authority.**

ம.வ / ந.உள.து.இ (கி.மா) **SWP** எண்: 29/2024

துணை இயக்குநர்(பொ),
மாவட்ட நகர் ஊரமைப்பு அலுவலகம்,
கிருஷ்ணகிரி மாவட்டம் - ஓசூர்.

THE LANDLENS SUITE

Eight ways to know a piece of land before you pay for it.

This report covers one part of the picture. These cover the rest, drawn from the same government records, for any property in Tamil Nadu.

LandLens One
Ask anything about a property and get an answer grounded in live government records, with the sources shown.
/landlens/one

Verify My Land
Every record check run on one property and returned as a single report.
/landlens/verify-my-land

Legal Opinion
An advocate's written opinion on the title, built on the records we pull for it.
/landlens

One Map
Every layer on one map: the parcel, its boundary, zoning, water bodies and what sits around it.
/landlens/one/map

PriceMap
What land actually changed hands for around this plot, taken from the registered deeds.
/landlens/pricemap

Build Scope
What you are allowed to build here: floor space, height, coverage and setbacks.
/landlens/build-scope

Property Tracker
Watch a property and hear about it when something new is registered against it.
/landlens/property-tracker

Deal Room
Run the transaction in one place: documents, stamping, signatures and the parties.
/landlens/deal-room

FREE TOOLS · NO ACCOUNT NEEDED

Twenty-four checks you can run yourself, at no cost.

Records and verification

The registers themselves, read for you.

- Encumbrance Certificate
- Patta and Chitta
- Field Measurement Sketch
- EC Analyzer
- Bank charge check
- Court case search
- Seller background check
- Approval check by survey

Value and duty

What it is worth and what it costs to register.

- Guideline value by street
- Guideline value by survey
- Stamp duty and registration fees
- Capital gains
- Floor space index
- Area unit converter

Zoning and land use

What the plan says can happen on this land.

- Land use zone finder
- CMDA land use check
- Coastal regulation zone
- Master plan check
- Water bodies finder
- Airport height clearance

Registers and directories

Who holds it, and which office keeps the record.

- Find your registering office
- Temple property check
- Waqf property check
- RERA register

Every free tool
/tools

Services we run for you
/services

The LandLens suite
/landlens/one

Verified RealEstate™

Every claim in this document traces back to a government record.

- Legal opinions, due diligence and title verification
- Building plan, layout and sub-division approvals
- Completion and occupancy certificates, regularisation
- Escrow, negotiation and NRI property management
- Land survey, soil testing, architecture and construction

Verified RealEstate
3/350/2 Mettukuppam,
OMR Thoraipakkam,
Chennai 600 097, India
hello@verified.realestate
+91 9996 12 9996

Prepared from the registers named on the page each finding sits on. Where a register could not be read, this document says so in its place rather than leaving the gap to be read as a clean result.