Verified RealEstate™

Your trusted partner for buying, selling, and managing property, ensuring hassle-free service with 100% transparency.


3/350/2 Mettukuppam,
OMR Thoraipakkam,
Chennai, India

hello@verified.realestate
+91 9996 12 9996

Official Property Record


Digitally Verified Record - Powered by Verified RealEstate™



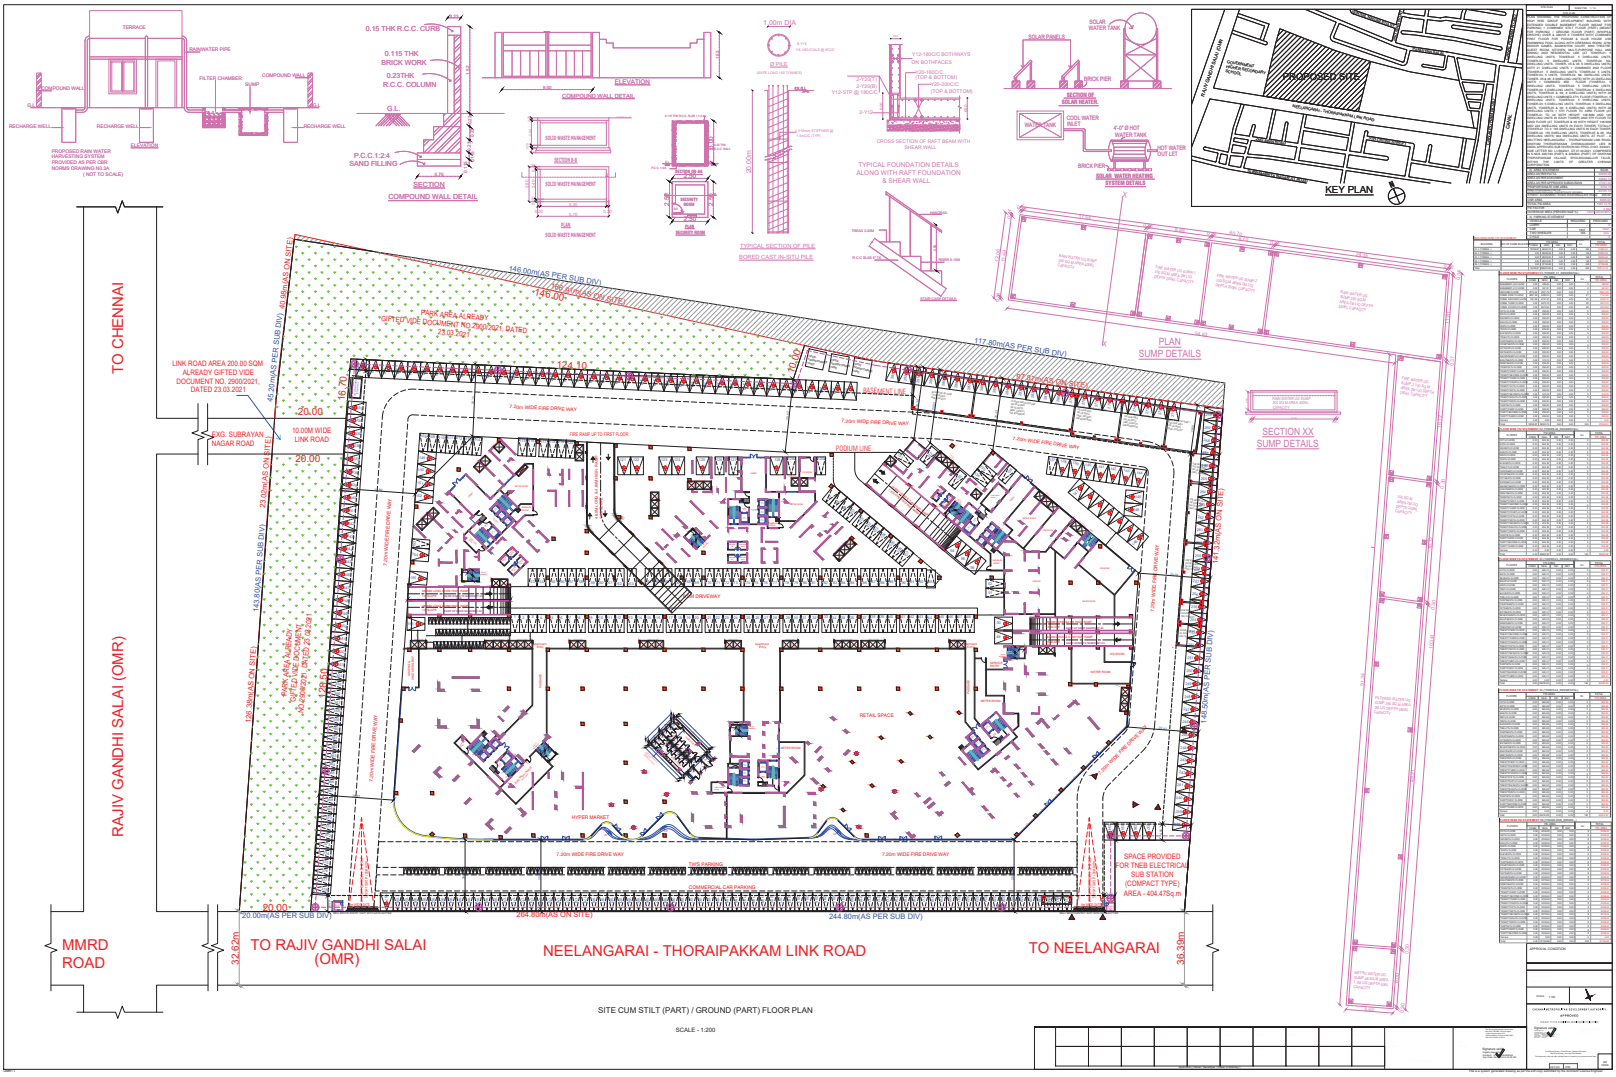


SITE CUM STILT (PART) / GROUND (PART) FLOOR PLAN

SCALE - 1:200

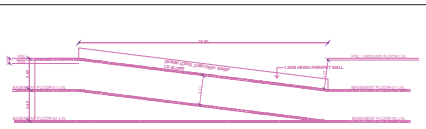




TYPICAL RAMP SECTION FOR BASEMENT 01 & 02

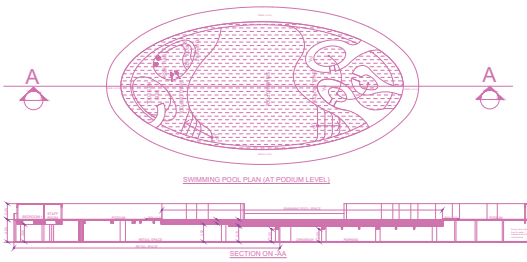


765 KLD_STP DETAILS (RESIDENTIAL)

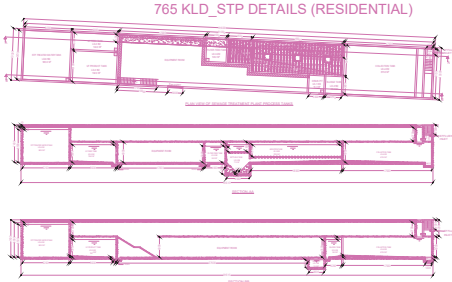





BASEMENT- 01 FLOOR PLAN
SCALE- 1:150

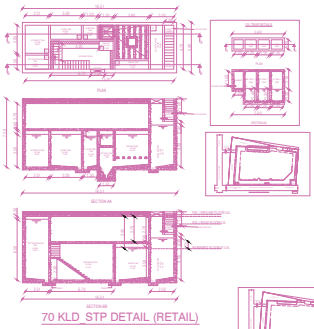

70 KLD_STP DETAIL (RETAIL)

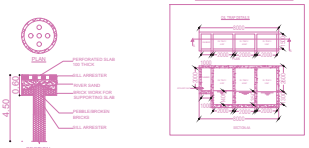



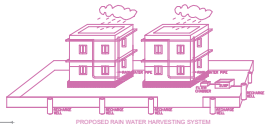

PROPOSED RAIN WATER HARVESTING SYSTEM
PROVIDED AS PER CMR NORMS DRAWING NO 26
NOT TO SCALE



BASEMENT- 02 FLOOR PLAN

SCALE- 1:150

APPROVAL CONDITION

APPROVED




COMBINED PODIUM FIRST FLOOR PLAN



COMBINED SECOND FLOOR PLAN




COMBINED THIRD FLOOR PLAN

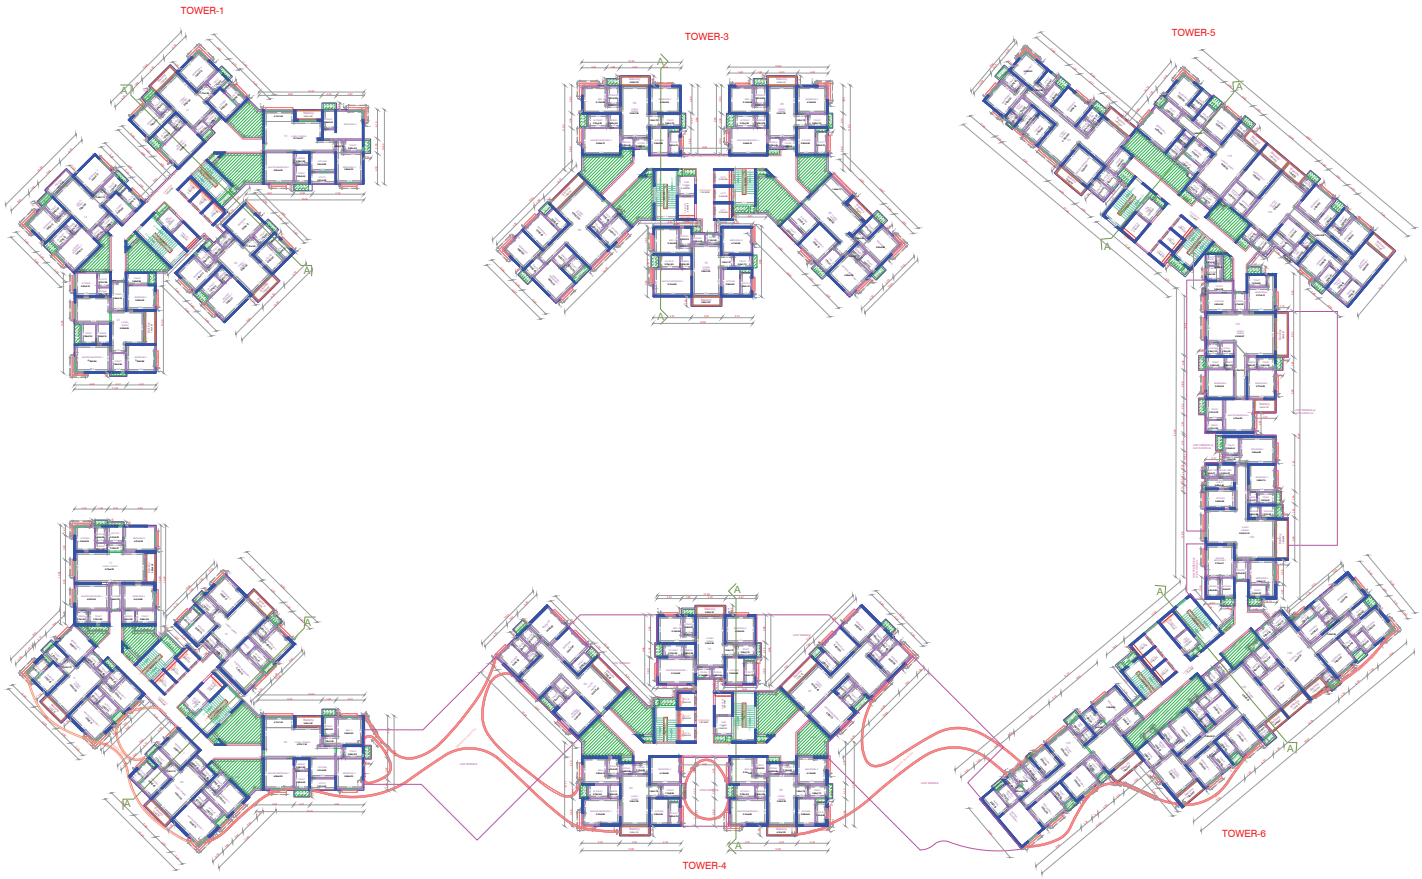

COMBINED FOURTH FLOOR PLAN



NORTH SIDE ELEVATION

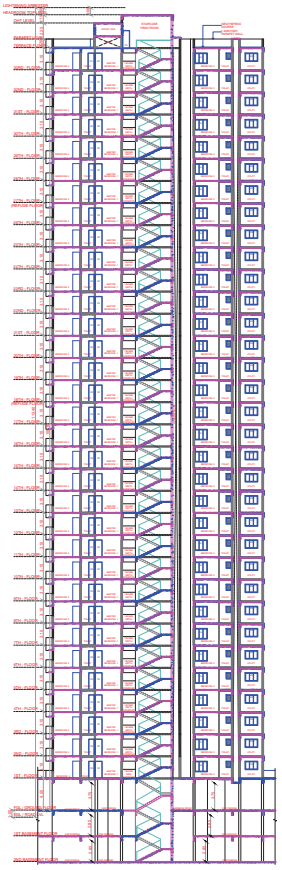


SECTION AA



TYPICAL - 5- 17, 19- 26, 28- 33 FLOOR PLAN




TYPICAL - 18& 27 FLOOR PLAN

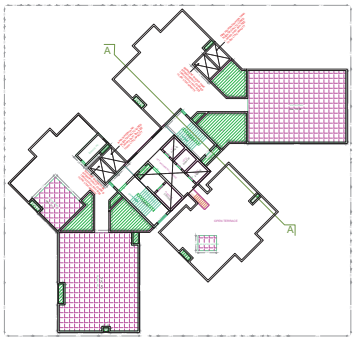


TERRACE FLOOR PLAN

TOWER-1

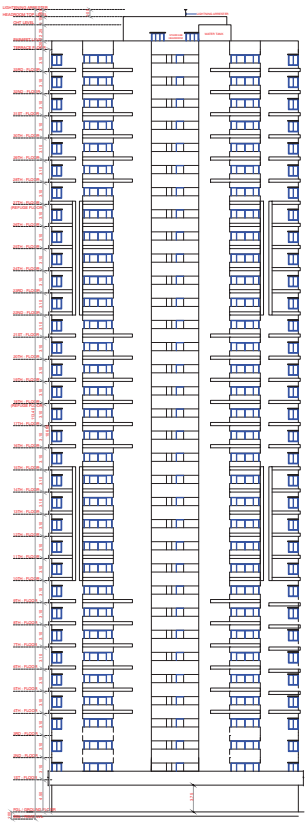

WEST SIDE ELEVATION

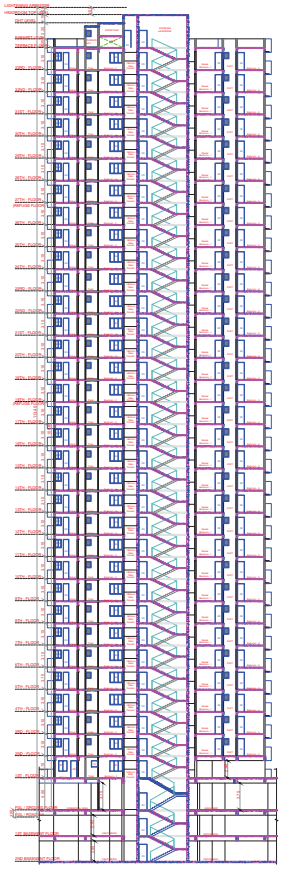


SECTION AA



TYPICAL - 5- 17, 19- 26, 28- 33 FLOOR PLAN



TYPICAL - 18& 27 FLOOR PLAN

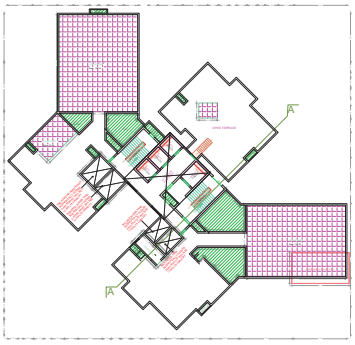


TERRACE FLOOR PLAN


TOWER-2




NORTH SIDE ELEVATION

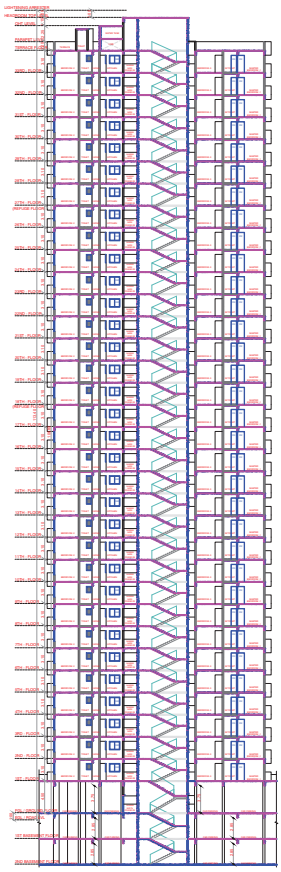


SECTION AA

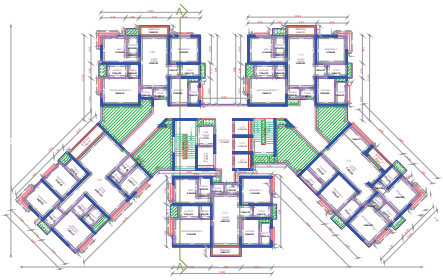

TYPICAL - 5- 17, 19- 26, 28- 33 FLOOR PLAN

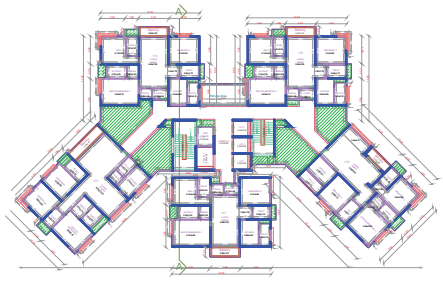

TYPICAL - 18& 27 FLOOR PLAN

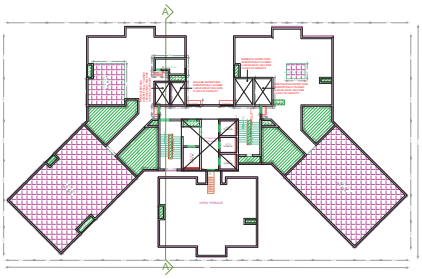


TERRACE FLOOR PLAN


TOWER-3




SOUTH SIDE ELEVATION

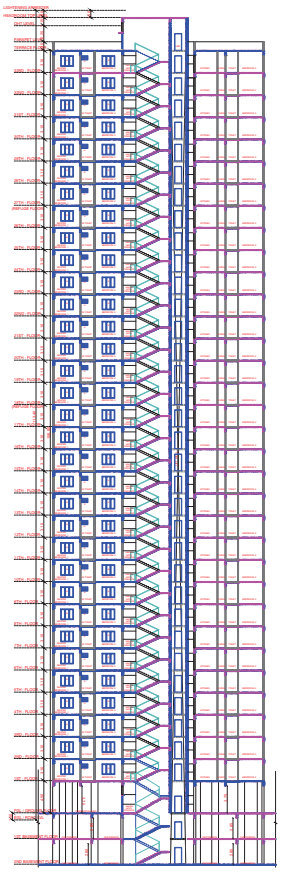


SECTION AA

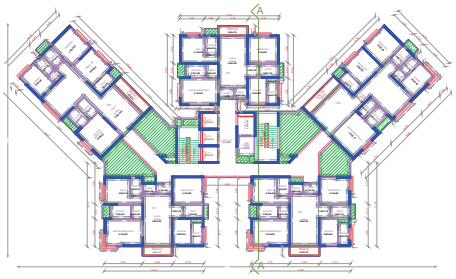

TYPICAL - 5- 17, 19- 26, 28- 33 FLOOR PLAN

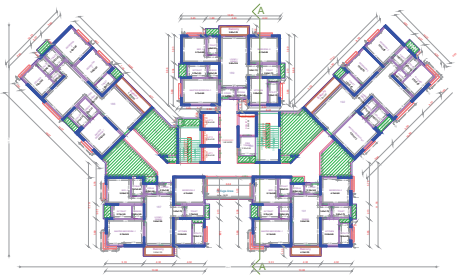

TYPICAL - 18& 27 FLOOR PLAN

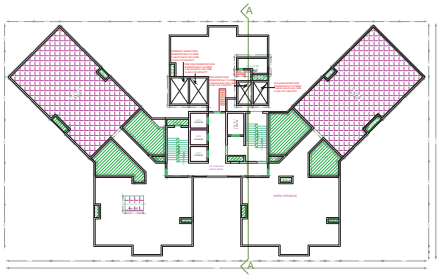

TERRACE FLOOR PLAN

TOWER - 4



TYPICAL - 5- 17, 19- 26, 28- 32 FLOOR PLAN




TYPICAL - 18& 27 FLOOR PLAN




TERRACE FLOOR PLAN

TOWER - 5 & 6

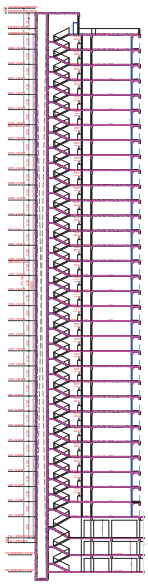


SECTION AA

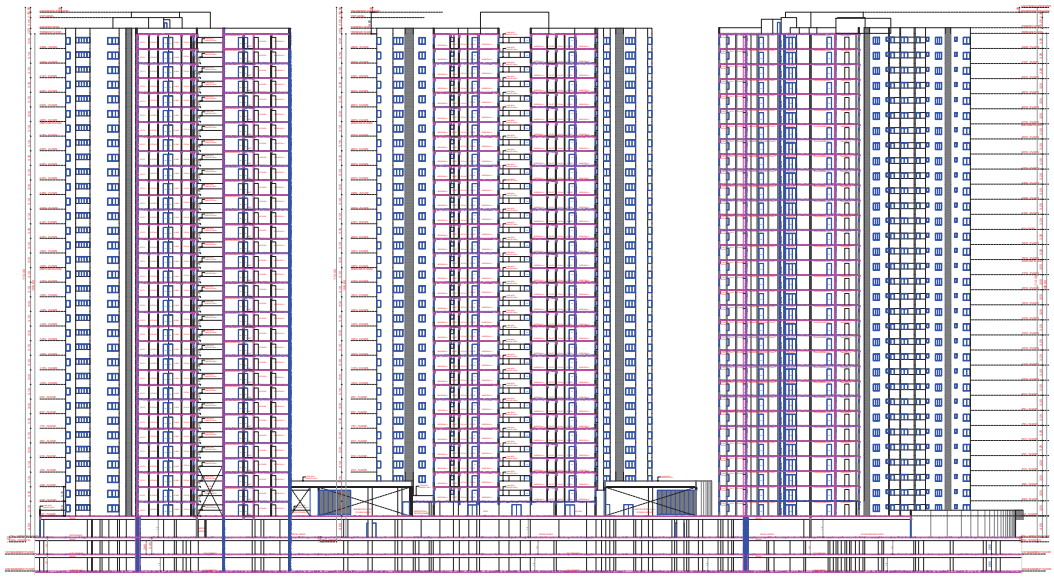


LONGITUDINAL SECTION ON -XX

TOWER - 5 & 6

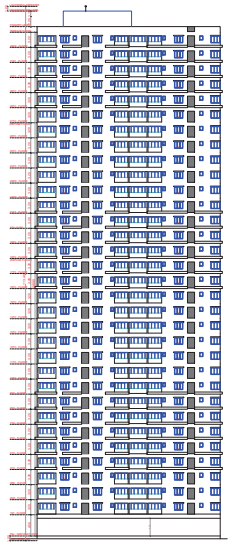

SOUTH SIDE ELEVATION

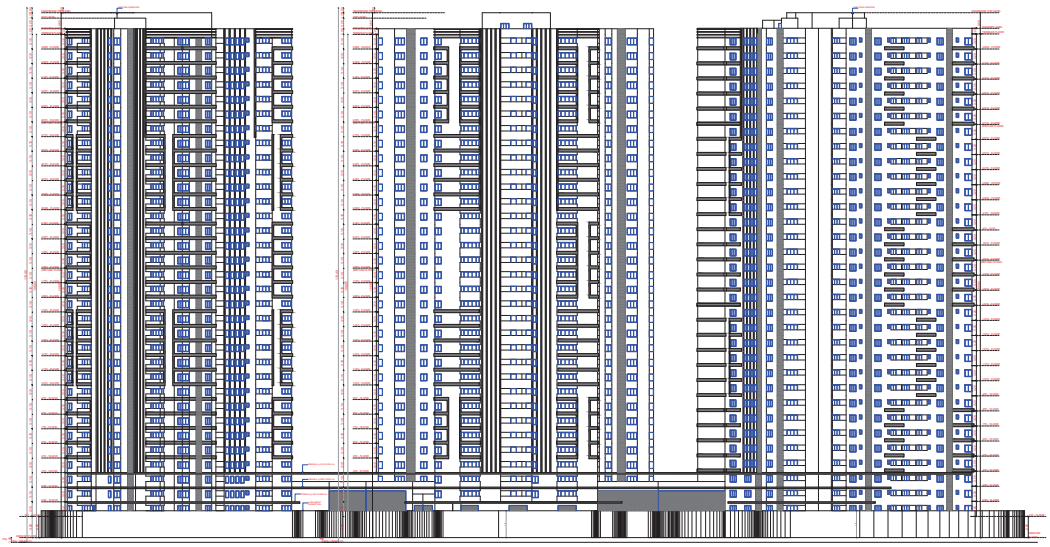

LONGITUDINAL ELEVATION

TOWER - 5 & 6



our services doesn't just end there

Buying & Selling Services

Property Buying Assistance, Property Selling Support, Market Price Analysis, Owner Outreach and Negotiation.

Legal & Documentation Services

Certified EC, Patta, legal opinions, property verification, due diligence, litigation solutions, and legal heir certificates.

Property Development & Approvals

Building plan approvals, construction, layout and sub-division approvals, zone conversion, and occupancy certification.

NRI & Investment Services

Escrow Services, Rentals, Litigation Solutions, Property Valuation and Property Management

Compliance & Special Services

Demolition, Vaasthu checks, regularization of unauthorized buildings, and office space solutions.



empowering your real estate decisions with smart tools

Property Valuation & Cost Estimation

Guideline Value, Apartment Composite Value, Stamp Duty & Registration Fees Calculator, Building Value Calculator, Capital Gains Calculator, Area Unit Converter, Length Unit Converter

Ownership, Compliance & Legal Verification

Encumbrance Certificate (EC) Search, Find Your SRO, Temple Property Check, WAQF Property Check, View Patta/Chitta, View FMB, Patta Analyzer, EC Analyzer

Zoning & Land Use Analysis

Land Use Zone Finder, CRZ Zone Check, Aquifer Zone Check, CBA Check, EWS Check, Road Width Check, Proposed Road Widening Check, FSI Calculator

Property Documentation & Workflow Tools

Forms & Templates, Document Generator, Document Translation, Dictionary

Vastu & Property Management Tools

Home Vastu Shastra, Plot Vastu Shastra, Property Management

Verified RealEstate™

We're honored to be part of your real estate journey

3/350/2 Mettukuppam,
OMR Thoraipakkam,
Chennai, India

hello@verified.realestate
+91 9996 12 9996
www.verified.realestate