Verified RealEstate™

RE REGULATORY RECORD

RERA Document

The document as the regulator published it, reproduced in full behind this page.

Published for reference. The authority's own register is the operative record.

Verified RealEstate™
3/350/2 Mettukuppam,
OMR Thoraipakkam,
Chennai 600 097, India

hello@verified.realestate
+91 9996 12 9996
verified.realestate

SHEET NO: 1/1

DISTRICT TOWN AND COUNTRY PLANNING OFFICE THANJAVUR DISTRICT

REVISED PLAN SHOWING THE PROPOSED CONSTRUCTION OF MULTI DWELLING RESIDENTIAL APARTMENT BUILDING AFTER DISMANTLING THE EXISTING BUILDING IN DOOR NO: 41/23, T.S NO: 865 & 866, WARD NO:1, BLOCK NO: 24, AT BANADURAI NORTH STREET, KUMBAKONAM TOWN, KUMBAKONAM CORPORATION, THANJAVUR DISTRICT.

ALL DIMENSIONS ARE IN METER
SCALE - 1: 100
ONLINE APPLICATION NO : SWP/BPA/0717488/2025.

REFERENCE:
SITE BOUNDARY - EXISTING ROAD -
PROPOSED BUILDING - DRIVEWAY -
REMOVALS -

AREA DETAIL

SITE AREA (as per document)	-	954.00 Sqm
SITE AREA (as per fmb)	-	939. 00 Sqm.
SITE AREA (as per super imposed)	-	929.03 Sqm.

PLOT AREA (minimum of above shall be taken into account)

PROPOSED BUILDING AREA DETAILS

FLOOR NAME	F.S.I.	NON F.S.I.	TOTAL (SQM)
FLOOR- STILT	-	348. 44	348. 44
FLOOR01	554. 18	-	554. 18
FLOOR02	554. 18	-	554. 18
FLOOR03	554. 18	-	554. 18
HEAD ROOM		68. 29	68. 29
TOTAL	1662. 54	416. 73	2079. 27

F.S.I = 1662.54/929.03 = 1.79

SCHEDULE OF JOINERIES:-

REFERENCE.

RS	ROLLING SHUTTER	3.00 X 2.60
MD	DOOR	1.10 X 2.13
D	DOOR	1.22 X 2.13
D1	DOOR	0.91 X 2.13
D2	DOOR	0.76 X 2.13
W	WINDOW	1.83 X 1.40
W1	WINDOW	1.52 X 1.40
W2	WINDOW	1.22 X 1.40
W3	WINDOW	1.52 X 1.00
W4	WINDOW	1.00 X 1.52
GW	GLAZED WINDOW	1.52 X 1.40
V	VENTILATOR	0.91 X 0.60
V1	VENTILATOR	0.60 X 0.91
EF	EXHAUST FAN	

PARKING DETAILS

SI.NO	PARKING	PROVIDED
1)	CAR PARKING SPACE	10 NOS
2)	PHY.CAR PARKING SPACE	1 NOS
3)	TWO WHEELER PARKING SPACE	16 NOS

NO OF DWELLING UNITS.

FLOOR NAME	UNITS BELOW 50.0 SQM	UNITS 50.0 TO 75.0 SQM	UNITS ABOVE 75.0 SQM	UNITS TOTAL
FLOOR 01	1	3	2	6
FLOOR 02	1	3	2	6
FLOOR 03	2	2	2	6
TOTAL	4	8	6	18

DWELLING UNITS AREA.

FLOOR NAME	UNIT-1 (SQM)	UNIT-2 (SQM)	UNIT-3 (SQM)	UNIT-4 (SQM)	UNIT-5 (SQM)	UNIT-6 (SQM)
FLOOR 01	98.56	96.63	73.60	74.16	74.90	49.28
FLOOR 02	98.56	96.63	73.60	74.16	74.90	49.28
FLOOR 03	98.56	96.63	73.60	74.16	49.06	49.28

PROFESSIONAL DETAILS BASED ON FORM C

APPLICANT	M. VIGNESH CHANDRAN	
REGISTERED ENGINEER	Er.S. NAGARAJ, M. Tech, (RE/Gr-II/DTCP/TRICHY/ SEPTEMBER - 2024/050)	
STRUCTURAL ENGINEER	Er.G. YOGANATH, M. Tech, (RSE/Gr.II/DTCP/THANJAVUR/2024/12)	
GEO - TECH ENGINEER	Er. K. SETHURAMAN, M.E, (GTE/DTCP/MADURAI/2025/01)	
CONSTRUCTION ENGINEER	Er.S. NAGARAJ, M. Tech, (REC/DTCP/TRICHY/ JANUARY - 2025/07)	


Special Condition:
The Building must be use for same purpose for which the approval obtained. If used other than the approved use, the planning permission deemed to be initiate under 56 and57 of Town and Country Planning Act - 1971 without prior notice, considered as unauthorized construction.


ALREADY PLAN APPROVAL NO.
ONLINE APPLICATION NO : SWP/BPA/0675745/2025.
SWP/DTCP/TNJ/KLPA/BP.NO:83/2025.


REVISED PLAN APPROVAL NO.
SWP/DTCP/TNJ/KLPA/BP.NO:105/2025.


(The Planning Permission is Valid for a Period of 8 Years From e-Sign)


e-signed/-
Joint Director (FAC) / Additional Director,
District Town and Country Planning Officer
Thanjavur District.

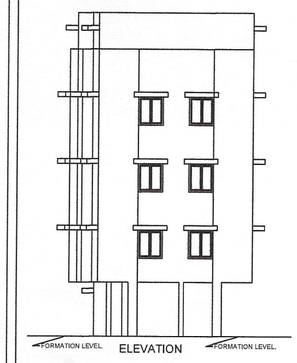


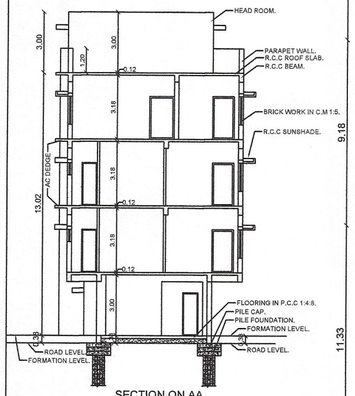


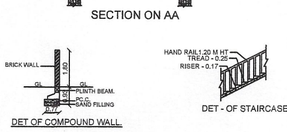


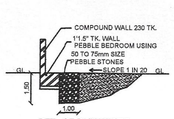


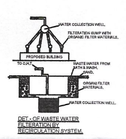

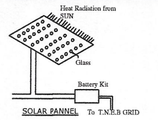

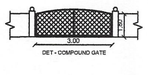

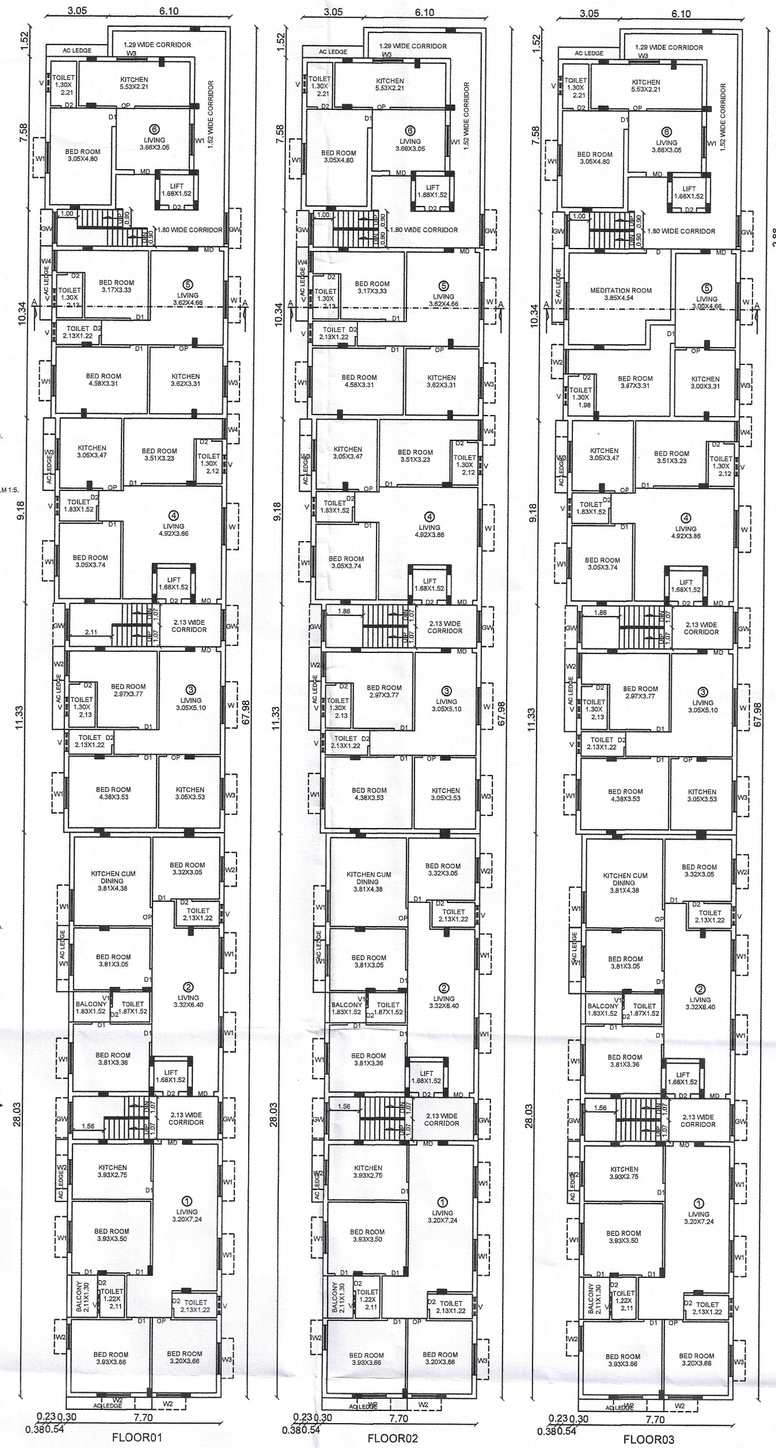

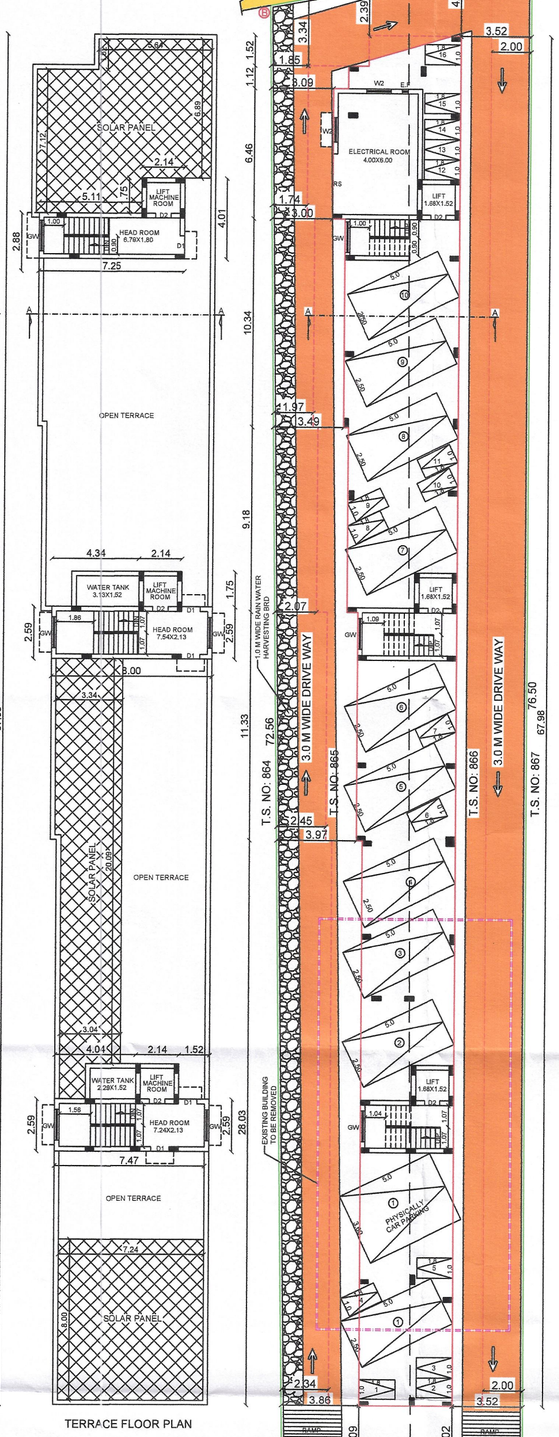

Signature valid
Signed by: Assistant Director
Location: Thanjavur
Date: 09-01-2026 17:47:46

உதவி இயக்குநர், கி. உ.நி.து சிட்ட அனுமதி எண்: SWP/DTCP/TNJ/KLPA/BP.No. 83/2025-ன் படியும், கும்பகோணம் மாநகராட்சி கட்டிட அனுமதிக்காக தளபட்ட Request No. 105/CP/25-26/001317-ன் பெறுமதிப்பட்ட விண்ணப்பத்தின் படி இந்த அனுமதி எண் 105/BL/2026/00008 நாள்: 09.01.2026-ன் படி அனுமதி அளிக்கப்பட்ட வரைபட நகல் இணைக்கப்படுகிறது.

ஆணையர்
கும்பகோணம் மாநகராட்சி

THE LANDLENS SUITE

Eight ways to know a piece of land before you pay for it.

This report covers one part of the picture. These cover the rest, drawn from the same government records, for any property in Tamil Nadu.

LandLens One
Ask anything about a property and get an answer grounded in live government records, with the sources shown.
/landlens/one

Verify My Land
Every record check run on one property and returned as a single report.
/landlens/verify-my-land

Legal Opinion
An advocate's written opinion on the title, built on the records we pull for it.
/landlens

One Map
Every layer on one map: the parcel, its boundary, zoning, water bodies and what sits around it.
/landlens/one/map

PriceMap
What land actually changed hands for around this plot, taken from the registered deeds.
/landlens/pricemap

Build Scope
What you are allowed to build here: floor space, height, coverage and setbacks.
/landlens/build-scope

Property Tracker
Watch a property and hear about it when something new is registered against it.
/landlens/property-tracker

Deal Room
Run the transaction in one place: documents, stamping, signatures and the parties.
/landlens/deal-room

FREE TOOLS · NO ACCOUNT NEEDED

Twenty-four checks you can run yourself, at no cost.

Records and verification

The registers themselves, read for you.

- Encumbrance Certificate
- Patta and Chitta
- Field Measurement Sketch
- EC Analyzer
- Bank charge check
- Court case search
- Seller background check
- Approval check by survey

Value and duty

What it is worth and what it costs to register.

- Guideline value by street
- Guideline value by survey
- Stamp duty and registration fees
- Capital gains
- Floor space index
- Area unit converter

Zoning and land use

What the plan says can happen on this land.

- Land use zone finder
- CMDA land use check
- Coastal regulation zone
- Master plan check
- Water bodies finder
- Airport height clearance

Registers and directories

Who holds it, and which office keeps the record.

- Find your registering office
- Temple property check
- Waqf property check
- RERA register

Every free tool
/tools

Services we run for you
/services

The LandLens suite
/landlens/one

Verified RealEstate™

Every claim in this document traces back to a government record.

- Legal opinions, due diligence and title verification
- Building plan, layout and sub-division approvals
- Completion and occupancy certificates, regularisation
- Escrow, negotiation and NRI property management
- Land survey, soil testing, architecture and construction

Verified RealEstate
3/350/2 Mettukuppam,
OMR Thoraipakkam,
Chennai 600 097, India
hello@verified.realestate
+91 9996 12 9996

Prepared from the registers named on the page each finding sits on. Where a register could not be read, this document says so in its place rather than leaving the gap to be read as a clean result.