Verified RealEstate™

RE REGULATORY RECORD

RERA Document

The document as the regulator published it, reproduced in full behind this page.

Published for reference. The authority's own register is the operative record.

Verified RealEstate™
3/350/2 Mettukuppam,
OMR Thoraipakkam,
Chennai 600 097, India

hello@verified.realestate
+91 9996 12 9996
verified.realestate

DIGITALLY VERIFIED RECORD

Town and Country Planning Department(Planning Permission)

District Town and Country Planning, Door No: 50, FCI Road, Gandhima Nagar, Ganapathy, Coimbatore .Pin 641 004

ROC No. SWP/CBELPA/V8H1B8YH/2025/TCP Date : 30/10/2025

From:

Joint Director / Deputy Director / Assistant Director

District Town and Country Planning, Door No: 50, FCI Road, Gandhima Nagar, Ganapathy, Coimbatore .Pin 641 004

To :

The Commissioner
Coimbatore Corporation

Sir/ Madam,

Sub : Residential Layout – District Town and Country Planning Office, Coimbatore - Coimbatore LPA – Coimbatore District/Corporation – Coimbatore North Taluk – East Zone -Vilankurichi Village - S.F.No. 179/2B and Kalapatti Village S.F.no.245/1B for an extent of 1.861 Acre (or) 7530.00 Sq.mt - Application received for residential layout approval- Planning Permission Issued - Forwarded for further action - Reg.

Ref : 1.Applicants. M/s. VISTA PROPERTIES N SATHISHKUMAR KK AJEETHKUMAR, Coimbatore. Online application No SWP/CBELPA/V8H1B8YH Dated: 22.08.2025.

2.District Town and country planning Office, Coimbatore District Letter No. SWP/CBELPA/V8H1B8YH (Road pattern issued on dated: 17.09.2025).

3.Circular from the Director of Town and Country Planning, Roc.No 19799 / 2020, Dated: 24.12.2020

4. Applicants. M/s. VISTA PROPERTIES N SATHISHKUMAR KK AJEETHKUMAR, Coimbatore, Gift deed Document No: 9918/2025 Dated: 29.09.2025.

5.G.O.138, Housing and Urban Development Department, Dated: 04.06.2004

6.G.O.18, Department of Municipal Administration and Water Supply, Dated:04.02.2019
7.G.O.16 Department of Municipal Administration and Water Supply, dated: 31.01.2020.
8.G.O.141, Housing and Urban Development Department, Dated: 16.07.2022
9.G.O.181, Housing and Urban Development Department, Dated: 09.12.2020
10.Government Letter No.19113 / Nov 4 (3) / 2017-1, Housing and Urban Development
Department, Dated: 30.08.2017.

11.Circular from the Commissioner of Town and Country Planning, letter no.13686/2017/LA1, Dated: 08.09.2017.
12.Circular from the Director of Town and Country Planning, Roc No.320/ 2022/TCP3,
Dated:07.01.2022

13.Demand payment Request Letter, Dated: 13.10.2025. (requiring Payment of Centage Fee, Development Fee & subdivision charge).

14. Applicants. M/s. VISTA PROPERTIES N SATHISHKUMAR KK AJEETHKUMAR,

Coimbatore (Payment of Centage Fee and Development Fee, Dated: 30.10.2025)

15.Circular from the Director of Town and Country Planning, Roc No. 4367/2019/TCP2, Dated: 14.08.2021

With reference to the 1st cited letter, applicant has requested for the approval of residential layout in Coimbatore District/Corporation, Coimbatore North Taluk, East Zone, Vilankurichi Village, S.F.No. 179/2B and Kalapatti Village S.F.no.245/1B for an extent of 1.861 Acre (or) 7530.00 Sq.mt

In the continuation, with reference to the 2nd cited letter, road pattern for residential layout has been issued by the Joint Director / Member Secretary (i.c) on 17.09.2025. Further the Applicants Mr. Mr. M/s. VISTA PROPERTIES N SATHISHKUMAR KK AJEETHKUMAR ,Coimbatore has gift deed, road splay, has been handed over to the local body vide Gift deed Document No: : 9918/2025 Dated: 29.09.2025. Hence, this residential layout has been approved with below conditions.

1.As per the condition, the layout has been approved and approved number issued as L.P/CLPA No - 670/2025 and Planning Permission No - 779/2025 and digitally signed layout drawings. The approved Layout plan is enclosed herewith for taking further action in the regard. The applicant should submit the original Gift deed of 4th cited above to the concerned local body.
2. Further, when the final approval is given by the local body, it is requested to send a copy of the conditions to this office immediately as per Condition no.9 (b).
3. After the approval of the local body. It is requested to send the approved residential layout map to the concerned registration department office and land survey department for information and appropriate action
4. It is requested to send acknowledgment of receipt of receiving Maps and Proceeding orders
5. As per circular cited in 12th, it is requested to send the proceeding orders and maps to the concerned Thasildhar to update in Tamilnilam website.
6. The local body may issue the final order, only after confirming that the applicant applied for Bulk Sub division
Special Conditions
1.a) With reference to the 6th, 7th cited and 9th cited letter, if the located site lies in the Municipal/ Corporation areas: Collecting the necessary fees including the charges for providing amenities like roads, storm water drains and street lights from the applicants After collecting the necessary fees the final layout sketch, permit of planning authority along with approval of Local Body shall be issued to the applicant(s) directly.
b) Other than Municipal/ Corporation areas: Shall collect the necessary fees and issue the final layout sketch, permit of planning authority along with the permit of local body to the applicant (s) directly, only after ensuring that the applicant lays tar roads, provide other amenities like storm water drains, water supply facilities by constructing required OHT, provide necessary street lights etc., as per the standards specified by the local body
2.With reference to the 10th cited and 11th cited letter, the concern local body must issue the final approval After transfer of earmarked road, park areas public purpose reservations in favour concern local body.
3. The Tamil Nadu Government in G.O.Ms.No.112, Housing and Urban Development Department, dated 22.06.2017 have approved the Tamil Nadu Real Estate (Regulation & Development) Act 2016, The promoter has to advertise, Market, book sell or offer for sale or invite persons to purchase in any manner any plot, apartment or building, as the case may be, in any Real Estate Project or part of it only after registering the Real Estate Project with the Real Estate Authority. The applicant has requested to follow the protocols as per instruction given by TNRERA
4. According to the Circular No. 12544/14 / CB dated: 04.07.2014 stating that, The Directorate of Town and Country Planning Department has not legally certified the title to the ownership by granting technical clearance and planning permission. Only the applicant's entitlement to development is verified in the documents submitted with the applicant's application (lease deed, sale deed, gift deed, etc) Any person wishing to purchase the property must individually assert ownership of the property to the applicant. Also, if anyone else dispute arises individual rights over it, they can settle it before the appropriate competent court. The Directorate of Town and Country Planning Department is not the right organization to decide this.

5. The Local Body may issue the final order, only after conferring that the applicant applied for Bulk sub-division

6.As per TNCDBR-2019 the following fee and charges are collected as follows:

Scrutiny Fee : Rs.11295.00 Dated :22.08.2025

Centage Fee : Rs. 9000.00 Dated: 30.10.2025.

Development Fee : Rs. 30140.00 Dated: 30.10.2025.

SubDivision Charges : Rs. 18000.00 Dated: 30.10.2025.

OSR Fees : Rs.1320362.00 Dated: 28.10.2025.(As Per Government Guideline value Paid through online)

LAYOUT CONDITIONS

1.Alteration of plot sizes, road pattern, sizes, dimensions of public reservations and further subdivision of the plot contrary to the Layout Plan approved by the Town and Country Planning department shall not be done without the prior approval of the District Town and Country Planning department.

2.The corners of the plots located at the junction of two roads should be laid with the splay as shown on the approved Layout Plan.

3.No plot shall be sold, leased or transferred in any other means or to build to build any construction on any plot before conforms to the above two conditions.

4.The plots shown in approved Layout plan should be used only for the construction of residential houses other than the plots selected for public purposes. Also, only in those places where the change is plot land use is requested those developments mentioned in Residential use zone as per TNCDBR - 2019 should be allowed by the local body only after obtaining the prior concurrence of the town and country department.

5.If a low tension / high tension power line / telegraph line is present through the plots, the line should be shifted to the edge of the road or as shown on the approved Layout Plan.

6.The low laying part of the layout area should be raised to street level

7.On all streets exceeding 7.2 meters in width, shading type trees shall be planted in symmetrical type within 1.00 meters from boundary and not more than 9.00 meters in length, of the road.

8.The applicant must obtain final approval regarding the plots/ Layout from the concerned Local Body. Also, before constructing any buildings in the plots, the applicant should be obtained necessary permission from the Town and Country Planning department or the Local Body Office concerned.

9.a) As only planning permission / concurrence has been given to the said plot by the District Town and Country Planning Office. If any problem arises regarding the ownership of land for the plot, it should be considered and decided by the local body.

b) When the said plots are approved by the Local Body, a copy of the approval should be sent to this office, along with a copy of certificate / Acknowledgement (gift deed document) of handover of the public open spaces to the local body concerned

10.Once the applicant receives the approval of the layout plan from the district Town and country planning office, the approved layout plan shall be permanently displayed at the entrance of the layout without any change / and compete details for public view through a 60cm x 120cm permanent display board along with the details of resolution number and date of the layout.

11.The Land ownership is considered as per the land ownership documents submitted by the applicant. Therefore, it is also submitted that no right can be asserted on the ground that layout has been approved where there is no actual title to the land.

12.If the Documents provided for the land ownership and others documents submitted for consideration are found to be incorrect or if there is a situation where the Planning Permission / Concurrence approval for the plot might be affected, the planning permission/ concurrence granted to the layout will be cancelled by the District Town and Country Planning department without any prior notice.

13.A copy of the plan approved by the District Town and Country Planning Department along with a copy of this order shall be compulsorily provided to the purchasers while the plots are sold.

ALLOTMENT DETAILS OF APPROVED LAYOUT PLAN

Site Extent : 1.861 Acre (or) 7530.00 Sq.mt.
No. of Plots : 24

Gifted over to Local Body

Road Area including splay : 1569.30 Sq.m
Local Body Area : 62.50 Sq.m (1.05%)
TANGEDCO Area : 52.50Sq.m (0.88%)
OSR Area : 596.07 Sq.m (As Per Government Guideline value Paid through online)

Copy to:
1.VISTA PROPERTIES N SATHISHKUMAR K.K AJEETHKUMAR
SITE NO.10 SF.NO.298/2E1A,
BALAJI NAGAR EXTENSION,
KALAPATTI (PO)
Coimbatore-641048
Phone No . 9791976657
Mail : jawaharchinnaraj@gmail.com

2.The Chair Person,
Tamilnadu Real Estate Regulatory Authority,
CMDA Tower – II 1st Floor, No.1A,
Gandhi Irwin Bridge Road,
Egmore,
Chennai-600 008.

S.No	Description of Charges	Amount	Receipt No and Date
1	Scrutiny fee	11295	22/08/2025
2	OSR Fee		
3	Centage Charges	9000.00	30/10/2025
4	Development Charges	30140.00	30/10/2025
5	Display Board Charges		
6	Satellite town charge		
7	Sub Division Charge	18000.00	30/10/2025

Joint Director/Deputy Director/Assistant Director(i/c)
District Town and Country Planning,

Coimbatore District.

Enclosure

1.Layout original map and Condition – 2 set

Signature Not Verified

Signed by: Joint Director
Location:Coimbatore
Date:2025.10.30 17:26:51

கோயம்புத்தூர் மாநகராட்சி ஆணையாளர் அவர்களின் செயல்முறைகள்

முன்னிலை: திரு. எம். சிவகுரு பிரபாகரன், இ.ஆ.ப.,

திருவள்ளுவர் ஆண்டு 2055 / விசுவாவசு / மாசி – 20

ந.க.எண். 541/2026/எம்.எச்.2(கி) **நாள்: 04.03.2026**

அனுமதி எண். 16/2026/எம்.எச்.2(கி)

ONLINE NUMBER-162/CP/25-26/0265194

பொருள்: திட்ட அனுமதி – குடியிருப்பு மனைப்பிரிவு – கோயம்புத்தூர் மாவட்டம் – கோயம்புத்தூர் உள்ளூர் திட்டக்குழுமம் / கோயம்புத்தூர் மாநகராட்சி – கிழக்கு மண்டலம், விளாங்குறிச்சி கிராமம், S.F.No.179/2B மற்றும் காளப்பட்டி கிராமம், S.F.No.245/1B-ல் 1.861 ஏக்கர் அல்லது 7530.00 ச.மீ மனைப்பரப்பில் அமையும் உத்தேச குடியிருப்பு மனைப்பிரிவிற்கு மனைப்பிரிவு ஒப்புதல் வழங்குதல் – தொடர்பாக.

பார்வை:

1. உறுப்பினர் செயலர்/ இணை இயக்குநர், கோயம்புத்தூர் உள்ளூர் திட்டக்குழுமம் அவர்களின் திட்ட அனுமதி ந.க. எண். CBELPA / V8H1B8YH / 2025 / TCP, திட்ட அனுமதி எண். 779/2025, நாள்: 30.10.2025.
2. ஆணையாளர் அவர்களின் உத்தரவு நாள்: 19.02.2026.

கோயம்புத்தூர் மாவட்டம், கோயம்புத்தூர் உள்ளூர் திட்டக்குழுமம் / மாநகராட்சி, கிழக்கு மண்டலம், விளாங்குறிச்சி கிராமம், S.F. No. 179/2B மற்றும் காளப்பட்டி கிராமம், S.F. No. 245/1B-ல் 1.861 ஏக்கர் அல்லது 7530.00 ச.மீ மனைப்பரப்பில் அமையும் உத்தேச குடியிருப்பு மனைப்பிரிவிற்கு நகர் ஊரமைப்பு இயக்குநர் அவர்களால் ஒப்புதல் வழங்கப்பட்ட மனைப்பிரிவு வரைபடத்திற்கு **<u>ம.வ / கோ.உ.தி.கு எண்:</u>** 670/2025 என எண்ணிடப்பட்டு தொழில் நுட்ப அனுமதியும், உறுப்பினர் செயலர் / இணை இயக்குநர், கோயம்புத்தூர் உள்ளூர் திட்டக் குழுமத்தின் **திட்ட அனுமதி எண்.** 779/2025–ன்படியும், பார்வை 2–ல் காணும் ஆணையாளர் அவர்களின் உத்தரவின்படியும் மனைப்பிரிவு அனுமதி இறுதி ஒப்புதல் அளிக்கப்படுகிறது.

இணைப்பு:-

மனைப்பிரிவு வரைபடம்

ஆணையாளருக்காக,
கோயம்புத்தூர் மாநகராட்சி.

<u>பெறுநர்:</u>

M/s.VISTA PROPERTIES,
N. SATHISHKUMAR, K.K.AJEETHKUMAR,
SITE No.10, SF No.298/2E1A,
BALAJI NAGAR EXTENSION,
KALAPATTI (PO),
Coimbatore – 641 048.

4/3/2026

நகல்

1. இயக்குநர்,
   நில அளவை பதிவேடுகள் துறை,
   மாவட்ட ஆட்சியர் அலுவலக வளாகம்,

ந.க.எண் : 541/2026/MH2E

மனைப்பிரிவு அனுமதி வழங்கப்பட்டது


~~ஆர்.எப்.54~~ தீர்மி அனுமதி எண் : 16/2026/MH2E

அலுவலக உத்திரவில் கண்டுள்ள கட்டுப் பாடுகளுக்கு உட்பட்டு அனுமதி வழங்கப்பட்டது.

ஆணையாளருக்காக
கோயம்புத்தூர் மாநகராட்சி

4/3/2026

விளாங்குறிச்சி கிராமம்

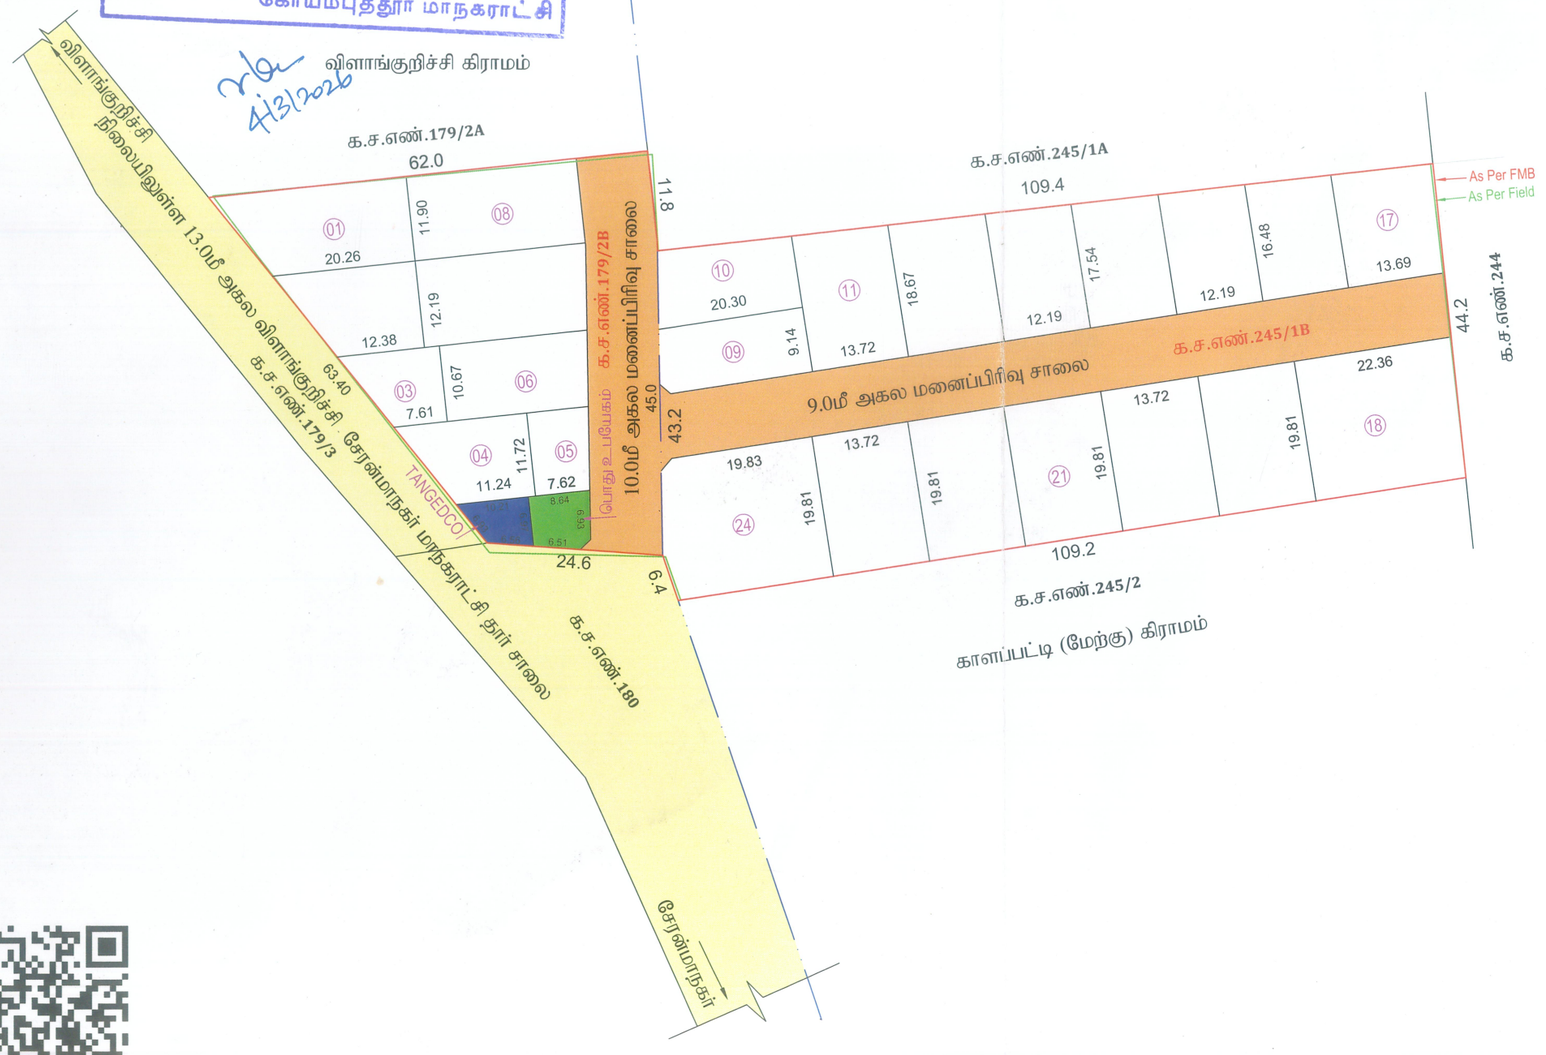

Signature valid
Signed by: Joint Director
Location: Coimbatore
Date: 04/03/2026 16:39:46

மாவட்ட நகர் ஊரமைப்பு அலுவலகம் கோயம்புத்தூர்

கோயம்புத்தூர் உள்ளூர் திட்டக்குழுமம்

கோயம்புத்தூர் மாநகராட்சி

கோயம்புத்தூர் மாவட்டம் / மாநகராட்சி வடக்கு வட்டம், கிழக்கு மண்டலம், விளாங்குறிச்சி கிராமம், க.ச.எண் **179/2B** (ம) காளப்பட்டி (மேற்கு) கிராமம் க.ச.எண் **245/1B**-ல் அமையும் உத்தேச குடியிருப்பு மனைப்பிரிவிற்கான தொழில்நுட்ப ஒப்புதல் வரைபடம்.

இணையதள விண்ணப்ப எண் : **V8H1B8YH**

அளவு : **1:400**

V8H1B8YH

குறிப்பு:-

மனைப்பிரிவின் மொத்தப்பரப்பு **(As per Patta)** : 1.861 ஏக்கர் (அ) 7530.00 ச.மீ
மனைப்பிரிவின் மொத்தப்பரப்பு **(As per Doc.)** : 1.861 ஏக்கர் (அ) 7530.00 ச.மீ
மனைப்பிரிவின் மொத்தப்பரப்பு **(As per FMB)** : 1.864 ஏக்கர் (அ) 7542.40 ச.மீ
மனைப்பிரிவின் மொத்தப்பரப்பு **(As per Field)** : 1.866 ஏக்கர் (அ) 7551.00 ச.மீ

ஒதுக்கிய மனைகள் : 24

மனைப்பிரிவின் எல்லை **(As per FMB)** :
மனைப்பிரிவின் எல்லை **(As per Field)** :
நிலையிலுள்ள சாலை :

பொது ஒதுக்கீடு :

உள்ளாட்சிக்கு தானமாக ஒப்படைக்கப்பட்டவை:-

மனைப்பிரிவு சாலை (ம) மூலை முடுக்கு பரப்பு : 1569.30ச.மீ :

மனைப்பிரிவு சாலை பரப்பளவு நீங்கலாக மனைகளின் பரப்பளவு = (மனைப்பிரிவின் மொத்த பரப்பு - உத்தேச சாலை பரப்பு)
(7530.00 ச.மீ - 1569.30 ச.மீ) = 5960.70 ச.மீ

பூங்காவுக்கு தேவையான பரப்பளவு:-

(மனைப்பிரிவின் மொத்த பரப்பு - உத்தேச சாலை பரப்பு) **X 10%**
(7530.00 ச.மீ - 1569.30 ச.மீ)**X 10%**

தேவையான பரப்பளவு = 596.07 ச.மீ (10.00%)

பூங்கா ஒதுக்கீடு அரசாணை எண்.18 நநி. (ம) கு.வ.து. நாள்: 04.02.2019-ன் படி **TNCDBR-19**-ல் விதி எண்:**47(6)**-ன் படி **O.S.R.**-க்கு ஈடாக அரசு வழிகாட்டி மதிப்பு தொகை மனுதாரரால் செலுத்தப்பட்டுள்ளது.

பொது உபயோகம் (ம) **TANGEDCO**-விற்கு தேவையான பரப்பளவு:-

(மனைப்பிரிவின் மொத்தப்பரப்பு - மனைப்பிரிவு சாலை பரப்பு) **X 0.5%**
(7530.00 ச.மீ - 1569.30 ச.மீ) **X 0.5%**
தேவையான பரப்பளவு = 5960.74 ச.மீ **X 0.5%** = **29.80** ச.மீ

ஒப்படைக்கப்பட்ட பொது உபயோக பரப்பளவு : 62.50 ச.மீ (1.05%) :
ஒப்படைக்கப்பட்ட **TANGEDCO** பரப்பளவு : 52.20 ச.மீ (0.88%) :

மூலை முடுக்கு:-

12.0மீ. வரை உள்ள சாலைகளுக்கு 1.50மீ. x 1.50மீ. விடப்படல் வேண்டும்.

நிபந்தனைகள்:-

1. அரசாணை எண் : 18 நகராட்சி நிர்வாகம் (ம) குடிநீர் வழங்கல் துறை நாள்: 04.02.2019-ன்படி மனைப்பிரிவில் அமையும் சாலைகள், பொது உபயோக ஒதுக்கீடு உள்ளாட்சிக்கு தானமாக ஒப்படைப்பு செய்யப்பட்டுள்ளது. (ம) அரசாணை எண் : 16 நகராட்சி நிர்வாகம் (ம) குடிநீர் வழங்கல் துறை நாள்: 31.01.2020-ன்படி **TANGEDCO** ஒதுக்கீட்டினை தானமாக ஒப்படைப்பு செய்யப்பட்டுள்ளது.
2. இம்மனைப்பிரிவிற்கு உள்ளாட்சி இறுதி ஒப்புதல் அளிக்கும்முன் இடத்தினை எந்தத் துறைபாலும் நில ஆர்ஜித நடவடிக்கை மேற்கொள்ளப்படவில்லை என்றும், எந்தத் துறைக்காகவும் நில ஆர்ஜிதப்பட்டியல் மாவட்ட வருவாய் அலுவலருக்கு அனுப்பப்படவில்லை என்றும், உள்ளாட்சியில் உறுதி செய்துகொள்ளவேண்டும்.
3. நில உரிமம் குறித்து வழங்கப்பட்ட சான்றுகள் மற்றும் பரிசீலனைக்கு சமர்பிக்கப்பட்ட ஆவணங்கள் சரியானவை அல்ல என அறியப்பட்டாலோ அல்லது மனைப்பிரிவிற்கு தொழில்நுட்ப ஒப்புதல் வழங்கியதால் பாதிப்பு ஏற்படக்கூடிய சூழ்நிலை ஏற்படின் மனைப்பிரிவிற்கு வழங்கப்பட்ட தொழில்நுட்ப ஒப்புதல் எவ்வித முன்னறிவிப்புமின்றி நகர் ஊரமைப்பு துறையால் ரத்து செய்யப்படும்.
4. விற்பனைக்குண்டான மனைகளை விற்பனை செய்யும்போது இவ்வாணையின் நகலோடு நகர் ஊரமைப்புத்துறையில் ஒப்புதல் அளிக்கப்பட்ட வரைபட நகல் மனை வாங்குபவர்களுக்கு கட்டாயம் வழங்கப்படவேண்டும்.
5. ஒப்புதல் அளிக்கப்பட்ட மனைப்பிரிவு வரைபடத்தை எவ்வித மாற்றம் விடுதலின்றி மனைப்பிரிவு நுழைவுவாயிலில் **120CM X 60CM** அளவிலான நிரந்தர தகவல் பலகை மூலம் பொதுமக்கள் பார்வைக்கு நிரந்தரமாக பிரசுரிக்கப்படவேண்டும்.
6. அரசாணை எண் : 181 வீ.வ (ம) ந.வ.து நாள்: 09.12.2020-ல் தெரிவித்துள்ளவாறு சாலைகள், மழைநீர் வடிகால் வசதி, குடிநீர் வசதிகள் (ம) மின்கம்பங்கள் ஆகியவை உள்ளாட்சியின் விருப்பத்திற்கு ஏற்ப அமைக்கப்பட்ட பின்னர் இறுதி ஒப்புதல் வழங்கப்பட வேண்டும்.
7. அரசாணை எண் : 141 வீ.வ (ம) ந.வ.து நாள்: 16.07.2022-ன்படி நடவடிக்கை மேற்கொள்ளப்படவேண்டும்.

ம.வ./(கோ.உ.தி.கு) எண்:670/**2025** (இணையதள வழி)

திட்ட அனுமதி எண்:**779/2025**

உறுப்பினர் செயலர் / இணை இயக்குநர் (மு.கூ.பொ.)
கோயம்புத்தூர் உள்ளூர் திட்டக்குழுமம்
கோயம்புத்தூர்

Town and Country Planning Department

District Town and Country Planning, Door No: 50, FCI Road, Gandhima Nagar,
Ganapathy, Coimbatore .Pin 641 004

(Road Pattern)

ROC No. V8H1B8YH/2025/TCP Date : 9/17/25 4:20 PM

To

VISTA PROPERTIES N SATHISHKUMAR KK AJEETHKUMAR,Coimbatore,Coimbatore North,Kalapatti,SITE NO.10 SF.NO.298-2E1A,641048

Sir/ Madam,

Sub

Layout-DTCP -R.S.No 179/2B, 245/1B -Vilankurichi Village- Coimbatore LPA / Corporation - Coimbatore NorthTaluk -Coimbatore District - 7530.00 sqm - Extent 1.861 Acre - Layout Road Pattern approval reg.

Ref: 1.The layout proposal received through online vide reference V8H1B8YH dated 22.08.2025.
2.DTCP circular no. 24282/2005LA2 dated 04/05/2006
3.G.O.(Ms.)No.18, MA&WS department dated: 04/02/2019 and G.O.(Ms.)No.16, MA&WS department, dated:31/01/2020
4.G.O.(Ms.)No.181, Housing and urban development department, dated: 09/12/2020
5.DTCP Circular no.19799/2020/T dated 24/12/2020

1.The proposal received in the reference 1st cited for the proposed layout of house site is scrutinized and as per reference (3) rd cited rule no.47 the area earmarkedas roads and parks in the proposed layout. As per reference (4 & 5)th cited have to be handed over to concerned local body through a gift deed by the applicant/owner of the land. As per reference (3) rd cited rule no. 47(8) 0.5% of the area reserved for public purpose shall be transferred to the TANGEDCO or local body free of cost through a registered Gift deed before the actual sanction of the layout.

2.In the reference 4th cited, it is ordered that the CMDA/DTCP should finalize the layout by verifying the layout rules in TNCD&BR, 2019 and the lands earmarked for roads, open space reservation and public purpose to be gifted by the applicant(s) and gift deed registered in the name of the concerned local body.

3.You are therefore, requested to handover the road space, park area and the PP-1 site (reserved local body) & PP-2 site (reserved for TANGEDCO) proposed in the layout through a registered gift deed. A copy of the road pattern map showing the road space, park area and the PP-1 & PP-2 sites with area details which have to be handed over to the local body represented by the DTCP along with a copy of gift deed format is enclosed.

4.On receipt of the registered gift deed in original, the approved plan will be sent to the for sanctioning of the layout.

Encl: Road Pattern Map

Copy to:

1. Local body
2. TANGEDCO

District Town and Country Planning

Signature valid

Signed by: Joint Director
Location:Coimbatore
Date:2025.09.17 16:51:58

THE LANDLENS SUITE

Eight ways to know a piece of land before you pay for it.

This report covers one part of the picture. These cover the rest, drawn from the same government records, for any property in Tamil Nadu.

LandLens One
Ask anything about a property and get an answer grounded in live government records, with the sources shown.
/landlens/one

Verify My Land
Every record check run on one property and returned as a single report.
/landlens/verify-my-land

Legal Opinion
An advocate's written opinion on the title, built on the records we pull for it.
/landlens

One Map
Every layer on one map: the parcel, its boundary, zoning, water bodies and what sits around it.
/landlens/one/map

PriceMap
What land actually changed hands for around this plot, taken from the registered deeds.
/landlens/pricemap

Build Scope
What you are allowed to build here: floor space, height, coverage and setbacks.
/landlens/build-scope

Property Tracker
Watch a property and hear about it when something new is registered against it.
/landlens/property-tracker

Deal Room
Run the transaction in one place: documents, stamping, signatures and the parties.
/landlens/deal-room

FREE TOOLS · NO ACCOUNT NEEDED

Twenty-four checks you can run yourself, at no cost.

Records and verification

The registers themselves, read for you.

- Encumbrance Certificate
- Patta and Chitta
- Field Measurement Sketch
- EC Analyzer
- Bank charge check
- Court case search
- Seller background check
- Approval check by survey

Value and duty

What it is worth and what it costs to register.

- Guideline value by street
- Guideline value by survey
- Stamp duty and registration fees
- Capital gains
- Floor space index
- Area unit converter

Zoning and land use

What the plan says can happen on this land.

- Land use zone finder
- CMDA land use check
- Coastal regulation zone
- Master plan check
- Water bodies finder
- Airport height clearance

Registers and directories

Who holds it, and which office keeps the record.

- Find your registering office
- Temple property check
- Waqf property check
- RERA register

Every free tool
/tools

Services we run for you
/services

The LandLens suite
/landlens/one

Verified RealEstate™

Every claim in this document traces back to a government record.

- Legal opinions, due diligence and title verification
- Building plan, layout and sub-division approvals
- Completion and occupancy certificates, regularisation
- Escrow, negotiation and NRI property management
- Land survey, soil testing, architecture and construction

Verified RealEstate
3/350/2 Mettukuppam,
OMR Thoraipakkam,
Chennai 600 097, India
hello@verified.realestate
+91 9996 12 9996

Prepared from the registers named on the page each finding sits on. Where a register could not be read, this document says so in its place rather than leaving the gap to be read as a clean result.