Verified RealEstate™

RE REGULATORY RECORD

RERA Document

The document as the regulator published it, reproduced in full behind this page.

Published for reference. The authority's own register is the operative record.

Verified RealEstate™
3/350/2 Mettukuppam,
OMR Thoraipakkam,
Chennai 600 097, India


hello@verified.realestate
+91 9996 12 9996
verified.realestate

PLAN SHOWING THE PROPOSED SUB DIVISION OF HOUSE SITES IN S.NO:2/2 & 2/1C OF MOOLACHERI VILLAGE, TAMBARAM TALUK ,KANCHEEPURAM DISTRICT. (WITHIN ST.THOMAS MOUNT PANCHAYATH UNION LIMITS)

Revised Plan

Reg-2017 Planning Permit No:253/18

D.Dis No.13568/18 Dated : 7.12.2018

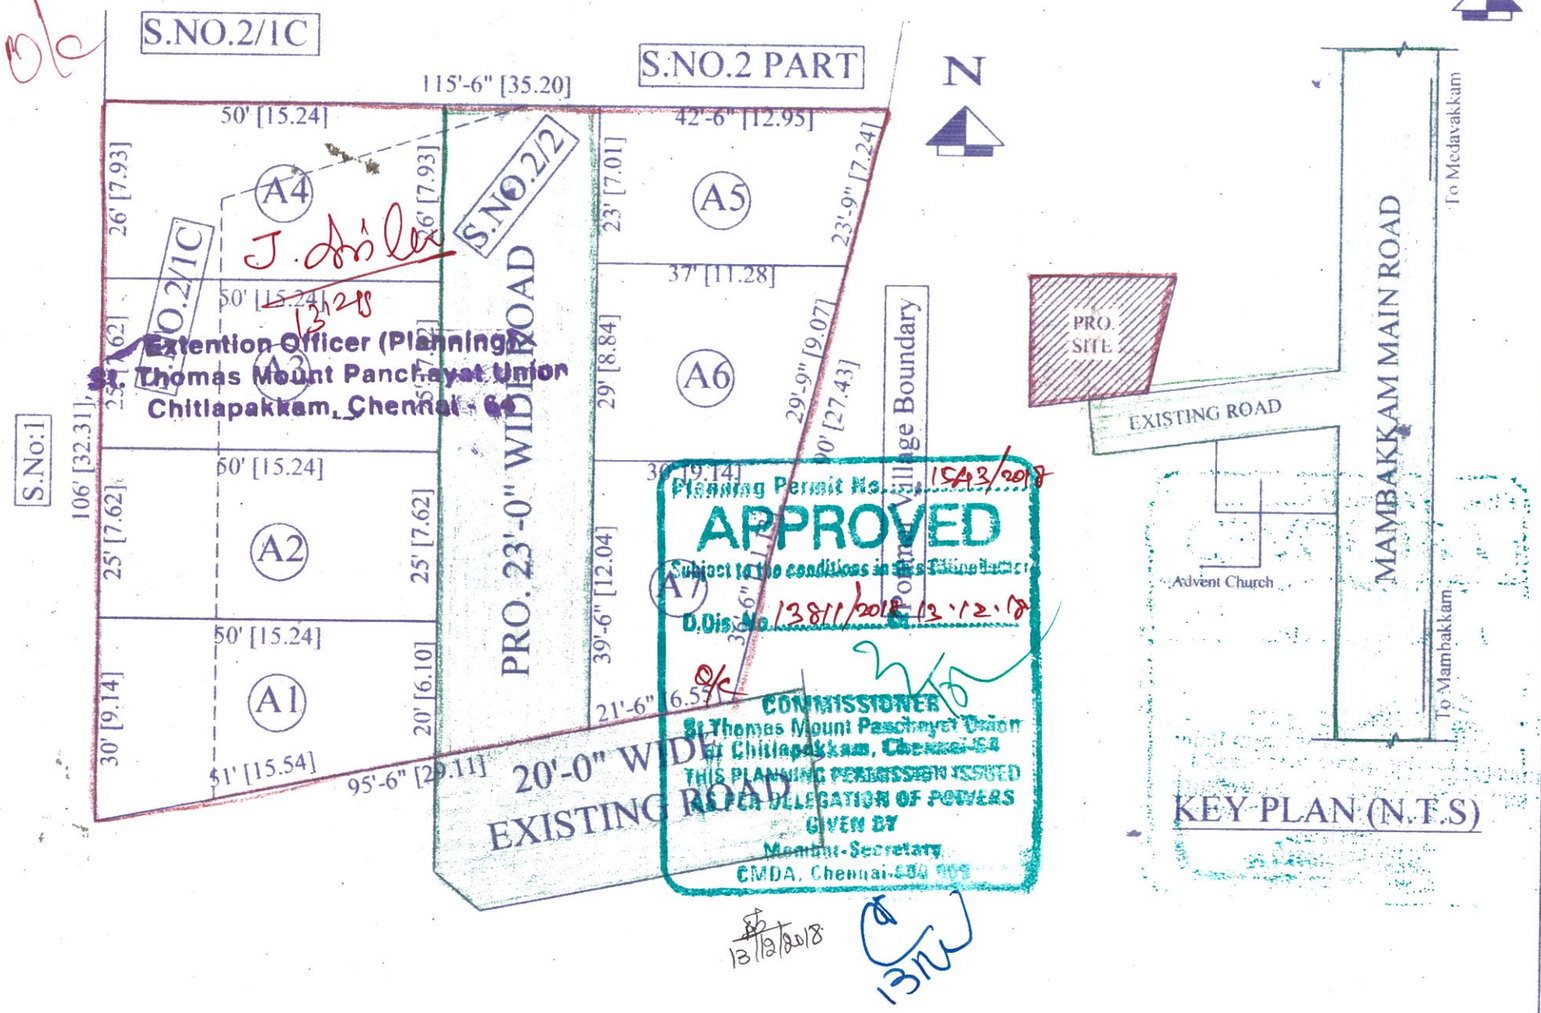

SUB DIVISION PLAN

SCALE 1:200

KEY PLAN (N.T.S)

AREA STATEMENT

EXTENT IN	SQFTS	SQMTS
PLOT NO:A1	1263.00	117.33
PLOT NO:A2	1250.00	116.13
PLOT NO:A3	1250.00	116.13
PLOT NO:A4	1300.00	120.77
PLOT NO:A5	929.00	86.30
PLOT NO:A6	984.00	91.41
PLOT NO:A7	979.00	90.95
ROAD	2384.00	221.47
TOTAL	10339.00	960.50

COLOUR INDEX

PROPOSED

ROAD

SITE BOUNDARY

OWNER :

A. Vis

LICENSED SURVEYOR :

S. KOSAL KUMAR, D.C.E.
CONSULTING CIVIL ENGINEER
LICENSED SURVEYOR
CORPORATION OF CHENNAI
CLASS - II, LICENSE No: 3205
TAMBARAM MUNICIPALITY
120/132, MUDICHUR ROAD,
LAND MARVEL APARTMENTS,
TAMBARAM WEST, CHENNAI - 45.
CELL: 98400 27658, 98400 27658

351

அனுப்புனர்

திருமதி.பி.பிரசன்ன வசந்தி, M.A., B.Ed.
ஆணையாளர்
புனித தோமையார்மலை ஊராட்சி ஒன்றியம்
(இ)சிட்லபாக்கம், சென்னை -64.

பெறுநர்

தனி அலுவலர் / மதுராந்தகம்
வட்டார வளர்ச்சி அலுவலர் (கி.ஊ)

ப.மு. 1361/2018/அ4 நாள். 13/12/2018.

அய்யா,

பொருள் - திட்ட அனுமதி - புனித தோமையார்மலை ஊராட்சி ஒன்றியம் - சோக்கிரி ஊராட்சி - சர்வே எண். 212, 4, 2, 1c மனை எண். ..... திட்ட அனுமதி அளிக்கப்பட்டது - கட்டிட அனுமதி மற்றும் மனை உட்பிரிவு அளிக்கும் பொருட்டு அனுப்புதல் - சார்ந்து.

பார்வை -

1. வீட்டு வசதி மற்றும் நகர்புற வளர்ச்சித்துறை செயலர் கடித எண்.15029/நச.1/98 நாள்.23.06.1999
2. காஞ்சிபுரம் மாவட்ட ஆட்சியர் அவர்களின் கடித ந.க.எண். 28784/ 99/ பிசி2 நாள். 05.07.1999
3. சென்னை பெருநகரம், வளர்ச்சிக் குழுமம், கடிதம் ஆர்.டி.1/ 23815/97 நாள்.08/99
4. உறுப்பினர் செயலர், சென்னை பெருநகர் வளர்ச்சி குழுமம் அவர்களின் கடித எண். .....நாள். .....
5. மனுதாரர் திரு / திருமதி. A. T. விஸ்வநாதன்

பார்வை 4ல் காணும் மனுதாரருக்கு ..... சோக்கிரி ..... ஊராட்சியில் சர்வேஎண். 212, 4, 2, 1c ..... மனை எண். .....ல் கட்டிடம் கட்ட திட்ட அனுமதி / மனை உட்பிரிவு அனுமதி அளிக்கப்பட்டுள்ளது.

திட்ட அனுமதி அளிக்கப்பட்ட வரைபடம் மற்றும் பெர்மிட் இத்துடன் இணைத்து அனுப்பப்படுகிறது. மேற்படி மனுதாரரிடம் கட்டிட அனுமதி / மனை உட்பிரிவு அனுமதிக்கான கட்டணங்களை வசூலித்து கட்டிட அனுமதி அளிக்குமாறு கேட்டுக்கொள்ளப்படுகிறது.

ஆணையாளர்
புனித தோமையார்மலை ஊராட்சி ஒன்றியம்
(இ)சிட்லபாக்கம்

இணைப்பு:- திட்ட அனுமதி / மனை உட்பிரிவு அனுமதி அளிக்கப்பட்ட வரைபடங்கள், திட்ட அனுமதி மற்றும் பெர்மிட் 13/12/2018

நகல் :- திரு / திருமதி A. T. விஸ்வநாதன்
32, Y.P. நகர்,
பள்ளூர்,
செங்கல்பட்டு - 603104.

(தங்கள் கட்டிட / மனை உட்பிரிவு அனுமதி பெற தனி அலுவலர் / வட்டார வளர்ச்சி அலுவலர் (கி.ஊ) ..... மதுராந்தகம் ..... ஊராட்சி அவர்களை அணுகுமாறு கேட்டுக்கொள்ளப்படுகிறது)

PLANNING PERMIT

(Sec 48 of T. & C.P. Act.1971)

No. D / 72578 Date : 13.12.2018

File No. D 3/3 1321/2018 Date of Application APPO: 1543/18

Name of Applicant A.T. Viswanathan, Appalam

Nature of Development : Layout/Sub-division of Land/Building construction /Change in use of Land/Building

Address S.No. 2/2 Offc Plot- Appalam Madhavaram Panchayat

Date of Permit 13.12.2018 Dc. 20000/- SB 13/12/18 Rc 35000/- SB 13/12/18

Development charges paid Rs. ..... Challan No. ..... Date .....

SDC 1500/- SB 13/12/18

PERMISSION is granted to the Layout/Sub-division of Land/Building construction/Change in use of Land/Building according to the authorised copy of the plan attached hereto and subject to the condition overleaf.

This permit expires on ..... NIL

FOR MEMBER SECRETARY
C.M.D.A. Chennai-8,
COMMISSIONER,
Executive Officer / P.U.Commissioner
Municipal Commissioner / of
/ Town Panchayat / Township / Panchayat
Union / Municipality.

13/12/2018

THE LANDLENS SUITE

Eight ways to know a piece of land before you pay for it.

This report covers one part of the picture. These cover the rest, drawn from the same government records, for any property in Tamil Nadu.

LandLens One
Ask anything about a property and get an answer grounded in live government records, with the sources shown.
/landlens/one

Verify My Land
Every record check run on one property and returned as a single report.
/landlens/verify-my-land

Legal Opinion
An advocate's written opinion on the title, built on the records we pull for it.
/landlens

One Map
Every layer on one map: the parcel, its boundary, zoning, water bodies and what sits around it.
/landlens/one/map

PriceMap
What land actually changed hands for around this plot, taken from the registered deeds.
/landlens/pricemap

Build Scope
What you are allowed to build here: floor space, height, coverage and setbacks.
/landlens/build-scope

Property Tracker
Watch a property and hear about it when something new is registered against it.
/landlens/property-tracker

Deal Room
Run the transaction in one place: documents, stamping, signatures and the parties.
/landlens/deal-room

FREE TOOLS · NO ACCOUNT NEEDED

Twenty-four checks you can run yourself, at no cost.

Records and verification

The registers themselves, read for you.

- Encumbrance Certificate
- Patta and Chitta
- Field Measurement Sketch
- EC Analyzer
- Bank charge check
- Court case search
- Seller background check
- Approval check by survey

Value and duty

What it is worth and what it costs to register.

- Guideline value by street
- Guideline value by survey
- Stamp duty and registration fees
- Capital gains
- Floor space index
- Area unit converter

Zoning and land use

What the plan says can happen on this land.

- Land use zone finder
- CMDA land use check
- Coastal regulation zone
- Master plan check
- Water bodies finder
- Airport height clearance

Registers and directories

Who holds it, and which office keeps the record.

- Find your registering office
- Temple property check
- Waqf property check
- RERA register

Every free tool
/tools

Services we run for you
/services

The LandLens suite
/landlens/one

Verified RealEstate™

Every claim in this document traces back to a government record.

- Legal opinions, due diligence and title verification
- Building plan, layout and sub-division approvals
- Completion and occupancy certificates, regularisation
- Escrow, negotiation and NRI property management
- Land survey, soil testing, architecture and construction

Verified RealEstate
3/350/2 Mettukuppam,
OMR Thoraipakkam,
Chennai 600 097, India
hello@verified.realestate
+91 9996 12 9996

Prepared from the registers named on the page each finding sits on. Where a register could not be read, this document says so in its place rather than leaving the gap to be read as a clean result.