Verified RealEstate™

RE REGULATORY RECORD

RERA Document

The document as the regulator published it, reproduced in full behind this page.

Published for reference. The authority's own register is the operative record.

Verified RealEstate™
3/350/2 Mettukuppam,
OMR Thoraipakkam,
Chennai 600 097, India

hello@verified.realestate
+91 9996 12 9996
verified.realestate

DIGITALLY VERIFIED RECORD

Town and Country Planning Department(Planning Permission)

F block, 4th floor, District Collectorate, Ranipet-632401

ROC No. RPT/PJAYQQI4/42948/2025/TCP Date : 03/05/2025

From:

Joint Director / Deputy Director / Assistant Director

F block, 4th floor, District Collectorate, Ranipet-632401

To :

The Panchayat President,
Vepoor Panchayat/Village,
Arcot Panchayat Union,
Walajah Taluk,
Ranipet District – 632509.

Sir/ Madam,

Sub : Residential Layout in Non-Planning Area (Peri Urban Village Panchayat) - District Town and Country Planning Office, Ranipet District – Ranipet District – Walajah Taluk - Arcot Panchayat Union – Vepoor Village/Panchayat – Survey Numbers: 199/6A1B - Site Extent: 7324.81 Sq. m or 1.81 Acres – Technical Concurrence issued - forwarded for further action – Regarding.

Ref : 1. On 21.02.2025, Applicant's Mr. G. Ramakrishnan and 4 others Online Application Form was received through Online Application Number:
PJAYQQI4.
2. The Assistant Director, District Town and Country Planning Office, Ranipet District had issued Road pattern through District Letter No:
RPT/PJAYQQI4/42948/2025/TCP on 28.03.2025.
3. The District Collector, Ranipet District had issued wet land NOC through Letter No. Ni.Mu.Ci1/1736/2024 on 05.04.2024.
4. Circular from The Director, Directorate of Town and Country Planning Office, Chennai Roc. No 19799/2020, Dated: 24.12.2020.
5. Applicant's Mr. G. Ramakrishnan and 4 others Letter, Gift deed (Local Body) document no: 2577/2025, Dated: 05.04.2025.
6. G.O. (Ms). No.138, Housing and Urban Development Department, Dated: 04.06.2004.
7. G.O. (Ms). No.79, Housing and Urban Development Department, Dated: 04.05.2017.
8. G.O. (Ms). No.18, Department of Municipal Administration and Water Supply, dated: 04.02.2019 and G.O. (Ms). No.16, Department of
Municipal Administration and Water Supply, dated: 31.01.2020.
9. G.O. (Ms). No.141, Housing and Urban Development Department, Dated: 23.09.2020.
10. G.O. (Ms). No.181, Housing and Urban Development Department, Dated: 09.12.2020.
11. Government Letter No.19113/Nov 4(3)/2017-1, Housing and Urban Development Department, Dated: 30.08.2017.
12. Circular from the Commissioner, the Directorate of Town and Country Planning Office, Chennai, Roc. No. 13686/2017/LA1, dated:
08.09.2017.
13. Circular from the Director, the Directorate of Town and Country Planning Office, Chennai, Roc No. 320/2022/TCP3, Dated: 07.01.2022.
14. Applicant's Mr. G. Ramakrishnan and 4 others Scrutiny Fee Receipt, Dated: 21.02.2025.
15. Applicant's Mr. G. Ramakrishnan and 4 others Demand Payment Request Letter from DTCP, dated: 28.04.2025.
16. Applicant's Mr. G. Ramakrishnan and 4 others Centage Fee, Development Charge and Display Board Payment Receipt, dated: 01.05.2025.
17. Applicant's Mr. G. Ramakrishnan and 4 others Flag Day Fund Receipt, dated: 28.04.2025.
18. Circular from the Director, the Directorate of Town and Country Planning Office, Chennai, Roc. No: 4367/2019-BA2, Dated: 13.03.2019,

14.10.2019, 05.02.2020 and 14.08.2021.
19. Circular from the Director, the Directorate of Town and Country Planning Office, Chennai, Roc. No: 7963/2022/TCP2, Dated: 11.04.2023.
20. Circular from the Director, Directorate of Town and Country Planning Office, Chennai, Roc. No: 9611/2023-TCP5, dated: 25.04.2023.
21. Circular from the Director, the Directorate of Town and Country Planning Office, Chennai, Roc. No: 4367/2019-BA2, Dated: 05.02.2020.
22. G.O. (Ms). No. 53, Housing and Urban Development [UD4(1)] Department, dated: 28.02.2024.
23. G.O. (Ms). No. 58, Housing and Urban Development [UD4(1)] Department, dated: 05.03.2024.

With reference to the 1st Cited letter, applicant has requested for the approval of layout in the Ranipet District, Walajah Taluk, Arcot Panchayat
Union, Vepoor Village/Panchayat comprised in the Survey Number: 199/6A1B with an extent of 7324.81 Sq. m or 1.81 Acres. In the continuation, with reference to the 2nd cited letter, road pattern for residential layout have been issued by the Assistant Director, Ranipet
District Town and Country Planning Office on 28.03.2025. Further the Applicant's Mr. G. Ramakrishnan and 4 others have gift deed the road,
road splay, Public Purpose & TANGEDCO Purpose areas have been handed over to The Panchayat President, Vepoor Village Panchayat on
05.04.2025. Hence, this layout has been approved with below conditions.

1. As per the condition, the layout has been approved and approved number issued as L.P. / D.T.C.P. (RPT) No. 27/2025 and enclosed with 2 set
of original maps and gift deeded documents has been forwarded with it for further action.
2. Further, when the final approval is given by the local body, it is requested to send a copy of the conditions to this office immediately as per
Condition no.10 (b).
3. After the approval of the local body, It is requested to send the approved residential layout map to the concerned registration department
office and land survey department for information for appropriate action.
4. It is requested to send acknowledgment of receipt of receiving Maps and Proceeding orders to this office.
5. As per circular cited in 12th, it is requested to send the proceeding orders and maps to the concerned Tahsildar to update in Tamilnilam
website Special Conditions.
6. As per Tamil Nadu Combined Development Building Rules – 2019 Rule No.68 (2). – In granting of building permit for any development the
Executive Authority may wherever it is appropriate, make adequate provision for the preservation or planting of trees, as may be specified. On
all streets exceeding 7.2 meters in width, shade trees shall be planted not more than 9.00 meters in succession and within 1.00 meters of the
road boundary and the Land Owner developer should plant a tree for every 600 Sq.ft of the plot area which be monitored by the concern Local
Body.
7. As per G.O. (Ms) No. 18, the applicant have been allocated the Open Space Reservation Area in accordance with Rule 47(6) of the TNCDBR-
2019.

Special Conditions:

1. a) With reference to the 8th cited and 10th cited letter, if the located site lies in the Municipal/Corporation areas: Collecting the necessary
fees including the charges for providing amenities like roads, storm water drains and street lights from the applicant. After collecting the
necessary fees, the final layout sketch, permit of planning authority along with approval of Local Body shall be issued to the applicant directly.
b) Other than Municipal/ Corporation areas: Shall collect the necessary fees and issue the final layout sketch, permit of planning authority
along with the permit of local body to the applicant directly, only after ensuring that the applicant lays tar roads, provide other amenities like
storm water drains, water supply facilities by constructing required OHT, provide necessary street lights etc., as per the standards specified by
the local body.
2. With reference to the 11th cited and 12th cited letter, the concerned local body must issue the final approval after transfer of earmarked
road areas survey number, sub-division in favour concern local body.
3. The Tamil Nadu Government in G.O.Ms.No.112, Housing and Urban Development Department, dated

22.06.2017. have approved the Tamil
Nadu Real Estate (Regulation & Development) Act 2016, The promoter has to advertise, Market, book sell or offer for sale or invite persons to
purchase in any manner any plot, apartment or building, as the case may be, in any Real Estate Project or part of it only after registering the
Real Estate Project with the Real Estate Authority. The applicant has requested to follow the protocols as per instruction given by TNRERA.
4. As per G.O.79 Housing and Urban Development Department, dated: 04.05.2017, in-case of non-planned area rule 3 it has been requested to
collect Rs.1000 as scrutiny fee for each plot. And under rule 9 concerned local body should collect the 3% Market Land Value as Land
conversation charges, before issuing the final approval.
Head of Account:
0217 Urban Development - 60 other Urban Development Schemes -800 other Receipts - AS Receipts under Land Use Conversion Charges-27
non-Taxation fees - 09 Collections (DPC: 0217-60-800-AS 22709).
5. According to the Circular No. 12544/14/CB dated: 04.07.2014 stating that, The Directorate of Town and Country Planning Department has
not legally certified the title to the ownership by granting technical clearance and planning permission. Only the applicant entitlement to
development is verified in the documents submitted with the applicant application (lease deed, sale deed, gift deed, etc.,) any person wishing
to purchase the property must individually assert ownership of the property to the applicant. Also, if anyone else dispute arises individual
rights over it; they can settle it before the appropriate competent court. The Directorate of Town and Country Planning Department is not the
right organization to decide this.
6. As per TNCDBR-2019 the following fee and charges are collected as follows:
Scrutiny Fee - Rs. 10987.00, Dated: 21.02.2025.
Centage Fee - Rs. 17000.00, Dated: 01.05.2025.
Display Board Charges – Rs. 10000.00, Dated: 01.05.2025.
Development Charges - Rs. 8000.00, Dated: 01.05.2025.
Flag Day Fund - Rs. 5000.00, Dated: 28.04.2025.

Conditions:
1. The permission granted by the competent authority shall not mean responsibility or clearance as per TNCDBR 2019, Rule No.11 of the
following aspects:
a) Title or ownership of the site or building,
b) Easement Rights,
c) The Registered Architect/Register Engineer/Structural Engineer shall be responsible for defects in the design of Structural Reports,
Structural Drawing and Structural aspects,
d) Workmanship, soundness of structure and materials use,
e) Quality of building services and amenities the construction of building and
f) Other requirements or licenses or clearance required for the site or premises or activity under various other laws.
2. Alteration of plot sizes, layouts of roads, dimensions, common allotment sizes and further subdivision of plots contrary to the map
approved by the Town and country Planning Department shall not be done without the prior approval of the Town and Country Planning
Department.
3. Corners of plot located at the junction of two roads should be laid with the splay shown on the approved map.
4. No plot shall be sold, leased or transferred in any other manner or any building shall be constructed on any plot before the fulfilment of
the above two conditions.
5. Any plot shown on the approved map shall be used only for the construction of residential houses other than plots selected for public
purposes. Also, only where the change of land use is requested, only those mentioned in the Residential Use mentioned in TNCDBR-2019
should be allowed by the local body only after obtaining the prior approval of the Town and country Planning Department.
6. If a low voltage/high voltage power line/telegraph line is laid through the layout, the line should be shifted to the edge of the road or as

shown on the approved Layout plan.
7. The hollow portion of the layout should be raised to street level.
8. On all streets exceeding 7.2 meters in width, shade trees shall be planted within 1.00 meters of the road boundary not exceeding 9.00
meters in succession.
9. The petitioner should obtain approval from the local authority concerned for the layout. Before constructing any buildings on the land in
the Layout, permission for each building must be obtained from the Town and country Planning Department and the local body.
10. a) Since only Technical Sanction has been given to the said layout by the Town and country Planning Department, if there is any problem
regarding the right of land for the layout, the local body should consider and take a decision.
b) When the said layout is approved by the local authority, a copy of the approval authority's presence action should be sent to this authority.
Evidence of handing over of public spaces to the local body should also be attached.
11. Once permission is obtained from the petitioner Town and country Planning Department and approval of the layout plan from the local
authority, the approved layout plan shall be permanently published at the location where the layout has been approved without any
change/omission through a permanent information board at the entrance of the layout for public viewing and also clearly indicating the date
and resolution number of the board of approval of the layout.
12. The land Ownership is considered as per the land title documents submitted by the petitioner. Therefore, it is also submitted that no right
can be asserted on the ground that a layout has been approved for a place where there is no actual land Ownership.
13. If the proofs given regarding the land license and the documents submitted for consideration are known to be incorrect or if there is a
situation where the planning permission/concurrence approval for the layout may be affected, Technical Sanction approval given to the layout
will be cancelled by the Town and Country Planning department without any prior notice.
14. A copy of the plan approved by the Town and Country Planning department along with a copy of this order shall be compulsorily
supplied to the purchasers while selling the plots for sale.
15. If any case is pending in the field numbers where the layout is situated, the approval given to the layout will be cancelled without any
prior notice and action will be taken.
16. If any false or malpractices in the Documents Submitted by the applicant are found, the technical concurrence of the Layout approval
would be cancelled by the Town and Country Planning department without prior intimation to the applicant.
17. If any part of the layout area is identified to be under Panjami land or condition patta in future at any cost, the technical concurrence will
be cancelled by the Town and Country Planning department without prior intimation.
18. If any feature is found affecting the water bodies due to the issued technical concurrence under any circumstances, the same will be
cancelled by the department without any intimation to the applicant.
19. Before giving final Planning Permission by local body, Concerned Local body should ensure the site is levelled to the Road Level.
20. Technical Concurrence given only on the basis of the documents produced by the applicant; any interest of ownership could not be done
basis of the issue of technical concurrence. If any false or malpractices in the certificate produced by the applicant are found leads to
cancellation of Layout approval without prior intimation to the applicant.
21. Conditions and Special conditions given in the Layout Plan must be followed by the applicant.
22. If the proposed site is located in the land acquisition area related to Railway Department Project, Highway Department Project, and
Condition patta land, the technical approval given by the Department shall be cancelled by the Department without any prior notice.
Remarks:
a) Local Bodies: Issue Planning Permission for 1) Building plan for residential use of total built-up area upto 10,000 Sq. ft and upto 8 dwelling
units not exceeding 12 meters in height upto Stilt +3 Floors or Ground + 2 Floors and 2) For Commercial Buildings upto 2,000 Sq.ft.
b) Directorate of Town and Country Planning - Issue Planning Permission for 1) Residential Buildings above 10,000

Sq. ft and 2. Commercial
Buildings above 2,000 Sq.ft.

Copy To:
Mr. G. Ramakrishnan and 4 others,
No.386, First Cross Street,
Azhagiri Nagar, Alamelumangapuram,
Vellore District - 632009.

S.No	Description of Charges	Amount	Receipt No and Date
1	Scrutiny fee	10987	21/02/2025
2	OSR Fee		
3	Centage Charges	17000.00	01/05/2025
4	Development Charges	8000.00	01/05/2025
5	Display Board Charges	10000.00	01/05/2025
6	Satellite town charge		
7	Sub Division Charge	22000.00	01/05/2025


Joint Director/Deputy Director/Assistant Director(i/c)
District Town and Country Planning,
Ranipet District.

Enclosure

1.Layout original map and Condition – 2 set

Signature valid

Signed by: Assistant Director
Location:Ranipet
Date:2025.05.03 16:08:05

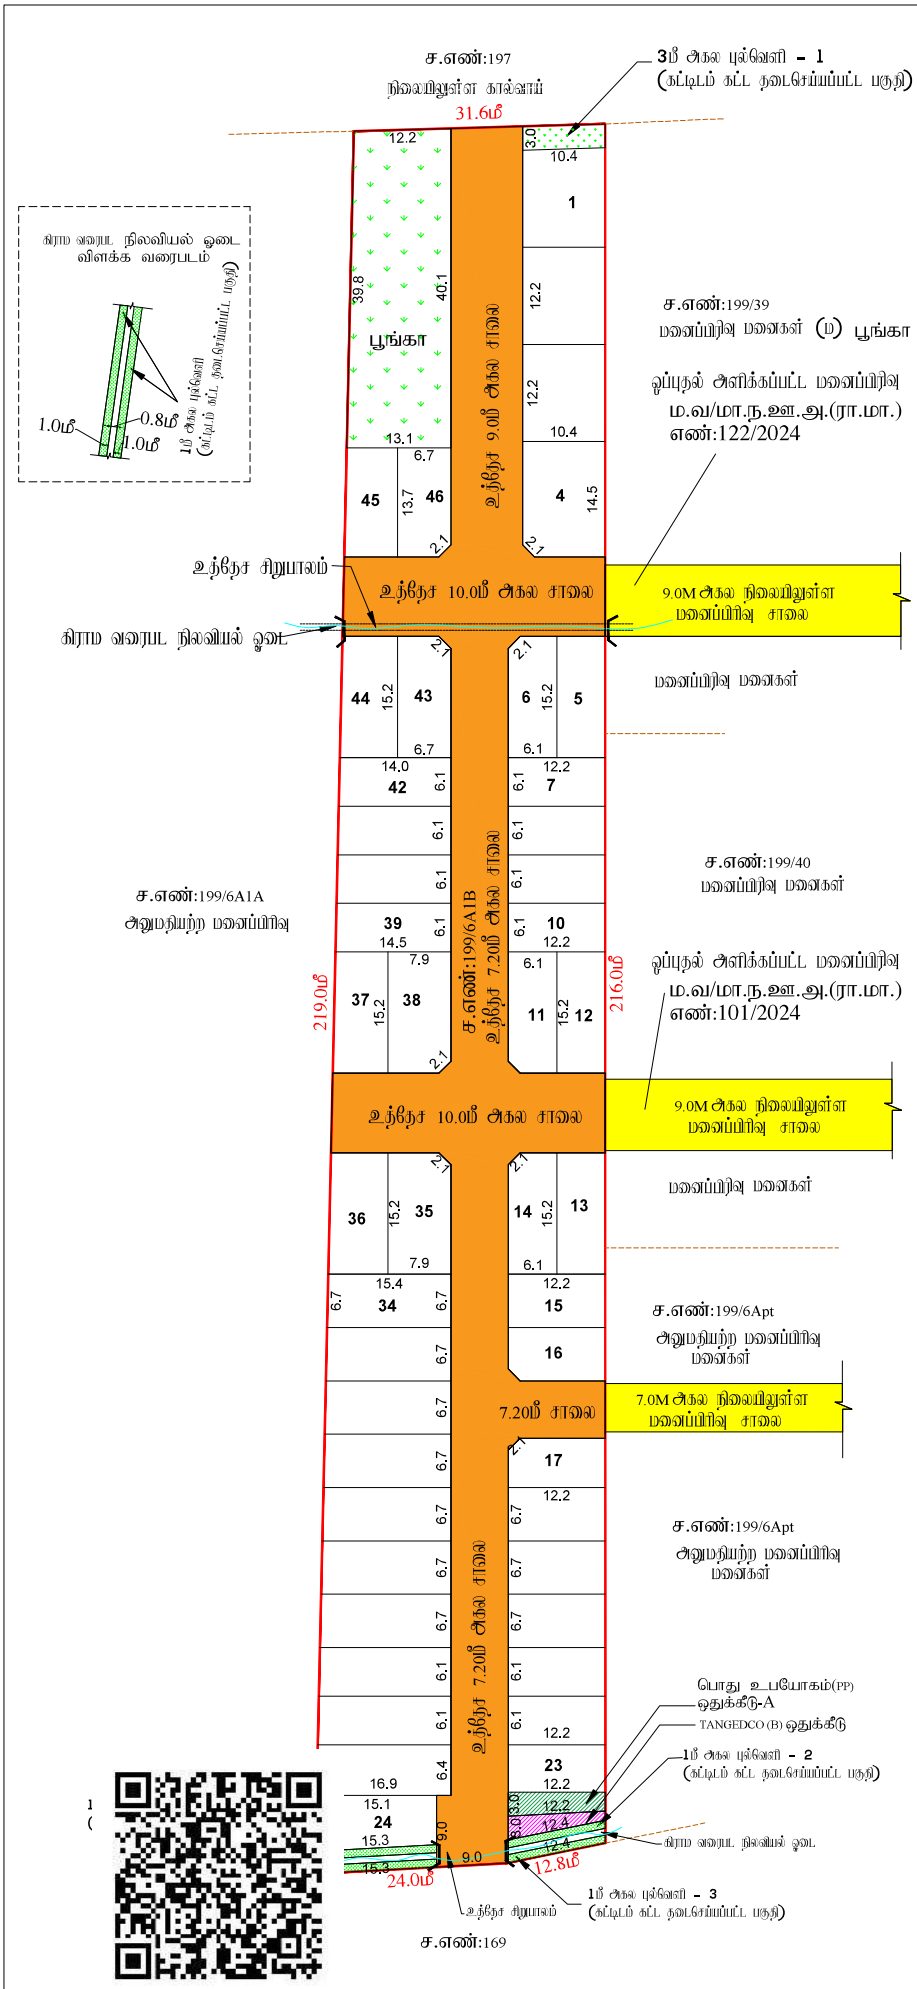

Signature valid

Signed by: Assistant Director
Location: Ranipet
Date: 2025.05.02

J.NOVA
அளவர்/உதவி வரைவாளர்

E.KARTHIKEYAN,
வரைவாளர் நிலை-3

S.SHANTHI
மேற்பார்வையாளர்/வரைவாளர் நிலை-2

மாவட்ட நகர் ஊரமைப்பு அலுவலகம்

இராணிப்பேட்டை மாவட்டம்

வேப்பூர் ஊராட்சி

இராணிப்பேட்டை மாவட்டம், வாலாஜா வட்டம், ஆற்காடு ஊராட்சி ஒன்றியம், வேப்பூர் ஊராட்சி மற்றும் கிராமம், S.F.No : 199/6A1B - ல் அமையும் உற்றேச குடியிருப்பு மனைப்பிரிவிற்கான தொழில் நுட்ப ஒப்புதல் வரைபடம்

கோப்பு எண்	: RPT/PJAYQQI4/42948 (கட்டிடவரை பகுதி)
இணையதள விண்ணப்ப எண்	: PJAYQQI4
அளவு	: 1:400 (1மில்லிமீட்டர் = 0.04மீட்டர்)

I. சுருப்புகள்:

(I) மனைப்பிரிவின் மொத்தப் பரப்பு : 1.81 ஏக்கர்(அ) 7324.81 ச.மீ
(மைய ஆணம், பட்டா – வியடி பரப்பு)

(II) சாலையின் பரப்பளவு மற்றும் நிலை முடக்குகளின் பரப்பு உட்பட. : 2312.51 ச.மீ - 31.57%

(III) மனைப்பிரிவு சாலை போக மீதம் உள்ள பரப்பு : 5012.30 ச.மீ - 68.43%

(IV) மனைப்பிரிவு எல்லை .....

(V) உற்றேச சாலை .....

(VI) நிலையில் உள்ள சாலை .....

(VII) கோய மனைகள் : 51 எண்ணம்

(VIII) ஒதுக்கிய மனைகள் : 46 மனைகள்

பொது ஒதுக்கீடு: உள்ளாட்சிக்கு தானமாக ஒப்படைப்பு செய்யப்பட்டுள்ளது

உற்றேச சாலையின் பரப்பளவு மற்றும் நிலை முடக்குகளின் பரப்பு உட்பட.	:	2312.51 ச.மீ - 31.57%
பூங்கா பரப்பு	:	505.00 ச.மீ - 10.08%
3மீ அகல புல்வெளி –1 பரப்பளவு	:	31.15 ச.மீ
1மீ அகல புல்வெளி –2 பரப்பளவு	:	12.40 ச.மீ
1மீ அகல புல்வெளி –3 பரப்பளவு	:	12.40 ச.மீ
1மீ அகல புல்வெளி –4 பரப்பளவு	:	15.30 ச.மீ
1மீ அகல புல்வெளி –5 பரப்பளவு	:	15.30 ச.மீ
மொத்த பரப்பளவு	:	86.55 ச.மீ

சாலையின் நிலை முடக்கு 7.20மீ முதல் 12.00 மீ வரை : 1.5 மீ X 1.5 மீ

(TNCD & BR 2019, விதி எண் : 47 (8)-ன் படி உள்ளாட்சி (ம) TANGEDCO – க்கு தானமாக ஒப்படைக்க வேண்டிய 1% ஒதுக்கீடு ஒப்படைப்பு செய்யப்பட்டுள்ளது)

1.உள்ளாட்சிக்கான பொது உபயோக ஒதுக்கீட்டின் பரப்பளவு (A)	:	36.60 ச.மீ - 0.73%
2.துணிநார் மில் உற்பத்தி மற்றும் பணிமான கழகத்திற்கான ஒதுக்கீட்டின் பரப்பளவு (TANGEDCO)(B)	:	25.40 ச.மீ - 0.51%

அரசாணை எண்:18,ந.த.தி.(ம)கு.வ(ந.ப.1)துறை நாள்:04.02.2019, விதி-47(6)-ன் படியும் மற்றும் நகரமைப்பு இயக்குநர், சென்னை அவர்களது மற்றுமொரு ந.க.எண்: 4367/2019-பிஜ2, நாள்: 05.02.2020,மேடி பூங்கா ஒதுக்கீடு உற்றேசிக்கப்பட்டுள்ளது.

II. நிபந்தனைகள்:

1. அரசாணை எண்:18,ந.த.தி.(ம)கு.வ(ந.ப.1)துறை நாள்:04.02.2019, அரசாணை எண்:16 ந.த.தி.(ம)கு.வ(ந.ப.1)துறை நாள்:31.01.2020-மேடியும் மற்றும் நகர் அமைப்பு இயக்குநர், சென்னை அவர்களது மற்றுமொரு ந.க.எண்:4367/2019-பிஜ2, நாள்:05.02.2020 மற்றும் அரசாணை எண்.181, மிடு வசதி மற்றும் நகர்ப்புற வளர்ச்சித்துறை, நாள்.09.12.2020-மேடி. உற்றேச மனைப்பிரிவில் அமையும் மனைப்பிரிவு சாலை, பொது உபயோகத்திலை உள்ளாட்சிக்கு தானமாக ஒப்படைக்கப்பட வேண்டும் மற்றும் தமிழ்நாடு மின் உற்பத்தி மற்றும் பகிர்மான கழகம் உயர்மட்ட முதல்நிலை பின்னர் வாங்குதிற்கு தானமாக ஒப்படைக்கப்பட வேண்டும். மேலும் மேற்கண்ட அரசாணைகளில் படி உற்றேச சாலைகளை நிர்வாக அற்பணிப்பில் ஏற்படுத்தும், அகத்தில்லும் தார் சாலையாகவும், தேவையான அடிப்படை வசதிகளை இடத்தில் மனைப்பிரிவு உரிமையாளரால் அமைக்கப்பட்ட பின் அவை உள்ளாட்சியால் உறுதி செய்து வேண்டு மனைப்பிரிவிற்கு அறுதி ஒப்புதல் உள்ளாட்சியால் வழங்கப்பட வேண்டும்.

2. இம்மனைப்பிரிவுக்கு உள்ளாட்சியால் அறுதி ஒப்புதல் வழங்கும் முன் அடித்தல் எல்லை நில ஆற்றல் நடவடிக்கையும் இல்லை எல்லையும் வித்து நலன்கள்கருதும் நில ஆற்றல் பட்டியல் மாவட்ட வரிவாய் அதனால் பெறப்படவில்லை என்பதையும் உள்ளாட்சி உறுதி செய்து கொள்ள வேண்டும்.

3. நகரமும் குறித்து வழங்கப்பட்ட சான்றுகள் மற்றும் பரிசுகளைக்கு சமர்ப்பிக்கப்பட்ட ஆவணங்கள் உண்மையை அல்ல என அறியப்பட்டால் அல்லது மனைப்பிரிவுக்கு தொழில்நுட்ப ஒப்புதல் வழங்கியதால் மற்றும் ஏற்படக்கூடிய ஏற்படும் மனைப்பிரிவிற்கு வழங்கப்பட்ட தொழில்நுட்ப ஒப்புதல் எல்லு முன்னறிவிப்பின்றி நகர் அமைப்பு அலுவலர், சென்னை அவர்களால் அறுதி செய்யப்படும்.

4. விற்பனைக்குள்ள மனைகளை விற்பனை செய்யும்போது இவ்வளவையில் நகரஊரு நகர் அமைப்புத்துறை ஒப்புதல் அளிக்கப்பட்ட வரைபடங்களும் மன வாங்குபவர்களுக்கு கட்டாயம் வழங்கப்பட வேண்டும்.

5. நகர் அமைப்புத்துறை சட்டப்பூர்வமாக தொழில்நுட்ப அனுமதி அளிப்பதன் முன்பு விண்ணப்பதாரரால் யாரேனும் உள்ள நிலை,மலைகள் உறுதியாற்றல்களை தொழில்நுட்ப அறுதல்தும். அறுதல் அளிப்பதற்கு முன்பு விண்ணப்பதாரரால் விண்ணப்பித்துடன் சமர்ப்பித்த ஆவணங்களில் கிளர்ச்சிகள் முக்கிய பத்திரம், பட்டா, தாயாற்றம், பொது அதிகார பத்திரம் மேலும் மன விண்ணப்பதாரர் வசரிசி செய்ய உரிமை உள்ளதா என்பது பார்க்கப்படுகிறது. சொத்தினை வாங்க விற்கும் எந்த நபரும் விண்ணப்பதாரருக்கு சொத்தினை விற்க உரிமை குறித்து தவறாக உறுதியளித்தல் வெள்ள வேண்டும். மேலும் எதன் மேல் வேறு யாரேனும் தனி நபர் உரிமை கோரினால் அல்லது அதை பொருத்தமான தகுதியுள்ள நீதிமன்றத்தால் முன் தீர்த்துக்கொள்ளலாம். இதை மீறி செய்ய நகர் அமைப்புத்துறை பொறுப்பாக மாட்டாது அல்ல.

6. நிபந்தனை வழங்கல் ஏற்கும் நிலையில் அறிப்பின் அடிதுறையில் மனைப்பிரிவு அனுமதி செய்துக்கப்படுகிறது.

7. ஒப்புதல் அளிக்கப்பட்ட மனைப்பிரிவு வரைபடத்தை எல்லு மாற்றும் விற்கவிற்கு மனைப்பிரிவு நுழைவாயில் 6x4 அளவுள்ள விற்பு நகலிலைகளை மேம் பொதுமக்கள் பார்வைக்கு நிரந்தரமாக பிரதிக்கப்பட வேண்டும்.

8. இம்மனைப்பிரிவில் அடிந்து அறுதி உள்ள இடத்திற்கு செல்லும் வரைபடத்தில் காணப்பிக்கப்பட்டுள்ள மனைப்பிரிவு சாலையில் குறுக்கே சாலையில் போக்கிரு பாதிகும் வகையில் கற்றுச்சுவர் கட்டப்பட்டு அறிப்பில் அதை அகற்றிட வேண்டும்.

9. உற்றேச மனைப்பிரிவுக்கான அடிப்படையில் வழங்கப்பட்ட பட்டா அல்லது பத்திரம் நிலம் ஆவண வைகைப்பட்டியில் ஒதுக்கப்பட்டிருப்பின் தங்களுக்கு வழங்கப்பட்ட அனுமதியை எல்லு முன்னறிவிப்பின்றி அந்துவரையில் ரத்து செய்யப்படும்.

10. மனைப்பிரிவுக்கு வழங்கப்பட்ட தொழில் நுட்ப ஒப்புதல்கள் நிறுவனங்கள் (வங்கிகள், ஆது, ஏரி etc.) மாதிரும் அதிகங்கள் ஏதும் அமையாமல் வழங்கப்பட்ட தொழில் நுட்ப ஒப்புதல் எல்லு முன்னறிவிப்பின்றி அந்துவரையில் ரத்து செய்யப்படும்.

11. மதுரை மலைப்பிகளில் அமைந்துள்ள உற்றேச சாலைகள் மற்றும் உள்ளாட்சிக்கு ஒப்படைப்பு செய்யப்பட்ட பகுதிகளை வரைவு துறையில் கட்டுப்பாடு செய்த பின்னரே அறுதி ஒப்புதல் வழங்கப்படக் வேண்டும். மேலும் மனைப்பிரிவில் அமைந்துள்ள சாலை அமைந்தும் அறிக்க அமைந்துள்ள அடந்திற்கு செல்லும் வகையில் பாதிப்பிரிவு பராமரிக்கப்பட வேண்டும்.

12. The Tamilnadu Government in G.O.Ms.No.112, Housing and Urban Development Dept Dated: 22.06.2017 have approved the Tamilnadu Real Estate (Regulation & Development) Act 2016. The Promoter has to advertise, Market, Book, Sell or Offer for Sale , or Invite persons to purchase in any manner, any plot, any apartment or Building, as the case may be in Real estate project or part of it only after registering the real estate project with the Real estate Regulatory Authority.

13. The Necessary Charges to be collected as per G.O. M.s. No. 79,Housing & Urban Development Department (UD4(3)), dt. 04.05.2017.

ம.வ/மா.ந.ஊ.அ.(ரா.மா.)எண்:27/2025

உதவி இயக்குநர்
மாவட்ட நகர் ஊரமைப்பு அலுவலகம்
இராணிப்பேட்டை மாவட்டம்

THE LANDLENS SUITE

Eight ways to know a piece of land before you pay for it.

This report covers one part of the picture. These cover the rest, drawn from the same government records, for any property in Tamil Nadu.

LandLens One
Ask anything about a property and get an answer grounded in live government records, with the sources shown.
/landlens/one

Verify My Land
Every record check run on one property and returned as a single report.
/landlens/verify-my-land

Legal Opinion
An advocate's written opinion on the title, built on the records we pull for it.
/landlens

One Map
Every layer on one map: the parcel, its boundary, zoning, water bodies and what sits around it.
/landlens/one/map

PriceMap
What land actually changed hands for around this plot, taken from the registered deeds.
/landlens/pricemap

Build Scope
What you are allowed to build here: floor space, height, coverage and setbacks.
/landlens/build-scope

Property Tracker
Watch a property and hear about it when something new is registered against it.
/landlens/property-tracker

Deal Room
Run the transaction in one place: documents, stamping, signatures and the parties.
/landlens/deal-room

FREE TOOLS · NO ACCOUNT NEEDED

Twenty-four checks you can run yourself, at no cost.

Records and verification

The registers themselves, read for you.

- Encumbrance Certificate
- Patta and Chitta
- Field Measurement Sketch
- EC Analyzer
- Bank charge check
- Court case search
- Seller background check
- Approval check by survey

Value and duty

What it is worth and what it costs to register.

- Guideline value by street
- Guideline value by survey
- Stamp duty and registration fees
- Capital gains
- Floor space index
- Area unit converter

Zoning and land use

What the plan says can happen on this land.

- Land use zone finder
- CMDA land use check
- Coastal regulation zone
- Master plan check
- Water bodies finder
- Airport height clearance

Registers and directories

Who holds it, and which office keeps the record.

- Find your registering office
- Temple property check
- Waqf property check
- RERA register

Every free tool
/tools

Services we run for you
/services

The LandLens suite
/landlens/one

Verified RealEstate™

Every claim in this document traces back to a government record.

- Legal opinions, due diligence and title verification
- Building plan, layout and sub-division approvals
- Completion and occupancy certificates, regularisation
- Escrow, negotiation and NRI property management
- Land survey, soil testing, architecture and construction

Verified RealEstate
3/350/2 Mettukuppam,
OMR Thoraipakkam,
Chennai 600 097, India
hello@verified.realestate
+91 9996 12 9996

Prepared from the registers named on the page each finding sits on. Where a register could not be read, this document says so in its place rather than leaving the gap to be read as a clean result.