Verified RealEstate™

RE REGULATORY RECORD

RERA Document

The document as the regulator published it, reproduced in full behind this page.

Published for reference. The authority's own register is the operative record.


Verified RealEstate™
3/350/2 Mettukuppam,
OMR Thoraipakkam,
Chennai 600 097, India

hello@verified.realestate
+91 9996 12 9996
verified.realestate

DIGITALLY VERIFIED RECORD

PLAN SHOWING THE PROPOSED LAYOUT OF HOUSE SITES AT VETRI NAGAR COMPRISED IN (AS PER PATTA OLD S.NO.598/1B1APT, 1B1A2, 1B1A3, 1B1A4, 2BPT &598/1A1B). AS PER PATTA NEW TOWN SURVEY NO.3/16, BLOCK NO-21, WARD -E OF KORATTUR VILLAGE AND AMBATTUR TALUK,GREATER CHENNAI CORPORATION.ZONE -07 AND DIVISION -83

NOTE : ROAD AND PP1 GIFTED TO G.C.C.
IN VIDE GIFT DEED NO. 7352/2023 DATED. 17/07/2023

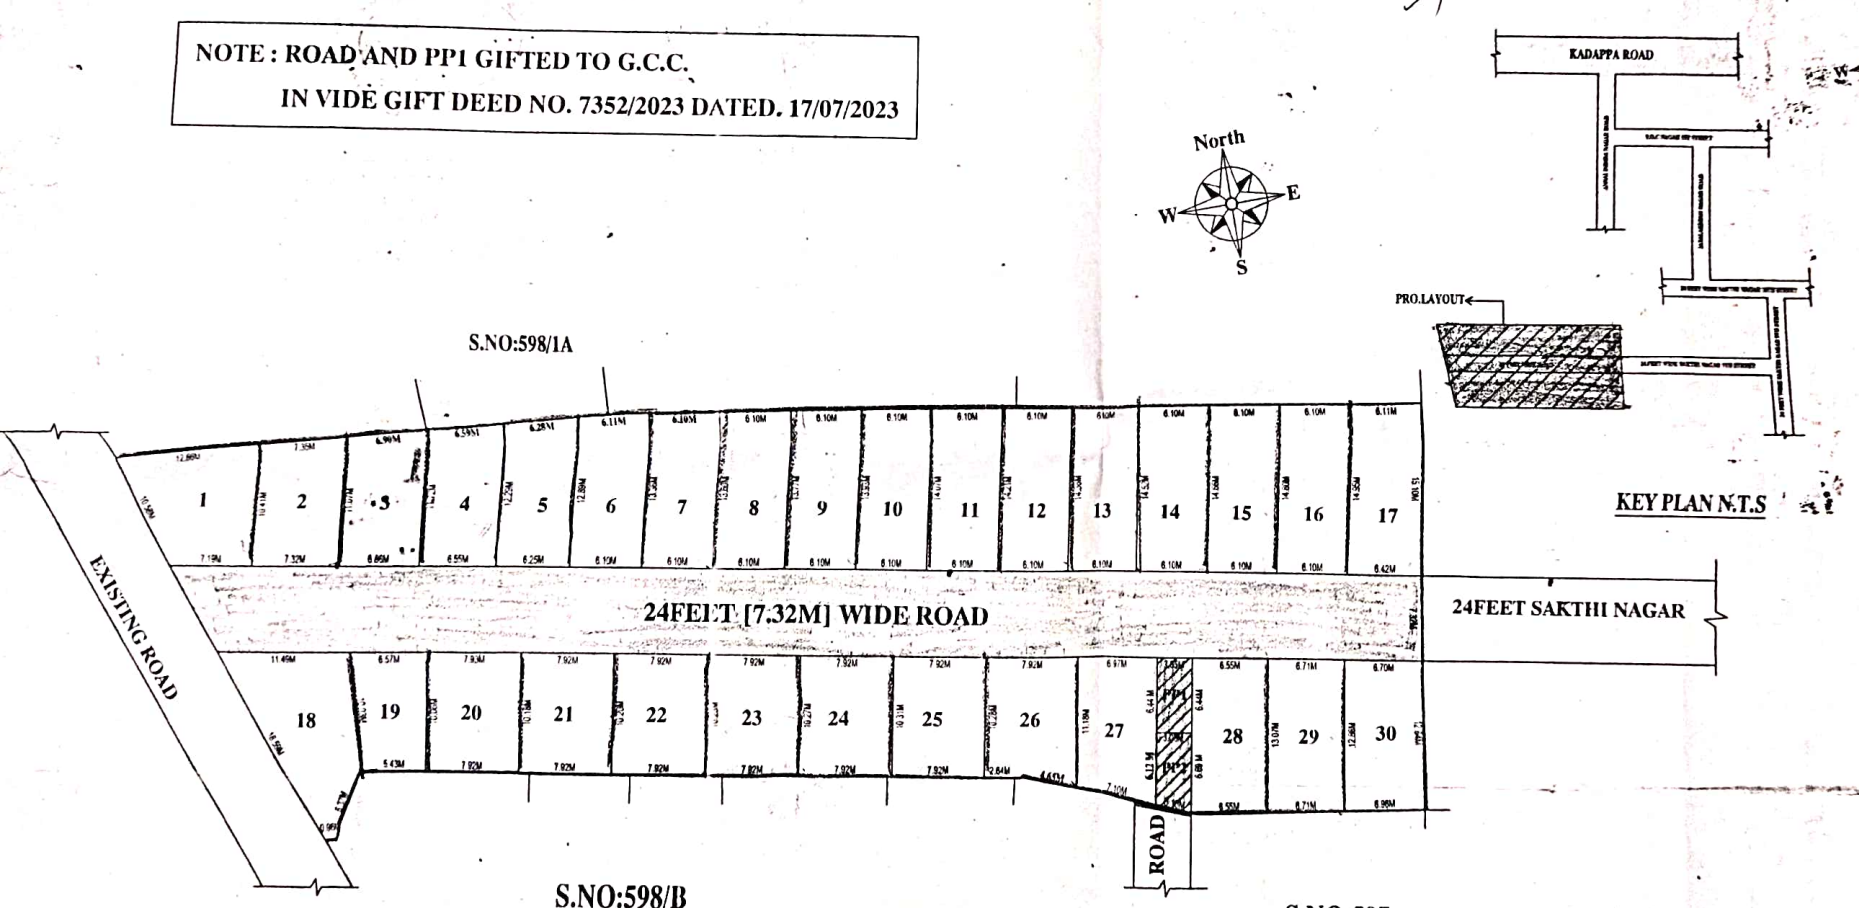

LAYOUT PLAN

KEY PLAN N.T.S

AS PER PATTA	3480.00 SQ.M
AS PER DOCUMENT	3480.27 SQ.M
AS PER SITE	3352.21 SQ.M
AS PER FMB	3493.48 SQ.M
LEAST EXTENT	3352.21 SQ.M

PLOT No.	AREA (SQ.M.)	PLOT No.	AREA (SQ.M.)
1	95.22	19	60.14
2	78.54	20	80.22
3	78.14	21	80.81
4	78.69	22	80.93
5	78.57	23	81.27
6	80.22	24	81.57
7	82.30	25	81.61
8	83.42	26	83.46
9	84.42	27	82.77
10	85.37	28	86.18
11	86.22	29	86.97
12	87.06	30	87.25
13	88.06	Total Plot area	2526.82
14	88.96	Road Area	786.89
15	89.81	PP1 (G.C.C)	19.65
16	90.69	PP1 (TANGEDCO)	19.65
17	94.15	TOTAL LAND AREA	3352.21
18	100.00		

COLOUR INDEX

PROPOSED PLOTS		EXISTING ROAD	
BOUNDARY		PP1(G.C.C)	
PROPOSED ROAD		PP2(TANGEDCO)	

For PAWAN CASTLES PRIVATE LIMITED
Director.
OWNER SIGNATURE

S. GEETHA
Registered Engineer RE3 0400 2019
GREATER CHENNAI CORPORATION
No. 46, Thirupalli Street, Sowcarpet,
Chennai - 600 079. Cell : 98407 25835
LICENSE SURVEYOR

பெருநகர சென்னை மாநகராட்சி, பணித்துறை

அனுமதி எண் SD/WDCN07/00457/2023

(மனைப்பிரிவு)

நாள் 06/10/2023 வார்டு 083

ஒப்பளிக்கப்பட்டது

G. Sathishkumar 6/10/23
உ.செ.பொ.

06/X/23
ஆணையருக்காக

Condition :

The Access to the plots in Layout shall be through the 7.2m wide Layout Road.

பெருநகர சென்னை மாநகராட்சி
நாள் 05/06/20
திட்ட எண் N07/00 57/2023
பெ.செ.மா.நி.ஆ.பி
பணித்துறை

The project promoter has to advertise, market, book, sell or offer for sale, or invite persons to purchase in any manner any plot, apartment or building, as the case may be, in any Real Estate Project or part of it, only after registering the Real Estate Project with the Tamil Nadu Real Estate Regulatory Authority as per the orders G.O.Ms.No.112, H & UD Department dated 22.06.2017 and Secretary (H & UD and TNRERA) Lr.No.TNRERA/261/2017 dated 09.08.2017.

Layout APProved Vide NO
LA/SD/WDCN07/00034/2023
Dt: 06/10/2023

பெருநகர சென்னை மாநகராட்சி
1
மண்டலம்
பணித்துறை

G. Sathishkumar 6/10/23
AEE

06/X/23
For commissioner

THE LANDLENS SUITE

Eight ways to know a piece of land before you pay for it.

This report covers one part of the picture. These cover the rest, drawn from the same government records, for any property in Tamil Nadu.

LandLens One
Ask anything about a property and get an answer grounded in live government records, with the sources shown.
/landlens/one

Verify My Land
Every record check run on one property and returned as a single report.
/landlens/verify-my-land

Legal Opinion
An advocate's written opinion on the title, built on the records we pull for it.
/landlens

One Map
Every layer on one map: the parcel, its boundary, zoning, water bodies and what sits around it.
/landlens/one/map

PriceMap
What land actually changed hands for around this plot, taken from the registered deeds.
/landlens/pricemap

Build Scope
What you are allowed to build here: floor space, height, coverage and setbacks.
/landlens/build-scope

Property Tracker
Watch a property and hear about it when something new is registered against it.
/landlens/property-tracker

Deal Room
Run the transaction in one place: documents, stamping, signatures and the parties.
/landlens/deal-room

FREE TOOLS · NO ACCOUNT NEEDED

Twenty-four checks you can run yourself, at no cost.

Records and verification

The registers themselves, read for you.

- Encumbrance Certificate
- Patta and Chitta
- Field Measurement Sketch
- EC Analyzer
- Bank charge check
- Court case search
- Seller background check
- Approval check by survey

Value and duty

What it is worth and what it costs to register.

- Guideline value by street
- Guideline value by survey
- Stamp duty and registration fees
- Capital gains
- Floor space index
- Area unit converter

Zoning and land use

What the plan says can happen on this land.

- Land use zone finder
- CMDA land use check
- Coastal regulation zone
- Master plan check
- Water bodies finder
- Airport height clearance

Registers and directories

Who holds it, and which office keeps the record.

- Find your registering office
- Temple property check
- Waqf property check
- RERA register

Every free tool
/tools

Services we run for you
/services

The LandLens suite
/landlens/one

Verified RealEstate™

Every claim in this document traces back to a government record.

- Legal opinions, due diligence and title verification
- Building plan, layout and sub-division approvals
- Completion and occupancy certificates, regularisation
- Escrow, negotiation and NRI property management
- Land survey, soil testing, architecture and construction

Verified RealEstate
3/350/2 Mettukuppam,
OMR Thoraipakkam,
Chennai 600 097, India
hello@verified.realestate
+91 9996 12 9996

Prepared from the registers named on the page each finding sits on. Where a register could not be read, this document says so in its place rather than leaving the gap to be read as a clean result.