Verified RealEstate™

Your trusted partner for buying, selling, and managing property, ensuring hassle-free service with 100% transparency.

3/350/2 Mettukuppam,
OMR Thoraipakkam,
Chennai, India

hello@verified.realestate
+91 9996 12 9996

Official Property Record

Digitally Verified Record - Powered by Verified RealEstate™



GEOMATRIX CONSULTANCY

(NABL accredited Laboratory as per ISO / IEC 17025-2017)

TC-9297

Corporate Office : No:22, P.T. Rajan Road 3rd Street (Thomas Street), Narimedu, Madurai-625002,
Branch Office : 5/13A,Kalaimagal Nagar 1st Cross street,1st Main Road, Ekkattuthangal, Chennai-32
E-mail: geomatrixconsultancy@gmail.com, 0452-290 55 66, 75980 31360, 77087 58598,78717 58597



SOIL INVESTIGATION REPORT

SOIL INVESTIGATION WORKS AND LABORATORY TESTING SERVICES FOR THE CONSTRUCTION OF **RESIDENTIAL BUILDING (APARTMENT) AT THILLAI NAGAR IN TRICHY DISTRICT.**

REPORT No : 70 / GRB / GMC / 24-25	DATE : 21.06.2024	REV : 0

LOCATION : OLD WARD-D, OLD BLOCK NO.7,
OLD T.S.NO. 143/1B PART & 142/3 PART,
NEW WARD-M, NEW BLOCK NO.5,NEW TS NO. 28 & 29,
NEW DOOR NO, C-3 & C-4,THIRD CROSS WEST EXTENTION, THILLAI NAGAR,
REVENUE VILLAGE : CHINTHAMANI
TALUK : TRICHY WEST
DISTRICT : TRICHY

CLIENT : Mr. V.GOPINATHAN,
NO.4,VIGNESH GARDEN,SUBRAMANIAPURAM
WEST EXTENSION,SRIRANGAM,TRICHY-620 006.

ARCHITECT : Ar. S. SUBRAMANIAM, M.Arch AIIA,
SS ASSOCIATES Architect, interior and pmc,
194/1, MIDDLE STREET,TRICHY – 620 020.

GEOMATRIX CONSULTANCY

NABL accredited Laboratory as per ISO / IEC 17025 - 2017

No.22,P.T.Rajan Road 3rd Street (Thomas Street)
Narimedu,Madurai - 625 002.

E-mail : geomatrixconsultancy@gmail.com, GSTIN : 33AFIPG8690P1ZR, PAN : AFIPG8690P

TC-9297

✆ : (0452)-2905566, Mobile : 7598031360, 7708758598, 7871758599, 6379128191

REPORT NO : 70 / GRB / GMC / 24-25 DATED: 21.06.2024

To

Mr. V.GOPINATHAN,

No.4, Vignesh Garden, Subramaniapuram West Extension,

Srirangam, Trichy-620 006.

GOVERNMENT OF TAMILNADU (DIC) RECOGNISED & APPROVED No. 330242233482E GOVERNMENT OF INDIA (MSME)

Respected Sir,

Sub: Submission Soil investigation Report –

Name of work: Conducting Sub soil investigation works for the Construction of **RESIDENTIAL BUILDING (APARTMENT)** at Thillai Nagar in Trichy District.

* * * * * * * * * *

We appreciate the opportunity of service to you on this project and trust this reports meet your needs at this time. This report summarizes the result of our investigation and contains geotechnical recommendations for design and construction of this project.

Based on the result of our geotechnical investigation, we believe that the proposed project is feasible from a geotechnical point of concern, provided the recommendations in this report are incorporated in the design and implemented during earthwork and construction of the project.

If you have any queries regarding this report, please contact us. We look forward to being of further assistance as construction begins.

No of Pages in this Report: 27

Respectfully submitted

GEOMATRIX CONSULTANCY MADURAI

25/06/24

Er.K.GANAPATHI, B.E.,M.E(Soil Mech), F.I.E.,F.I.V.,D.Litt.,(USA,
REGISTERED Geo-Tech Engineer / Chartered Engineer
(CMDA Regn No. GTE / 19 / 04 / 022)
(DTCP Regn No. CGLRGN RGTE / 2019 / 08 / 012)
(MLPA Regn No. GTE 002 / 2019)
GEOMATRIX CONSULTANCY, (Regn. No. 330242233482E)
No.22, Thomas Street, Narimedu,
Madurai - 625 002. Ph: 7598031360, 7708758598
Email: geomatrixconsultancy@gmail.com

Note:

1. Any corrections made will invalidate this report.
2. Any clarifications / complaints of this report should be made in written within 30 days from the date of issue of this report.
3. The test report shall not be reproduce in part / full without written permission of this laboratory.

CONTENTS:

1. Introduction
2. Scope of work
3. Location & Description of Structure
4. Soil Investigation
   - 4.1. Field sampling
   - 4.2. Method of investigation
     - 4.2.1 Exploratory Bore Hole
     - 4.2.2 Standard Penetration test
     - 4.2.3 Sampling in Bore Holes
5. Description of Ground Water Table
6. Laboratory Tests
7. Discussion on soil profile
8. Abstract of Safe Bearing Capacity 9. Recommendations
10. **FIGURES:** Fig 1 - Plan showing the location of boreholes (BH-1 & 2).
    Fig.2A & 2B- Soil profile at borehole locations.
11. **TABLES 1 & 2 -** Summaries of Lab Test Results.
12. **ANNEXURES** A. Sample Format for Nature Moisture Content Test
    B. Sample Format for Specific Gravity Test
    C. Sample Format for Sieve Analysis Test
    D. Sample Format for Liquid & Plastic limit Test
    E. Sample Format for Direct shear Test
    F. Sample Format for Density Test,
    G. Sample Format for UCC Test
13. **CALCULATIONS:** Safe Bearing Capacity & Settlement Calculation (BH-1 & 2)
14. **SITE PHOTOGRAPHS**
15. **REGISTERED GEOTECH ENGINEER CERTIFICATE COPY**

REPORT ON SUB-SOIL INVESTIGATION

1. INTRODUCTION:

Mr. V.GOPINATHAN, residing at No.4, Vignesh Garden, Subramaniapuram West Extension, Srirangam, Trichy has proposed to construct a **RESIDENTIAL BUILDING (APARTMENT)** at Thillai Nagar in Trichy District. In order to get adequate data required for designing the foundations, he has conducted the sub-soil investigation and collects the samples to determine the foundation design parameters.

M/S.GEOMATRIX CONSULTANCY, Madurai, were entrusted with the work of conducting Sub-soil investigation, laboratory testing and preparing report with SBC Calculations and test results.

2. SCOPE OF WORK: The Scope of work includes the following:

- Making **two** boreholes of 150 mm dia using rotary driller to a depth of **10m** or up to 1.00 m core drilling in hard rock whichever is met earlier.
- Conducting Standard penetration test as per **IS 2131-1981**(Reaffirmed 2002) at every **1.00 m /1.50m depth** intervals or change of soil strata and collecting disturbed /un disturbed soil samples.
- Conducting various laboratory tests on collected samples.
- Submitting recommendation for type and depth of foundation.
- Submitting report with SBC and settlement Calculations & laboratory test results in **two** hard copies.

3. LOCATION & DESCRIPTION OF STRUCTURE:

The proposed construction of **RESIDENTIAL BUILDING (APARTMENT)** located at **Old Ward-D, Old Block No.7, Old T.S.No. 143/1b Part & 142/3 Part, New Ward-M, New Block No.5,New TS No. 28 & 29, New Door No, C-3 & C-4,**Third Cross West Extention, Thillai Nagar, Chinthamani Revenue Village in Trichy West Taluk of Trichy District. As per the details issued by the client, the proposed construction is a RCC structure has **Ground + 5 floors** the unit will be comprised reinforced concrete elements (Column, Beam, Slab & etc.).

GEOMATRIX CONSULTANCY MADURAI

4. SOIL INVESTIGATION:

The details of field investigation, tests carried out in the field & laboratory are presented as follows

4.1 FIELD SAMPLING:

Two boreholes of 150 mm dia were made using Rotary drilling machine in this site on **21.06.2024.** SPT's was conducted at every 1.00 m / 1.50 m depth intervals and the disturbed and undisturbed samples were collected for identification and testing.

4.2 METHOD OF INVESTIGATION:

4.2.1 EXPLORATORY BORE HOLE:

Exploratory borehole was advanced using rotary washing method so that minimum disturbance is attributed to the soil below the boring depth. Borehole was always kept filled with drilling mud to prevent any negative hydrostatic pressure within the borehole. Boring through the soil was performed using TC bit & diamond drill bit with side jets for drilling mud. Standard penetration tests, disturbed sampling, field identification of soil & rock samples, etc., was carried out in these bore holes.

4.2.2 STANDARD PENETRATION TEST:

SPT was conducted at different depth in the borehole. SPT split spoon sampler of standard size was driven into the soil from borehole bottom using 63.5kg hammer falling from 75cm height. Blow counts for the penetration of every 15cm were recorded and the **N** is reported as the blow counts for 30cm penetration of the sampler leaving the first 15cm penetration as seating drive. SPT was conducted at a depth interval of 1.0m below the ground level.

4.2.3 SAMPLING IN BORE HOLES:

Soil collected in the SPT sampler is preserved in polythene covers and transported to laboratory. One more polythene cover was provided to prevent the loss of moisture during the transit period. Rock samples also collected using double tubes core Barrel and preserving in wooden core boxes and transported to laboratory to conduct various tests.

5. DESCRIPTION OF GROUND WATER TABLE:

Ground water table was encounted at **2.70 m** during investigation.

6. LABORATORY TESTS:

The collected soil samples were tested in **ISO 17025: 2017, NABL** Quality control Certified Laboratory as per relevant procedure in IS codes. The laboratory-testing scheme is so designed to obtain the design parameters for the foundations. The following parameters are evaluated:

- **Natural Moisture Content:** This test is conducted in all disturbed samples to find the water content in the soil samples as per **IS 2720 (Part 2) : 1973**
- **Specific Gravity:** This test is conducted in all disturbed soil samples to find Specific gravity of Soil as per **IS 2720 (Part 3) : 1980**
- **Sieve Analysis:** These test conducted to identify and classify the samples as per **IS 2720 (Part 4) : 1985**
- **Liquid Limit:** This test conducted in fine-grained soils to find the liquid Limit of the soil as per **IS 2720 (Part 5) : 1985**
- **Plastic Limit:** This test conducted in fine-grained soil to find plastic limit of the soil as per **IS 2720 (Part 5) : 1985**
- **Direct Shear Test:** This test conducted in coarse-grained soil to find the angle of shearing resistance of the soil as per **IS 2720 (Part 13) : 1986**
- **Unconfined Compression Test:** This test conducted in fine-grained soil to find Cohesion of the soil as per **IS 2720 (Part 10): 1991.** All the test results are presented in **Tables 1 & 2.**

7. DISCUSSION ON SOIL PROFILE:

Based on the field and Lab test results, it's concluded that,

In **BH-1** the sub soil profile consists of Brown coloured **Sand mixed with Gravel** (0.00-1.00 m), Brown coloured **Sand mixed with Clay** (1.00-3.00 m), Brown coloured **Sand mixed with Gravel** (3.00 - 3.78 m), followed **Soft Disintegrated Rock** (3.78 – 10.00 m). In **BH-2** the sub soil profile consists of Brown coloured **Sand mixed with Clay** (0.00-3.09 m), followed **Soft Disintegrated Rock** (3.09 – 10.00 m).The detailed Layer formations are presented in **Tables 1 & 2** and also in **Fig 2.**

8. ABSTRACT OF SBC CALCULATIONS: The summary of safe bearing capacity calculation for Square & Rectangular Footing Tables 1 & 2 presented as follows.

SQUARE FOOTING				Recommended SBC Kn / m²
Safe Bearing Capacity in Kn / m²				
Depth	Size in m x m	BH1	BH2	
1.50	1.2 X 1.2	83.97	185.92	**83.97**
	1.5 X 1.5	86.60	179.54	**86.60**
	1.8 X 1.8	89.98	176.12	**89.98**
	2.1 X 2.1	93.83	174.29	**93.83**
	2.4 X 2.4	97.84	173.61	**97.84**
	2.7 X 2.7	102.07	173.61	**102.07**
	3.0 X 3.0	106.47	174.15	**106.47**
1.80	1.2 X 1.2	99.46	202.79	**99.46**
	1.5 X 1.5	101.19	194.30	**101.19**
	1.8 X 1.8	103.92	189.46	**103.92**
	2.1 X 2.1	107.24	186.72	**107.24**
	2.4 X 2.4	111.01	185.25	**111.01**
	2.7 X 2.7	114.92	184.72	**114.92**
	3.0 X 3.0	119.11	184.74	**119.11**
2.10	1.2 X 1.2	151.46	211.97	**151.46**
	1.5 X 1.5	152.30	212.80	**152.30**
	1.8 X 1.8	154.89	216.34	**154.89**
	2.1 X 2.1	158.67	221.51	**158.67**
	2.4 X 2.4	163.19	227.69	**163.19**
	2.7 X 2.7	168.02	234.28	**168.02**
	3.0 X 3.0	173.23	241.59	**173.23**
2.40	1.2 X 1.2	173.99	243.76	**173.99**
	1.5 X 1.5	173.12	242.16	**173.12**
	1.8 X 1.8	174.68	244.10	**174.68**
	2.1 X 2.1	177.55	247.99	**177.55**
	2.4 X 2.4	181.34	253.16	**181.34**
	2.7 X 2.7	185.76	259.17	**185.76**
	3.0 X 3.0	190.59	265.73	**190.59**

SQUARE FOOTING				Recommended SBC Kn / m²
Safe Bearing Capacity in Kn / m²				
Depth	Size in m x m	BH1	BH2	
2.40	1.2 X 1.2	197.68	277.20	**197.68**
	1.5 X 1.5	194.85	272.87	**194.85**
	1.8 X 1.8	195.11	272.77	**195.11**
	2.1 X 2.1	197.08	275.42	**197.08**
	2.4 X 2.4	200.21	279.66	**200.21**
	2.7 X 2.7	204.01	284.80	**204.01**
	3.0 X 3.0	208.40	290.75	**208.40**
2.70	1.2 X 1.2	222.50	312.30	**222.50**
	1.5 X 1.5	217.49	304.70	**217.49**
	1.8 X 1.8	216.31	302.55	**216.31**
	2.1 X 2.1	217.28	303.81	**217.28**
	2.4 X 2.4	219.68	306.77	**219.68**
	2.7 X 2.7	222.77	311.17	**222.77**
	3.0 X 3.0	226.68	316.45	**226.68**
3.00	1.2 X 1.2	356.98	520.15	**356.98**
	1.5 X 1.5	345.58	502.26	**345.58**
	1.8 X 1.8	340.94	494.66	**340.94**
	2.1 X 2.1	340.30	492.72	**340.30**
	2.4 X 2.4	342.02	494.89	**342.02**
	2.7 X 2.7	345.32	499.29	**345.32**
	3.0 X 3.0	349.83	505.41	**349.83**
3.60	1.2 X 1.2	396.33	577.99	**396.33**
	1.5 X 1.5	380.87	554.16	**380.87**
	1.8 X 1.8	373.69	542.86	**373.69**
	2.1 X 2.1	371.04	537.98	**371.04**
	2.4 X 2.4	371.46	537.87	**371.46**
	2.7 X 2.7	373.84	540.94	**373.84**
	3.0 X 3.0	377.51	545.84	**377.51**

RECTANGULAR FOOTING					Recommended SBC Kn / m²
Safe Bearing Capacity in Kn / m²					
Depth	Length	Width	BH 1	BH 2	
1.50 m	2.10	1.50	80.47	165.88	**80.47**
	2.40		79.82	166.63	**79.82**
	2.70		78.39	167.40	**78.39**
	3.00		76.14	168.11	**76.14**
1.80 m	2.10	1.50	94.35	178.57	**94.35**
	2.40		93.76	178.85	**93.76**
	2.70		92.31	179.37	**92.31**
	3.00		90.13	179.81	**90.13**
2.10 m	2.10	1.50	141.69	197.67	**141.69**
	2.40		140.62	196.02	**140.62**
	2.70		138.51	192.91	**138.51**
	3.00		135.44	188.60	**135.44**
2.40 m	2.10	1.50	161.21	225.04	**161.21**
	2.40		159.84	222.96	**159.84**
	2.70		157.71	219.79	**157.71**
	3.00		154.62	215.28	**154.62**
2.70 m	2.10	1.50	181.44	253.42	**181.44**
	2.40		179.83	250.99	**179.83**
	2.70		177.48	247.51	**177.48**
	3.00		174.34	242.91	**174.34**
3.00 m	2.10	1.50	202.38	282.82	**202.38**
	2.40		200.47	279.74	**200.47**
	2.70		197.83	276.07	**197.83**
	3.00		194.59	271.33	**194.59**
3.30 m	2.10	1.50	320.40	464.17	**320.40**
	2.40		316.74	458.66	**316.74**
	2.70		312.57	452.40	**312.57**
	3.00		307.60	444.97	**307.60**
3.60 m	2.10	1.50	352.33	511.14	**352.33**
	2.40		348.03	504.32	**348.03**
	2.70		343.55	497.60	**343.55**
	3.00		338.32	489.76	**338.32**

9. RECOMMENDATIONS: Based on the SBC and settlement calculations, site investigations the recommendations for foundation are as follows:

1) **ISOLATED COLUMN FOOTING** is recommended.
2) The recommended safe bearing capacities for various depth and size are presented above to design the foundation according to the load conditions and structural requirements.
3) For these Safe bearing capacity, the settlement also **within** the allowable limits (The SBC and Settlement calculations are presented at the end of this report)
4) Due to presence of Sand in the top layers, there are chances for **Soil sliding** occurs during earthwork excavation, Hence **proper precautions** will be followed during execution of foundation.
5) The foundation concrete shall be laid in dry condition if meets the water table during the execution.
6) The excavated soil for foundation is **suitable** for back filling.

Station: Madurai.
Date : 26.06.2024.

GEOMATRIX CONSULTANCY MADURAI

26/06/24

Er.K.GANAPATHI, B.E.,M.E(Soil Mech). F.I.E.,F.I.V.,D.Litt.,(USA
REGISTERED Geo-Tech Engineer / Chartered Engineer
(CMDA Regn No. GTE / 19 / 04 / 022)
(DTCP Regn No. CGLRGN RGTE / 2019 / 08 / 012)
(MLPA Regn No. GTE 002 / 2019)
GEOMATRIX CONSULTANCY, (Regn. No. 330242233482E)
No.22, Thomas Street, Narimedu,
Madurai - 625 002. Ph: 7598031360, 7708758598
Email: geomatrixconsultancy@gmail.com

LOCATION MAP

LOCATION :

OLD WARD-D, OLD BLOCK NO.7,
OLD T.S.NO. 143/1B PART & 142/3 PART,
NEW WARD-M, NEW BLOCK NO.5,NEW TS
NO. 28 & 29, NEW DOOR NO, C-3 & C-4,
THIRD CROSS WEST EXTENTION, THILLAI
NAGAR,
REVENUE VILLAGE : CHINTHAMANI
TALUK : TRICHY WEST
DISTRICT : TRICHY

GPS COORDINATES

BH - 1 : N 10^0 49' 31.67", E 78^0 40' 52.25" &

BH - 2 : N 10^0 49' 31.79", E 78^0 40' 52.63"

N

NOT TO SCALE

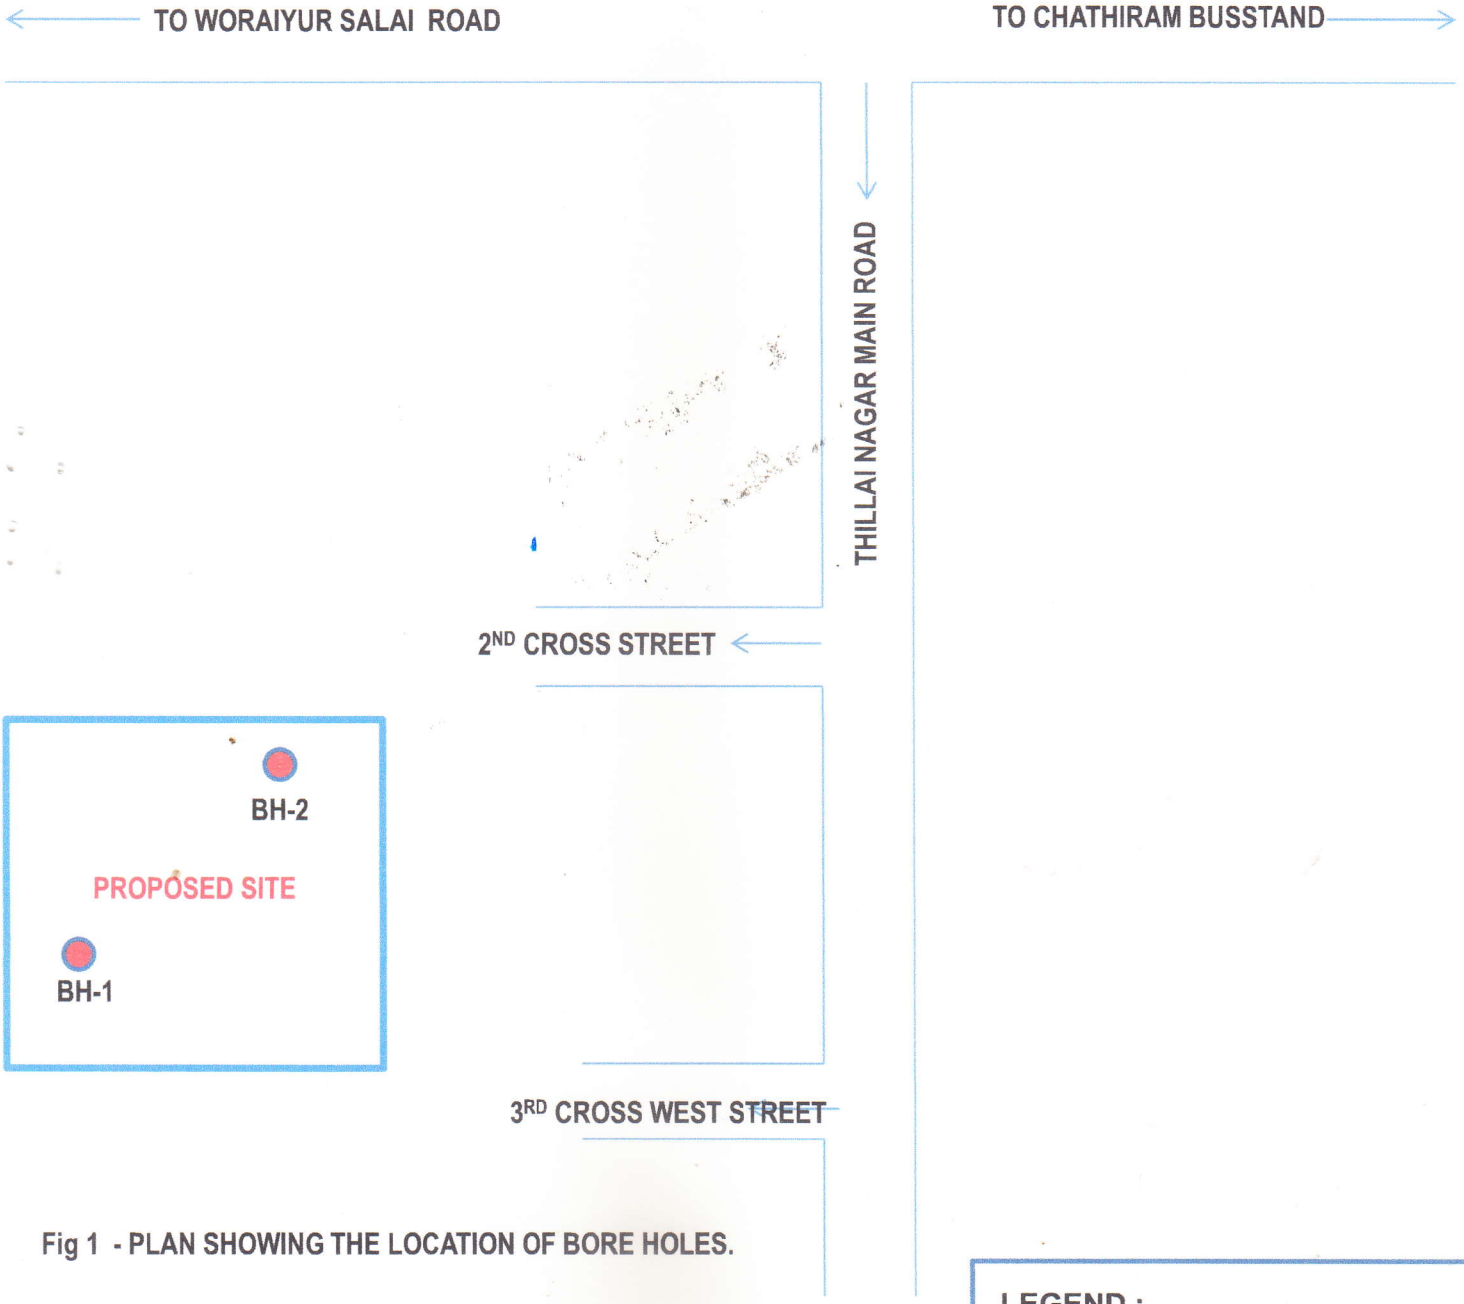


Fig 1 - PLAN SHOWING THE LOCATION OF BORE HOLES.

LEGEND :

● — BORE HOLE LOCATION

PREPARED BY

GEOMATRIX CONSULTANCY
(An ISO- 17025 : 2017, NABL Certified Firm)
No.22, Thomas Street,
Narimedu, Madurai - 625 002.

TITLE OF PROJECT

CONSTRUCTION OF **RESIDENTIAL BUILDING (APARTMENT)**

AT THILLAI NAGAR IN TRICHY DISTRICT.

GEOMATRIX CONSULTANCY MADURAI

GEOMATRIX CONSULTANCY
Geo-Tech Consultants & Engineers

Fig : 2A - VERTICAL SOIL PROFILE at BOREHOLE - 1 LOCATION

Name of Project: **Sub Soil Investigation for the Construction of RESIDENTIAL BUILDING (APARTMENT) at Thillai Nagar in Trichy District.**

Report No	70 / GRB / 2024-25 Dt : 21.06.2024	**Dia of Boring**	150 mm
Bore Hole No.	1	**Total depth**	10.00 m
Type of Boring	Rotary	**Depth of Water Table**	2.70 m
Started on	21.06.2024	**Co - ordinates**	N 10° 49' 31.67"
Ended on	21.06.2024		E 78° 40' 52.25"

BORELOG SHEET

Depth from Ground level	Soil Profiles	Description of Soil	Depth (m)	Type	15	30	45	N	Graphical Representation of SPT (N value) 0 10 20 30 40 50 60 70 80 90 100	Type of Samples
-1.00 m		Brown coloured **Sand mixed with Gravel**	1.00	SPT	3	5	6	11	11	DS
-2.00 m		Brown coloured **Sand mixed with Clay**	2.00	SPT	6	10	8	18	18	DS
-3.00 m			3.00	SPT	18	6 cm for 50 blows		>100	100	DS
-3.70 m		Brown coloured **Sand mixed with Gravel**	3.70	SPT	8 cm for 50 blows			>100	100	DS
-3.78 m			3.78							
-5.50 m			5.50	SPT	2 cm for 50 blows			>100	100	WS
-7.00 m		**SOFT DISINTEGRATED ROCK (CR = 0 % & RQD= 0%)**	7.00	SPT	SPT REBOUND (NO PENETRATION)			>100	100	WS
-8.50 m			8.50	SPT	SPT REBOUND (NO PENETRATION)			>100	100	WS
-10.00 m			10.00	SPT	SPT REBOUND (NO PENETRATION)			>100	100	WS

DS - Disturbed soil sample

WS -Washing Sample

CR = Core Recovary

RQD = Rock Quality Designation

GEOMATRIX CONSULTANCY MADURAI

GEOMATRIX CONSULTANCY
Geo-Tech Consultants & Engineers

Fig : 2B - VERTICAL SOIL PROFILE at BOREHOLE - 2 LOCATION

Name of Project: **Sub Soil Investigation for the Construction of RESIDENTIAL BUILDING (APARTMENT) at Thillai Nagar in Trichy District.**

Report No	70 / GRB / 2024-25 Dt : 21.06.2024	**Dia of Boring**	150 mm
Bore Hole No.	2	**Total depth**	10.00 m
Type of Boring	Rotary	**Depth of Water Table**	NOT ENCOUNTED
Started on	21.06.2024	**Co - ordinates**	N 10° 49' 31.79"
Ended on	21.06.2024		E 78° 40' 52.63"

BORELOG SHEET

Depth from Ground level	Soil Profiles	Description of Soil	Depth (m)	Type	15	30	45	N	Graphical Representation of SPT (N value) 0 10 20 30 40 50 60 70 80 90 100	Type of Samples
-1.00 m		Brown coloured **Sand mixed with Clay**	1.00	SPT	12	19	24	43	43	DS
-2.00 m			2.00	SPT	26	10 cm for 50 blows		>100	100	DS
-3.00 m			3.00	SPT	9 cm for 50 blows			>100	100	DS
-3.09 m			3.09							
-4.00 m		**SOFT DISINTEGRATED ROCK (CR = 0 % & RQD= 0%)**	4.00	SPT	3 cm for 50 blows			>100	100	WS
-5.50 m			5.50	SPT	SPT REBOUND (NO PENETRATION)			>100	100	WS
-7.00 m			7.00	SPT	SPT REBOUND (NO PENETRATION)			>100	100	WS
-8.50 m			8.50	SPT	SPT REBOUND (NO PENETRATION)			>100	100	WS
-10.00 m			10.00	SPT	SPT REBOUND (NO PENETRATION)			>100	100	WS

DS - Disturbed soil sample

WS -Washing Sample

CR = Core Recovary

RQD = Rock Quality Designation

GEOMATRIX CONSULTANCY MADURAI

GEOMATRIX CONSULTANCY
Geo-Tech. Consultants & Engineers

SUMMARY OF LAB TEST RESULTS

Report No: 70 / GRB / 2024-25 Dt : 21.06.2024

Name of Project: Sub Soil Investigation for the Construction of RESIDENTIAL BUILDING (APARTMENT) at Thillai Nagar in Trichy District.

TABLE - 1

BH No : 1

Depth of soil (m)		Soil Description	Type of sample collected	IS Classification	Grain Size Analysis (%)					NMC	Index Properties (%)			Bulk Density (KN/m^3) γ_w	Dry Density (KN/m^3) γ_d	Porosity (%) n	Voids ratio (%) e	Specific Gravity	Cohesion "C" in (Kg/cm^2)	Angle of friction (ø)
From	To				Gravel	Coarse Sand	Medium Sand	Fine Sand	Silt & Clay		Liquid Limit (W_L)	Plastic Limit (W_P)	Plasticity Index (I_P)							
0.00	1.00	Brown coloured **Sand mixed with Gravel**	DS	SW	20.51	5.52	26.87	28.66	18.44	9	NP	NP	NP	17.10	15.69	0.41	0.69	2.65	0.00	30.00
1.00	2.00	Brown coloured **Sand mixed with Clay**	DS	SC	5.74	7.99	37.01	32.23	17.03	18	NP	NP	NP	17.19	14.57	0.46	0.84	2.68	0.00	30.00
2.00	3.00	Brown coloured **Sand mixed with Clay**	DS	SC	2.89	2.86	37.46	40.12	16.67	20	NP	NP	NP	17.35	14.46	0.45	0.83	2.65	0.00	32.00
3.00	3.78	Brown coloured **Sand mixed with Gravel**	DS	SW	13.24	8.94	49.91	18.20	9.71	13	NP	NP	NP	18.26	16.16	0.39	0.65	2.67	0.00	34.00
3.78	5.50	**Sand (Pieces of Soft Disintegrated Rock)**	WS	SP	1.26	17.51	63.29	17.94	0.00	13	NP	NP	NP	19.20	16.99	0.37	0.58	2.69	0.00	36.00
5.50	7.00	**Sand (Pieces of Soft Disintegrated Rock)**	WS	SP	0.94	9.57	62.91	26.58	0.00	11	NP	NP	NP	19.26	17.35	0.35	0.54	2.68	0.00	36.00
7.00	8.50	**Sand (Pieces of Soft Disintegrated Rock)**	WS	SP	1.29	10.77	62.31	25.63	0.00	11	NP	NP	NP	19.28	17.37	0.35	0.53	2.66	0.00	37.00
8.50	10.00	**Sand (Pieces of Soft Disintegrated Rock)**	WS	SP	0.81	11.14	61.47	26.58	0.00	9	NP	NP	NP	19.33	17.73	0.34	0.51	2.67	0.00	38.00

DS = Disturbed Sample NMC = Natural Moisture Content NP = Non Plastic WS= Washing Sample

GEOMATRIX CONSULTANCY MADURAI

GEOMATRIX CONSULTANCY
Geo-Tech. Consultants & Engineers

SUMMARY OF LAB TEST RESULTS

Report No: 70 / GRB / 2024-25 Dt : 21.06.2024

Name of Project: Sub Soil Investigation for the Construction of RESIDENTIAL BUILDING (APARTMENT) at Thillai Nagar in Trichy District.

TABLE - 2

BH No : 2

Depth of soil (m)		Soil Description	Type of sample collected	IS Classification	Grain Size Analysis (%)					NMC	Index Properties (%)			Bulk Density (KN/m^3) γ_w	Dry Density (KN/m^3) γ_d	Porosity (%) n	Voids ratio (%) e	Specific Gravity	Cohesion "C" in (Kg/cm^2)	Angle of friction (ø)
From	To				Gravel	Coarse Sand	Medium Sand	Fine Sand	Silt & Clay		Liquid Limit (W_L)	Plastic Limit (W_P)	Plasticity Index (I_P)							
0.00	1.00	Brown coloured **Sand mixed with Clay**	DS	SC	10.49	4.47	29.67	31.79	23.58	10	20.53	10.21	10.32	17.45	15.86	0.40	0.66	2.64	0.18	24.00
1.00	2.00	Brown coloured **Sand mixed with Clay**	DS	SC	1.46	7.86	37.79	30.52	22.37	15	19.53	12.64	6.89	17.60	15.30	0.42	0.72	2.63	0.16	25.00
2.00	3.09	Brown coloured **Sand mixed with Clay**	WS	SC	1.50	6.51	45.83	30.12	16.04	12	NP	NP	NP	18.06	16.13	0.39	0.64	2.65	0.00	34.00
3.09	4.00	**Sand (Pieces of Soft Disintegrated Rock)**	WS	SP	6.11	13.17	58.87	21.85	0.00	13	NP	NP	NP	19.33	17.11	0.36	0.57	2.68	0.00	36.00
4.00	5.50	**Sand (Pieces of Soft Disintegrated Rock)**	WS	SP	1.62	13.37	41.02	43.99	0.00	14	NP	NP	NP	19.36	16.98	0.36	0.57	2.66	0.00	36.00
5.50	7.00	**Sand (Pieces of Soft Disintegrated Rock)**	WS	SP	3.03	15.80	60.94	20.23	0.00	10	NP	NP	NP	19.39	17.63	0.34	0.51	2.67	0.00	37.00
7.00	8.50	**Sand (Pieces of Soft Disintegrated Rock)**	WS	SP	4.32	15.61	61.93	18.14	0.00	17	NP	NP	NP	19.42	16.60	0.38	0.61	2.68	0.00	38.00
8.50	10.00	**Sand (Pieces of Soft Disintegrated Rock)**	WS	SP	3.69	17.53	60.60	18.18	0.00	10	NP	NP	NP	19.45	17.68	0.34	0.50	2.66	0.00	38.00

DS = Disturbed Sample NMC = Natural Moisture Content NP = Non Plastic WS= Washing Sample

GEOMATRIX CONSULTANCY
Geo-Tech. Consultants & Engineers

NATURAL MOISTURE CONTENT TEST
(Test method As per IS 2720 (Part 2) - 1973)

Report No: 70 / GRB / 2024-25 Dt : 21.06.2024

ANNEXURE - A

Name of Project: Sub Soil Investigation for the Construction of RESIDENTIAL BUILDING (APARTMENT) at Thillai Nagar in Trichy District.

BH. No	2		2		2	
Depth (m)	0.50 m		1.00 m		2.00 m	
Wt of Tare (W) gm	80.28	81.56	72.86	73.58	71.10	72.56
Tare + Wet Soil (W_1) gm	375.28	376.58	413.16	414.56	374.70	375.88
Tare + Dry Soil (W_2) gm	348.82	349.69	369.19	370.69	342.59	343.69
Wt of Water ($W_3 = W_1-W_2$) gm	26.46	26.89	43.97	43.87	32.11	32.19
Wt Dry Soil ($W_4 = W_2-W$) gm	268.54	268.13	296.33	297.11	271.49	271.13
Water Content (%) = (W_3 / W_4)*100	9.85	10.03	14.84	14.77	11.83	11.87
Average Water Content (%)	10		15		12	

GEOMATRIX CONSULTANCY MADURAI

GOMATRIX CONSULTANCY
Geo-Tech. Consultants & Engineers

Report No: 70 / GRB / 2024-25 Dt : 21.06.2024

SPECIFIC GRAVITY TEST
(Test method as per IS 2720 (Part 3) - 1980)

ANNEXURE - B

Name of Project: Sub Soil Investigation for the Construction of RESIDENTIAL BUILDING (APARTMENT) at Thillai Nagar in Trichy District.

BH. No	2		2		2	
Depth (m)	0.50 m		1.00 m		2.00 m	
Bottle Number	1	2	1	2	1	2
Weight of empty Bottle (w_1) gm	55.49	55.49	55.49	55.49	55.49	55.49
Weight of bottle + Sample (w_2) gm	75.30	76.35	79.59	80.37	78.30	79.64
Weight of bottle + Sample + Water (w_3)gm	162.11	162.75	164.75	165.22	164.00	164.82
Weight of bottle + Water (w_4) gm	149.80	149.80	149.80	149.80	149.80	149.80
Specific Gravity = $(w_2 - w_1)/ (w_4 - w_1)-(w_3 - w_2)$	2.64	2.64	2.63	2.63	2.65	2.65
Average value for Specific Gravity	2.64		2.63		2.65	

GOMATRIX CONSULTANCY MADURAI

GEOMATRIX CONSULTANCY
Geo-Tech. Consultants & Engineers

Report No: 70 / GRB / 2024-25 Dt : 21.06.2024

ANNEXURE - C

GRAIN SIZE ANALYSIS TEST
(Test method as per IS 2720 (Part 4) - 1985)

Name of Project: Sub Soil Investigation for the Construction of RESIDENTIAL BUILDING (APARTMENT) at Thillai Nagar in Trichy District.

Weight of Soil taken for analysis Ws : 100.00 g


Weight of Soil more than 0.075mm IS Sieve : 90.29 g

Borehole No.	1
Depth (m)	3.00 m

S.No.	Size of sieves	% Soil retained PSR % (1)	Cumulative % F % (2)	Average Sieve size (mm) (3)	Product of Columns (1) x (3)
1	4.750	13.24	86.76	4.750	62.89
2	2.000	8.94	77.82	3.375	30.17
3	1.000	24.96	52.86	1.500	37.44
4	0.600	16.63	36.23	0.800	13.30
5	0.425	8.32	27.91	0.513	4.26
6	0.212	9.10	18.81	0.319	2.90
7	0.125	6.06	12.75	0.181	1.10
8	0.075	3.04	9.71	0.113	0.34
9	passing 0.075				152.408

Average Particle Diameter = 1.5876

Clay	Silt			Sand			Gravel
	Fine	Medium	Coarse	Fine	Medium	Coarse	Fine

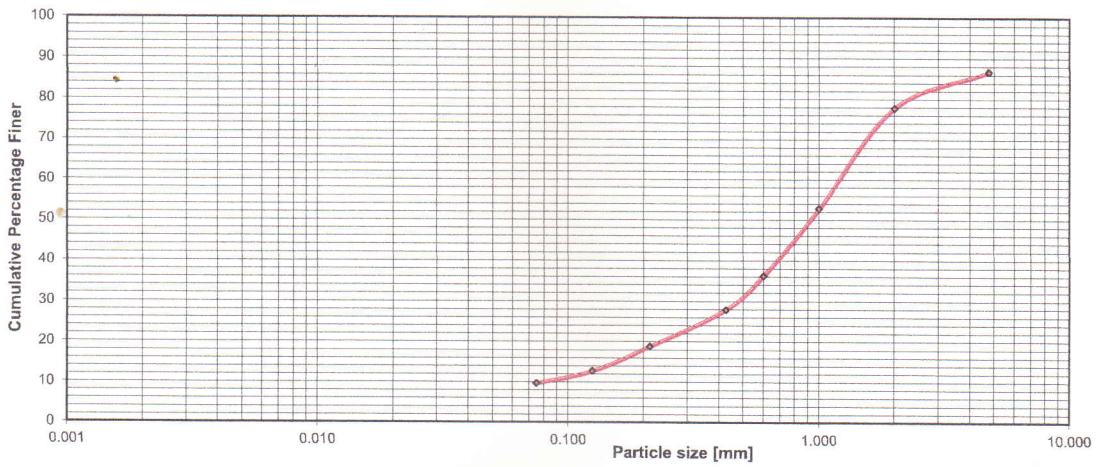

Soil description : Sand mixed with Gravel

Based on Gradation Curve, the following sizes of Material (as per **IS 1498 - 1970**) are obtained

Classification of soil	%
Gravel	13.24
Course Sand	8.94
Medium Sand	49.91
Fine Sand	18.20
Silt & Clay	9.71

GEOMATRIX CONSULTANCY MADURAI

GEOMATRIX CONSULTANCY
Geo-Tech. Consultants & Engineers


ANNEXURE - D

LIQUID LIMIT & PLASTIC LIMIT TEST
(Test method As per IS 2720 (Part 5) - 1985)


Name of Project: Sub Soil Investigation for the Construction of RESIDENTIAL BUILDING (APARTMENT) at Thillai Nagar in Trichy District.

Report No	70 / GRB / 2024-25 Dt : 21.06.2024
Borehole No	2
Depth	0.50 m

Description			Liquid Limit			Plastic Limit	
No. of Blows	N		17	28	36		
Weight of Wet Specimen + Container	WSC	g	75.26	78.35	80.25	73.28	78.95
Weight of Dry Specimen + Container	WDC	g	73.16	76.63	78.84	72.69	77.95
Weight of Container	WC	g	66.54	68.25	71.53	66.85	68.25
Weight of Water	WW	g	2.10	1.72	1.41	0.59	1.00
Weight of Dry Specimen	WD	g	6.62	8.38	7.31	5.84	9.70
Moisture Content	W	%	31.72	20.53	19.29	10.10	10.31

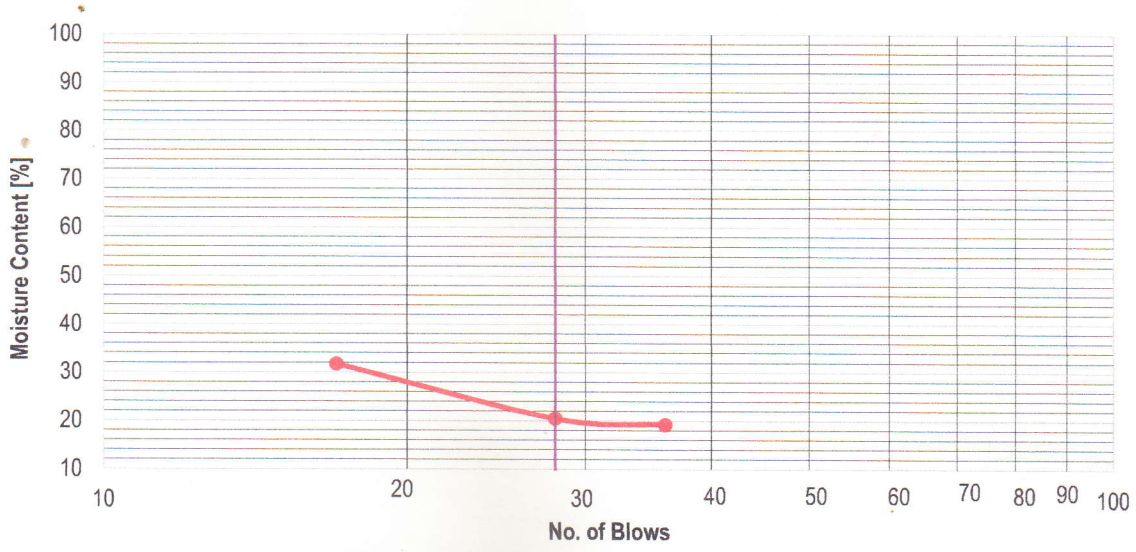

Liquid Limit	W_L :	20.53 %
Plastic Limit	W_P :	10.21 %
Plasticity Index	I_P :	10.32 %

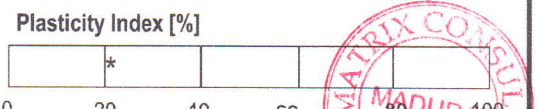

GEOMATRIX CONSULTANCY MADURAI

GEOMATRIX CONSULTANCY
Geo-Tech Consultants & Engineers

Report No: 70 / GRB / 2024-25 Dt : 21.06.2024

DIRECT SHEAR TEST
(Test method As per IS 2720 (Part 13) - 1986)

ANNEXURE - E

Name of Project: Sub Soil Investigation for the Construction of RESIDENTIAL BUILDING (APARTMENT) at Thillai Nagar in Trichy District.

Borehole No	2
Depth (m)	2.00 m
Date of Test	24.06.2024

L.C of Dial gauge	:	0.01
Proving Ring Constant	:	0.81421
Area of the Specimen	:	36

Trail-1
Normal Stress:0.5 kg/cm^2


Horizontal Gauge Reading	Proving Ring Reading	Shear deformation	Shear Stress (kg/Cm^2)
0	0	0.00	0.000
50	13.245	0.50	0.300
100	15.654	1.00	0.354
150	19.266	1.50	0.436
200	22.878	2.00	0.517
250	25.287	2.50	0.572
300	27.695	3.00	0.626
350	31.307	3.50	0.708
400	32.511	4.00	0.735

Trail-2
Normal Stress:1.0 kg/cm^2


Horizontal Gauge Reading	Proving Ring Reading	Shear deformation	Shear Stress (kg/Cm^2)
0	0	0.00	0.000
50	20.4701	0.50	0.463
100	22.8784	1.00	0.517
150	25.2866	1.50	0.572
200	27.6948	2.00	0.626
250	31.3072	2.50	0.708
300	33.7155	3.00	0.763
350	36.1237	3.50	0.817
400	38.532	4.00	0.871
450	40.9402	4.50	0.926
500	43.3485	5.00	0.980
550	45.7567	5.50	1.035

Trail-3
Normal Stress:1.5 kg/cm^2

Horizontal Gauge Reading	Proving Ring Reading	Shear deformation	Shear Stress (kg/Cm^2)
0	0	0.00	0.000
50	25.2866	0.50	0.572
100	27.6948	1.00	0.626
150	31.3072	1.50	0.708
200	33.7155	2.00	0.763
250	37.3278	2.50	0.844
300	39.7361	3.00	0.899
350	43.3485	3.50	0.980
400	46.9608	4.00	1.062
450	50.5732	4.50	1.144
500	52.9814	5.00	1.198
550	55.3897	5.50	1.253
600	57.7979	6.00	1.307
650	62.6144	6.50	1.416
700	62.6144	7.00	1.416

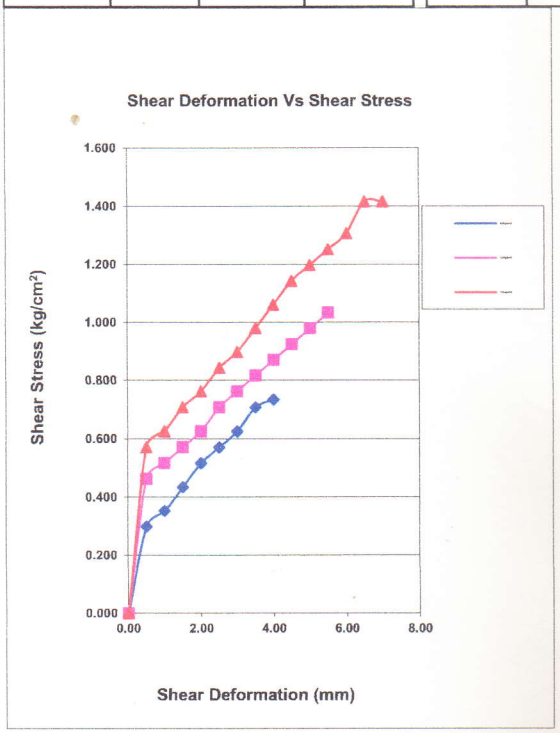

Normal Stress (kg/cm^2)	Proving Ring reading at failure	Shear Stress (kg/cm^2)
0.50	32.51134167	0.735
1.00	45.75670309	1.035
1.50	62.6144358	1.416

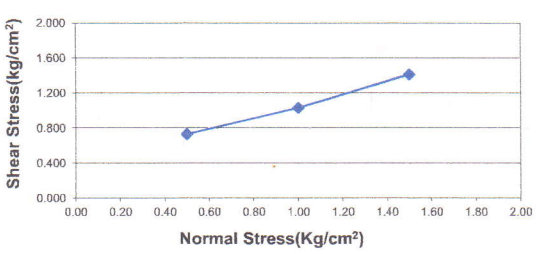

1. Angle of Shearing Resistance (Φ) 34 Degrees
2. Cohesion (C) 0.00 Kg/cm^2

GEOMATRIX CONSULTANCY MADURAI

DENSITY CALCULATIONS

Name of Project: Sub Soil Investigation for the Construction of RESIDENTIAL BUILDING (APARTMENT) at Thillai Nagar in Trichy District.

Borehole No.	1
Depth (m)	0.50

Sl. No.	Description	Reading
1	Weight of Empty Box (gm)	3,393.00
2	Weight of Box + Soil (gm)	3,546.90
3	Weight of Soil (gm)	153.90
4	Volume of Box (cm^3)	90.00
5	Bulk Density (gm /cm^3)	1.710
6	Weight of Container (gm)	41.69
7	Weight of Container + Wet Soil (gm)	62.24
8	Weight of Container + Dry Soil (gm)	60.18
9	Moisture Content (%)	11.14
10	Dry Density (gm /cm^3)	1.539

RESULT

1 WET DENSITY OF SOIL = 1.71 t / m^3

2 DRY DENSITY OF SOIL = 1.539 t / m^3

GEOMATRIX CONSULTANCY MADURAI

GEOMATRIX CONSULTANCY
Geo-Tech. Consultants & Engineers

Report No: 70 / GRB / 2024-25 Dt : 21.06.2024

ANNEXURE - G


UNCONFINED COMPRESSION TEST
(Test method as per IS 2720 (Part 10) - 1995)

Name of Project: Sub Soil Investigation for the Construction of RESIDENTIAL BUILDING (APARTMENT) at Thillai Nagar in Trichy District.

Diameter	38 mm
Length	88 mm
Constant	0.31530

Borehole No	2
Depth (m)	0.50 m
Date of Test	24.06.2024

Deformation dial Reading	Axial deformation (mm)	Axial Strain (e)	Area (cm^2)	Proving Ring Readings	Axial force N (Kgf)	Compressive strength (kg/cm^2)
(1)	(2)	(3)	(4)	(5)	(6)	(7)
0.00	0.00	0.00	11.35	0.00	0.000	0.00
25.00	0.25	0.00	11.38	1.13	0.357	0.03
50.00	0.50	0.01	11.41	1.98	0.625	0.05
75.00	0.75	0.01	11.45	2.83	0.893	0.08
100.00	1.00	0.01	11.48	3.68	1.161	0.10
125.00	1.25	0.01	11.51	4.25	1.340	0.12
150.00	1.50	0.02	11.55	4.82	1.518	0.13
175.00	1.75	0.02	11.58	5.38	1.697	0.15
200.00	2.00	0.02	11.61	5.95	1.876	0.16
225.00	2.25	0.03	11.65	6.52	2.054	0.18
250.00	2.50	0.03	11.68	7.08	2.233	0.19
275.00	2.75	0.03	11.72	7.65	2.411	0.21
300.00	3.00	0.03	11.75	8.21	2.590	0.22
325.00	3.25	0.04	11.79	8.78	2.769	0.23
350.00	3.50	0.04	11.82	9.63	3.037	0.26
375.00	3.75	0.04	11.86	10.48	3.305	0.28
400.00	4.00	0.05	11.89	11.33	3.573	0.30
425.00	4.25	0.05	11.93	11.90	3.751	0.31
450.00	4.50	0.05	11.96	11.90	3.751	0.31
475.00	4.75	0.05	12.00	11.90	3.751	0.31

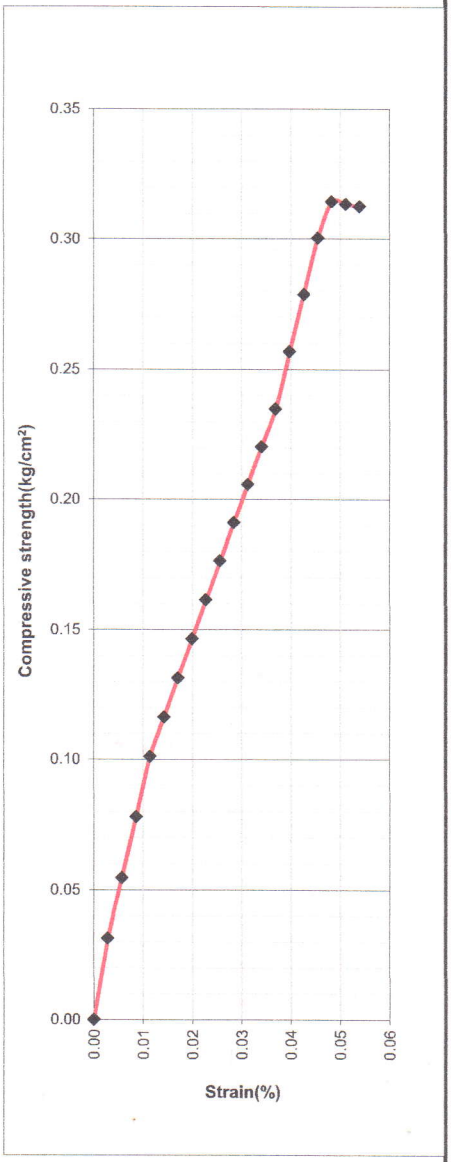

RESULTS			
qu	=	0.315	kg/cm^2
Cohesion = C =		0.180	kg/cm^2

GEOMATRIX CONSULTANCY MADURAI

GEOMATRIX CONSULTANCY
Geo-Tech. Consultants & Engineers

Name of Project: **Sub Soil Investigation for the Construction of RESIDENTIAL BUILDING (APARTMENT) at Thillai Nagar in Trichy District.**

Report No: 70 / GRB / 2024-25	BH NO : 1	CALCULATION -1

SAFE BEARING CAPACITY CALCULATIONS on SHALLOW FOUNDATIONS

TYPE OF FOOTING : SQUARE FOOTING

Length of footing	(Assumed Value)	L =	**1.50** m
Breadth of footing	(Assumed Value)	B =	**1.50** m
Foundation depth		D_f =	**3.60** m
Correction Factor for Water Table		W' =	**0.50**
Unit weight of soil		γ_{soil} =	**1.826** T/m^3
Cohension		"C" =	**0.00** T/m^2
Angle of shearing resistance(general shear)	φ =		**34.00°**
Angle of shearing resistance(Local shear)	φ' =		**24.16°** (Tan^{-1} (2/3 * tanφ)
Safety factor		F =	**3.00**
Effective Surcharge of Soil above Footing Base		q =	**2.97** T/m^2
Type of soil		=	**Dense Sand + Gravel**
Mode of failure		=	**Combined (GSF & LSF) Shear Failure**
Ground Water Table level (Assumed for worst Case - at the Ground level) =			**0** m From NGL

The Bearing Capacity Factors are Given by the following equations

For GENERAL SHEAR FAILURE

$Nq = \tan^2 (45° + Ø/2) (e^{\pi \tan Ø})$	=	29.44
$Nc = (Nq - 1) \cot Ø$	=	42.16
$N\gamma = 2 (Nq + 1) \tan Ø$	=	41.06

For LOCAL SHEAR FAILURE

$N'q = \tan^2 (45° + Ø'/2) (e^{\pi \tan Ø'})$	=	9.77
$N'c = (Nq - 1) \cot Ø'$	=	19.54
$N'\gamma = 2 (Nq + 1) \tan Ø'$	=	9.66

GEOMATRIX CONSULTANCY MADURAI

The Shape Factors

Shape of Footing	S_c	S_q	S_γ
CONTINUOUS STRIP FOOTING	1.0	1.0	1.0
SQUARE FOOTING	1.3	1.2	0.8
RECTANGULAR FOOTING	1+0.2B/L	1+0.2B/L	1-0.4B/L

SQUARE FOOTING	
S_c =	1.300
S_q =	1.200
S_γ =	0.800

The Depth Factor

d_c =	1 + 0.2 D_f / B x tan (45° + Ø'/2) =	1.903
$d_q = d_\gamma$ =	1 for Ø'<10° =	1.000
$d_q = d_\gamma$ =	1+0.1D_f /Bxtan(45°+Ø'/2) for Ø'>10° =	1.451

The Inclination Factor

$i_c = i_q$ = 1 - α /90)^2 = 1.00 i_γ = 1 - α / Ø)^ 1.00

α = Inclination of the load to the vertical in degress = 0

Net Ultimate Bearing Capacity, **qd** = ((cxNcxScxdcxic) + (qx(Nq -1)xSqxDqxIq) + (0.5xBxγxNγxSγxDγxIγxW')+ (2/3) (cxN'cxScxdcxic) + (qx(N'q -1)xSqxDqxIq) + (0.5xBxγxN'γxSγxDγxIγxW'))/"2

= **116.48** **T/sq.m**

SAFE BEARING CAPACITY :

SBC = qd / F.s = **38.83 T/sq.m** or **380.87 kN/m²**

SETTLEMENT CALCULATIONS AS PER IS-8009-(part-1) 1998

Q_s = Pressure, S_i = Immediate settlement I = Influence factor

B = width of foundation μ = Poisson's ratio E_s= Elastic Modulus

For,

Dense Sand + Gravel E_s= 61250 kN/m²

(or) E_s= 6125.00 t/m²

S_i = Immediate settlement = $I*Qs*B(1-\mu^2) / Es$

= 0.95*38.83*(1.5*(1-0.25^2))/6125

S_i= 0.0085 m

0.0085 x1000

Settlement = **8 mm < 50 mm** **Hence SAFE**

The Max Allowable Differential Settlement for **Sand & Gravel is 50mm** and for **Silt & Clay is 75mm.**

GEOMATRIX CONSULTANCY MADURAI

GEOMATRIX CONSULTANCY
Geo-Tech. Consultants & Engineers

Name of Project: **Sub Soil Investigation for the Construction of RESIDENTIAL BUILDING (APARTMENT) at Thillai Nagar in Trichy District.**

Report No: 70 / GRB / 2024-25	BH NO : 2	CALCULATION -2

SAFE BEARING CAPACITY CALCULATIONS on SHALLOW FOUNDATIONS

TYPE OF FOOTING : SQUARE FOOTING

Length of footing	(Assumed Value)	L =	**1.50** m
Breadth of footing	(Assumed Value)	B =	**1.50** m
Foundation depth		D_f =	**3.60** m
Correction Factor for Water Table		W' =	**0.50**
Unit weight of soil		γ_{soil} =	**1.933** T/m^3
Cohension		"C" =	**0.00** T/m^2
Angle of shearing resistance(general shear)		φ =	**36.00°**
Angle of shearing resistance(Local shear)		φ' =	**25.77°** (Tan^{-1} (2/3 * tanφ)
Safety factor		F =	**3.00**
Effective Surcharge of Soil above Footing Base		q =	**3.36** T/m^2

Type of soil = **Soft Disintegrated Rock**

Mode of failure = **Combined (GSF & LSF) Shear Failure**

Ground Water Table level (Assumed for worst Case - at the Ground level) = **0** m From NGL

The Bearing Capacity Factors are Given by the following equations

For GENERAL SHEAR FAILURE

$Nq = \tan^2(45° + Ø/2)(e^{\pi \tan Ø})$	=	37.75
$Nc = (Nq - 1)\cot Ø$	=	50.59
$N\gamma = 2(Nq + 1)\tan Ø$	=	56.31

For LOCAL SHEAR FAILURE

$N'q = \tan^2(45° + Ø'/2)(e^{\pi \tan Ø'})$	=	11.57
$N'c = (Nq - 1)\cot Ø'$	=	21.89
$N'\gamma = 2(Nq + 1)\tan Ø'$	=	12.13

GEOMATRIX CONSULTANCY MADURAI

The Shape Factors

Shape of Footing	S_c	S_q	S_γ
CONTINUOUS STRIP FOOTING	1.0	1.0	1.0
SQUARE FOOTING	1.3	1.2	0.8
RECTANGULAR FOOTING	1+0.2B/L	1+0.2B/L	1-0.4B/L

SQUARE FOOTING	
S_c =	1.300
S_q =	1.200
S_γ =	0.800

The Depth Factor

d_c =	1 + 0.2 D_f / B x tan (45° + Ø'/2) =	1.942
$d_q = d_\gamma$ =	1 for Ø'<10° =	1.000
$d_q = d_\gamma$ =	1+0.1D_f /Bxtan(45°+Ø'/2) for Ø'>10° =	1.471

The Inclination Factor

$i_c = i_q$ = 1 - α /90)^2 = 1.00 i_γ = 1 - α / Ø)^ 1.00

α = Inclination of the load to the vertical in degress = 0

Net Ultimate Bearing Capacity, **qd** = ((cxNcxScxdcxic) + (qx(Nq -1)xSqxDqxIq) + (0.5xBxγxNγxSγxDγxIγxW')+ (2/3) (cxN'cxScxdcxic) + (qx(N'q -1)xSqxDqxIq) + (0.5xBxγxN'γxSγxDγxIγxW'))/"2

= 169.47 T/sq.m

SAFE BEARING CAPACITY :

SBC = qd / F.s = **56.49 T/sq.m** or **554.16 kN/m²**

SETTLEMENT CALCULATIONS AS PER IS-8009-(part-1) 1998

Q_s = Pressure, S_i = Immediate settlement I = Influence factor

B = width of foundation μ = Poisson's ratio E_s= Elastic Modulus

For,

Soft Disintegrated Rock E_s= 136200 kN/m²

(or) E_s= 13620.00 t/m²

S_i = Immediate settlement = I*Qs*B(1-μ²) / Es

= 0.95*56.49*(1.5*(1-0.25^2))/13620

S_i= 0.0055 m

0.0055 x1000

Settlement = **6 mm < 50 mm** **Hence SAFE**

The Max Allowable Differential Settlement for **Sand & Gravel is 50mm** and for **Silt & Clay is 75mm.**

GEOMATRIX CONSULTANCY MADURAI

BOREHOLE-1 SITE PHOTOS:





BOREHOLE-2 SITE PHOTOS:





O/o. DEPUTY DIRECTOR OF TOWN AND COUNTRY PLANNING,
CHENGALPATTU REGION,
No.124, Municipal Commercial Complex, G.S.T.Raod, Chengalpattu - 603 001
E-mail : ddcglregion@gmail.com, Phone : 044 - 27422144

PROFESSIONAL REGISTRATION CERTIFICATE

This is to certify that **Mr. K.GANAPATHI** has enrolled as **Registered Geo-Technical Engineer (RGTE)** with Deputy Director of Town and Country Planning, Chengalpattu Region who has the qualification of **M.E (Soil mechanics and foundation Engg.)** and experience in the relevant field for **06 years**.

He has been given the Registration No. **CGLRGN/RGTE/2019/08/012** on **02.08.19**. He shall be required to comply with the duties and responsibilities prescribed by the Government of Tamil Nadu is Part V, "Registration of Professionals", Tamil Nadu Combined Development and Building Rules, 2019 approved vide G.O.(Ms) No.18 MAWS (MA1) Dept. Dated 04.02.2019.

This Registration is valid upto **01.08.2024**.

Deputy Director,
Chengalpattu Region





our services doesn't just end there

Buying & Selling Services

Property Buying Assistance, Property Selling Support, Market Price Analysis, Owner Outreach and Negotiation.

Legal & Documentation Services

Certified EC, Patta, legal opinions, property verification, due diligence, litigation solutions, and legal heir certificates.

Property Development & Approvals

Building plan approvals, construction, layout and sub-division approvals, zone conversion, and occupancy certification.

NRI & Investment Services

Escrow Services, Rentals, Litigation Solutions, Property Valuation and Property Management

Compliance & Special Services

Demolition, Vaasthu checks, regularization of unauthorized buildings, and office space solutions.



empowering your real estate decisions with smart tools

Property Valuation & Cost Estimation

Guideline Value, Apartment Composite Value, Stamp Duty & Registration Fees Calculator, Building Value Calculator, Capital Gains Calculator, Area Unit Converter, Length Unit Converter

Ownership, Compliance & Legal Verification

Encumbrance Certificate (EC) Search, Find Your SRO, Temple Property Check, WAQF Property Check, View Patta/Chitta, View FMB, Patta Analyzer, EC Analyzer

Zoning & Land Use Analysis

Land Use Zone Finder, CRZ Zone Check, Aquifer Zone Check, CBA Check, EWS Check, Road Width Check, Proposed Road Widening Check, FSI Calculator

Property Documentation & Workflow Tools

Forms & Templates, Document Generator, Document Translation, Dictionary

Vastu & Property Management Tools

Home Vastu Shastra, Plot Vastu Shastra, Property Management

Verified RealEstate™

We're honored to be part of your real estate journey

3/350/2 Mettukuppam,
OMR Thoraipakkam,
Chennai, India

hello@verified.realestate
+91 9996 12 9996
www.verified.realestate