Verified RealEstate™

RE REGULATORY RECORD

RERA Document


The document as the regulator published it, reproduced in full behind this page.

Published for reference. The authority's own register is the operative record.

Verified RealEstate™
3/350/2 Mettukuppam,
OMR Thoraipakkam,
Chennai 600 097, India

hello@verified.realestate
+91 9996 12 9996
verified.realestate

மா / ந. அ. அ. (TVR) SWP எண்: 70 / 2024

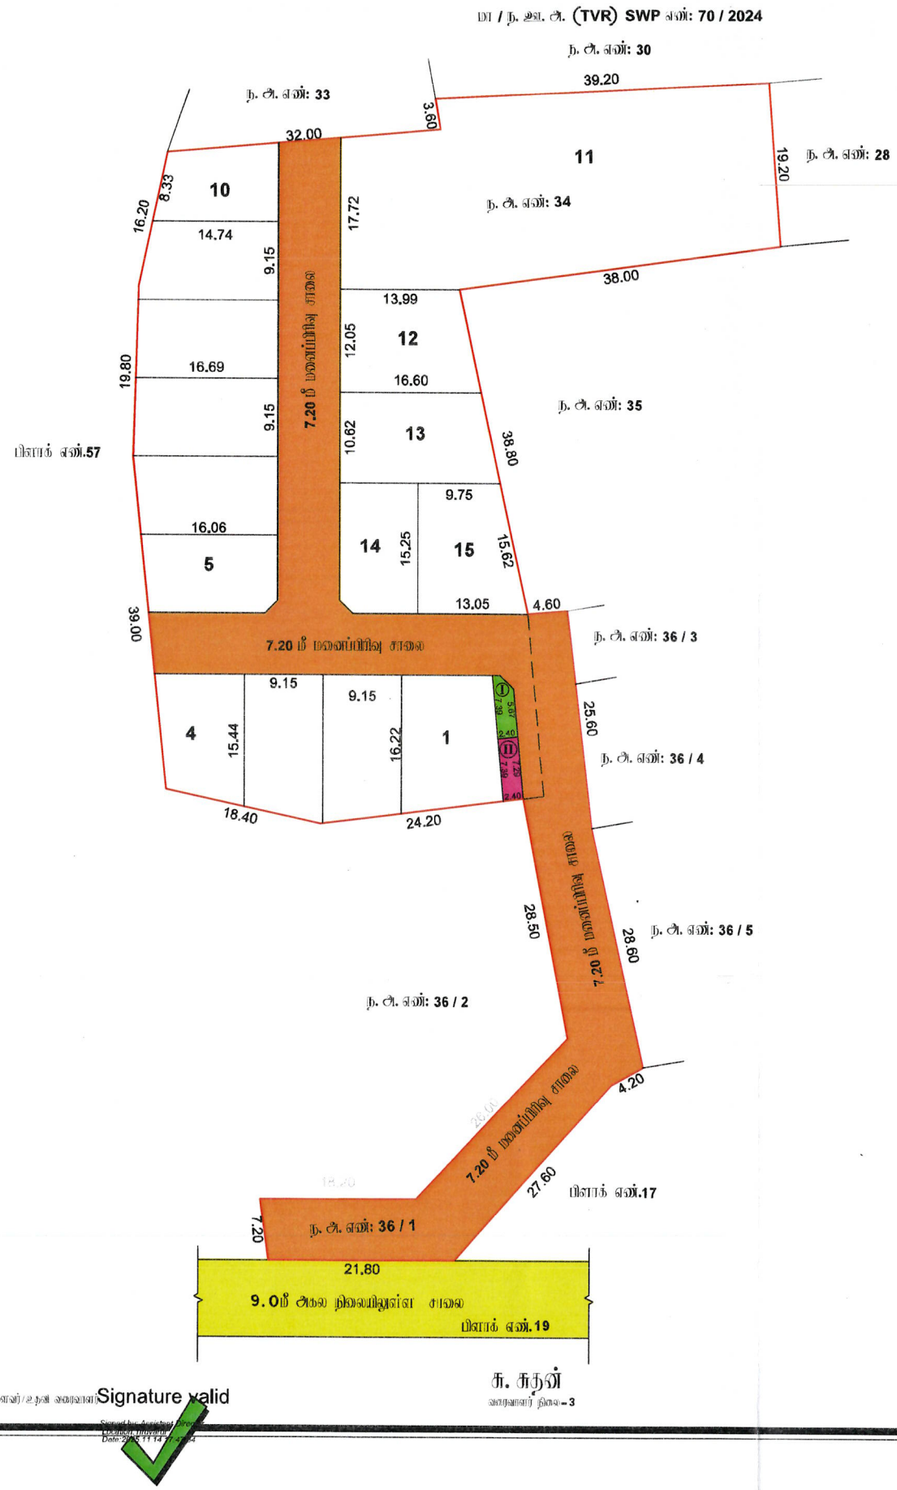

அனுப்/உதவி வரைவாளர்

Signature valid

Signed by Arunkadi Ravi
Date: 2026.03.11 14:22:24

கு. சுதன்
வரைவாளர் நிலை – 3

மாவட்ட நகர் ஊரமைப்பு அலுவலகம், திருவாரூர் மாவட்டம்

திருவாரூர் நகராட்சி

திருவாரூர் மாவட்டம், திருவாரூர் வட்டம் மற்றும் நகராட்சி, வார்டு – 2, பிளாக் – 13, நகரளவு எண்கள்: 34, 36 / 1 – ல் அமையும் குடியிருப்பு மனைகளுக்கான மனைகள் அமைப்பு தொழிற்நுட்ப ஒப்புதல் வரைபடம்.

அளவு : 1:400 (அலகுகள் மீட்டரில்)

இணையதள விண்ணப்ப எண் : IODWQ1LE (53443 / 2025 TVR)

வ

குறிப்பு:

மனைப்பிரிவின் பரப்பு : 4520.50 ச. மீ
கோடு மனைகள் : 15
ஒதுக்கு மனைகள் : 15

மனைப்பிரிவின் எல்லை
நிலையிலுள்ள சாலை

பொது ஒதுக்கீடு:

(உத்தேச சாலைப் பரப்பளவு நீங்கலாக மீதமுள்ள மனைப்பிரிவு பரப்பளவிற்கு கணக்கீடு செய்யப்பட்டுள்ளது)

உள்ளாட்சிக்கு நாமமாக ஒப்படைக்கப்பட்டவை:

1. உத்தேச சாலைகள் மற்றும் நடைபாதைகளின் பரப்பளவு : 1388.52 ச. மீ

பொது உபயோகம் (TNCDBR, 47(8) – ன் படி நாமமாக ஒப்படைக்கப்பட்ட 1% ஒதுக்கீடு):

I. உள்ளாட்சிக்கான ஒதுக்கீட்டின் பரப்பளவு : 16.36 ச. மீ (0.52 %)
II. தமிழ்நாடு மின் உற்பத்தி மற்றும் மின்பகிர்மான கழகத்திற்கான (TANGEDCO) ஒதுக்கீட்டின் பரப்பளவு : 17.60 ச. மீ (0.56 %)

நிலை நிறுத்து : 12.00 மீ அகல சாலை வரை 1.50 X 1.50 மீட்டரில் கோல்கல் நடப்படவேண்டும்.

நிபந்தனைகள்:

1. அரசாணை எண். 18, 16 ந. நி (ம) த. உ துறை நாள். 04.02.2019 31.01.2020 – ன் விதிகள் அனைத்தும் பொருந்தும்.
2. இம்மனைப்பிரிவற்ற உள்ளாட்சி இறுதி ஒப்புதல் அளிக்கும்முன் இத்திட்ட வரைத்துறையாலும் நில ஆரிவு நடவடிக்கை மேற்கொள்ளப்படவில்லை எனும், எந்த துறைக்காகவும் நில ஆரிவுசெய்யப்படாமல் மாவட்ட வருவாய் அலுவலருக்கு அறிவிப்பு செய்யப்படவில்லை எனும், உள்ளாட்சி அலுவலர் உறுதி செய்து கொள்ள வேண்டும்.
3. நில உரிமம் குறித்து வழங்கப்பட்ட சான்றுகள் மற்றும் பரிசோதனைக்கு சமர்ப்பிக்கப்பட்ட ஆவணங்கள் சரியானவையில் என்று அறியப்பட்டாலோ அல்லது மனைப்பிரிவுக்கு தொழிற்நுட்ப ஒப்புதல் வழங்கியதால் பாதிப்பு ஏற்படக்கூடிய மூன்றாம் நபர்களால் மனைப்பிரிவுக்கு வழங்கப்பட்ட தொழிற்நுட்ப ஒப்புதல் எனில் முன்னறிவிப்பும் இன்றி நகர் வரைவுத் துறையால் அவர்களால் ரத்து செய்யப்படும்.
4. விற்பனைக்குள்ளான மனைகளை விற்பனை செய்யும் போது இச்சான்றையின் நகலினை நகர் ஊரமைப்புத்துறையில் ஒப்புதல் அளிக்கப்பட்ட வரைபட நகல் மனை வாங்குபவர்களுக்கு கட்டாயம் வழங்கிட வேண்டும்.
5. ஒப்புதல் அளிக்கப்பட்ட மனைப்பிரிவு வரைபடத்தை தந்த விற்பனை மற்றும் இதர மனைப்பிரிவு நிலைபாடுகள் அனைவரும் நிற்கும் தகவல் பலகை மூலம் பொதுமக்கள் பார்வைக்கு நிரந்தரமாக பிரதிக்கப்பட வேண்டும்
6. **The Tamil nadu Government in G.O.Ms.No.112, Housing and Urban Development Department dated: 22.06.2017 have approved the tamil Nadu Real Estate (Regulation & Development) Act 2016. The promoter has to advertise, market, book, sell or offer for sale, or invite persons to purchase in any manner any plot, apartment or building, as the case may be, in any Real Estate Project or part of it only after registering the Real Estate Project with the Real Estate Authority.**
7. நீர்நிலையின் எல்லையிலிருந்து 3.0மீட்டர் வரை எல்லைதாவ கட்டிடங்களும் அமைந்திருக்கள் மேற்கொள்ளக் கூடாது.
8. மாசு ஏற்க்கால், காலனாக்கள் மற்றும் இயற்கை மழநீர் வடிகால் ஆகியவை தடைபடாமல் எவ்வித ஆக்கிரமிப்பினும் வெளிப்படுத்தினால் அகிலுள்ள மதுகிகள் பாதிக்கப்படாதலும் இம்மனைப்பிரிவு அமைந்திருத்தி செய்யப்பட வேண்டும்.
10. பிரதான மனைப்பிரிவு இத்தலை அருத்துள்ள சாலையின் மட்டத்திலிருந்து 0.45 மீட்டர் உயர்த்தப்பட்ட மின்னே மனைப்பிரிவு சாலைகள் அமைக்கப்பட வேண்டும்.
11. உத்தரவு கடிதத்தில் குறிப்பிடப்பட்டுள்ள இதர நிபந்தனைகள் மற்றும் மனைப்பிரிவு நிபந்தனைகள் தவறாது கடைபிடிக்கப்பட வேண்டும்.

ம. வ/மா. ந. உ. அ (TVR) SWP எண்: 59 / 2025

திருவாரூர் நகராட்சி ஆணையர் அவர்களின் செயல்முறை உத்தரவு ந.க.எண் 4179/2025/F1 நாள்- -ன்படி மனைப்பிரிவு அங்கீகரித்து உத்தரவிடப்படுகிறது.

கோ. மலர்கொடி
மேற்பார்வையாளர்

உதவி இயக்குநர்,
மாவட்ட நகர் ஊரமைப்பு அலுவலகம்
திருவாரூர் மாவட்டம்.

நகரமைப்பு ஆய்வாளர்
திருவாரூர் நகராட்சி.

COMMISSIONER
TIRUVARUR MUNICIPALITY

THE LANDLENS SUITE

Eight ways to know a piece of land before you pay for it.

This report covers one part of the picture. These cover the rest, drawn from the same government records, for any property in Tamil Nadu.

LandLens One
Ask anything about a property and get an answer grounded in live government records, with the sources shown.
/landlens/one

Verify My Land
Every record check run on one property and returned as a single report.
/landlens/verify-my-land

Legal Opinion
An advocate's written opinion on the title, built on the records we pull for it.
/landlens

One Map
Every layer on one map: the parcel, its boundary, zoning, water bodies and what sits around it.
/landlens/one/map

PriceMap
What land actually changed hands for around this plot, taken from the registered deeds.
/landlens/pricemap

Build Scope
What you are allowed to build here: floor space, height, coverage and setbacks.
/landlens/build-scope

Property Tracker
Watch a property and hear about it when something new is registered against it.
/landlens/property-tracker

Deal Room
Run the transaction in one place: documents, stamping, signatures and the parties.
/landlens/deal-room

FREE TOOLS · NO ACCOUNT NEEDED

Twenty-four checks you can run yourself, at no cost.

Records and verification

The registers themselves, read for you.

- Encumbrance Certificate
- Patta and Chitta
- Field Measurement Sketch
- EC Analyzer
- Bank charge check
- Court case search
- Seller background check
- Approval check by survey

Value and duty

What it is worth and what it costs to register.

- Guideline value by street
- Guideline value by survey
- Stamp duty and registration fees
- Capital gains
- Floor space index
- Area unit converter

Zoning and land use

What the plan says can happen on this land.

- Land use zone finder
- CMDA land use check
- Coastal regulation zone
- Master plan check
- Water bodies finder
- Airport height clearance

Registers and directories

Who holds it, and which office keeps the record.

- Find your registering office
- Temple property check
- Waqf property check
- RERA register

Every free tool
/tools

Services we run for you
/services

The LandLens suite
/landlens/one

Verified RealEstate™

Every claim in this document traces back to a government record.

- Legal opinions, due diligence and title verification
- Building plan, layout and sub-division approvals
- Completion and occupancy certificates, regularisation
- Escrow, negotiation and NRI property management
- Land survey, soil testing, architecture and construction

Verified RealEstate
3/350/2 Mettukuppam,
OMR Thoraipakkam,
Chennai 600 097, India
hello@verified.realestate
+91 9996 12 9996

Prepared from the registers named on the page each finding sits on. Where a register could not be read, this document says so in its place rather than leaving the gap to be read as a clean result.