Verified RealEstate™

RE REGULATORY RECORD

RERA Document

The document as the regulator published it, reproduced in full behind this page.

Published for reference. The authority's own register is the operative record.

Verified RealEstate™
3/350/2 Mettukuppam,
OMR Thoraipakkam,
Chennai 600 097, India

hello@verified.realestate
+91 9996 12 9996
verified.realestate

DIGITALLY VERIFIED RECORD

District : Dindigul


Taluk : Vedasandur

Village : Vedasandur [20]

Survey No : 674

Area : Hect 01 Ares 74.71

Scale : 1 : 1000

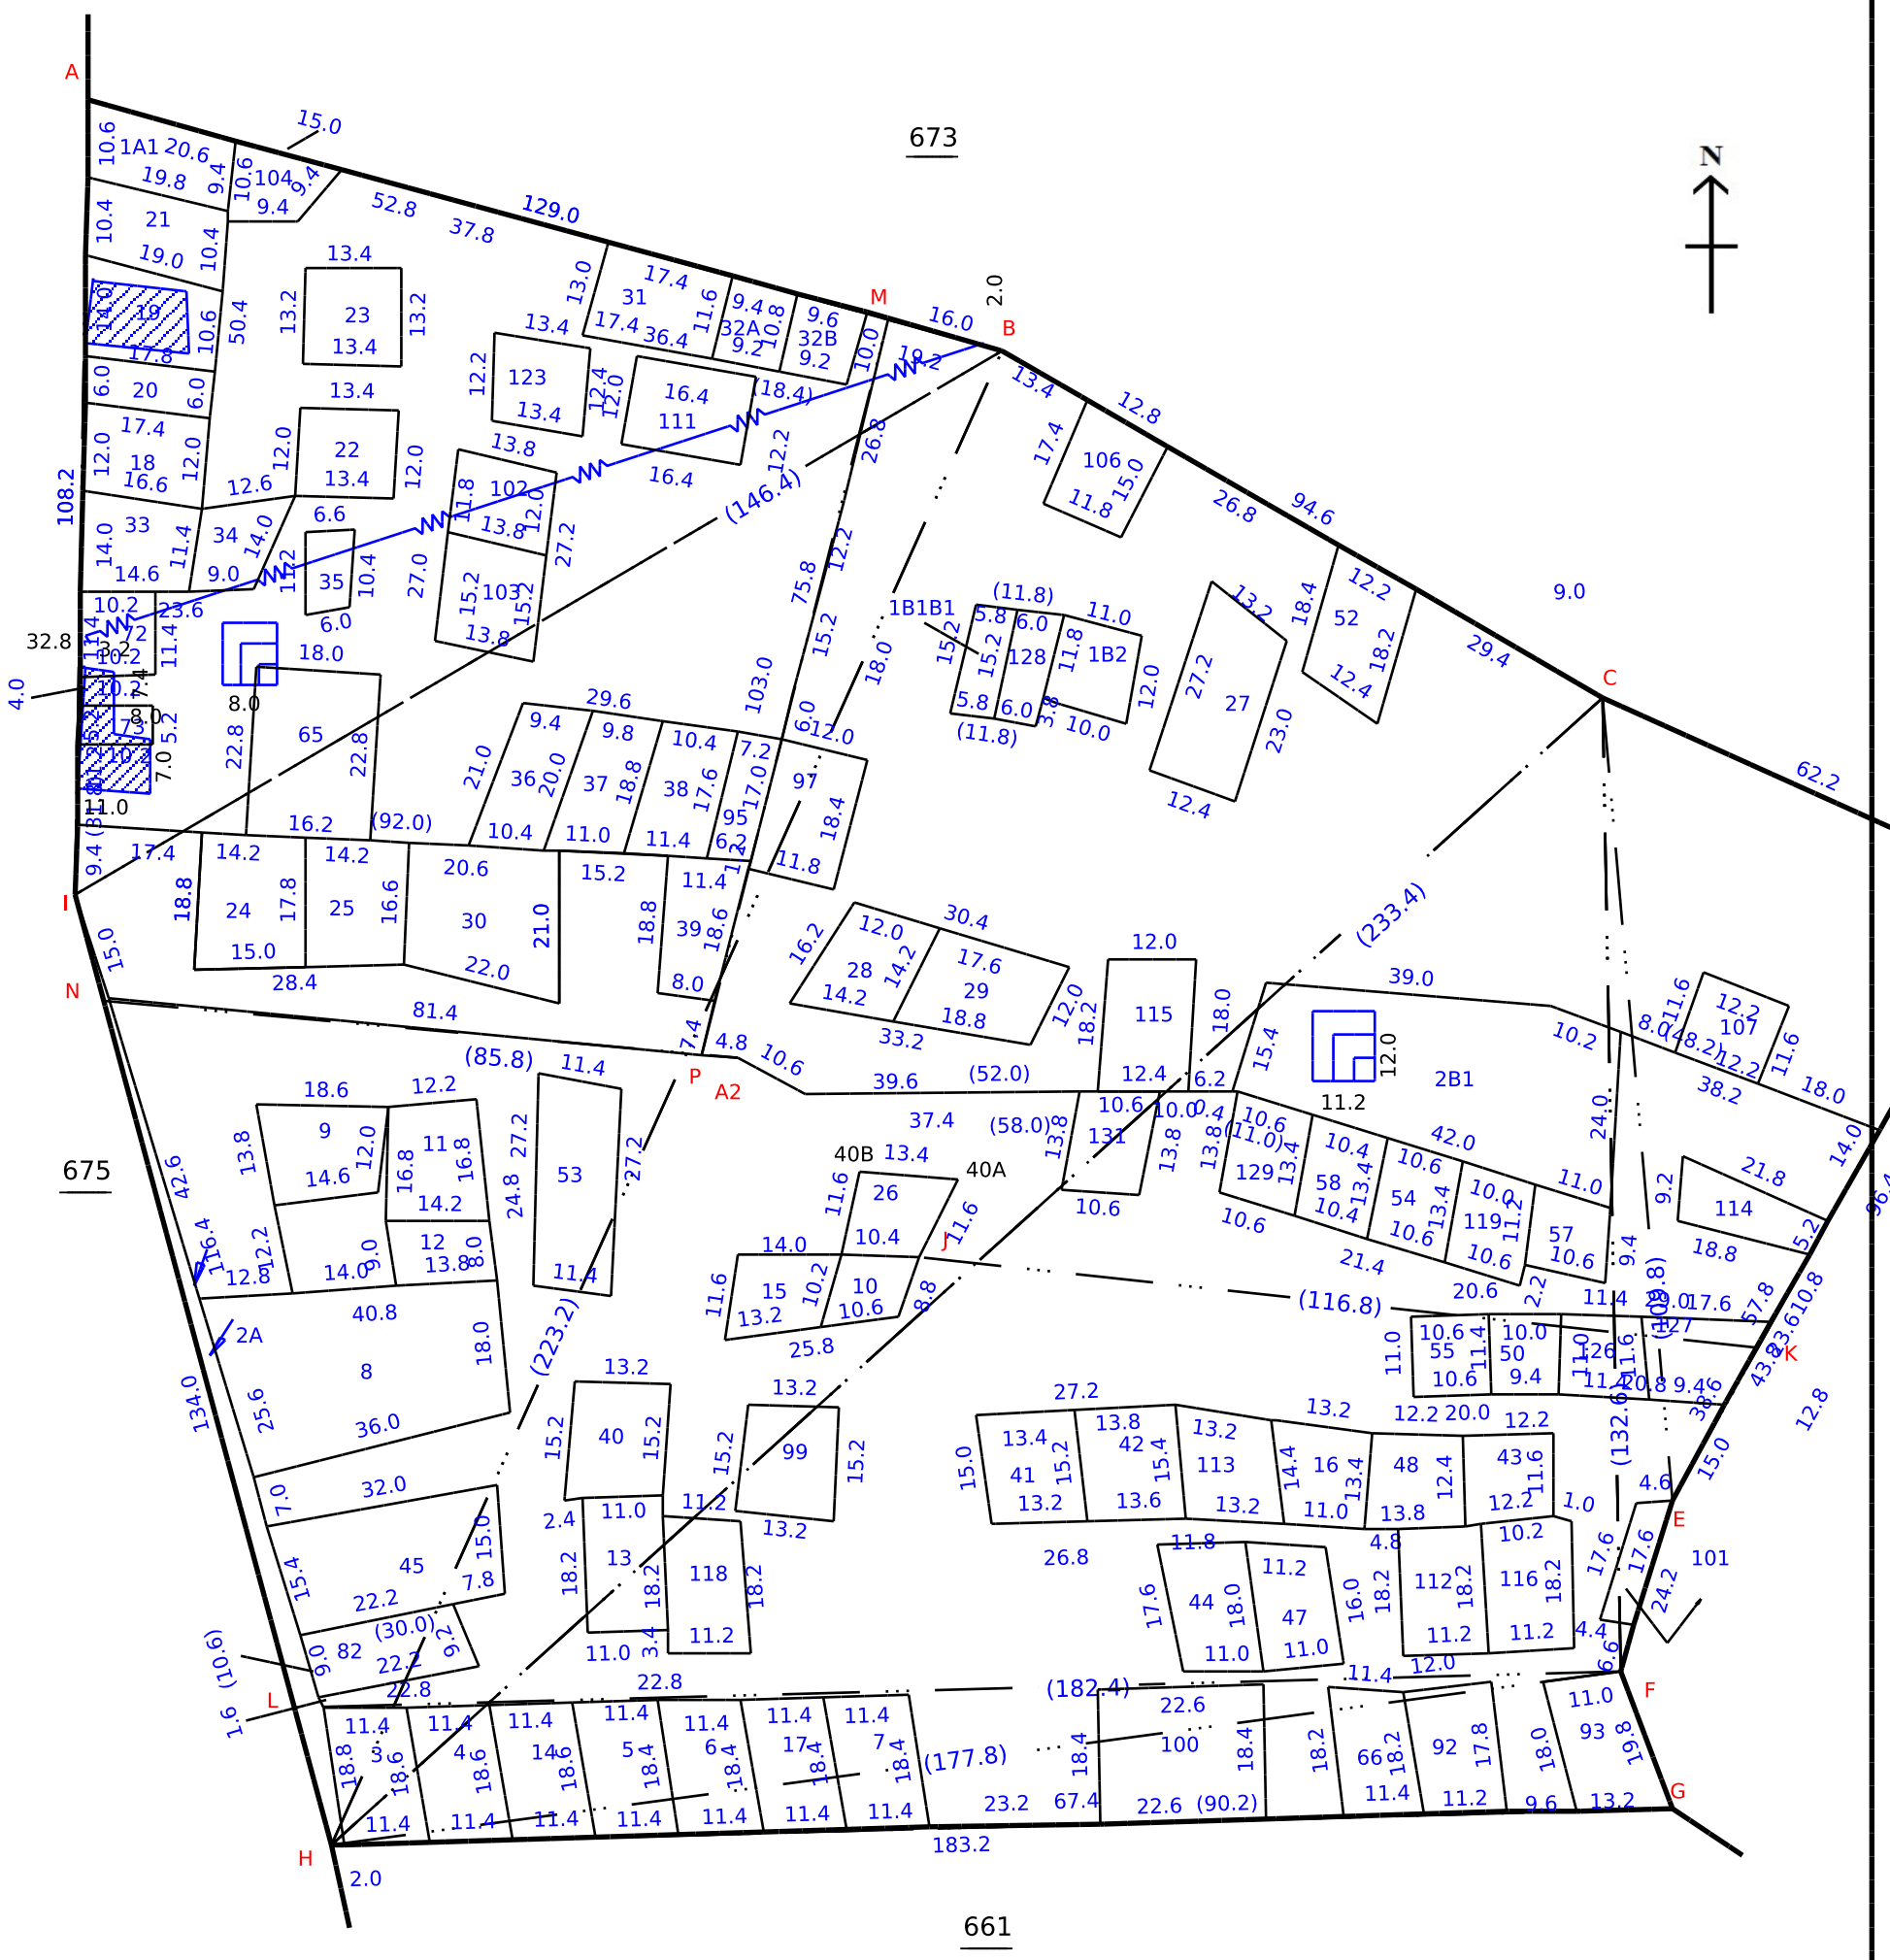

Data Digitally Signed By
ABDUL ZAHIR HUSSAIN ABDUL MAJEED

Date of Issue: 05-04-2024 10:39:41

District : Dindigul


Taluk : Vedasandur

Village : Vedasandur [20]

Survey No : 675

Area : Hect 01 Ares 63.98

Scale : 1 : 1566

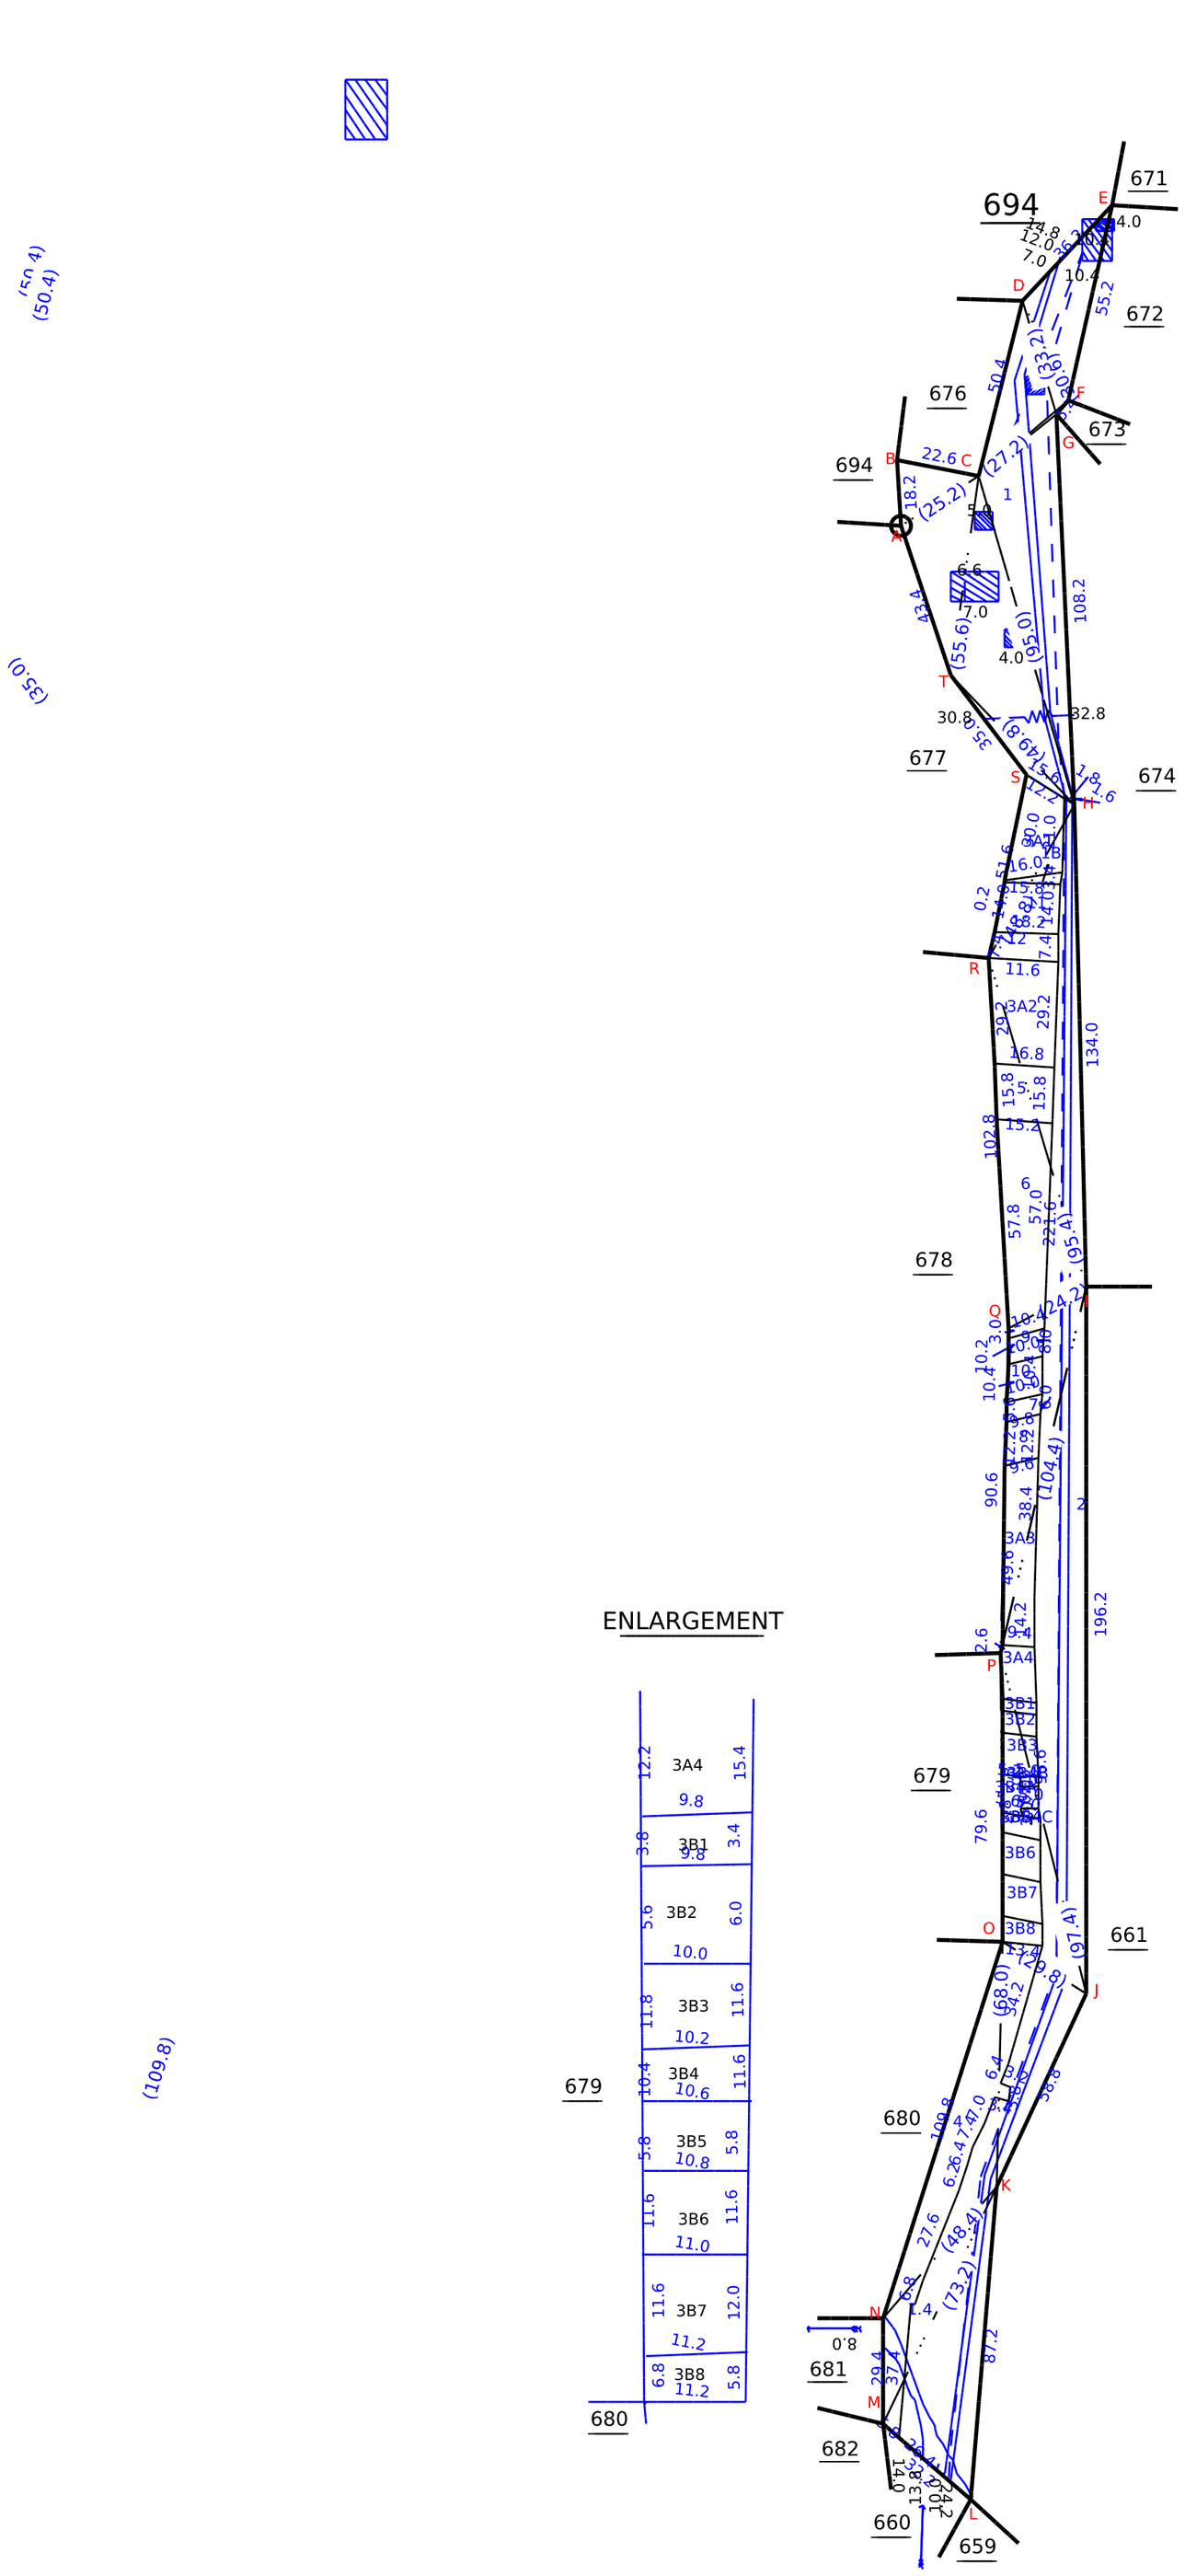

Date of Issue: 06-04-2024 10:36:16

Signed By Tahsildar

Name of approver : sakth

Date of Approval : 06-01-2023

English

Comprehensive Land Information Portal (CLIP)

Government of Tamil Nadu

Select District Dindigul(13)

Select Taluk Vedasandur(23)

Select Village Vedasandur(020)

Search By:

Enter SurveyNo

674

Select Sub Division

2A

KBG6QP

ENTER CAPTCHA

SUBMIT

Owner Details			
S.No	Owner	Relation	Relative Name
1	-	-	-

A-register Details									
S.No	Survey No	Subdivision No	Land Type						Remarks	Blocked - Under
			Wet		Dry		Others			
			Hect-Ares	Tax	Hect-Ares	Tax	Hect-Ares	Tax		
1	674	2A	-	-	-	-	0-1.00	0.0	ஊராட்சி ஒன்றிய சாலை	-
			0	0.00	0	0.00	0-1.00	0.00		

© Content Owned And Maintained By Guidance, Govt. of Tamil Nadu.
Portal Designed and Developed by National Informatics Centre, Tamil Nadu State Centre
Ministry Of Electronics & Information Technology, Government Of India

Last Updated: April 04, 2024

English

Comprehensive Land Information Portal (CLIP)

Government of Tamil Nadu

Select District Dindigul(13)

Select Taluk Vedasandur(23)

Select Village Vedasandur(020)

Search By:

Enter SurveyNo

675

Select Sub Division

1

95TLPM

ENTER CAPTCHA

SUBMIT

Owner Details			
S.No	Owner	Relation	Relative Name
1	-	-	-

A-register Details									
S.No	Survey No	Subdivision No	Land Type						Remarks	Blocked - Under
			Wet		Dry		Others			
			Hect-Ares	Tax	Hect-Ares	Tax	Hect-Ares	Tax		
1	675	1	-	-	-	-	0-64.00	0.0	ஊராட்சி ஒன்றிய சாலை	-
			0	0.00	0	0.00	0-64.00	0.00		

© Content Owned And Maintained By Guidance, Govt. of Tamil Nadu.
Portal Designed and Developed by National Informatics Centre, Tamil Nadu State Centre
Ministry Of Electronics & Information Technology, Government Of India

Last Updated: April 04, 2024

English

Comprehensive Land Information Portal (CLIP)

Government of Tamil Nadu

Select District Dindigul(13)

Select Taluk Vedasandur(23)

Select Village Vedasandur(020)

Search By:

Enter SurveyNo

675

Select Sub Division

2

AEZHCW

ENTER CAPTCHA

SUBMIT

Owner Details			
S.No	Owner	Relation	Relative Name
1	-	-	-

A-register Details									
S.No	Survey No	Subdivision No	Land Type						Remarks	Blocked - Under
			Wet		Dry		Others			
			Hect-Ares	Tax	Hect-Ares	Tax	Hect-Ares	Tax		
1	675	2	-	-	-	-	0-44.00	0.0	ஊராட்சி ஒன்றிய சாலை	-
			0	0.00	0	0.00	0-44.00	0.00		

© Content Owned And Maintained By Guidance, Govt. of Tamil Nadu.
Portal Designed and Developed by National Informatics Centre, Tamil Nadu State Centre
Ministry Of Electronics & Information Technology, Government Of India

Last Updated: April 04, 2024

THE LANDLENS SUITE

Eight ways to know a piece of land before you pay for it.

This report covers one part of the picture. These cover the rest, drawn from the same government records, for any property in Tamil Nadu.

LandLens One
Ask anything about a property and get an answer grounded in live government records, with the sources shown.
/landlens/one

Verify My Land
Every record check run on one property and returned as a single report.
/landlens/verify-my-land

Legal Opinion
An advocate's written opinion on the title, built on the records we pull for it.
/landlens

One Map
Every layer on one map: the parcel, its boundary, zoning, water bodies and what sits around it.
/landlens/one/map

PriceMap
What land actually changed hands for around this plot, taken from the registered deeds.
/landlens/pricemap

Build Scope
What you are allowed to build here: floor space, height, coverage and setbacks.
/landlens/build-scope

Property Tracker
Watch a property and hear about it when something new is registered against it.
/landlens/property-tracker

Deal Room
Run the transaction in one place: documents, stamping, signatures and the parties.
/landlens/deal-room

FREE TOOLS · NO ACCOUNT NEEDED

Twenty-four checks you can run yourself, at no cost.

Records and verification

The registers themselves, read for you.

- Encumbrance Certificate
- Patta and Chitta
- Field Measurement Sketch
- EC Analyzer
- Bank charge check
- Court case search
- Seller background check
- Approval check by survey

Value and duty

What it is worth and what it costs to register.

- Guideline value by street
- Guideline value by survey
- Stamp duty and registration fees
- Capital gains
- Floor space index
- Area unit converter

Zoning and land use

What the plan says can happen on this land.

- Land use zone finder
- CMDA land use check
- Coastal regulation zone
- Master plan check
- Water bodies finder
- Airport height clearance

Registers and directories

Who holds it, and which office keeps the record.

- Find your registering office
- Temple property check
- Waqf property check
- RERA register

Every free tool
/tools

Services we run for you
/services

The LandLens suite
/landlens/one

Verified RealEstate™

Every claim in this document traces back to a government record.

- Legal opinions, due diligence and title verification
- Building plan, layout and sub-division approvals
- Completion and occupancy certificates, regularisation
- Escrow, negotiation and NRI property management
- Land survey, soil testing, architecture and construction

Verified RealEstate
3/350/2 Mettukuppam,
OMR Thoraipakkam,
Chennai 600 097, India
hello@verified.realestate
+91 9996 12 9996

Prepared from the registers named on the page each finding sits on. Where a register could not be read, this document says so in its place rather than leaving the gap to be read as a clean result.