Verified RealEstate™

RE REGULATORY RECORD


RERA Document

The document as the regulator published it, reproduced in full behind this page.

Published for reference. The authority's own register is the operative record.

Verified RealEstate™
3/350/2 Mettukuppam,
OMR Thoraipakkam,
Chennai 600 097, India

hello@verified.realestate
+91 9996 12 9996
verified.realestate

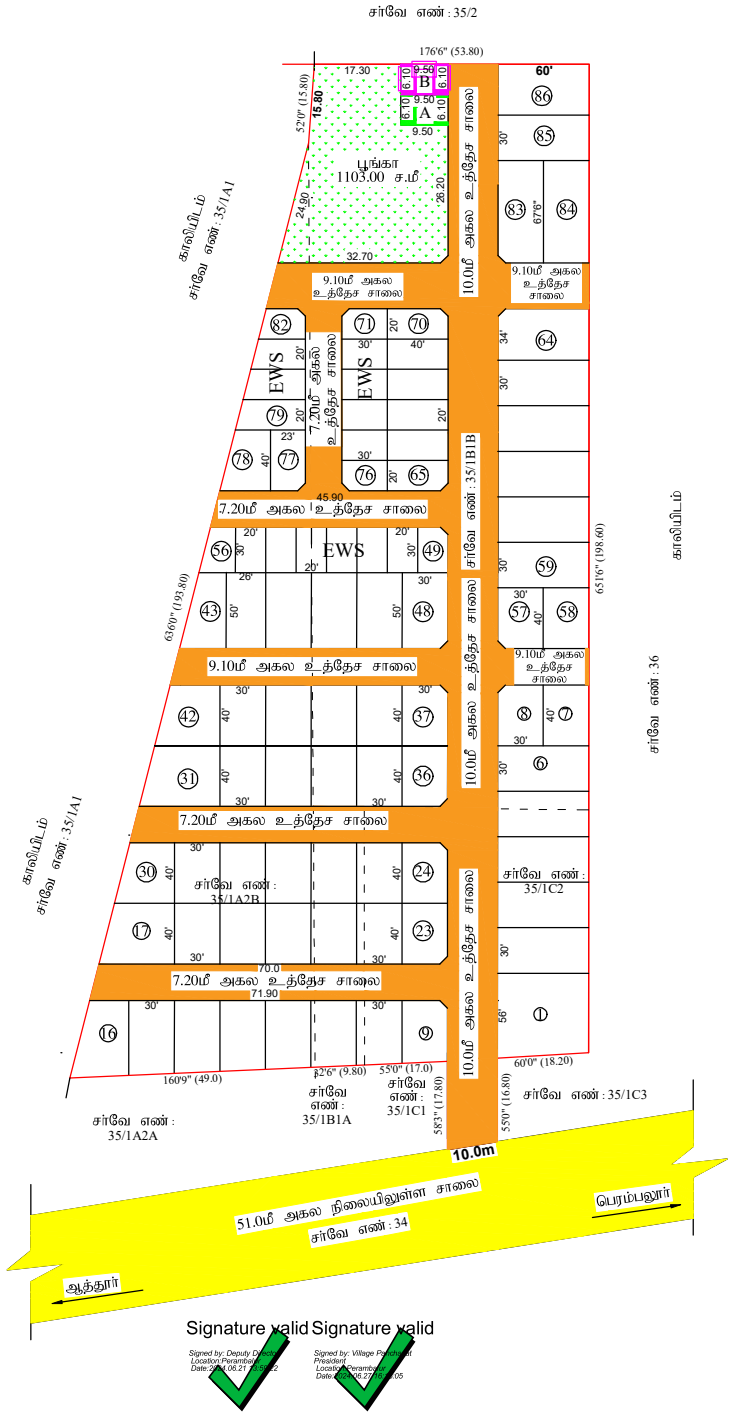

மாவட்ட நகர் ஊரமைப்பு
பெரம்பலூர் மாவட்

பெரம்பலூர் மாவட்டம், பெரம்பலூர் வ ாட்சி
ஒன்றியம், கோனேரிபாளையம் ஊராட்சி, பெரம்பல ர்வே
எண்கள்: 35/1A2B, 1B1B, 1C2 -ல் அமையும் கு கான
தொழில்நுட்ப ஒப்புதல் வரைபடம். (திட்டமில்லாத

இணையதள விண்ணப்பம் எண் : T61182R8/28466/20

கோப்பு எண் : 450/ 2024 -பெ.மா

1"= 33'0")

குறிப்பு:-

மனைப்பிரிவின் மொத்த பரப்பு	:	3.9275 ஏக்கர் (அ) 15902.00 ச.மீ
மனைப்பிரிவு எல்லை	:	
நிலையிலுள்ள சாலை	:	
கோரிய மனைகள்	:	89 மனைகள்
ஒதுக்கிய மனைகள்	:	86 மனைகள்
பொருளாதாரத்தில் நலிவடைந்தோருக்கான மனைகள்	:	மனை எண்கள்: 49-56,71-76,79-82 1099.20 ச.மீ (10.0%)

பொது ஒதுக்கீடு:-

பூங்காவின் பரப்பளவு : 1103.00 ச.மீ (10.03%)

உள்ளாட்சிக்கு தானமாக ஒப்படைக்கப்பட்டவை:-

உத்தேச மனைப்பிரிவு சாலைகள் மற்றும் மூலை முடக்குகள் : 4909.08 ச.மீ

TANGEDCO மற்றும் பொது உபயோகத்திற்கு ஒப்படைக்கப்பட்ட பரப்பு:-

: மனைப்பிரிவின் மொத்தப்பரப்பு - மனைப்பிரிவு சாலைகளின் பரப்பு X 1%

: 15902.00 ச.மீ - 4909.08 ச.மீ = 10992.92 ச.மீ X 1% = 109.92 ச.மீ

பொது உபயோகம் (A) (0.5%)	:	57.95 ச.மீ (0.53%)
TANGEDCO (B) (0.5%)	:	57.95 ச.மீ (0.53%)

12.0 மீ வரை உள்ள சாலைகளுக்கு 1.5மீx1.5மீ விடப்படல் வேண்டும்.

12.0 மீ முதல் 30.5 மீ வரை உள்ள சாலைகளுக்கு 4.5மீ x 4.5மீ விடப்படல் வேண்டும்.

நிபந்தனைகள்:-

1. அரசானை எண்:18-ன், நகராட்சி நிர்வாகம் (ம) குடிநீர் வழங்கல் துறை (MA-1) நாள்:04.02.2019-ன் படி மனைப்பிரிவில் அமையும் சாலை, பொது உபயோகம் மற்றும் பூங்கா ஒதுக்கீட்டினை உள்ளாட்சி தானமாக பெற நடவடிக்கை மேற்கொள்ளப்பட வேண்டும்.
2. நில உரிமை குறித்து வழங்கப்பட்ட சான்றுகள் மற்றும் பரிசிலனைக்கு சமர்பிக்கப்பட்ட ஆவணங்கள் சரியானவை அல்ல என அறியப்பட்டதால் அல்லது மனைப்பிரிவுக்கு தொழில்நுட்ப ஒப்புதல் வழங்கியதால் பாதிப்பு ஏற்படக்கூடிய சூழ்நிலை ஏற்படின் மனைப்பிரிவிற்கு வழங்கப்பட்ட தொழில்நுட்ப ஒப்புதல் எவ்வித முன்னறிவிப்பின்றி நகர் ஊரமைப்பு இயக்குநர், சென்னை அவர்களால் இரத்து செய்யப்படும்.
3. ஒப்புதல் அளிக்கப்பட்ட மனைப்பிரிவு வரைபடத்தினை எவ்வித மாற்றமும் விடுதலின்றி மனைப்பிரிவு நுழைவாயிலில் 6x4 அளவிலான நிரந்தர தகவல் பலகை மூலம் பொதுமக்கள் பார்வைக்கு நிரந்தரமாக பிரசுரிக்கப்பட வேண்டும்.
4. உத்தேச மனைப்பிரிவின் ஊடே HT LINE ,LT LINE மற்றும் TELEPHONE LINE, செல்லுமாயின் அதனை சாலையின் போக்கிற்கு ஏற்றவாறு மாற்றியமைக்கப்பட வேண்டும்.

ம.வ / ந.ஊ.து.இ (பெ.மா): 35/2024

துணை இயக்குநர்
மாவட்ட நகர் ஊரமைப்பு அலுவலகம்
பெரம்பலூர் மாவட்டம்

THE LANDLENS SUITE

Eight ways to know a piece of land before you pay for it.

This report covers one part of the picture. These cover the rest, drawn from the same government records, for any property in Tamil Nadu.

LandLens One
Ask anything about a property and get an answer grounded in live government records, with the sources shown.
/landlens/one

Verify My Land
Every record check run on one property and returned as a single report.
/landlens/verify-my-land

Legal Opinion
An advocate's written opinion on the title, built on the records we pull for it.
/landlens

One Map
Every layer on one map: the parcel, its boundary, zoning, water bodies and what sits around it.
/landlens/one/map

PriceMap
What land actually changed hands for around this plot, taken from the registered deeds.
/landlens/pricemap

Build Scope
What you are allowed to build here: floor space, height, coverage and setbacks.
/landlens/build-scope

Property Tracker
Watch a property and hear about it when something new is registered against it.
/landlens/property-tracker

Deal Room
Run the transaction in one place: documents, stamping, signatures and the parties.
/landlens/deal-room

FREE TOOLS · NO ACCOUNT NEEDED

Twenty-four checks you can run yourself, at no cost.

Records and verification

The registers themselves, read for you.

- Encumbrance Certificate
- Patta and Chitta
- Field Measurement Sketch
- EC Analyzer
- Bank charge check
- Court case search
- Seller background check
- Approval check by survey

Value and duty

What it is worth and what it costs to register.

- Guideline value by street
- Guideline value by survey
- Stamp duty and registration fees
- Capital gains
- Floor space index
- Area unit converter

Zoning and land use

What the plan says can happen on this land.

- Land use zone finder
- CMDA land use check
- Coastal regulation zone
- Master plan check
- Water bodies finder
- Airport height clearance

Registers and directories

Who holds it, and which office keeps the record.

- Find your registering office
- Temple property check
- Waqf property check
- RERA register

Every free tool
/tools

Services we run for you
/services

The LandLens suite
/landlens/one

Verified RealEstate™

Every claim in this document traces back to a government record.

- Legal opinions, due diligence and title verification
- Building plan, layout and sub-division approvals
- Completion and occupancy certificates, regularisation
- Escrow, negotiation and NRI property management
- Land survey, soil testing, architecture and construction

Verified RealEstate
3/350/2 Mettukuppam,
OMR Thoraipakkam,
Chennai 600 097, India
hello@verified.realestate
+91 9996 12 9996

Prepared from the registers named on the page each finding sits on. Where a register could not be read, this document says so in its place rather than leaving the gap to be read as a clean result.