Verified RealEstate™

Your trusted partner for buying, selling, and managing property, ensuring hassle-free service with 100% transparency.


3/350/2 Mettukuppam,
OMR Thoraipakkam,
Chennai, India

hello@verified.realestate
+91 9996 12 9996

Official Property Record

Digitally Verified Record - Powered by Verified RealEstate™



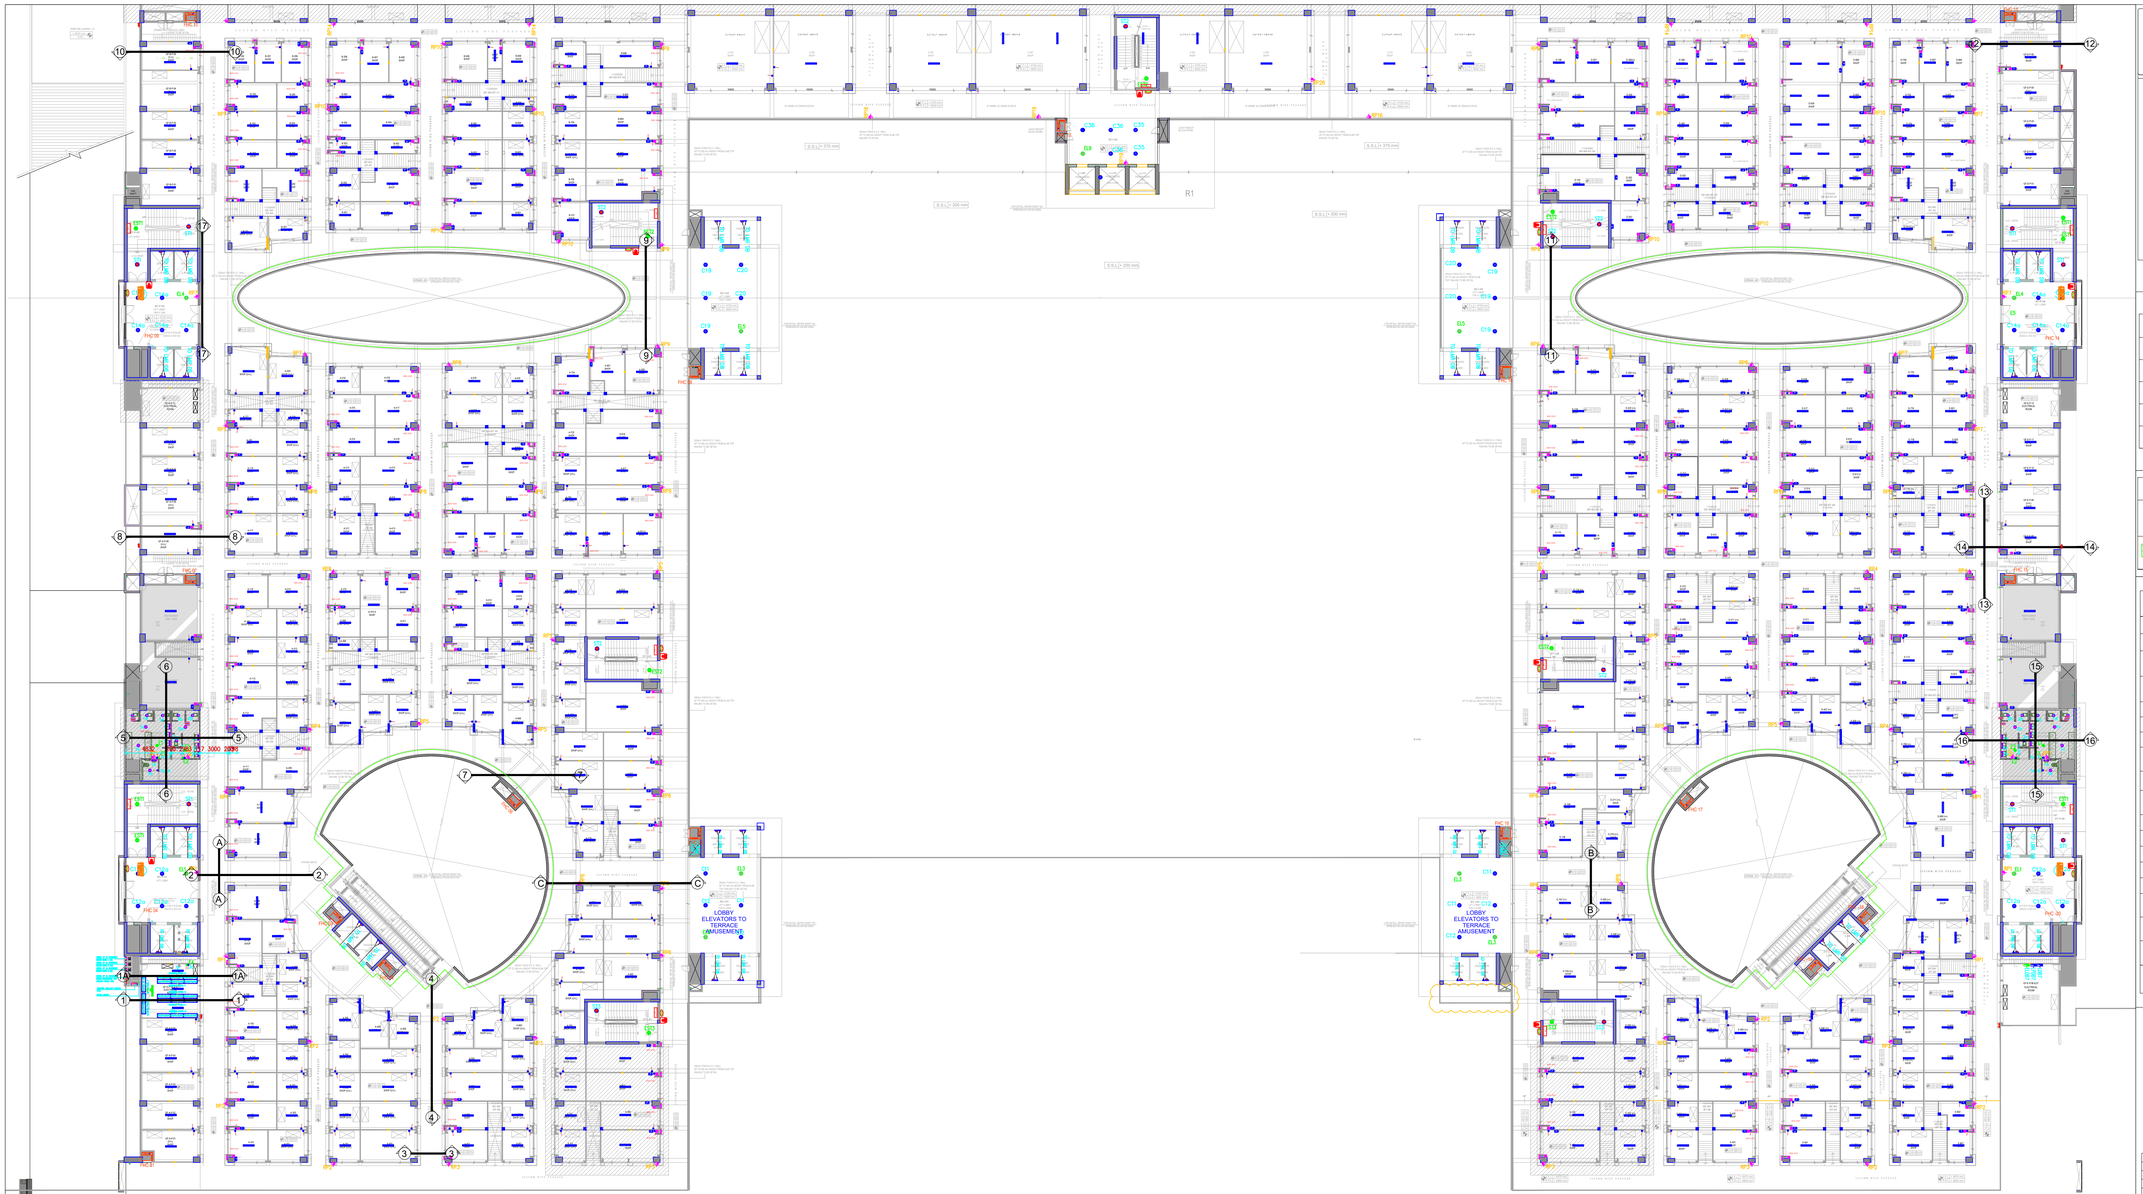

NOTES :

1. ALL DIMENSIONS ARE IN MM UNLESS OTHERWISE SPECIFIED.
2. DO NOT SCALE THE DRAWING REFER TO DIMENSIONS AS INDICATED.
3. IF ANY DESCRIPENCY FOUND CONTRACTOR TO BRING TO THE NOTICE OF THE CONSULTANTS BEFORE EXECUTION.
4. THIS DRAWING TO BE READ IN CONJUNCTION WITH RELEVANT ARHITECTURAL, STRUCTURAL AND OTHER SERVICES GFC DRAWINGS.

KEY PLAN:

LEGEND AND ABBREVIATIONS		NO.OF.SHOPS	CT SIZES
	LADER TYPE CABLE TRAY	01-03	100 MM
	LADER TYPE CABLE TRAY	04-06	150 MM
	LADER TYPE CABLE TRAY	06-07	200 MM
	LADER TYPE CABLE TRAY	08-111	300 MM
	LADER TYPE CABLE TRAY	12-16	450 MM

LEGEND AND ABBREVIATIONS

	LADER TYPE CABLE TRAY
	PERFORATED TYPE CABLE TRAY

LEGEND AND ABBREVIATIONS

	30W LED-SUFACE MOUNTING LIGHT FIXTURE
	30W LED-SUFACE MOUNTING LIGHT FIXTURE (EMG)
	18W LED LIGHT FIXTURE-SURFACE MOUNTED (EMERGNCY)
	18W LED LIGHT FIXTURE-SURFACE MOUNTED (NORMAL)
	1X 24W BATTEN LED FIXTURE
	1X 24W BATTEN LED FIXTURE(EMERGENCY)
	18W LED LIGHT FIXTURE-RECESS MOUNTED
	18W LED LIGHT FIXTURE-RECESS MOUNTED (EMERGNCY)
	10W LED BULK HEAD LIGHT FIXTURE
	6/16 AMP SWITCHED SOCKET OUTLET @300mm
	6A SINGLE POLE SWITCH @ 1200mm FFL.
	12W LED LIGHT FIXTURE-RECESS MOUNTED
	MIRROR LIGHT FIXTURE
	DISTRIBUTION BOARD
	6A,5PIN SWITCHED SOCKET OUTLET(DEPENDENT
	6A 5PIN SWITCHED SOCKET OUTLET (INDEPENDENT)
	1X 30W BATTEN LED FIXTURE(SUSPENSION TYPE)
	1X 30W BATTEN LED FIXTURE (EMERGNCY) (SUSPENSION TYPE)
	4P,RCCB INSIDE THE DB

GOOD FOR CONSTRUCTION

Date... 22.12.2023 Sign.....

For: DESIGN TREE Service Consultants Pvt Ltd

NO	DESCRIPTION	DATE	SIGN.

ISSUALS

NO	DESCRIPTION	DATE	SIGN.

REVISION

PROJECT

MARKET_OF_INDIA

CLIENT:

M/S. SPR CONSTRUCTION PVT LTD.
AT PORUR CHENNAI

ARCHITECTURAL CONSULTANT

Sanjay Josshi | 201, Ritz Square,
Near indoor stadium,Ghod dod road,
Surat , Gujarat, India - 395007
ph. +91 99798 61616/17, 0261 2666770/990
mail : todros@sjosshi.com www.blackink.in

SMEP CONSULTANTS :

DesignTree Service Consultants Pvt Ltd
Consulting Engineers
4/ 7,Laxmi Narasimha Complex, 15th Cross
100 Feet Road, 4th Phase, J.P.Nagar
Bangalore - 560078, India
T: +91 80 4122 5481 / 4091 5417
www.designtreeconsultants.com
Bangalore | Chennai | Hyderabad

GOOD FOR CONSTRUCTION

DRAWING TITLE :

SPR CITY
GROUND FLOOR LIGHTING & POWER LAYOUT

TOWER

FILE NAME : P:\CURRENT PROJECTS\VETERO\STR\WORKING\.....

SCALE : NTS

DESIGN:	MAZHARUDDIN	SHEET :	01 OF 02
DRAWN :	RK	DATE :	22.12.2023
COORD BY:	--	CHECKED :	MITRA

JOB NO :	ORG NO:	REV NO:
405i	SPR-MOT-ELL-PLN-415	R0



our services doesn't just end there

Buying & Selling Services

Property Buying Assistance, Property Selling Support, Market Price Analysis, Owner Outreach and Negotiation.

Legal & Documentation Services

Certified EC, Patta, legal opinions, property verification, due diligence, litigation solutions, and legal heir certificates.

Property Development & Approvals

Building plan approvals, construction, layout and sub-division approvals, zone conversion, and occupancy certification.

NRI & Investment Services

Escrow Services, Rentals, Litigation Solutions, Property Valuation and Property Management

Compliance & Special Services

Demolition, Vaasthu checks, regularization of unauthorized buildings, and office space solutions.



empowering your real estate decisions with smart tools

Property Valuation & Cost Estimation

Guideline Value, Apartment Composite Value, Stamp Duty & Registration Fees Calculator, Building Value Calculator, Capital Gains Calculator, Area Unit Converter, Length Unit Converter

Ownership, Compliance & Legal Verification

Encumbrance Certificate (EC) Search, Find Your SRO, Temple Property Check, WAQF Property Check, View Patta/Chitta, View FMB, Patta Analyzer, EC Analyzer

Zoning & Land Use Analysis

Land Use Zone Finder, CRZ Zone Check, Aquifer Zone Check, CBA Check, EWS Check, Road Width Check, Proposed Road Widening Check, FSI Calculator

Property Documentation & Workflow Tools

Forms & Templates, Document Generator, Document Translation, Dictionary

Vastu & Property Management Tools

Home Vastu Shastra, Plot Vastu Shastra, Property Management

Verified RealEstate™

We're honored to be part of your real estate journey

3/350/2 Mettukuppam,
OMR Thoraipakkam,
Chennai, India

hello@verified.realestate
+91 9996 12 9996
www.verified.realestate