Verified RealEstate™

RE REGULATORY RECORD

RERA Document

The document as the regulator published it, reproduced in full behind this page.

Published for reference. The authority's own register is the operative record.

Verified RealEstate™
3/350/2 Mettukuppam,
OMR Thoraipakkam,
Chennai 600 097, India

hello@verified.realestate
+91 9996 12 9996
verified.realestate

DIGITALLY VERIFIED RECORD

Town and Country Planning Department(Planning Permission)

No.33/I 95, kotrampalayam Street,
Old Employment Office

ROC No. O36US9DW /2025/TCP

Date : 20/11/2025

From:

Joint Director / Deputy Director / Assistant Director

No.33/I 95, kotrampalayam Street,
Old Employment Office

To :

The President,
Irungattukottai 'A' Village,
Irungattukottai Panchayat,
Sriperumbudur Panchayat Union/Taluk,
Kancheepuram District.

Sir/ Madam,

Sub : Residential Layout - District Town and Country Planning office Kancheepuram District - Formation of a residential layout to an extent of 36100.00 Sq.m in the Land Bearing of S.F.Nos: 12/1; 13/1, 2, 5 ,6, 7; 14/2A, 2B – Irungattukottai 'A' Village, Irungattukottai Panchayat, Sriperumbudur Panchayat Union/Taluk, Kancheepuram District – Technical Approval issued - Forwarded for further action - Regarding.

Ref : Ref : 1 Online Application No: O36US9DW, Thiru.RAVI AND THREE OTHERS, through online Dated: 03.10.2025.
2 District Town and Country Planning Office, Kancheepuram District Road Pattern issued through online dated.12.11.2025.
3 Joint Director(i/c), Agriculture Department, Kancheepuram, Dryland NOC letter No.C2/6773 /2025, Dated: 13.10.2025.
4 Circular Roc. No. 19799/2020, Dated: 24.12.2020 of Director of Town and Country Planning, Chennai.
5 Thiru.RAVI AND THREE OTHERS, Document received through online Dated: 15.11.2025. (Gift deed document No.14911/2025,
Dated: 14.11.2025).
6 G.O.(Ms) No.138, Housing and Urban Development Department, Dated: 04.06.2004.
7 G.O.(Ms) No.79, Housing and Urban Development Department, Dated: 04.05.2017.
8 G.O. (Ms)No.18, Department of Municipal Administration and Water supply, dated:04.02.2019, G.O.(Ms) No.16 Department of Municipal Administration and Water Supply, dated: 31.01.2020.
9 G.O.(Ms)No.181, Housing and Urban Development Department, Dated: 09.12.2020.
10 G.O.(Ms)No.141, Housing and Urban Development Department, Dated: 23.09.2020.
11 G.O.(Ms).No.53, Housing and Urban Development Department, Dated: 28.02.2024. (Gazette Published on 10.07.2024).
12 Government Letter No.19113 / Nov 4 (3) / 2017-1, Housing and Urban Development Department, Dated: 30.08.2017.
13 Circular Roc No.13686/2017/LA1, Dated: 08.09.2017 of Commissioner of Town and Country Planning, Chennai.
14 Circular Roc No.320/ 2022/TCP3, Dated: 07.01.2022 of Director of Town and Country Planning, Chennai.
15 Circular Roc No. 4367/2019/TCP2, Dated: 14.08.2021 of Director of Town and Country Planning, Chennai.
16 Demand requested through online, Dated: 18.11.2025
17 Payment received through online, Dated:03.10.2025, 18.11.2025

ORDER:-
The application was processed as per the prevailing rules and after perusing the records and after conducting site inspection, the applicant
was directed to handover the portion of land earmarked for roads and public purposes meant for local body and TANGEDCO vide reference
2nd cited above.

On receipt of gift deed vide reference 5th cited above, and on receipt of payment of charges such as Scrutiny fee, Centage charge, Display
board Deposit, Armed Forces Flag Day Fund, Sub Division Charges and Development Charges vide reference 17th cited above, the Technical
Approval is issued to the mentioned layout subject to the following conditions:
1. The Technical Approval is issued to the above mentioned layout and the number is assigned as
SWP/L.P/D.DTCP/Kancheepuram District -
LAYOUT No.209/2025.
2. The local authority shall accord permission duly following the rules /regulations/Orders issued from time to time under the respective Acts.
3. The local authority shall accord permission/approval after collecting requisite fees/charges as applicable and the copy of the approval issued
shall be forwarded to this office for record.
4. Also, the local authority shall forward the copy of such permission/approval to the office of the Sub registrar of Registration department and
the office of the Assistant Director of Survey and land records concerned for information and for making mutation in their records.
5. Also, the local authority shall forward the copy of such permission/approval to the Tahsildhar concerned with a direction to the applicant to
pay the requisite charges for making mutation in the TamilNilam/Collabland website.
SPECIAL CONDITIONS:
1. This office has not legally certified the title to the ownership by granting the technical clearance and planning permission. Only the
entitlement to develop the land by the applicant is verified through the documents uploaded in the web portal. Any person wishing to
purchase the property must individually ascertain the ownership of the property of the developer/seller. If any dispute arises towards the
ownership, the same shall be settled through the appropriate forum. This office is not the appropriate authority to decide on this.
2. The owners / developers shall be allowed either to carry out Infrastructure development works as per the standards specified by the local
body concerned or to pay the estimate cost to the local body. Concerned local body shall prescribe the standards for the provisions of basic
infrastructure like roads, drains, water supply etc. for the layout, as per existing rules. Before taking over the infrastructure developed by the
owners / developers, the local bodies shall ensure the quality of the works done by the owners/ developers.
3. The local authority shall also ensure that the sub division for the land earmarked for road and land meant for public purposes such as Local
body and TANGEDCO are properly carried out and transferred in favour of the local body/TANGEDCO concerned before issuing the final
approval.
4. As envisaged under the "Tamil Nadu Real Estate (Regulation & Development) Act 2016, the promoter has to advertise, market, book, sell or
offer for sale or invite persons to purchase in any manner any plot, apartment or building, as the case may be, in any Real Estate Project or part
of it only after registering the Real Estate Project with the Real Estate Authority. The applicant has to comply the said provisions.
5. (EWS) Plots reserved for Economically Weaker Section should not be amalgamated or rearranged. But in rural areas, if the EWS plots are not
sold after more than 3 years, after the plot approval, as per G.O.16, Municipal Administration and Water Supply Department, Dated:
31.01.2020, should be applied in appropriate permission for amalgamation of EWS plots.
6. If the layout is located in an area other than planning area, the local authority shall also collect the Scrutiny fee Rs-1000/- per plot and 3%
of market value of land as land use conversion charges before issuing the final approval as envisaged in Government Order under the
reference 7th cited above. The payment of charges shall be made under the following head of account.
Head of Account :
“0217 Urban Development - 60 other Urban
Development Schemes - 800 other Receipts - AS
Receipts under Land Use Conversion Charges-27”
Non Taxation fees - 09 Collections
(DPC: 0217-60-800-AS 22709)”

7. The fees/charges collected from the applicant are as follows:

Scrutiny Fees : Rs.54,150 /- Date – 03.10.2025
Centage Charge
Challan Number - 20251118017086 : Rs.57,000 /- Date – 18.11.2025
Display board Charge : Rs.10,000/- Date – 18.11.2025
Subdivision Charges : Rs.76,000/- Date – 18.11.2025
Development Charges : Rs.1,80,500/- Date – 18.11.2025
Armed Forces Flag Day Fund : Rs.20,000/- Date – 18.11.2025

To:
The President,
Irungattukottai 'A' Village,
Irungattukottai Panchayat,
Sriperumbudur Panchayat Union/Taluk,
Kancheepuram District.

Copy to:

1. Thiru. RAVI AND THREE OTHERS,
No. 2-A, Ramaniyam Aarudhra,
No.15, Habibullah Road,
T.Nagar, Chennai - 600 017.
Mobile Number: 99403 38376.
Email Id - mravees@gmail.com
2. Tasildar Concerned (Tamil Nilam)
Sriperumbudur Taluk,
Kancheepuram District.

3. Tamil Nadu Real Estate Regularity Authority,
No. 1A, CMDA Tower II, 1st Floor,
Gandhi Irwin Bridge Road, Egmore,
Chennai – 600 008.

4. Sub Registrar,
Sriperumbudur Sub Register Officer,
Kancheepuram District.

S.No	Description of Charges	Amount	Receipt No and Date
1	Scrutiny fee	54150	03/10/2025
2	OSR Fee		
3	Centage Charges	57000.00	18/11/2025
4	Development Charges	180500.00	18/11/2025
5	Display Board Charges	10000.00	18/11/2025
6	Satellite town charge		
7	Sub Division Charge	76000.00	18/11/2025

Joint Director/Deputy Director/Assistant Director(i/c)
District Town and Country Planning,


Kancheepuram District.

Enclosure

1.Layout original map and Condition – 2 set

Signature valid

Signed by: Deputy Director
Location:Kancheepuram
Date:2025.11.20 19:11:54

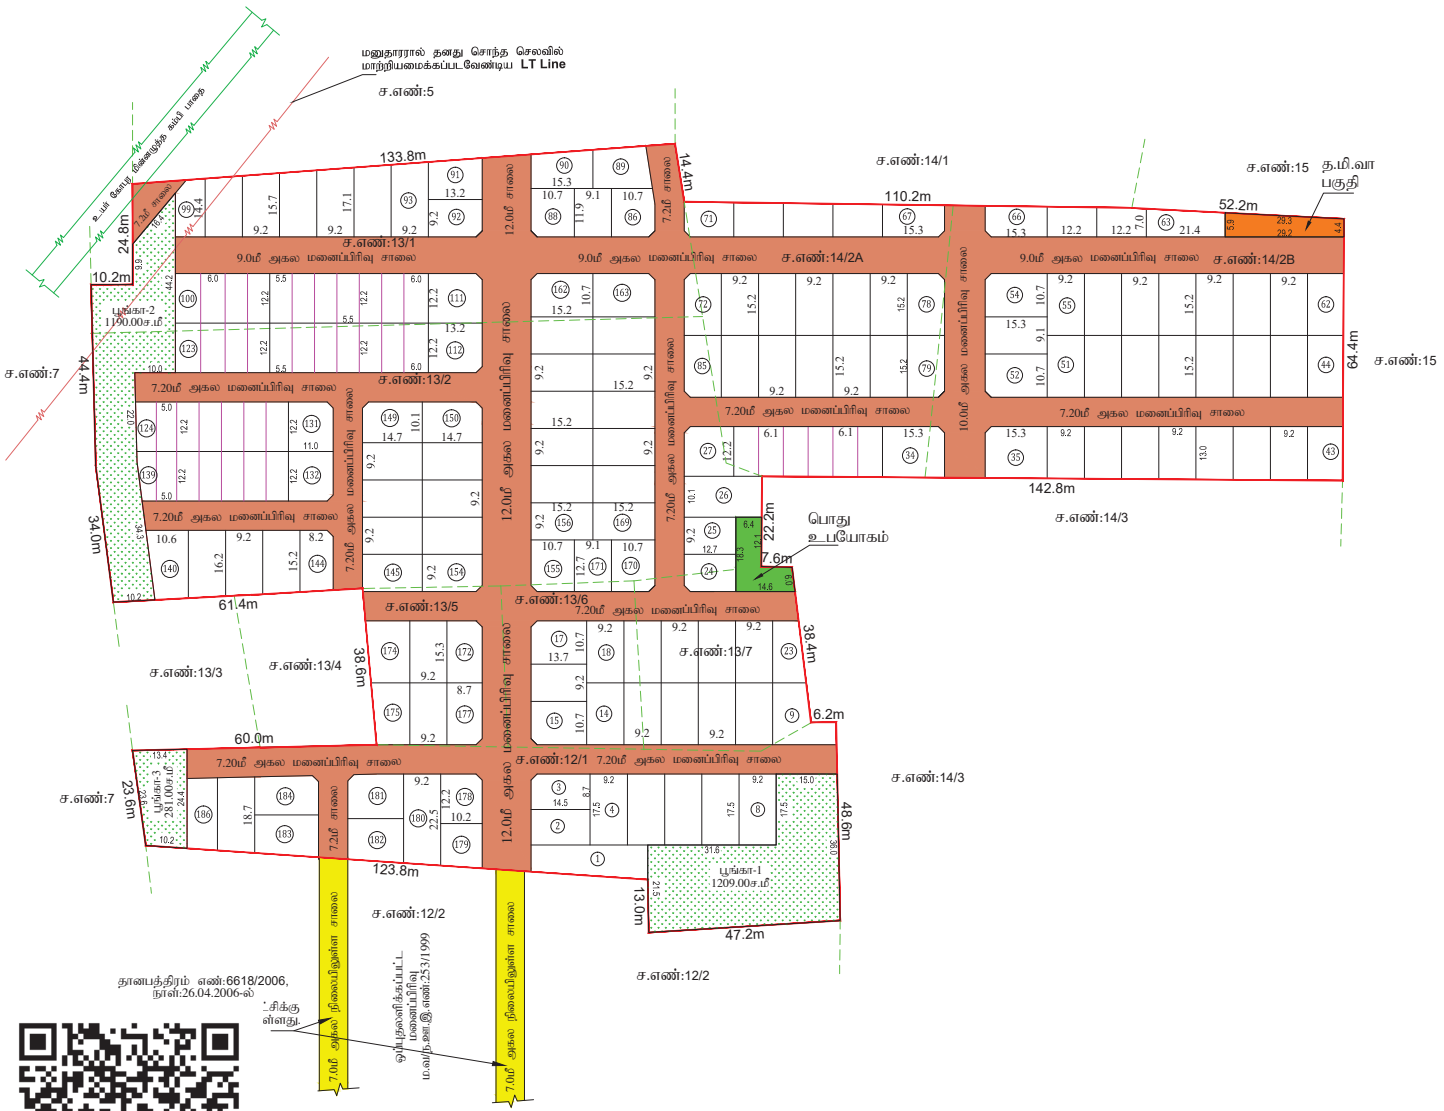

திருப்பெரும்புதூர் ஊராட்சி ஒன்றியம்
இருங்காட்டுக்கோட்டை ஊராட்சி

மனைப்பிரிவு வரைபடம்

மாவட்டம்	.....	காஞ்சிபுரம்
வட்டம்	.....	திருப்பெரும்புதூர்
கிராமம்	.....	இருங்காட்டுக்கோட்டை-அ
நில அளவை எண்கள்	.....	12/1; 13/1,2,5,6,7; 14/2A,2B ஆகியவற்றில் அமையும் உத்தேச குடியிருப்பு மனைப்பிரிவுக்கான தொழில்நுட்ப ஒப்புதல் வரைபடம்.
அளவு	.....	1 : 400
இணையதள விண்ணப்ப எண்	.....	O36US9DW/2025
குறிப்பு	.....	திட்டமில்லா பகுதி
மனைப்பிரிவு இடத்தின் பரப்பு	.....	36100.00 ச.மீ
கோரிய மனைகள்	.....	186
ஒதுக்கிய மனைகள்	.....	186 (28-33, 100-110, 113-130, 133-139 ஆகிய மனைகள் EWS மனைகள் ஆகும்)
EWS மனைகள் பரப்பு	.....	2874.20 ச.மீ (11.14%)

மனைப்பிரிவு இடத்தின் எல்லை .....

நிலையில் உள்ள சாலை .....

பொது ஒதுக்கீடுகள்: (உத்தேச சாலை மற்றும் மூலை முடக்குகள் பரப்பளவு நீங்கலாக கணக்கீடு செய்யப்பட்டுள்ளது)

உள்ளாட்சிக்கு தானமாக ஒப்படைக்கப்பட்டப்பகுதி:

மனைப்பிரிவு சாலைகள், மூலை முடக்குகள், பொது உபயோகம், தமிழ்நாடு மின்உற்பத்தி மற்றும் பகிர்மான கழகத்திற்கான ஒதுக்கீட்டின் இடம் ஆகியவை தானப்பத்திரம் ஆவணம் எண்.14911/2025, நாள்.14.11.2025 மூலம் உள்ளாட்சிக்கு ஒப்படைப்பு செய்யப்பட்டுள்ளது.

பூங்கா-1	.....	1209.00 ச.மீ		
பூங்கா-2	.....	1190.00 ச.மீ		
பூங்கா-3	.....	281.00 ச.மீ		
மொத்தம்	.....	2680.00 ச.மீ	(10.38%)	.....
பொது உபயோகம்	.....	163.10 ச.மீ	(0.63%)	.....
தமிழ்நாடு மின்உற்பத்தி மற்றும் பகிர்மான கழகத்திற்கான ஒதுக்கீட்டின் இடம்	.....	151.60 ச.மீ	(0.58%)	.....
உத்தேச மனைப்பிரிவு சாலை மற்றும் மூலைமுடக்கு பரப்பு	.....	10300.00ச.மீ		.....

	கட்டிட வரம்பு	மூலைமுடக்கு
7.20மீ அகல சாலைகளுக்கு	1.5மீ	1.5மீ x 1.5மீ
9.00மீ, 10.0மீ, 12.0மீ அகல சாலைகளுக்கு	3.0மீ	1.5மீ x 1.5மீ

நிபந்தனைகள்:

1. இம்மனைப்பிரிவுக்கு சம்மந்தப்பட்ட உள்ளாட்சி இதழ் ஒப்புதல் வழங்கும் முன் இம் மற்ற துறைகளாலும் நில ஆற்றல் செய்யப்படவில்லை என்றும், மற்ற துறைகளாலும் நில ஆற்றல் செய்யப்பட்டதற்கு அனுமதிக்கப்பட்டுள்ளது என்றும் உறுதி செய்து கொள்ள வேண்டும்.

2. அரசாணை எண்.18 நாள்.04.02.2019 மற்றும் அரசாணை எண்.16 31.01.2020-நகராட்சி நிர்வாகம் (ம) துறை வழங்கல் துறை - விடி சாலை ஒதுக்கீடுகளை (ம) பொது உபயோக பகுதியினை உள்ளாட்சியே தானமாக பெற்றுக்கொள்ளத் பராமரிக்க வேண்டும் என்றும், நில உரிமம் குறித்து உள்ளாட்சியே முழுப்பொறுப்பு என்றும் தெரிவிக்கப்படுகிறது.

3. இம்மனைப்பிரிவிற்கு உள்ளாட்சியில் இதழ் ஒப்புதல் வழங்கும் முன் அரசாணை எண்:181 வீடி (ம) நக-ன் நாள்: 09.12.2020 Pகை ஏற்ப-ல் தெரிவித்த கீழ்கண்ட நிபந்தனைகள் பின்பற்றப்பட வேண்டும்.

உள்ளாட்சி அமைப்பு மனைப்பிரிவுக்கு இதழ் ஒப்புதல் உரிமம் வழங்குவதற்கு முன் மனுதாரர் சாலை அமைப்பு வரைபடத்தினை தார்சாலைகள் அமைத்துள்ளதை உறுதிசெய்து பின்னரே இதழ் ஒப்புதல் வழங்கப்பட வேண்டும்.மேலும் DHT அனைத்து நீர் வழங்கும் வாரிகள், வழிவழி வடிகால் (ம) நெருங்கிக்குகள் போன்ற வாரிகள் உள்ளாட்சி அமைப்புகளால் குறியிடப்பட்டுள்ள விதிகளின்படி அமைக்கப்பட்டுள்ளதா என்பதனை உறுதி செய்து இதழ் ஒப்புதல் அளிக்கப்பட்ட விபரத்தினை மாவட்ட நகர் ஊரமைப்பு அலுவலகத்திற்கு தெரிவிக்கப்பட வேண்டும்.

4. நில உரிமம் குறித்து வழங்கப்பட்ட சான்றுகள் (ம) பரிசீலனைக்கு சமர்ப்பிக்கப்பட்ட ஆவணங்கள் சரியானவையல்ல என அறியப்பட்டால் (அ) மனைப்பிரிவிற்கு தொழில் நுட்ப ஒப்புதல் வழங்கியதால் பாதிப்பு ஏற்படுகையும் சூழ்நிலை ஏற்படும் இம்மனைப்பிரிவிற்கு வழங்கப்பட்ட தொழில் நுட்ப ஒப்புதல் எவ்வித முன்னறிவிப்பின்றி நகர் ஊரமைப்பு இயக்குநர் அவர்களால் ரத்து செய்யப்படும்.

5. இவ்வலுவலகத்தால் தொழில் நுட்ப ஒப்புதல் அளிக்கப்படும் மனைப்பிரிவு மனைகள் வாங்கும் ஒவ்வொரு மனுதாரருக்கும் ஒப்புதல் அளிக்கப்பட்ட மனைப்பிரிவு வரைபட நகல் வழங்கப்பட வேண்டும்.

6. இவ்வலுவலகத்தால் தொழில் நுட்ப ஒப்புதல் அளிக்கப்படும் மனைப்பிரிவு வரைபடத்தினை பொதுமக்கள் பார்வைக்காக சம்மந்தப்பட்ட இடத்தில் 60' x 40' என்ற அளவுக்கு குறையாமல் காணும் பலகையில் வரைந்து வைக்கப்பட வேண்டும்.

7. சாலை அமைப்பு வரைபடத்தில் குறியிடப்பட்டுள்ள மின்னாற்பாதிற்காக (TANGEDCO) ஒதுக்கப்பட்டுள்ள இடத்தினை மின்னாய (TANGEDCO) பயன்பாட்டிற்காக இடத்தின் அளவுகள், பரப்பளவு ஆகிய விவரங்களுடன் குறியிட்டு தானமாக தானப்பத்திரம் மூலம் மின்னாய்பத்திற்கு ஒப்படைக்கப்பட வேண்டும்.

8. மனைப்பிரிவில் அமைவும் ஒப்படைப்பு செய்யப்பட்ட சாலைகளை தடை செய்யாமல் பழுக்க சாலைகளாக நிலை நிறுத்தப்பட வேண்டும்.

9. குறைந்த வருவாய் பிரிவினர்களுக்கான EWS மனை எண்கள்: 28-33, 100-110, 113-130, 133-139 வரையிலான மனைகளை மனை உட்பிரிவு மனை உபயோக மாற்றம் மற்றும் மனை ஒருங்கிணைப்பு செய்தல் கூடாது மேலும் 10.0மீ அகல சாலையில் அமையும் EWS மனைகளுக்கு 1.5மீ கட்டிட வரம்பு பொருந்தும்.

சிறப்பு நிபந்தனை:

நகர் ஊரமைப்புத்துறை சட்ட பூர்வமாக தொழில் நுட்ப அனுமதி (அ) திட்ட அனுமதி அளிப்பதன் மூலம் விண்ணப்பதாரரின் பேரில் உள்ள நில உரிமையை உறுதிபடுத்தவில்லை தொழில் நுட்ப அனுமதி (அ) திட்ட அனுமதி அளிப்பதற்கு முன்பு விண்ணப்பதாரரின் விண்ணப்பத்துடன் சமர்ப்பித்த ஆவணங்களில் (கிரையப்பத்திரம், செந்தரைகப்பத்திரம், பட்டா, தானப்பத்திரம் போது அதிகார பத்திரம் மேலும் பல) விண்ணப்பதாரர் வணர்ச்சி செய்ய உரிமை உள்ளதா என்று பார்க்கப்படுகிறது.

சொத்தினை வாங்க விரும்பும் எந்த நபரும் விண்ணப்பதாருக்கு சொத்தின் மீது உள்ள உரிமையை தனியாக உறுதிபடுத்திக்கொள்ள வேண்டும். மேலும் அதன் மேல் வேறு யாரேனும் தனிநபர் உரிமை கோரினால் அவர்கள் பொருத்தமான தருநியுள்ள நீதிமன்றத்தின் முன் தீர்த்துக் கொள்ளலாம். இதனை முழுவு செய்ய நகர் ஊரமைப்புத்துறை பொருந்தாமான அமைப்பு அல்ல.

APPROVAL No:SWP/L.P/D.DTCP/KANCHEEPURAM DISTRICT - LAYOUT No:209/2025

உதவி இயக்குநர் / துணை இயக்குநர்(பொ),
மாவட்ட நகர் ஊரமைப்பு அலுவலகம்,
காஞ்சிபுரம் மாவட்டம்.

Signature valid
Signed by: Deputy Director
Location: Kancheepuram
Date: 26.11.2025 11:11:29

THE LANDLENS SUITE

Eight ways to know a piece of land before you pay for it.

This report covers one part of the picture. These cover the rest, drawn from the same government records, for any property in Tamil Nadu.

LandLens One
Ask anything about a property and get an answer grounded in live government records, with the sources shown.
/landlens/one

Verify My Land
Every record check run on one property and returned as a single report.
/landlens/verify-my-land

Legal Opinion
An advocate's written opinion on the title, built on the records we pull for it.
/landlens

One Map
Every layer on one map: the parcel, its boundary, zoning, water bodies and what sits around it.
/landlens/one/map

PriceMap
What land actually changed hands for around this plot, taken from the registered deeds.
/landlens/pricemap

Build Scope
What you are allowed to build here: floor space, height, coverage and setbacks.
/landlens/build-scope

Property Tracker
Watch a property and hear about it when something new is registered against it.
/landlens/property-tracker

Deal Room
Run the transaction in one place: documents, stamping, signatures and the parties.
/landlens/deal-room

FREE TOOLS · NO ACCOUNT NEEDED

Twenty-four checks you can run yourself, at no cost.

Records and verification

The registers themselves, read for you.

- Encumbrance Certificate
- Patta and Chitta
- Field Measurement Sketch
- EC Analyzer
- Bank charge check
- Court case search
- Seller background check
- Approval check by survey

Value and duty

What it is worth and what it costs to register.

- Guideline value by street
- Guideline value by survey
- Stamp duty and registration fees
- Capital gains
- Floor space index
- Area unit converter

Zoning and land use

What the plan says can happen on this land.

- Land use zone finder
- CMDA land use check
- Coastal regulation zone
- Master plan check
- Water bodies finder
- Airport height clearance

Registers and directories

Who holds it, and which office keeps the record.

- Find your registering office
- Temple property check
- Waqf property check
- RERA register

Every free tool
/tools

Services we run for you
/services

The LandLens suite
/landlens/one

Verified RealEstate™

Every claim in this document traces back to a government record.

- Legal opinions, due diligence and title verification
- Building plan, layout and sub-division approvals
- Completion and occupancy certificates, regularisation
- Escrow, negotiation and NRI property management
- Land survey, soil testing, architecture and construction

Verified RealEstate
3/350/2 Mettukuppam,
OMR Thoraipakkam,
Chennai 600 097, India
hello@verified.realestate
+91 9996 12 9996

Prepared from the registers named on the page each finding sits on. Where a register could not be read, this document says so in its place rather than leaving the gap to be read as a clean result.