Verified RealEstate™

Your trusted partner for buying, selling, and managing property, ensuring hassle-free service with 100% transparency.

3/350/2 Mettukuppam,
OMR Thoraipakkam,
Chennai, India

hello@verified.realestate
+91 9996 12 9996
www.verified.realestate

Official Property Record



Digitally Verified Record - Powered by Verified RealEstate™

CONSULTANTS	**GEO MINES ENGINEERS PVT. LTD.** **GEOTECHNICAL ENGINEERING DIVISION,** **NO. 96, 3rd FLOOR, VELLALAR STREET,** **MOGAPPAIR WEST, CHENNAI-37** **Ph. No. 98413 16631, 9840157478** **Email: geomines@gmail.com, gmepl77@gmail.com** **Website: www.geominesengineers.com**
CLIENT	**M/s. RAMANIYAM REALTORS LLP, CHENNAI**
PROJECT	**PROPOSED CONSTRUCTION OF STILT+05 FLOORS RESIDENTIAL BUILDING (HEIGHT-18.30M) WITH 15 DWELLING UNITS AVAILING PREMIUM FSI WITH TOD BENEFIT AT NEW DOOR NO. 26, OLD DOOR NO. 16, NEW BANGARU COLONY, FIRST STREET, K.K. NAGAR WEST, VIRUGAMBAKKAM, CHENNAI.** **COMPRISED IN S.NO. 217/1, 217/1 PART & OLD S.NO. 217/1A1A1A1 PART AS PER DOCUMENT AND T.S. NO. 97, 98/1 & 98/2 AS PER PATTA, BLOCK NO. 35 OF VIRUGAMBAKKAM VILLAGE, MAMBALAM TALUK WITHIN THE LIMIT OF GREATER CHENNAI CORPORATION, ZONE-X, DIVISION NO-128**
TITLE	**GEOTECHNICAL INVESTIGATION REPORT**

All pages sign.

Dr. R. Venkata Krishnaiah M.E.,
Geotechnical Expert
Regd. No. GTE/19/07/032
No. 7/4, Munavar Avenue,
4th Street, Pallavaram, Chennai -43

For Geo Mines Engineers Pvt Ltd

Director

GEO MINES ENGINEERS (P) LTD. GMEPL Chennai

REV.	DATE	REPORT NUMBER	PREP. BY
0	05-09-2024	GMEPL/RAMANIYAM REALTORS LLP/535A/2024-25	

Dr. R. Venkata Krishnaiah M.E.
Geotechnical Expert
Regd. No. GTE/M/910703/2
No. 7/4, Munaver Avenue,
4th Street, Pallavaram, Chennai-43

DISCLAIMER

We've been asked to look into the ground and identify and quantify everything that mother nature has put there and predict how those materials will react to construction and long-term performance of a facility - and we may fall short of this lofty goal.

We have made reasonable and prudent conclusions but a cloud of uncertainty inherently looms over the project as per the pre and post facilities laid and their elemental behaviour on the mother soil.

Also, the variable nature of soil strata and it's varying characteristics may make the recommended foundation system disqualify and hence it's recommended that special care shall be taken by the owner during and after the construction is complete and during the run period of the building.

Dr. R. Venkata Krishnaiah M.E., Ph.D.,
Geotechnical Expert
Regd. No. GTE/19/07/032
No. 7/4, Munavar Avenue,
4th Street, Pallavaram, Chennai -43

Geo Mines
Engineers Pvt. Ltd.

CONTENTS

	SEC. NO.		PAGE NO.
		REPORT COVER PAGE	I
		CONTENTS	I
CHAPTER-1		**INTRODUCTION**	
	1.0	Preamble	1
	1.1	Scope of Work	1
	1.2	Structure of the Report	1
CHAPTER-2		**INVESTIGATION METHODOLOGY & TEST RESULTS**	
	2.0	Field Testing	2
	2.1	Preamble	2
	2.2	Equipment Used and Method of Drilling	2
	2.2.1	Equipment Used	2
	2.2.2	Method of Drilling	2
	2.3	In-situ Strength Tests	2
	2.3.1	Standard Penetration Tests	2
	2.4	Collection of Samples	2
	2.4.1	Disturbed Soil Samples	2
	2.4.2	Ground Water	3
	2.5	Summary of Field Work	3
	2.6	Laboratory Testing	3
	2.6.1	Coarse Grained Soil Samples	3
	2.6.1.1	Grain Size Analysis Tests	3
	2.6.2	Fine Grained Soil Samples	3
	2.6.2.1	Index Property & Free Swell Tests	3
	2.6.3	Chemical Analysis Tests	3
	2.6.3.1	Water Samples	3
FIGURES	2.0	Site Plan representing the locations of Field investigation points	4
	2.1	Soil Profile at BH-03 Location	5-6
	2.2	Soil Profile at BH-04 Location	7-8
TABLES	2.1	Laboratory Test Result on the Soil Samples collected from BH-03 Location	9
	2.2	Laboratory Test Result on the Soil Samples collected from BH-04 Location	10
	2.3	Chemical Analysis Test Result on the Water Samples collected from borehole Locations	11
CHAPTER-3		**SUB-SURFACE STRATIFICATION**	
	3.0	Preamble	12
	3.1	Sub surface Stratification	12

Dr. R. Venkata Krishnaiah M.E., Ph.D.,
Geotechnical Expert
Regd. No. GTE/19/07/032
No. 7/4, Munavar Avenue,
4th Street, Pallavaram, Chennai -43

	3.1.1	Soil Profile at BH-03 Location	12-13
	3.1.2	Soil Profile at BH-04 Location	13-15
CHAPTER-4		**FOUNDATION SYSTEM**	
	4.0	Preamble	16
	4.1	Bearing Strata Characteristics	16
	4.2	Foundation System	16
	4.2.1	Deep Foundation System-22.00m Long Bored Cast-in-Situ Friction cum End Bearing Piles	16-17
CHAPTER-5		**RECOMMENDATIONS**	18
ANNEXURE		Design of Deep Foundation System (Ref. BH-04)	19-22
		Sample Computations for Lateral Load Carrying Capacity of Piles	23-25

Dr. R. Venkata Krishnaiah M.E., Ph.D.,
Geotechnical Expert
Regd. No. GTE/19/07/032
No. 7/4, Munavar Avenue,
4th Street, Pallavaram, Chennai -43

Geo Mines Engineers Pvt. Ltd

CHAPTER-1

INTRODUCTION

1.0 Preamble

M/s. Ramaniyam Realtors LLP, Chennai proposed to construct a **Residential Building (Stilt+05 Floors) at New Door No: 26, Old Door No: 16, Bangaru Colony, First Street, K.K. Nagar West, Virugambakkam, Chennai-600078.**

For the purpose of designing the foundations, the responsibility of carrying out suitable soil investigations was entrusted to **M/s. Geo Mines ENGINEERS Pvt. Ltd., Chennai.**

This report contains the field and laboratory test results along with Design computations and recommendations for suitable foundation systems.

1.1 Scope of Work

- Sinking Two Standard Soil investigation bore holes of 150mm diameter up to a depth of 23.00m below existing ground level as directed by the engineer-in-charge.
- Conducting Standard Penetration Test (SPT) at regular depth intervals.
- Collection of Split Spoon Samples or Disturbed Soil Samples
- Collection of water samples from each bore hole.
- Conducting relevant laboratory test results.

1.2 Structure of the Report

- Contents
- Introduction
- Investigation Methodology & Test Results
- Figures & Tables
- Sub-Surface Stratification
- Foundation Systems
- Recommendations
- Annexure (Design Computations)

Dr. R. Venkata Krishnaiah M.E., Ph.D.,
Geotechnical Expert
Regd. No. GTE/19/07/032
No. 7/4, Munavar Avenue,
4th Street, Pallavaram, Chennai -43

CHAPTER-2

INVESTIGATION METHODOLOGY & TEST RESULTS

2.0 Field Testing:

2.1 Preamble:

Two standard soil investigation boreholes were put. The equipment used and the methodology adopted to carry out the fieldwork is described below.

2.2 Equipment Used and Method of Drilling:

2.2.1 Equipment Used

The equipment used for performing the drilling operations was a Calyx Rotary Drill Rig with direct mud circulation technique. The drill mud used was made out of Sodium Bentonite.

2.2.2 Methodology of drilling

In the soil strata, the drilling operations were carried out using special drill bits and cutters coupled with direct mud circulation.

2.3 In-Situ Strength Tests:

2.3.1 Standard Penetration Test:

Standard penetration tests were conducted at the borehole locations, in accordance with IS: 2131. The tests were conducted at every change of strata up to the depth of termination of the borehole as directed by the engineer-in-charge.

2.4. Collection of Samples:

2.4.1 Disturbed Soil Samples

The SPT-samples collected were used as disturbed soil samples. These samples were used for visual and physical identification and for conducting laboratory classification tests as per I.S.1498-1970.

Dr. R. Venkata Krishnaiah M.E., Ph.D.,
Geotechnical Expert
Regd. No. GTE/19/07/032
No. 7/4, Munavar Avenue,
4th Street, Pallavaram, Chennai -43

2.4.2 Ground Water

For conducting suitable chemical tests, the ground water samples were collected from the respective boreholes.

2.5 Summary of Field Work

The locations of the boreholes are shown in site plan given in Fig. 2.0. The soil profiles obtained at each location is shown in Figs. 2.1 & 2.2.

2.6 Laboratory Testing:

2.6.1 Coarse Grained Samples:

2.6.1.1 Grain size Analysis Tests:

On the coarse-grained soil samples, grain size distribution tests were conducted as per I.S.2720 (Part 4)-1985, to know the gradation characteristics and to classify them. These results are presented in Tables 2.1 & 2.2.

2.6.2 Fine Grained Samples:

2.6.2.1 Index Property – Free Swell Tests:


Atterberg Limits were carried out on fine grained soil samples to evaluate the limits of different consistency states. Generally Liquid limits, Plastic limits and Shrinkage Limits tests were conducted as per I.S.2720 (Part-5)-1985 and I.S.2720 (Part 6)-1972. On such type of soil strata encountered at the investigation locations, such tests were conducted and the test results are presented in Tables 2.1 & 2.2.

2.6.3 Chemical Analysis Tests:

2.6.3.1 Water Samples:

On representative water samples, chemical analysis tests were conducted to estimate pH, Chlorides and Sulphates. These results are presented in Table-2.3.

Dr. R. Venkata Krishnaiah M.E., Ph.D.,
Geotechnical Expert
Regd. No. GTE/19/07/032
No. 7/4, Munavar Avenue,
4th Street, Pallavaram, Chennai -43

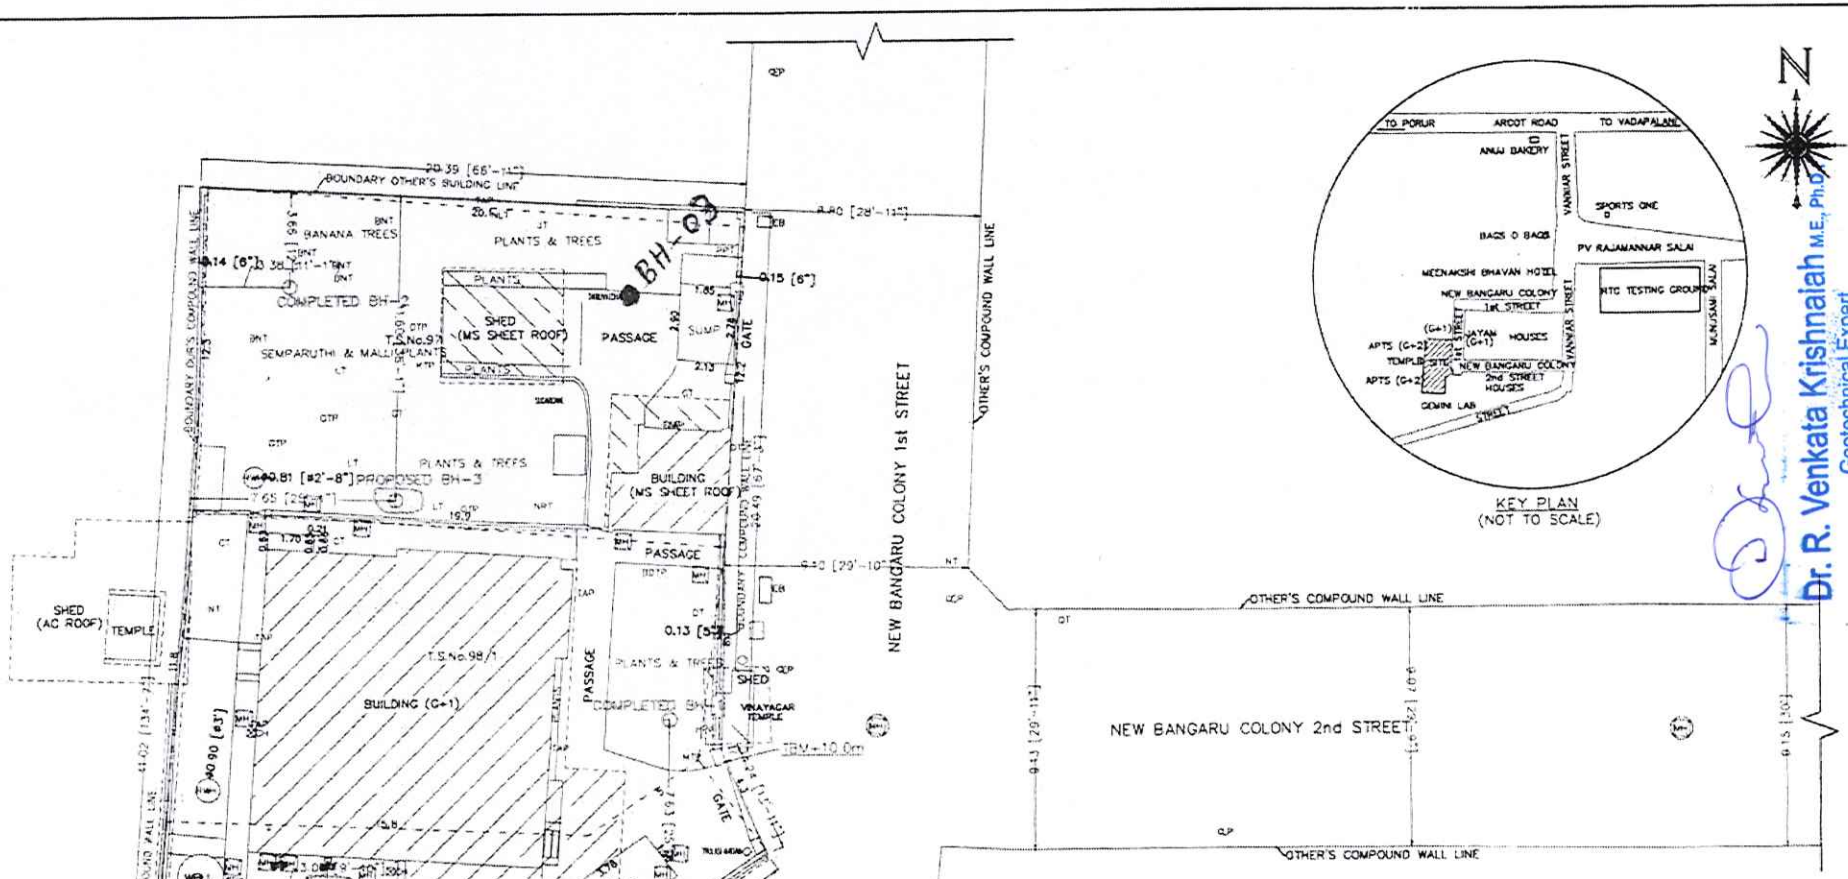

KEY PLAN
(NOT TO SCALE)

N

AREA STATEMENT:

TOTAL LAND SURVEYED AREA:
8498 SQ.FT. (OR) 3.540 GROUNDS.

NOTE:
ALL DIMENSIONS ARE IN METRES, FEET & INCHES.
TBM+10.0m ON THE GATE PILLAR.

LEGEND:

TREES:
MT-MANGO TREE
MTP-MANGO TREE (PLANT)
JT-JACK TREE
BNT-BANANA TREE
CT-COCONUT TREE
BDTP-BADAM TREE (PLANT)
NLT-NELLI TREE
NRT-NARATHAN TREE
PPT-PAPAYA TREE
LT-LEMON TREE
NT-NEEM TREE
GT-GUAVA TREE
GTP-GUAVA TREE (PLANT)
KTP-KARUVEPILAI TREE (PLANT)
OTP-OTHER TREE (PLANT)
OT-OTHER TREE

LEGEND:
SITE BOUNDARY LINE
AS PER TS PLAN LINE
LP-LAMP POST
EP-ELECTRIC POST
CP-CABLE POST
EB-ELECTRIC BOX
HP-HAND PUMP
MH-MAN HOLE
CH-CHAMBER
SPOT LEVEL -

SURVEYED BY:
abide Landmark
SURVEYORS
#11(Old No:6A),Govindasamy street,
Kottaiammar Block,
Jaffarkhanpet,Chennai-600 083.
Mobile: 9840186595
E.mail: abidelandmark@gmail.com

CLIENT

SITE: NEW No.26, OLD No.16, 1st AND 2nd STREET
NEW BANGARU COLONY, KK NAGAR, CHENNAI-600078.

	NAME	DAT
SURVEYED	K G S	06.01.
DRAWN	K G S	11.01.
CHECKED		
APPROVED		

TITLE
PLAN SHOWING THE DETAILED BOUNDARY MAP WITH EXISTING FEATURES AND LEVELS.

SCALE 1:120
SHEET A2
CODE ALS
DRAWING No: KK/05/2024
REV. R0

Dr. R. Venkata Krishnaiah M.E., Ph.D
Geotechnical Expert
Regd. No. GTE/19/07/032
No. 7/4, Munavar Avenue,
4th Street, Pallavaram, Chennai -43


Project : Proposed Construction of Residential Building (Stilt+05 Floors) at New Door No: 26, Old Door No: 16, Bangaru Colony, First Street, K.K. Nagar West, Virugambakkam, Chennai-600078

Location: BH-03

Started On : 27/08/2024; Ended On : 28/08/2024 G.W.T: 1.50m below existing ground level

R.L of Layer (m)	G.W.T. (m)	Soil Profile	Engineering Description of Soil	SPT - Details: Depth of SPT below E.G.L (m)	0-15 cm	15-30 cm	30-45 cm	N-Value	ical Representation (0 1 2 3 4 5 6 7 8 9)	Relative Density/Consistency	Type of Sample
G.W.T			Brownish Loose Silty Fine Sand	1.50	3	4	5	9		Loose	SS
				2.50	5	8	7	15		Loose	SS
3.00											
			Brownish Medium Dense Silty Fine Sand	3.50	9	12	16	28		M.Dense	SS
4.00											
			Blackish Stiff Silty Clay	4.50	2	4	5	9		Stiff	SS
5.50											
				6.00	3	3	4	7		M.Stiff	SS
				7.50	2	2	3	5		M.Stiff	SS
			Blackish Medium Stiff Silty Clay	9.00	3	4	4	8		M.Stiff	SS
				10.00	3	2	4	6		M.Stiff	SS
11.00											
				12.00	7	10	11	21		M.Dense	SS
			Greyish Medium Dense Silty Fine Sand	14.00	4	10	6	16		M.Dense	SS
				16.00	6	9	14	23		M.Dense	SS

Dr. R. Venkata Krishnaiah M.E., Ph.D.,
Geotechnical Expert
Regd. No. GTE/19/07/032
No. 7/4, Munavar Avenue,
4th Street, Pallavaram, Chennai -43

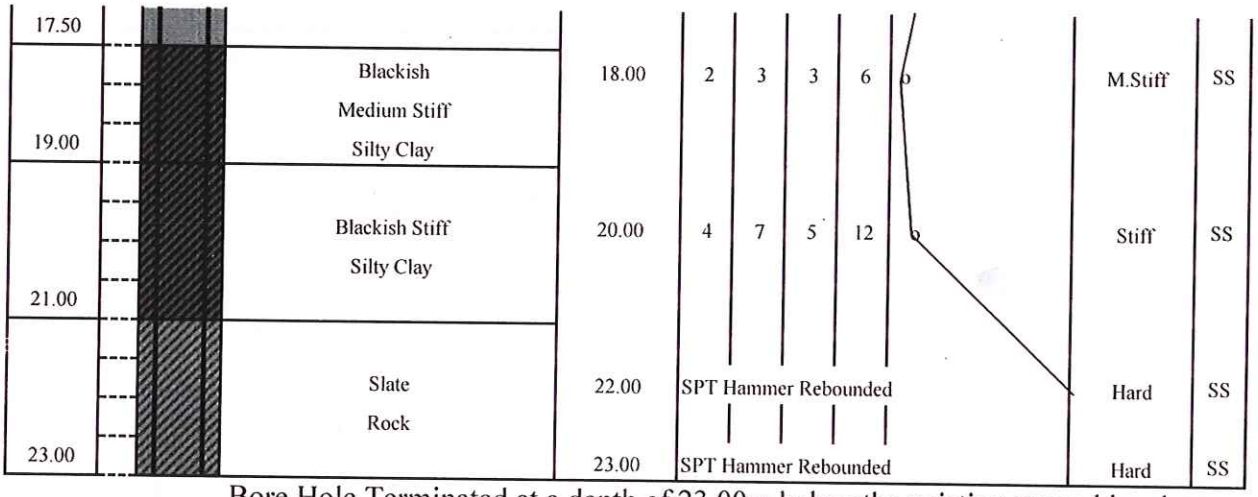

Bore Hole Terminated at a depth of 23.00m below the existing ground level

Fig. 2.1 Soil Profile at BH-03 Location

Dr. R. Venkata Krishnaiah M.E., Ph.D.,
Geotechnical Expert
Regd. No. GTE/19/07/032
No. 7/4, Munavar Avenue,
4th Street, Pallavaram, Chennai -43


Project : Proposed Construction of Residential Building (Stilt+05 Floors) at New Door No: 26, Old Door No: 16, Bangaru Colony, First Street, K.K. Nagar West, Virugambakkam, Chennai-600078

Location: BH-04

Started On : 28/08/2024; Ended On : 29/08/2024 G.W.T: 1.50m below existing ground level

R.L of Layer (m)	G.W.T. (m)	Soil Profile	Engineering Description of Soil	Depth of SPT below E.G.L (m)	SPT - Details 0-15 cm	15-30 cm	30-45 cm	N-Value	ical Representation 0 1 2 3 4 5 6 7 8 9	Relative Density/Consistency	Type of Sample
G.W.T			Brownish Loose Silty Fine Sand	1.50	3	4	4	8	o	Loose	SS
3.00				2.50	4	6	5	11	o	Loose	SS
4.00			Brownish Medium Dense Silty Fine Sand	3.50	6	8	11	19	o	M.Dense	SS
5.50			Blackish Medium Stiff Silty Clay	4.50	2	3	3	6	o	M.Stiff	SS
7.00			Blackish Stiff Silty Clay	6.00	3	4	5	9	o	Stiff	SS
11.00			Blackish Medium Stiff Silty Clay	7.50	3	3	2	5	o	M.Stiff	SS
				9.00	2	3	2	5	o	M.Stiff	SS
				10.00	3	4	3	7	o	M.Stiff	SS
13.00			Blackish Soft Silty Clay	12.00	2	2	2	4	o	Soft	SS
				14.00	3	5	3	8	o	M.Stiff	SS
			Blackish Medium Stiff Silty Clay	16.00	4	3	3	6	o	M.Stiff	SS

Dr. R. Venkata Krishnaiah M.E., Ph.D.,
Geotechnical Expert
Regd. No. GTE/19/07/032
No. 7/4, Munavar Avenue,
4th Street, Pallavaram, Chennai -43

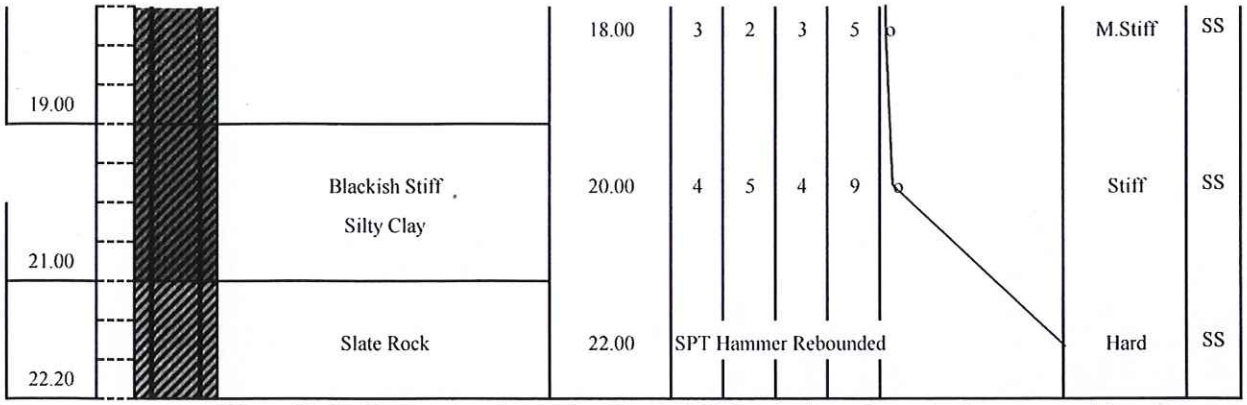

Bore Hole Terminated at a depth of 22.20m below the existing ground level

Fig. 2.2 Soil Profile at BH-04 Location

Dr. R. Venkata Krishnaiah M.E., Ph.D.,
Geotechnical Expert
Regd. No. GTE/19/07/032
No. 7/4, Munavar Avenue,
4th Street, Pallavaram, Chennai -43

Table 2.1: Laboratory Test Results on the Soil Samples Collected from BH-03

Depth of Sample below E.G.L. (m)	SPT of Sample	Type of Sample	Engineering Description of Soil	NMC(%)	Natural Density (g/cc)	Clay					Relative Density/ Consistency	Sieve Analysis						IS-Classification
						LL (%)	PL (%)	PI	I_c	FS		Gravel (%)	Coarse (%)	Medium (%)	Fine (%)	Silt (%)	Clay (%)	
0.00 to 3.00	12	SS	Silty Fine Sand	-	1.44	-	-	-	-	-	Loose	0	0	4	73	23	0	SM
3.00 to 4.00	28	SS	Silty Fine Sand	-	1.69	-	-	-	-	-	M.Dense	0	0	0	83	17	0	SM
4.00 to 5.50	9	SS	Silty Clay	33	1.63	57	26	31	0.77	-	Stiff	0	0	0	0	19	81	CH
5.50 to 11.00	6	SS	Silty Clay	41	1.56	60	27	33	0.58	-	M.Stiff	0	0	0	0	17	83	CH
11.00 to 17.50	20	SS	Silty Fine Sand	-	1.61	-	-	-	-	-	M.Dense	0	0	0	79	21	0	SM
17.50 to 19.00	6	SS	Silty Clay	39	1.57	58	25	33	0.58	-	M.Stiff	0	0	0	0	17	83	CH
19.00 to 21.00	12	SS	Silty Clay	31	1.61	50	27	23	0.83	-	Stiff	0	0	0	0	21	79	CI
21.00 to 23.00	>100	SS	Slate Rock	14	1.93	32	25	7	2.57	-	Hard	0	0	0	0	26	74	CL

Dr. R. Venkata Krishnaiah M.E., Ph.D.,
Geotechnical Expert
Regd. No. GTE/19/07/032
No. 7/4, Munavar Avenue,
4th Street, Pallavaram, Chennai -43

Table 2.2: Laboratory Test Results on the Soil Samples Collected from BH-04

Depth of Sample below E.G.L. (m)	SPT of Sample	Type of Sample	Engineering Description of Soil	NMC(%)	Natural Density (g/cc)	Clay					Relative Density/ Consistency	Sieve Analysis						IS-Classification
						LL (%)	PL (%)	PI	I_c	FS		Gravel (%)	Coarse (%)	Medium (%)	Fine (%)	Silt (%)	Clay (%)	
0.00 to 3.00	9	SS	Silty Fine Sand	-	1.47	-	-	-	-	-	Loose	0	0	3	69	28	0	SM
3.00 to 4.00	19	SS	Silty Fine Sand	-	1.63	-	-	-	-	-	M.Dense	0	0	0	79	21	0	SM
4.00 to 5.50	6	SS	Silty Clay	37	1.57	62	22	40	0.63	-	M.Stiff	0	0	0	0	15	85	CH
5.50 to 7.00	9	SS	Silty Clay	32	1.61	56	25	31	0.77	-	Stiff	0	0	0	0	18	82	CH
7.00 to 11.00	5	SS	Silty Clay	39	1.55	60	20	40	0.53	-	M.Stiff	0	0	0	0	16	84	CH
11.00 to 13.00	4	SS	Silty Clay	42	1.40	64	17	47	0.47	-	Soft	0	0	0	0	13	87	CH
13.00 to 19.00	6	SS	Silty Clay	37	1.57	60	21	39	0.59	-	M.Stiff	0	0	0	0	16	84	CH
19.00 to 21.00	9	SS	Silty Clay	33	1.60	54	27	27	0.78	-	Stiff	0	0	0	0	20	80	CH
21.00 to 22.20	>100	SS	Slate Rock	15	1.91	35	27	8	2.50	-	Hard	0	0	0	0	26	74	CL

Dr. R. Venkata Krishnaiah M.E., Ph.D.
Geotechnical Expert
Regd. No. GTE/19/07/032
No. 7/4, Munavar Avenue,
4th Street, Pallavaram, Chennai -43

Table 2.3: Chemical Analysis Results conducted on Water Samples collected from BH-03 & BH-04				
Location	**Depth of Sample below E.G.L. (m)**	**pH**	**Chlorides (ppm)**	**Sulphates (ppm)**
BH-03	3.00	6.81	303.81	255.62
BH-04	3.00	6.79	311.28	261.91

Dr. R. Venkata Krishnaiah M.E., Ph.D.,
Geotechnical Expert
Regd. No. GTE/19/07/032
No. 7/4, Munavar Avenue,
4th Street, Pallavaram, Chennai -43

CHAPTER-3

SUB-SURFACE STRATIFICATION

3.0 Preamble

The sub surface stratification at borehole locations, with respect to foundation/geotechnical engineering application are derived based on the visual identification, laboratory classification tests and field in-situ strength tests. Further, the strength parameters are estimated based on the in-situ strength test results as per the following correlation.

* **For Coarse Grained Samples, Ref. Fig.1, IS: 6403 to estimate Angle of Shearing Resistance.**
* **For Fine Grained Samples, Ref. Terzaghi & Peck, 1948, to estimate Unconfined Compressive Strength.**

3.1 Sub Surface Stratification:

3.1.1 Soil Profile at BH-03 Location
(At BH-03 Location, as presented in Site plan)

* **Layer-1 (from E.G.L to 3.00m depth)**

Type of Strata	Silty Fine Sand
Colour	Brownish
Thickness of Layer	3.00m
SPT of the layer	12
Relative Density	Loose
Angle of Shearing Resistance, ϕ	30.60^0

* **Layer-2 (from 3.00m to 4.00m depth)**

Type of Strata	Silty Fine Sand
Colour	Brownish
Thickness of Layer	1.00m
SPT of the layer	28
Relative Density	Medium Dense
Angle of Shearing Resistance, ϕ	35.40^0

* **Layer-3 (from 4.00m to 5.50m depth)**

Type of Strata	Silty Clay
Colour	Blackish
Thickness of Layer	1.50m
SPT of the layer	09
Consistency	Stiff
Un-drained Cohesion, Cu	60.00kPa

Dr. R. Venkata Krishnaiah M.E., Ph.D.,
Geotechnical Expert
Regd. No. GTE/19/07/032
No. 7/4, Munavar Avenue,
4th Street, Pallavaram, Chennai -43

* **Layer-4 (from 5.50m to 11.00m depth)**

Type of Strata	Silty Clay
Colour	Blackish
Thickness of Layer	5.50m
SPT of the layer	06
Consistency	Medium Stiff
Un-drained Cohesion, Cu	40.00kPa

* **Layer-5 (from 11.00m to 17.50m depth)**

Type of Strata	Silty Fine Sand
Colour	Greyish
Thickness of Layer	6.50m
SPT of the layer	20
Relative Density	Medium Dense
Angle of Shearing Resistance, ϕ	33.00^0

* **Layer-6 (from 17.50m to 19.00m depth)**

Type of Strata	Silty Clay
Colour	Blackish
Thickness of Layer	1.50m
SPT of the layer	06
Consistency	Medium Stiff
Un-drained Cohesion, Cu	40.00kPa

* **Layer-7 (from 19.00m to 21.00m depth)**

Type of Strata	Silty Clay
Colour	Blackish
Thickness of Layer	2.00m
SPT of the layer	12
Consistency	Stiff
Un-drained Cohesion, Cu	80.00kPa

* **Layer-8 (from 21.00m to 23.00m depth)**

Type of Strata	Slate Rock
Colour	-
Thickness of Layer	2.00m
SPT of the layer	>100
Consistency	Hard
Un-drained Cohesion, Cu	666.66kPa

Ground Water

Ground water table was encountered at a depth of 1.50m below the existing ground level during the last week of August 2024.

3.1.2 Soil Profile at BH-04 Location (At BH-04 Location, as presented in Site plan)

* **Layer-1 (from E.G.L to 3.00m depth)**

Type of Strata	Silty Fine Sand
Colour	Brownish
Thickness of Layer	3.00m
SPT of the layer	09
Relative Density	Loose
Angle of Shearing Resistance, ϕ	29.80^0

Dr. R. Venkata Krishnaiah M.E., Ph.D.,
Geotechnical Expert
Regd. No. GTE/19/07/032
No. 7/4, Munavar Avenue,
4th Street, Pallavaram, Chennai -43

* **Layer-2 (from 3.00m to 4.00m depth)**	
Type of Strata	Silty Fine Sand
Colour	Brownish
Thickness of Layer	1.00m
SPT of the layer	19
Relative Density	Medium Dense
Angle of Shearing Resistance, ϕ	32.70^0
* **Layer-3 (from 4.00m to 5.50m depth)**	
Type of Strata	Silty Clay
Colour	Blackish
Thickness of Layer	1.50m
SPT of the layer	06
Consistency	Medium Stiff
Un-drained Cohesion, Cu	40.00kPa
* **Layer-4 (from 5.50m to 7.00m depth)**	
Type of Strata	Silty Clay
Colour	Blackish
Thickness of Layer	1.50m
SPT of the layer	09
Consistency	Stiff
Un-drained Cohesion, Cu	60.00kPa
* **Layer-5 (from 7.00m to 11.00m depth)**	
Type of Strata	Silty Clay
Colour	Blackish
Thickness of Layer	4.00m
SPT of the layer	05
Consistency	Medium Stiff
Un-drained Cohesion, Cu	33.33kPa
* **Layer-6 (from 11.00m to 13.00m depth)**	
Type of Strata	Silty Clay
Colour	Blackish
Thickness of Layer	2.00m
SPT of the layer	04
Consistency	Soft
Un-drained Cohesion, Cu	26.66kPa
* **Layer-7 (from 13.00m to 19.00m depth)**	
Type of Strata	Silty Clay
Colour	Blackish
Thickness of Layer	6.00m
SPT of the layer	06
Consistency	Medium Stiff
Un-drained Cohesion, Cu	40.00kPa
* **Layer-8 (from 19.00m to 21.00m depth)**	
Type of Strata	Silty Clay
Colour	Blackish
Thickness of Layer	2.00m
SPT of the layer	09
Consistency	Stiff
Un-drained Cohesion, Cu	60.00kPa

Dr. R. Venkata Krishnaiah M.E., Ph.D.,
Geotechnical Expert
Regd. No. GTE/19/07/032
No. 7/4, Munavar Avenue,
4th Street, Pallavaram, Chennai -43

* **Layer-9 (from 21.00m to 22.20m depth)**

Type of Strata	Slate Rock
Colour	-
Thickness of Layer	1.20m
SPT of the layer	>100
Consistency	Hard
Un-drained Cohesion, Cu	666.66kPa

Ground Water

Ground water table was encountered at a depth of 1.50m below the existing ground level during the last week of August 2024.

Dr. R. Venkata Krishnaiah M.E., Ph.D.,
Geotechnical Expert
Regd. No. GTE/19/07/032
No. 7/4, Munavar Avenue,
4th Street, Pallavaram, Chennai -43

CHAPTER-4

FOUNDATION SYSTEM

4.0 Preamble

The foundation system design is an interface between super structure and the sub soil bearing strata characteristics. A sound foundation system should be safe against bearing strata shear response under the super structure load intensity. Similarly, the stability of the foundation system is governed by the bearing strata deformation response under the super structure load intensity. In addition, as a combined system of super structure and foundation, the overall stability is also governed by the super structure arrangement.

Considering the above aspects of foundation design, the suitable type of foundation system with respect to the sub soil conditions encountered at the borehole locations is presented in the subsequent sections.

4.1 Bearing Strata Characteristics

From field investigations, it can be observed that the sub-soil strata encountered at shallow depths are weak from both shear strength characteristics and deformation considerations and hence cannot be considered as bearing strata for proposed impending loads from structure.

However, the refusal soil strata (SPT>60) encountered below 21.00m depths from existing ground level (BH-04) can be considered as good end bearing strata for proposed impending loads from structure.

Considering the above, suitable foundation system is presented below.

4.2 Foundation System

4.2.1 Deep Foundation System-22.00m Long Bored Cast-in-Situ Friction cum End Bearing Piles

Considering the weak shear strength characteristics of sub-soil strata encountered at shallow depths, deep foundation system consisting of 22.00m long bored cast-in-situ Friction cum End Bearing Piles can be adopted.

Piles shall be drilled through DMC (direct mud circulation) technique.

Dr. R. Venkata Krishnaiah M.E., Ph.D.,
Geotechnical Expert
Regd. No. GTE/19/07/032
No. 7/4, Munavar Avenue,
4th Street, Pallavaram, Chennai -43

For four different diameters, the safe load carrying capacities of 22.00m long bored cast-in-situ Friction cum End Bearing Piles are computed and presented below which can be adopted for foundation design purposes.

S. No	Type of Installation of Pile	Type of Pile Head Group	Length of Pile below Existing Ground Level (m)	Diameter of Pile (mm)	Safe Load Carrying Capacity (MT)	Safe Pull Out Capacity (MT)
1	Bored Cast-in-Situ	Fixed	22.00	500	60	32
2				550	70	36
3				600	80	39
4				650	90	42

The computations of safe load carrying capacity for 500mm diameter and 22.00m long bored cast-in-situ Friction cum End Bearing Pile are annexed to this report.

Dr. R. Venkata Krishnaiah M.E., Ph.D.,
Geotechnical Expert
Regd. No. GTE/19/07/032
No. 7/4, Munavar Avenue,
4th Street, Pallavaram, Chennai -43

CHAPTER-5

CONCLUSIONS & RECOMMENDATIONS

1. Deep foundation system presented in Clause 4.2.1, Chapter-IV can be adopted for foundation design purposes.
2. Suitable pile load tests (as per I.S: 2911, part-IV) should have been performed to confirm the presented **theoretical** safe load carrying capacities and arrive at the **allowable** load carrying capacity of piles under considerations. (Note)
3. *Care shall be taken so that the ultimate end bearing soil strata are none other than recommended "Slate Rock" type. The same shall be reaffirmed by our Geotechnical Engineer during foundation laying works are under progress.*
4. Pile cap can be located over 0.30m thick well compacted ground replaced soil surface. Ground replacement can be carried out with CNS (cohesive non-swelling) soil.
5. Piles shall be drilled using DMC (direct mud circulation) technique only.
6. Piles shall be grouped according to the column design load requirements.
7. Allowable load carrying capacities of piles shall be restricted to their structural capacities.

General

8. **CNS can be well graded coarse-grained soil like quarry dust or clean river sand or sand: gravels mix (1:2) or fly-ash that shall be well compacted to achieve more than 95% of proctor density parameters.**
9. **It is recommended to sample the water at different intervals up to deeper levels from an open well or borewell and test for the desired parameters as per the required usages and also to understand the type of material to be used for deep foundation construction purposes.**

For Geo Mines Engineers Pvt Ltd

Director

Dr. R. Venkata Krishnaiah M.E., Ph.D.,
Geotechnical Expert
Regd. No. GTE/19/07/032
No. 7/4, Munavar Avenue,
4th Street, Pallavaram, Chennai -43

DESIGN OF PILE FOUNDATION (Ref. BH-04)

Refer, IS:2911(Part I/Sec 2)-1979, Reaffirmed 1997

1.0 Type of Installation of Pile — **Bored Cast in Situ**

1.1 Geometrical Data

Assumed Diameter of pile(D):	**500.0**	mm
Assumed R.L of E.G.L:	0.000	m
Length of pile below E.G.L.(l) :	**22.000**	m
R.L. of Bot. of Pile	-22.00	m

1.2 Design of Pile for Vertical Compression

1.2.1 Computation of Skin Resistance:

1.2.1.1 **Layer-I**

Type of Strata:	Silty Fine Sand	
Average SPT of the strata,N:	9	
Bulk Density of the strata,γ:	14.7	kN/m^3
Angle of Shearing Resistance,ϕ:	29.8	Deg.
R.L of top of Strata:	0.00	m
R.L of bottom of Strata:	-3.00	m
Average Thickness of Strata,I_c:	3.00	m
Effective overburden pressure over the top of strata,σ_{top}:	0.00	kN/m^2
Effective overburden pressure over the bottom of strata,σ_{bottom}:	14.10	kN/m^2
Effective overburden pressure at the middle of the strata,σ_{middle}:	7.05	kN/m^2
Coeff. Of Earth Pressure, k:	1.00	
Skin Resistance of the pile,q_s:	19.03	kN
(q_s:σ*k*tanϕ*pi()*d*Ic)		

1.2.1.2 **Layer-II**

Type of Strata:	Silty Fine Sand	
Average SPT of the strata,N:	19	
Bulk Density of the strata,γ:	16.3	kN/m^3
Angle of Shearing Resistance,ϕ:	32.7	Deg.
R.L of top of Strata:	-3.00	m
R.L of bottom of Strata:	-4.00	m
Average Thickness of Strata,I_c:	1.00	m
Effective overburden pressure over the top of strata,σ_{top}:	14.10	kN/m^2
Effective overburden pressure over the bottom of strata,σ_{bottom}:	20.40	kN/m^2
Effective overburden pressure at the middle of the strata,σ_{middle}:	17.25	kN/m^2
Coeff. Of Earth Pressure, k:	1.50	
Skin Resistance of the pile,q_s:	26.09	kN
(q_s:σ*k*tanϕ*pi()*d*Ic)		

1.2.1.3 **Layer-III**

Dr. R. Venkata Krishnaiah M.E., Ph.D.
Geotechnical Expert
Regd. No. GTE/19/07/032
No. 7/4, Munavar Avenue,
4th Street, Pallavaram, Chennai -43

Type of Strata:	Silty Clay	
Average SPT of the strata,N:	6	
Bulk Density of the strata,γ:	15.7	kN/m^3
Undrained Cohesion, Cu:	40.00	kPa
R.L of top of Strata:	-4.00	m
R.L of bottom of Strata:	-5.50	m
Average Thickness of Strata,I_c:	1.50	m
Effective overburden pressure over the top of strata,σ_{top}:	20.40	kN/m^2
Effective overburden pressure over the bottom of strata,σ_{bottom}:	28.95	kN/m^2
Effective overburden pressure at the middle of the strata,σ_{middle}:	24.68	kN/m^2
Adhesion Factor, α:	0.70	
Skin Resistance of the pile,q_s:	65.97	kN
(q_s:α*Cu*pi()*d*Ic)		

1.2.1.4 **Layer-IV**

Type of Strata:	Silty Clay	
Average SPT of the strata,N:	9	
Bulk Density of the strata,γ:	16.1	kN/m^3
Undrained Cohesion, Cu:	60.00	kPa
R.L of top of Strata:	-5.50	m
R.L of bottom of Strata:	-7.00	m
Average Thickness of Strata,I_c:	1.50	m
Effective overburden pressure over the top of strata,σ_{top}:	28.95	kN/m^2
Effective overburden pressure over the bottom of strata,σ_{bottom}:	38.10	kN/m^2
Effective overburden pressure at the middle of the strata,σ_{middle}:	33.53	kN/m^2
Adhesion Factor, α:	0.40	
Skin Resistance of the pile,q_s:	56.55	kN
(q_s:α*Cu*pi()*d*Ic)		

1.2.1.5 **Layer-V**

Type of Strata:	Silty Clay	
Average SPT of the strata,N:	5	
Bulk Density of the strata,γ:	15.5	kN/m^3
Undrained Cohesion, Cu:	33.33	kPa
R.L of top of Strata:	-7.00	m
R.L of bottom of Strata:	-11.00	m
Average Thickness of Strata,I_c:	4.00	m
Effective overburden pressure over the top of strata,σ_{top}:	38.10	kN/m^2
Effective overburden pressure over the bottom of strata,σ_{bottom}:	60.10	kN/m^2
Effective overburden pressure at the middle of the strata,σ_{middle}:	49.10	kN/m^2
Adhesion Factor, α:	0.70	
Skin Resistance of the pile,q_s:	146.61	kN
(q_s:α*Cu*pi()*d*Ic)		

Dr. R. Venkata Krishnaiah M.E., Ph.D.
Geotechnical Expert
Regd. No. GTE/19/07/032
No. 7/4, Munavar Avenue,
4th Street, Ramapuram, Chennai -43

1.2.1.6 **Layer-VI**

Type of Strata:	Silty Clay	
Average SPT of the strata,N:	4	
Bulk Density of the strata,γ:	14	kN/m^3
Undrained Cohesion, Cu:	26.67	kPa
R.L of top of Strata:	-11.00	m
R.L of bottom of Strata:	-13.00	m
Average Thickness of Strata,I_c:	2.00	m
Effective overburden pressure over the top of strata,σ_{top}:	60.10	kN/m^2
Effective overburden pressure over the bottom of strata,σ_{bottom}:	68.10	kN/m^2
Effective overburden pressure at the middle of the strata,σ_{middle}:	64.10	kN/m^2
Adhesion Factor, α:	1.00	
Negative Skin Resistance of the pile,q_s:	**-83.78**	**kN**
(q_s:α*Cu*pi()*d*Ic)		

1.2.1.7 **Layer-VII**

Type of Strata:	Silty Clay	
Average SPT of the strata,N:	6	
Bulk Density of the strata,γ:	15.7	kN/m^3
Undrained Cohesion, Cu:	40.00	kPa
R.L of top of Strata:	-13.00	m
R.L of bottom of Strata:	-19.00	m
Average Thickness of Strata,I_c:	6.00	m
Effective overburden pressure over the top of strata,σ_{top}:	68.10	kN/m^2
Effective overburden pressure over the bottom of strata,σ_{bottom}:	102.30	kN/m^2
Effective overburden pressure at the middle of the strata,σ_{middle}:	85.20	kN/m^2
Adhesion Factor, α:	0.70	
Skin Resistance of the pile,q_s:	263.89	kN
(q_s:α*Cu*pi()*d*Ic)		

1.2.1.8 **Layer-VIII**

Type of Strata:	Silty Clay	
Average SPT of the strata,N:	9	
Bulk Density of the strata,γ:	16	kN/m^3
Undrained Cohesion, Cu:	60.00	kPa
R.L of top of Strata:	-19.00	m
R.L of bottom of Strata:	-21.00	m
Average Thickness of Strata,I_c:	2.00	m
Effective overburden pressure over the top of strata,σ_{top}:	102.30	kN/m^2
Effective overburden pressure over the bottom of strata,σ_{bottom}:	114.30	kN/m^2
Effective overburden pressure at the middle of the strata,σ_{middle}:	108.30	kN/m^2
Adhesion Factor, α:	0.40	

Dr. R. Venkata Krishnaiah M.E., Ph.D.,
Geotechnical Expert
Regd. No. GTE/19/07/032
No. 7/4, Munavar Avenue,
4th Street, Pallavaram, Chennai -43

Skin Resistance of the pile,q_s:	75.40	kN
(q_s:α*Cu*pi()*d*Ic)		

1.2.1.9 **Layer-IX**

Type of Strata:	Slate Rock	
Average SPT of the strata,N:	60	
Bulk Density of the strata,γ:	19.1	kN/m^3
Undrained Cohesion, Cu:	400.00	kPa
R.L of top of Strata:	-21.00	m
R.L of bottom of Strata:	-22.00	m
Average Thickness of Strata,I_c:	1.00	m
Effective overburden pressure over the top of strata,σ_{top}:	114.30	kN/m^2
Effective overburden pressure over the bottom of strata,σ_{bottom}:	123.40	kN/m^2
Effective overburden pressure at the middle of the strata,σ_{middle}:	118.85	kN/m^2
Adhesion Factor, α:	0.40	
Skin Resistance of the pile,q_s:	251.33	kN
(q_s:α*Cu*pi()*d*Ic)		
Ultimate Skin Resistance,q_s:	**821.09**	**kN**

1.2.2 Computation of End Bearing Resistance:

Type of Bearing Strata	Slate Rock	
Cross-Sectional Area of pile,Ap:	0.196	m^2
R.L of bottom of pile:	-22.00	
Minimum SPT-value of the Bearing Strata	60	
Undrained Cohesion, Cu=(q_u/2):	400.00	kPa
Bearing Capacity Factor(Nc)	9.00	
Ultimate End Bearing Resistance (Qp)	**706.9**	**kN**
(Qp=Ap*Cu*Nc)		

1.3.0 **Ultimate Load Carrying Capacity (Qu=Qp+Qs**	**1528.0**	**kN**
Safe Load Carrying Capacity (Qsafe =Qu/2.5)	**611.2**	**kN**
However, limit Q_{safe} to the structural capacity of pile:	**600.0**	**kN**

Dr. R. Venkata Krishnaiah M.E., Ph.D.,
Geotechnical Expert
Regd. No. GTE/13/07/032
No. 7/4 Munavar Avenue,
4th Street, Pallavaram, Chennai -43

Depth of fixity of Pile

Length of Pile $L_1 =$ 0 cm
[since the pile cast at ground level with fixed head]

Characteristic strength of Concrete (Assume) $f_{ck} =$ 30 N/mm^2

Diameter of Pile $D =$ 50 cm

Modulas of Elasticity of Concrete (E) $5000 \times \sqrt{f_{ck}} = 5000\sqrt{\times}\ 30$ N/mm^2
[As per IS 456 :2000 pg. no : 16]

$= 273861.28$ Kg/cm^2

Moment of Inertia of Pile (I) $\frac{\pi \times D^4}{64} = \frac{3.14 \times 50^4}{64}$ cm^4

$= 306640.6$ cm^4

K1 (constant) = 0.146 Kg/cm^2
[As per IS : 2911 (Part 1 / Sec 1) - appendix-B]

T (constant) $= \sqrt[5]{\frac{E \times I}{K1}}$
[As per IS : 2911 (Part 1 / Sec 1) - appendix-B, Cl.5.5.2]

$= 224.89$ cm

Hence L_1 / R $= \frac{L_1}{T}$
[As per IS : 2911 (Part 1 / Sec 1) - appendix-B, Cl.5.5.2]

$= 0.0E+00$

Dr. R. Venkata Krishnaiah M.E., Ph.D.,
Geotechnical Expert
Regd. No. GTE/19/07/032
No. 7/4, Munavar Avenue,
4th Street, Pallavaram, Chennai -43

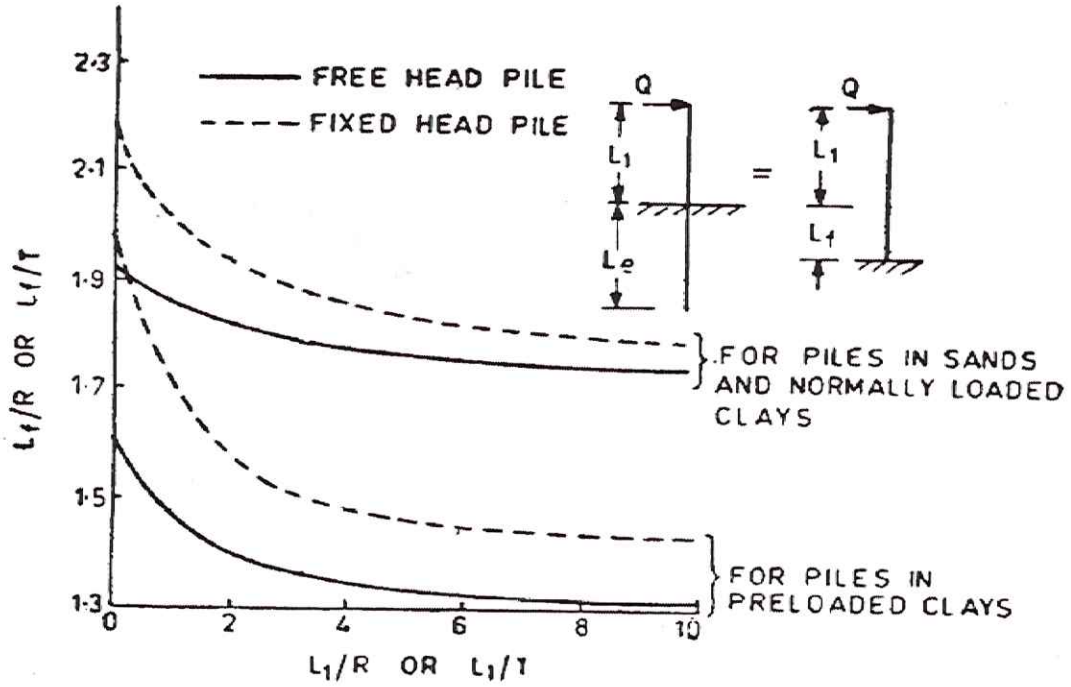


FIG. 2 DETERMINATION OF DEPTH FIXITY

For fixed head pile $\frac{L_1}{R} = 2.2$ [As per IS : 2911 (Part 1 / Sec 1) - appendix-B, Cl.5.5.2 fig 2]

Length of fixity $L_f =$ 494.75 cm [As per IS : 2911 (Part 1 / Sec 1) -
$=$ 4.95 m appendix-B, Cl.5.5.2]

Embedded Length $Le >$ 4 x R [As per IS : 2911 (Part 1 / Sec 1) -
$>$ 9.0 m appendix-B, Cl.5.5.2]

Dr. R. Venkata Krishnaiah M.E., Ph.D.,
Geotechnical Expert
Regd. No. GTE/19/07/032
No. 7/4, Munavar Avenue,
4th Street, Pallavaram, Chennai -43

Calculation of Lateral capacity of pile

(From IS:2911, Part 1 / Sec. 1, Cl.5.5.2 - Appendix A)

$$\text{Lateral capacity , } Q = \frac{12\,E\,I\,Y}{(L_1 + L_f)^3}$$ for Fixed Head Pile

Where ,

Y = Lateral deflection of pile = 5 mm (As per IS2911, part1 / sec.1)

Modulas of Elasticity of Concrete (E) = 273861.28 Kg/cm2

Moment of Inertia of Pile (I) = 306640.6 cm4

L1 + Lf = 0 + 494.75
= 494.7 cm
= 4.95 m

Safe Lateral Load Carrying Capacity

$$Q = \frac{12 \times 273861.28 \times 306640.6 \times 0.5}{494.7 \times 494.7 \times 494.7 \times 2.5}$$

= 1.7 Mt

= 17 kN

S.No	Diameter of Pile (mm)	Depth of Fixity of Pile below Ground Level (m)	Depth of Fixity of Pile (m)
1	500	4.95	1.70
2	550	5.34	1.90
3	600	5.72	2.20
4	650	6.10	2.50

Dr. R. Venkata Krishnaiah M.E., Ph.D.,
Geotechnical Expert
Regd. No. GTE/19/07/032
No. 7/4, Munavar Avenue,
4th Street, Pallavaram, Chennai -43

Our services go beyond

Buying & Selling Services

Property Buying Assistance, Property Selling Support, Market Price Analysis, Owner Outreach and Negotiation.

Legal & Documentation Services

Certified EC, Patta, legal opinions, property verification, due diligence, litigation solutions, and legal heir certificates.

Property Development & Approvals

Building plan approvals, construction, layout and sub-division approvals, zone conversion, and occupancy certification.

NRI & Investment Services

Escrow Services, Rentals, Litigation Solutions, Property Valuation and Property Management

Compliance & Special Services

Demolition, Vaasthu checks, regularization of unauthorized buildings, and office space solutions.

Smarter Tools, Stronger Decisions

Property Valuation & Cost Estimation

Guideline Value, Apartment Composite Value, Stamp Duty & Registration Fees Calculator, Building Value Calculator, Capital Gains Calculator, Area Unit Converter, Length Unit Converter

Ownership, Compliance & Legal Verification

Encumbrance Certificate (EC) Search, Find Your SRO, Temple Property Check, WAQF Property Check, View Patta/Chitta, View FMB, Patta Analyzer, EC Analyzer

Zoning & Land Use Analysis

Land Use Zone Finder, CRZ Zone Check, Aquifer Zone Check, CBA Check, EWS Check, Road Width Check, Proposed Road Widening Check, FSI Calculator

Property Documentation & Workflow Tools

Forms & Templates, Document Generator, Document Translation, Dictionary

Vastu & Property Management Tools

Home Vastu Shastra, Plot Vastu Shastra, Property Management

Verified RealEstate™

Verified RealEstate™

We're honored to be part of your
real estate journey

3/350/2 Mettukuppam,
OMR Thoraipakkam,
Chennai, India

hello@verified.realestate
+91 9996 12 9996
www.verified.realestate