Verified RealEstate™

Your trusted partner for buying, selling, and managing property, ensuring hassle-free service with 100% transparency.

3/350/2 Mettukuppam,
OMR Thoraipakkam,
Chennai, India


hello@verified.realestate
+91 9996 12 9996

Official Property Record


Digitally Verified Record - Powered by Verified RealEstate™



PLAN SHOWING THE PROPOSED RESIDENTIAL 69 DWELLING UNITS APARTMENT BUILDING IN OLD S.NO: 147/1,2,3,4, 7,8A,8B,9,10 AT PONMENI VILLAGE, MADURAI WEST TALUK, MADURAI DISTRICT.(S .WARD NO-23, BLOCK- 28, T.S.No:5,7/5,7/6,7/7,7/8,13/2,13/3, MADURAI (SCALE-1:100) CORPORATION .(MADURAI CORPORATION WARD -69)

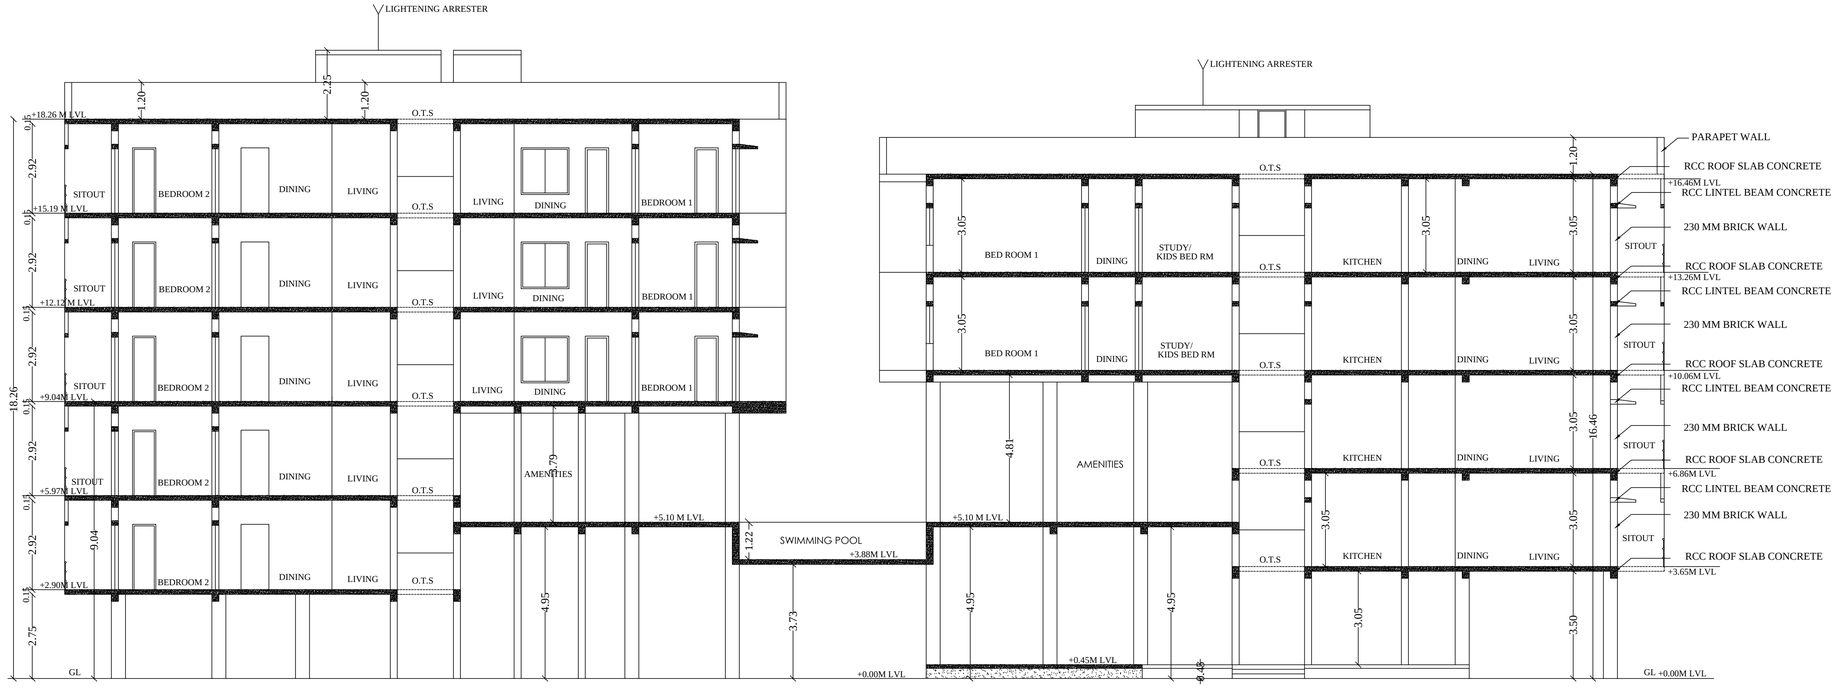

SECTION -AA

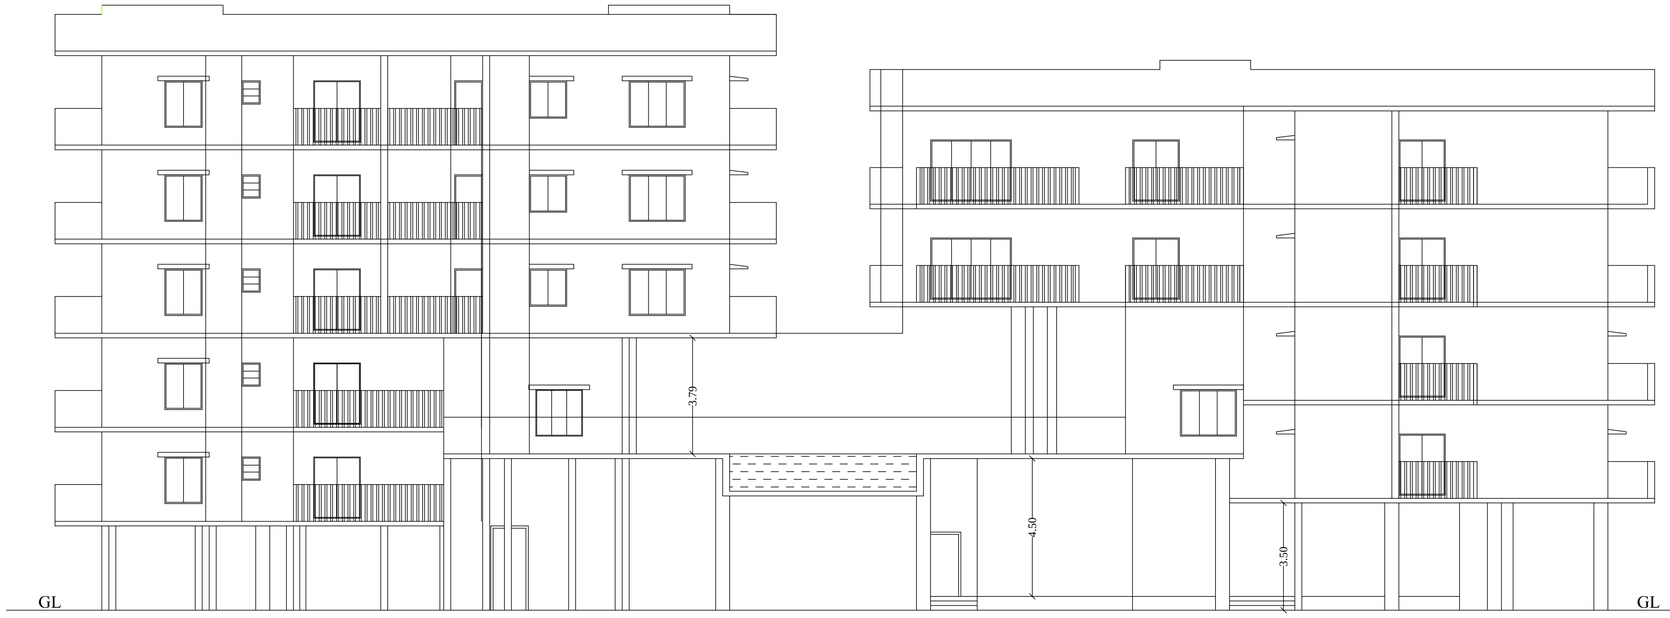

ELEVATION

JOINERY DETAILS

MD	MAIN DOOR	1.07 x 2.10
D	DOOR	0.99 x 2.10
D1	DOOR	0.76 x 2.10
D2	DOOR	0.91 x 2.10
D3	DOOR	1.22 x 2.10
L.D	LIFT DOOR	0.90 x 2.10
SD	SLIDING DOOR	1.91 x 2.10
W	WINDOW	1.22 x 1.52
W1	WINDOW	1.52 x 1.52
W2	WINDOW	1.89 x 1.52
W3	WINDOW	1.83 x 1.52
W4	WINDOW	1.18 x 1.83
KW	KITCHEN WINDOW	0.91 x 1.20
KW1	KITCHEN WINDOW	1.22 x 1.20
KW2	KITCHEN WINDOW	0.76 x 1.20
FW	FRENCH WINDOW	1.53 x 2.10
FW1	FRENCH WINDOW	1.83 x 2.10
FW2	FRENCH WINDOW	2.20 x 2.10
V	VENTILATOR	0.61 x 0.76
V1	VENTILATOR	2.94 x 0.76
V2	VENTILATOR	1.18 x 0.44

T.K. VENKATESH BABU
Construction Engineer
Madurai Local Planning Authority (MLPA)
Registration No. CEO 10/2019 on 27/08/19
No.21, Ondimuthu Maistry Street,
South Veli Street, Madurai - 625 001.
Cell : 99421 22004 / 8610667394

CONSTRUCTION ENGINEER

Er.K.GANAPATHI,B.E.,M.E(Soil Mech),F.I.E.,F.I.V.,D.Lm.,(USA)
REGISTERED Geo-Tech Engineer / Chartered Engineer
(CMDA Regn No. GTE / 19 / 94 / 022)
(DTCP Regn No. GGLRGN R)TE / 2019 / 08 / 012)
(MLPA Regn No. GTE 002 / 2019)
GEOMATRIX CONSULTANCY ,Regn.No.330242233482E1
No.22,Thomas Street, Narimedu,
Madurai - 625 002. Ph: 7598031360,7708758598
Email:geomatrixconsultancy@gmail.com

GEO-TECH ENGINEER

ARCHITECT

R. MANIVANNAN, M.E.,(Struct.)
Structural Engineer Grade I (SE)
Reg. No: 03/2022 (Gr I)
Shri Balaji Consultancy
7, First Floor, North Gate,
S.S. Colony, Madurai - 625 016
Ph: 86089 70943
r4rmanivannan@gmail.com

STRUCTURAL ENGINEER

S. Sivamala

APPLICANT

Er. T.BABU, B.E.,
PLAN CENTER
Registration No: RE 016/2019 (Grade.I)
No.25, South Street, Near Amma Mess
Tallakulam, Madurai - 2.
Ph: 8220044943. 9786948414


ENGINEER

PLAN SHOWING THE PROPOSED RESIDENTIAL 69 DWELLING UNITS APARTMENT BUILDING IN OLD S.NO: 147/1,2,3,4, 7,8A,8B,9,10 AT PONMENI VILLAGE, MADURAI WEST TALUK, MADURAI DISTRICT.(S .WARD NO-23, BLOCK - 28, T.S.No:5,7/5,7/6,7/7,7/8,13/2,13/3, MADURAI CORPORATION.
(MADURAI CORPORATION WARD -69) (SCALE-1:100)

SHEET NO:08

JOINERY DETAILS

MD	MAIN DOOR	1.07 x 2.10
D	DOOR	0.99 x 2.10
D1	DOOR	0.76 x 2.10
D2	DOOR	0.91 x 2.10
D3	DOOR	1.22 x 2.10
L.D	LIFT DOOR	0.90 x 2.10
SD	SLIDING DOOR	1.91 x 2.10
W	WINDOW	1.22 x 1.52
W1	WINDOW	1.52 x 1.52
W2	WINDOW	1.89 x 1.52
W3	WINDOW	1.83 x 1.52
W4	WINDOW	1.18 x 1.83
KW	KITCHEN WINDOW	0.91 x 1.20
KW1	KITCHEN WINDOW	1.22 x 1.20
KW2	KITCHEN WINDOW	0.76 x 1.20
FW	FRENCH WINDOW	1.53 x 2.10
FW1	FRENCH WINDOW	1.83 x 2.10
FW2	FRENCH WINDOW	2.20 x 2.10
V	VENTILATOR	0.61 x 0.76
V1	VENTILATOR	2.94 x 0.76
V2	VENTILATOR	1.18 x 0.44

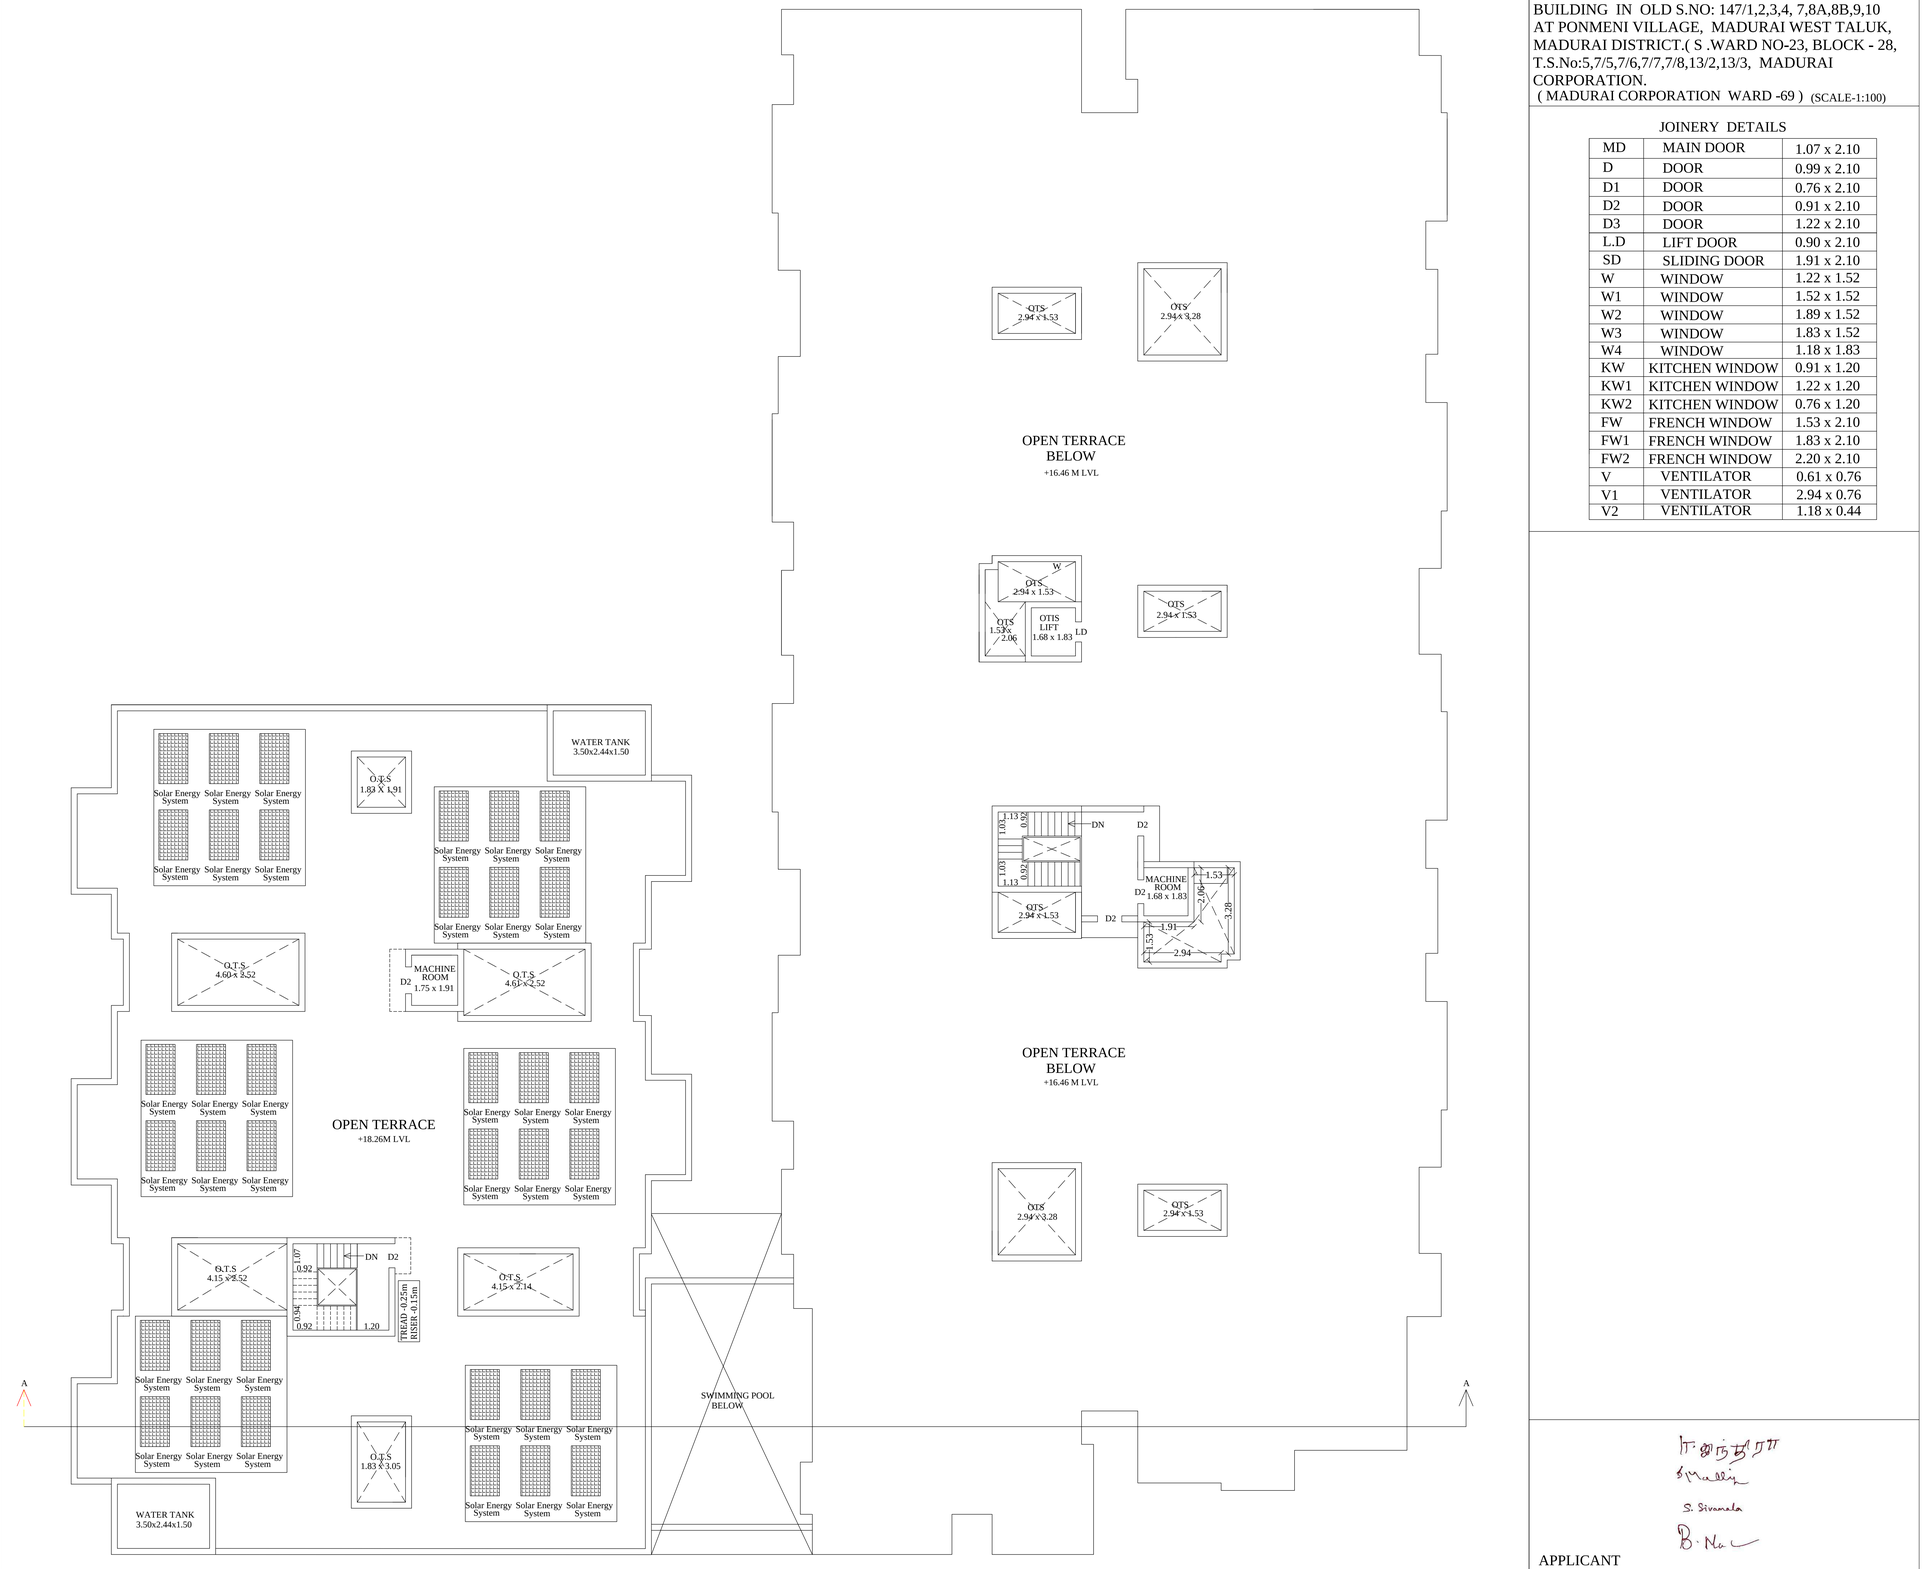

TERRACE FLOOR PLAN

APPLICANT

S. Sivamala

CONSTRUCTION ENGINEER

T.K. VENKATESH BABU
Construction Engineer
Madurai Local Planning Authority (MLPA)
Registration No. CEO 10/2019 on 27/08/19
No.21, Ondinuthu Maistry Street,
South Veli Street, Madurai - 625 001.
Cell : 99421 22004 / 8610667894

GEO-TECH ENGINEER

Er.K.GANAPATHI,B.E.,M.E(Soil Mech),F.I.E.,F.I.V.,D.LM.,USA.,
REGISTERED Geo-Tech Engineer / Chartered Engineer
(CMDA Regn No. GTE / 19 / 04 / 022)
(DTCP Regn No. CGLRGN RGTE / 2019 / 03 / 012)
(MLPA Regn No. GTE-022 / 2019)
GEOMATRIX CONSULTANCY ,Regn.No.330242233482E1
No.22,Thomas Street, Narimedu,
Madurai - 625 002. Ph: 7598531366, 7708758598
Email:geomatrixconsultancy@gmail.com

STRUCTURAL ENGINEER

R. MANIVANNAN, M.E.,(Struct.)
Structural Engineer Grade I (SE)
Reg. No: 03/2022 (Gr I)
Shri Balaji Consultancy
7, First Floor, North Gate,
S.S. Colony, Madurai - 625 016
Ph: 86089 70943
mrmanivannan@gmail.com

ARCHITECT

N. MATHY.S
SREEMATHYCS
Regn.No:CA/2019/00068.
TPK Road,Anna Nagar
MADURAI-625 003

ENGINEER

Er. T.BABU, B.E.,
PLAN CENTER
Registration No: RE 016/2019 (Grade.I)
No.25, South Street, Near Amma Mess
Tallakulam, Madurai - 2.
Ph: 8220044943, 9786948414

PLAN SHOWING THE PROPOSED RESIDENTIAL 69 DWELLING UNITS APARTMENT BUILDING IN OLD S.NO: 147/1,2,3,4, 7,8A,8B,9,10 AT PONMENI VILLAGE, MADURAI WEST TALUK, MADURAI DISTRICT.(S .WARD NO-23, BLOCK - 28, T.S.No:5,7/5,7/6,7/7,7/8,13/2,13/3, MADURAI CORPORATION.
(MADURAI CORPORATION WARD -69)

SHEET NO:07


(SCALE-1:100)

JOINERY DETAILS


MD	MAIN DOOR	1.07 x 2.10
D	DOOR	0.99 x 2.10
D1	DOOR	0.76 x 2.10
D2	DOOR	0.91 x 2.10
D3	DOOR	1.22 x 2.10
L.D	LIFT DOOR	0.90 x 2.10
SD	SLIDING DOOR	1.91 x 2.10
W	WINDOW	1.22 x 1.52
W1	WINDOW	1.52 x 1.52
W2	WINDOW	1.89 x 1.52
W3	WINDOW	1.83 x 1.52
W4	WINDOW	1.18 x 1.83
KW	KITCHEN WINDOW	0.91 x 1.20
KW1	KITCHEN WINDOW	1.22 x 1.20
KW2	KITCHEN WINDOW	0.76 x 1.20
FW	FRENCH WINDOW	1.53 x 2.10
FW1	FRENCH WINDOW	1.83 x 2.10
FW2	FRENCH WINDOW	2.20 x 2.10
V	VENTILATOR	0.61 x 0.76
V1	VENTILATOR	2.94 x 0.76
V2	VENTILATOR	1.18 x 0.44

THIRD AND FOURTH FLOOR
OTS DEDUCTION AREA

OTS NO	OTS AREA
1	5.58
2	10.46
3	8.86
4	11.59
5	11.59
6	3.50
TOTAL -51.58	

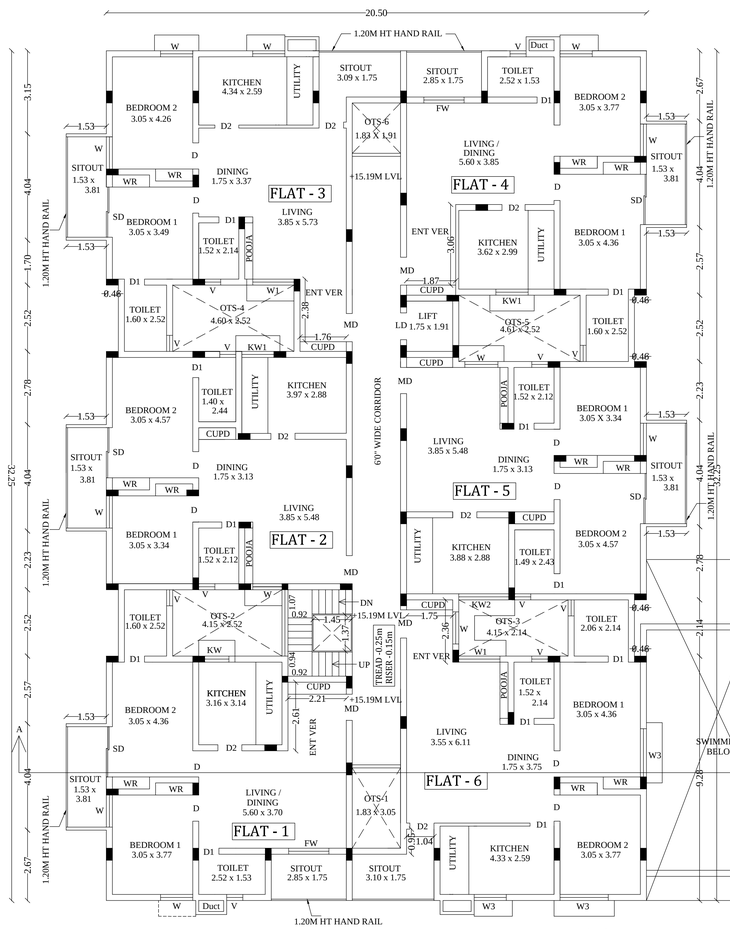

FIFTH AND TERRACE FLOOR PLAN

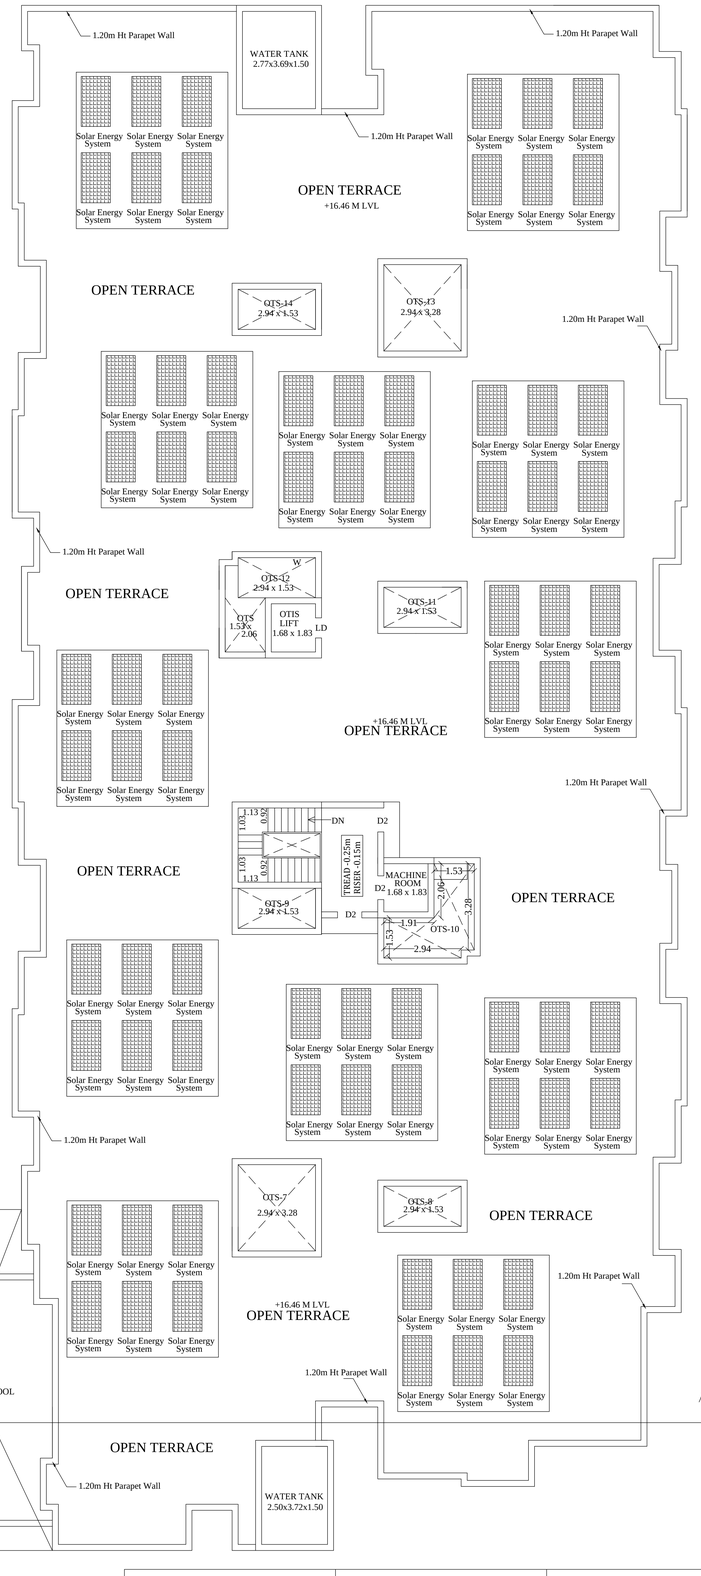


CONSTRUCTION ENGINEER	GEO-TECH ENGINEER	STRUCTURAL ENGINEER	ARCHITECT	ENGINEER

APPLICANT

S. Sivamala

THIRD AND FOURTH FLOOR
OTS DEDUCTION AREA

OTS NO	OTS AREA
1	5.58
2	10.46
3	8.86
4	11.59
5	11.59
6	3.50
7	9.64
8	4.48
9	4.50
10	8.22
11	4.48
12	8.22
13	9.62
14	4.48
SWIMMING POOL BELOW	75.57
TOTAL -180.79	

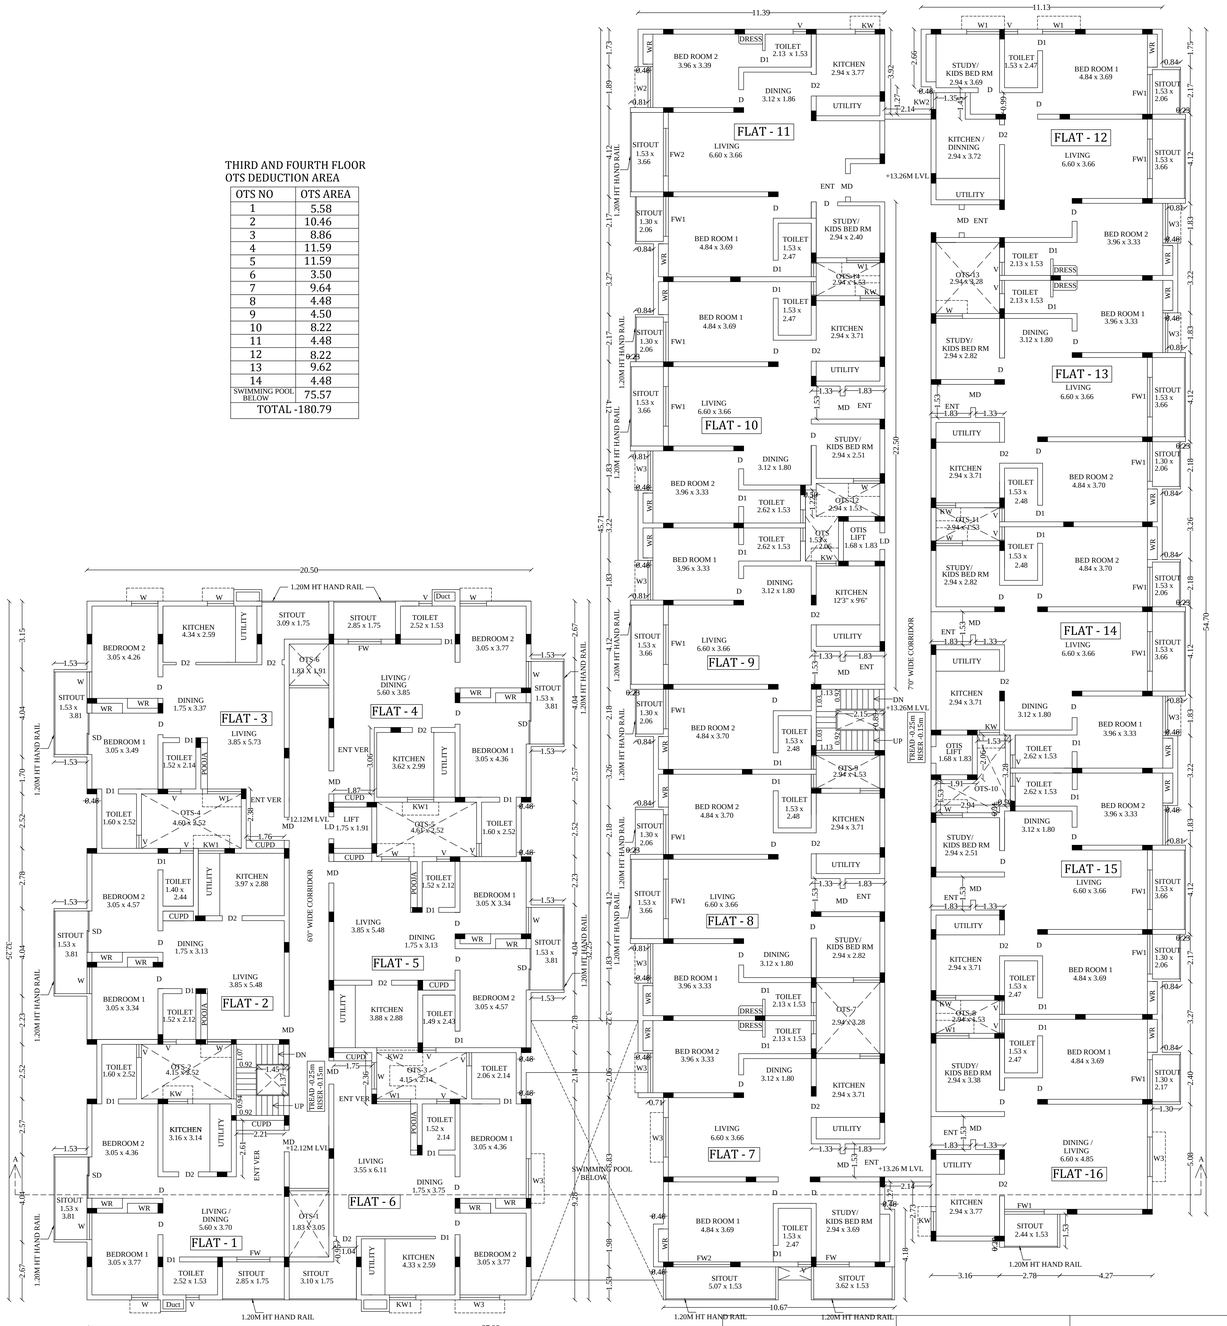

FOURTH FLOOR PLAN

PLAN SHOWING THE PROPOSED RESIDENTIAL 69 DWELLING UNITS APARTMENT BUILDING IN OLD S.NO: 147/1,2,3,4, 7,8A,8B,9,10 AT PONMENI VILLAGE, MADURAI WEST TALUK, MADURAI DISTRICT.(S .WARD NO-23, BLOCK - 28, T.S.No:5,7/5,7/6,7/7,7/8,13/2,13/3, MADURAI CORPORATION) (MADURAI CORPORATION WARD -69) (SCALE-1:100)

SHEET NO:06

JOINERY DETAILS

MD	MAIN DOOR	1.07 x 2.10
D	DOOR	0.99 x 2.10
D1	DOOR	0.76 x 2.10
D2	DOOR	0.91 x 2.10
D3	DOOR	1.22 x 2.10
L.D	LIFT DOOR	0.90 x 2.10
SD	SLIDING DOOR	1.91 x 2.10
W	WINDOW	1.22 x 1.52
W1	WINDOW	1.52 x 1.52
W2	WINDOW	1.89 x 1.52
W3	WINDOW	1.83 x 1.52
W4	WINDOW	1.18 x 1.83
KW	KITCHEN WINDOW	0.91 x 1.20
KW1	KITCHEN WINDOW	1.22 x 1.20
KW2	KITCHEN WINDOW	0.76 x 1.20
FW	FRENCH WINDOW	1.53 x 2.10
FW1	FRENCH WINDOW	1.83 x 2.10
FW2	FRENCH WINDOW	2.20 x 2.10
V	VENTILATOR	0.61 x 0.76
V1	VENTILATOR	2.94 x 0.76
V2	VENTILATOR	1.18 x 0.44

APPLICANT

T. K. VENKATESH BABU
Construction Engineer
Madurai Local Planning Authority (MLPA)
Registration No: CEO 10/2018 on 27/08/19
No.21, Chidinuthu Mukthy Street,
South Veli Street, Madurai - 625 001.
Cell : 99421 22004 / 8610667594
CONSTRUCTION ENGINEER

Er.K.GANAPATHI, B.E. M.E(Soil Mech), F.I.E., F.I.V., C.I.M., ASSA.
REGISTERED Geo-Tech Engineer / Chartered Engineer
(C.MDA Regn No. GTE / 19 / 94 / 622).
(DTCP Regn No. COLL/GN/E/216 / 2019 / 03 / 012)
(MLPA Regn No. GTE 002 / 2019).
(SECRETARY, Consulting Engineers Regn.No.330242233482E1
(Regn.No.GTE-001, Dated: 16.04.1982)
Madurai - 625 003. Ph. 7558031366, 7708756596
Email:geosamy@consultancy@gmail.com
GEO-TECH ENGINEER

R. MANIVANNAN, M.E.,(Struct.)
Structural Engineer Grade I (SE)
Reg. No: 03/2022 (Gr I)
Shri Balaji Consultancy
7, First Floor, North Gate,
S.S. Colony, Madurai - 625 016
Ph: 86089 70943
7rmanivannan@gmail.com
STRUCTURAL ENGINEER

Er. S. MATHY.S
SREEMATHYS
Regn.No:CA/2018/
TPK Road,Andalpuram
MADURAI-625 003
ARCHITECT

Er. T. BABU, B.E.,
PLAN CENTER
Registration No: RE 016/2019 (Grade.I)
No.25, South Street, Near Amma Mess
Tallakulam, Madurai - 2.
Ph: 8220044943, 9786948414
ENGINEER

PLAN SHOWING THE PROPOSED RESIDENTIAL 69 DWELLING UNITS APARTMENT BUILDING IN OLD S.NO: 147/1,2,3,4, 7,8A,8B,9,10 AT PONMENI VILLAGE, MADURAI WEST TALUK, MADURAI DISTRICT.(S .WARD NO-23, BLOCK - 28, T.S.No:5,7/5,7/6,7/7,7/8,13/2,13/3, MADURAI CORPORATION.

(MADURAI CORPORATION WARD -69) (SCALE-1:100)


SHEET NO:05

THIRD AND FOURTH FLOOR
OTS DEDUCTION AREA

OTS NO	OTS AREA
1	5.58
2	10.46
3	8.86
4	11.59
5	11.59
6	3.50
7	9.64
8	4.48
9	4.50
10	8.22
11	4.48
12	8.22
13	9.62
14	4.48
SWIMMING POOL BELOW	75.57
TOTAL -180.79	

JOINERY DETAILS

MD	MAIN DOOR	1.07 x 2.10
D	DOOR	0.99 x 2.10
D1	DOOR	0.76 x 2.10
D2	DOOR	0.91 x 2.10
D3	DOOR	1.22 x 2.10
L.D	LIFT DOOR	0.90 x 2.10
SD	SLIDING DOOR	1.91 x 2.10
W	WINDOW	1.22 x 1.52
W1	WINDOW	1.52 x 1.52
W2	WINDOW	1.89 x 1.52
W3	WINDOW	1.83 x 1.52
W4	WINDOW	1.18 x 1.83
KW	KITCHEN WINDOW	0.91 x 1.20
KW1	KITCHEN WINDOW	1.22 x 1.20
KW2	KITCHEN WINDOW	0.76 x 1.20
FW	FRENCH WINDOW	1.53 x 2.10
FW1	FRENCH WINDOW	1.83 x 2.10
FW2	FRENCH WINDOW	2.20 x 2.10
V	VENTILATOR	0.61 x 0.76
V1	VENTILATOR	2.94 x 0.76
V2	VENTILATOR	1.18 x 0.44

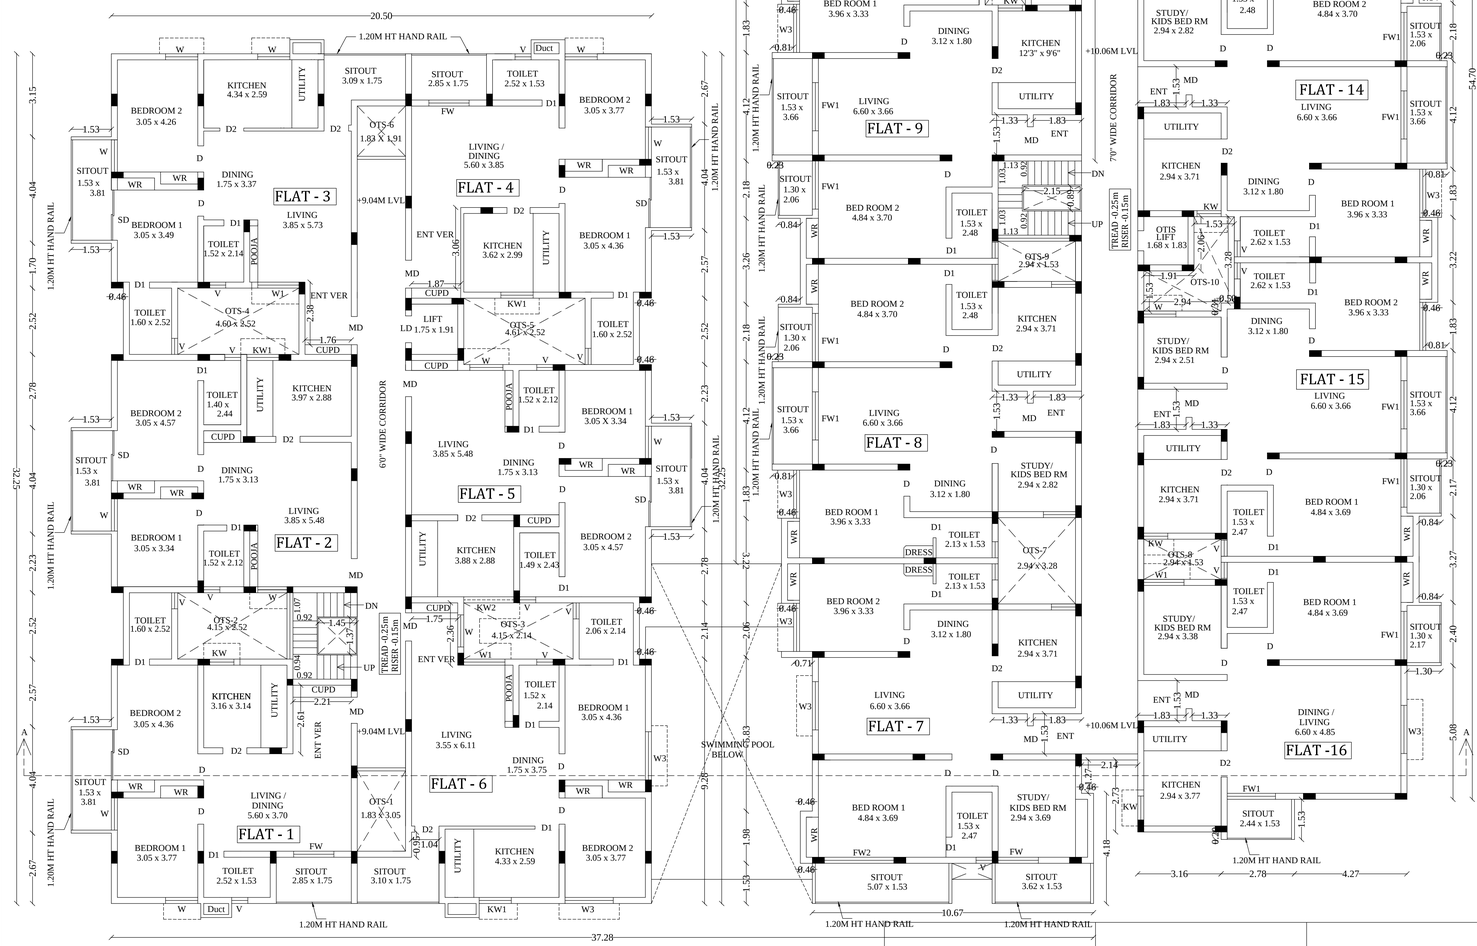

THIRD FLOOR PLAN

APPLICANT

S. Sivamala

T.K. VENKATESH BABU
Construction Engineer
Madurai Local Planning Authority (MLPA)
Registration No. CEO 10/2019 on 27/08/19
No.21, Ondiveethu Maistry Street,
South Veli Street, Madurai - 625 001.
Cell : 98421 22004 / 8610667394

CONSTRUCTION ENGINEER

Er.K.GANAPATHI,B.E.,M.E(Stel Mech),F.I.E.,F.I.V.,D.Litt.,USA.
REGISTERED Geo-Tech Engineer / Chartered Engineer
(CMDA Regn No. GTE / 19 / 94 / 022)
(DTCP Regn No. CG/RGN R/GTE / 2019 / 03 / 012)
(MLPA Regn No. GTE 002 / 2019)
GEOMATRIX CONSULTANCY ,Regn No: 330242233482E1
No.27,Thomas Street, Narimedu,
Madurai - 625 002. Ph: 7598531366, 7708758598
Email:geomatrixconsultancy@gmail.com

GEO-TECH ENGINEER

R. MANIVANNAN, M.E.,(Struct.)
Structural Engineer Grade I (SE)
Reg. No: 03/2022 (Gr I)
Shri Balaji Consultancy
7, First Floor, North Gate,
S.S. Colony, Madurai - 625 016
Ph: 86089 70943
7rmanivannan@gmail.com

STRUCTURAL ENGINEER

M A T H Y . S
SREEMATHYS
Licensed Architects
Regn.No:CA/2019/60068.
TPK Road,Andalpuram
MADURAI-625 003

ARCHITECT

Er. T.BABU, B.E.,
PLAN CENTER
Registration No: RE 016/2019 (Grade.I)
No.25, South Street, Near Amma Mess
Tallakulam, Madurai - 2.
Ph: 8220044943, 9786948414

ENGINEER

SHEET NO:04

PLAN SHOWING THE PROPOSED RESIDENTIAL APARTMENT BUILDING IN OLD S.NO: 147/1,2,3, 4,7,8A,8B,9,10 AT PONMENI VILLAGE, MADURAI WEST TALUK, MADURAI DISTRICT. (S .WARD NO-23, BLOCK - 28, T.S.No:5,7/5,7/6,7/7, 7/8,13/2,13/3, MADURAI CORPORATION.


(MADURAI CORPORATION WARD -69) (SCALE-1:100)

JOINERY DETAILS

MD	MAIN DOOR	1.07 x 2.10
D	DOOR	0.99 x 2.10
D1	DOOR	0.76 x 2.10
D2	DOOR	0.91 x 2.10
D3	DOOR	1.22 x 2.10
L.D	LIFT DOOR	0.90 x 2.10
SD	SLIDING DOOR	1.91 x 2.10
W	WINDOW	1.22 x 1.52
W1	WINDOW	1.52 x 1.52
W2	WINDOW	1.89 x 1.52
W3	WINDOW	1.83 x 1.52
W4	WINDOW	1.18 x 1.83
KW	KITCHEN WINDOW	0.91 x 1.20
KW1	KITCHEN WINDOW	1.22 x 1.20
KW2	KITCHEN WINDOW	0.76 x 1.20
FW	FRENCH WINDOW	1.53 x 2.10
FW1	FRENCH WINDOW	1.83 x 2.10
FW2	FRENCH WINDOW	2.20 x 2.10
V	VENTILATOR	0.61 x 0.76
V1	VENTILATOR	2.94 x 0.76
V2	VENTILATOR	1.18 x 0.44

SECOND FLOOR
OTS DEDUCTION AREA

OTS NO	OTS AREA
1	5.58
2	10.46
3	8.24
4	11.59
5	11.59
6	3.50
7	9.64
8	4.48
9	4.50
10	8.22
11	4.48
12	8.22
13	9.62
14	4.48
15	298.03
TOTAL -402.63	

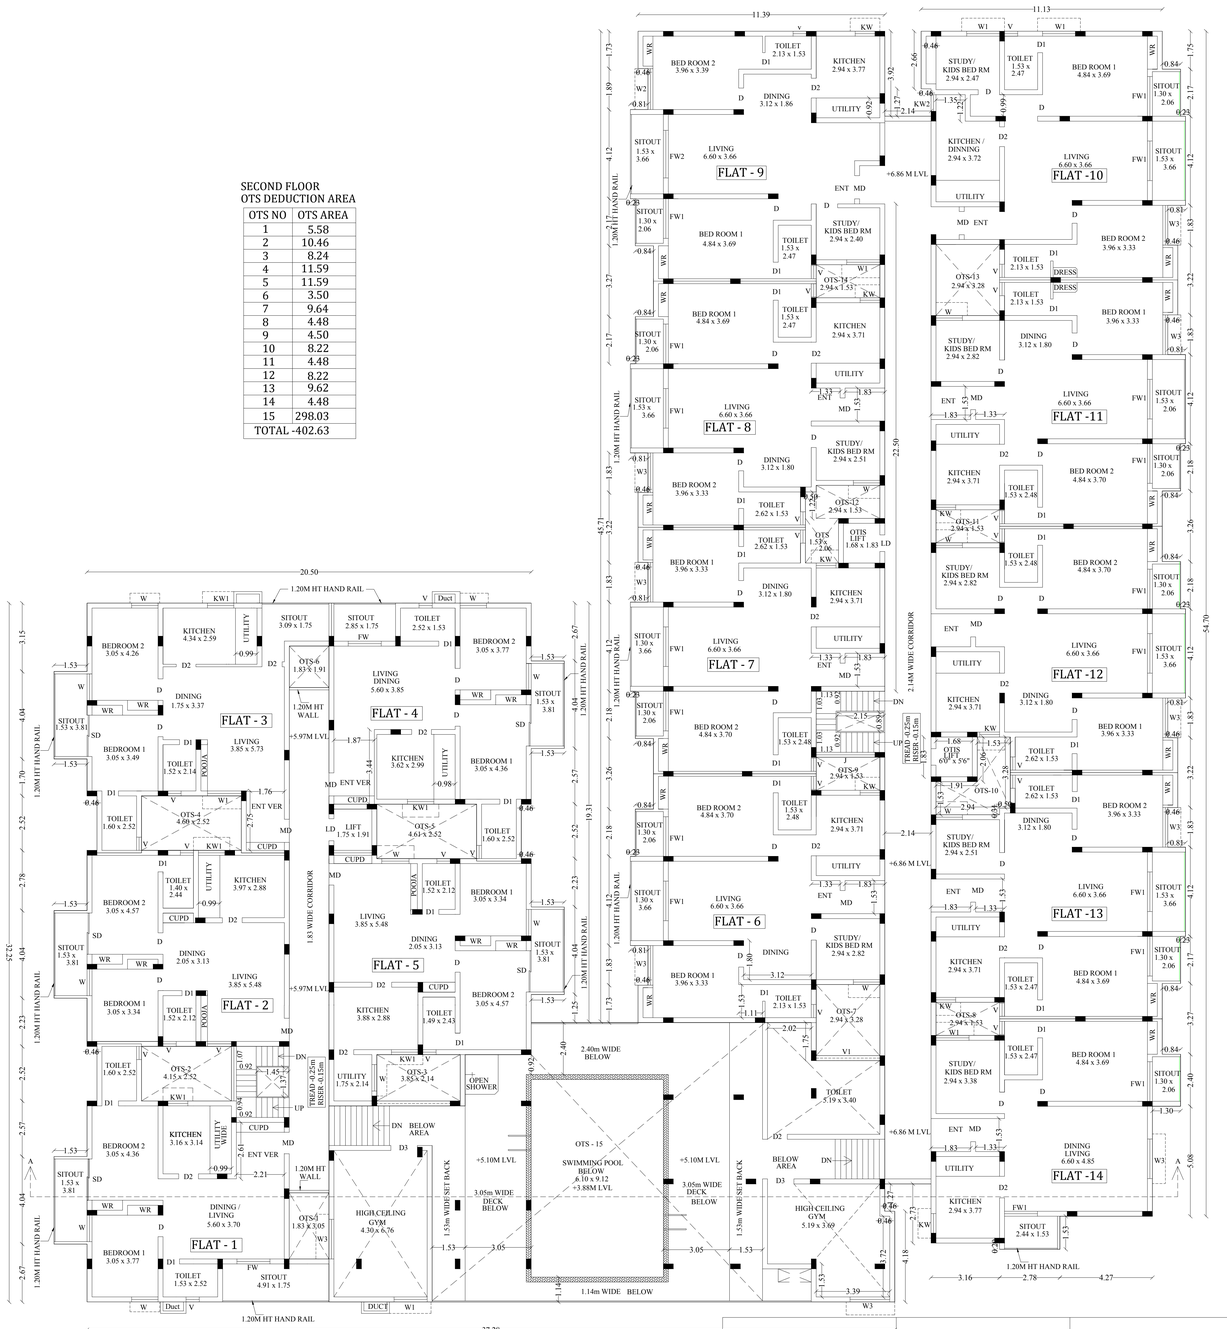

SECOND FLOOR PLAN

T.K. VENKATESH BABU
Construction Engineer
Madurai Local Planning Authority (MLPA)
Registration No. CEO 10/2015 on 27/08/15
No.21, Chidinuthu Malstry Street,
South Vell Street, Madurai - 625 001.
Cell : 99421 22004 / 8610667594

CONSTRUCTION ENGINEER

Er.K.GANAPATHI B.E. M.E(Soil Mech.) F.I.E., F.I.V., C.I.M., (USA)
REGISTERED Geo-Tech Engineer / Chartered Engineer
(C.MDA Regn. No. GTE / 19 / 94 / 622)
(DTCP Regn. No. 5/Geo-Tech / 2019 / 03 / 012)
(ML/PA Regn. No. 03 / 621 / 2015)
(Regn. No. 330242233482E1 (GSTIN), TANCY...)
No.27,Thomas Street, Mariyanadu,
Madurai - 625 002. Ph. 7598531987, 7708158598
Email: geomechanics.ganesh@yahoo.com

GEO-TECH ENGINEER

R. MANIVANNAN, M.E.,(Struct.)
Structural Engineer Grade I (SE)
Reg. No: 03/2022 (Gr I)
Shri Balaji Consultancy
7, First Floor, North Gate,
S.S. Colony, Madurai - 625 016
Ph: 86089 70943
7rmanivannan@gmail.com

STRUCTURAL ENGINEER

N. MATHYS
SREEMATHYS
Regn.No:CA/2018/160068.
TPK Road,Andalpuram
MADURAI-625 003

ARCHITECT

Er. Y.BABU, B.E.,
PLAN CENTER
Registration No: RE 016/2015 (Grade.I)
No.25, South Street, Near Amma Mess
Tallakulam, Madurai - 2.
Ph: 8220044943, 9786948414

ENGINEER

APPLICANT

SHEET NO:03

PLAN SHOWING THE PROPOSED RESIDENTIAL 69 DWELLING UNITS APARTMENT BUILDING IN OLD S.NO: 147/1,2,3,4, 7,8A,8B,9,10 AT PONMENI VILLAGE, MADURAI WEST TALUK, MADURAI DISTRICT.(S .WARD NO-23, BLOCK - 28, T.S.No:5,7/5,7/6,7/7,7/8,13/2,13/3, MADURAI CORPORATION.
(MADURAI CORPORATION WARD -69) (SCALE-1:100)


FIRST FLOOR
OTS DEDUCTION AREA

OTS NO	OTS AREA
1	5.58
2	10.46
3	8.24
4	11.59
5	11.59
6	3.50
7	9.64
8	4.48
9	4.50
10	8.22
11	4.48
12	8.22
13	9.62
14	4.48
TOTAL -104.60	

JOINERY DETAILS

MD	MAIN DOOR	1.07 x 2.10
D	DOOR	0.99 x 2.10
D1	DOOR	0.76 x 2.10
D2	DOOR	0.91 x 2.10
D3	DOOR	1.22 x 2.10
L.D	LIFT DOOR	0.90 x 2.10
SD	SLIDING DOOR	1.91 x 2.10
W	WINDOW	1.22 x 1.52
W1	WINDOW	1.52 x 1.52
W2	WINDOW	1.89 x 1.52
W3	WINDOW	1.83 x 1.52
W4	WINDOW	1.18 x 1.83
KW	KITCHEN WINDOW	0.91 x 1.20
KW1	KITCHEN WINDOW	1.22 x 1.20
KW2	KITCHEN WINDOW	0.76 x 1.20
FW	FRENCH WINDOW	1.53 x 2.10
FW1	FRENCH WINDOW	1.83 x 2.10
FW2	FRENCH WINDOW	2.20 x 2.10
V	VENTILATOR	0.61 x 0.76
V1	VENTILATOR	2.94 x 0.76
V2	VENTILATOR	1.18 x 0.44

OFFICE USE

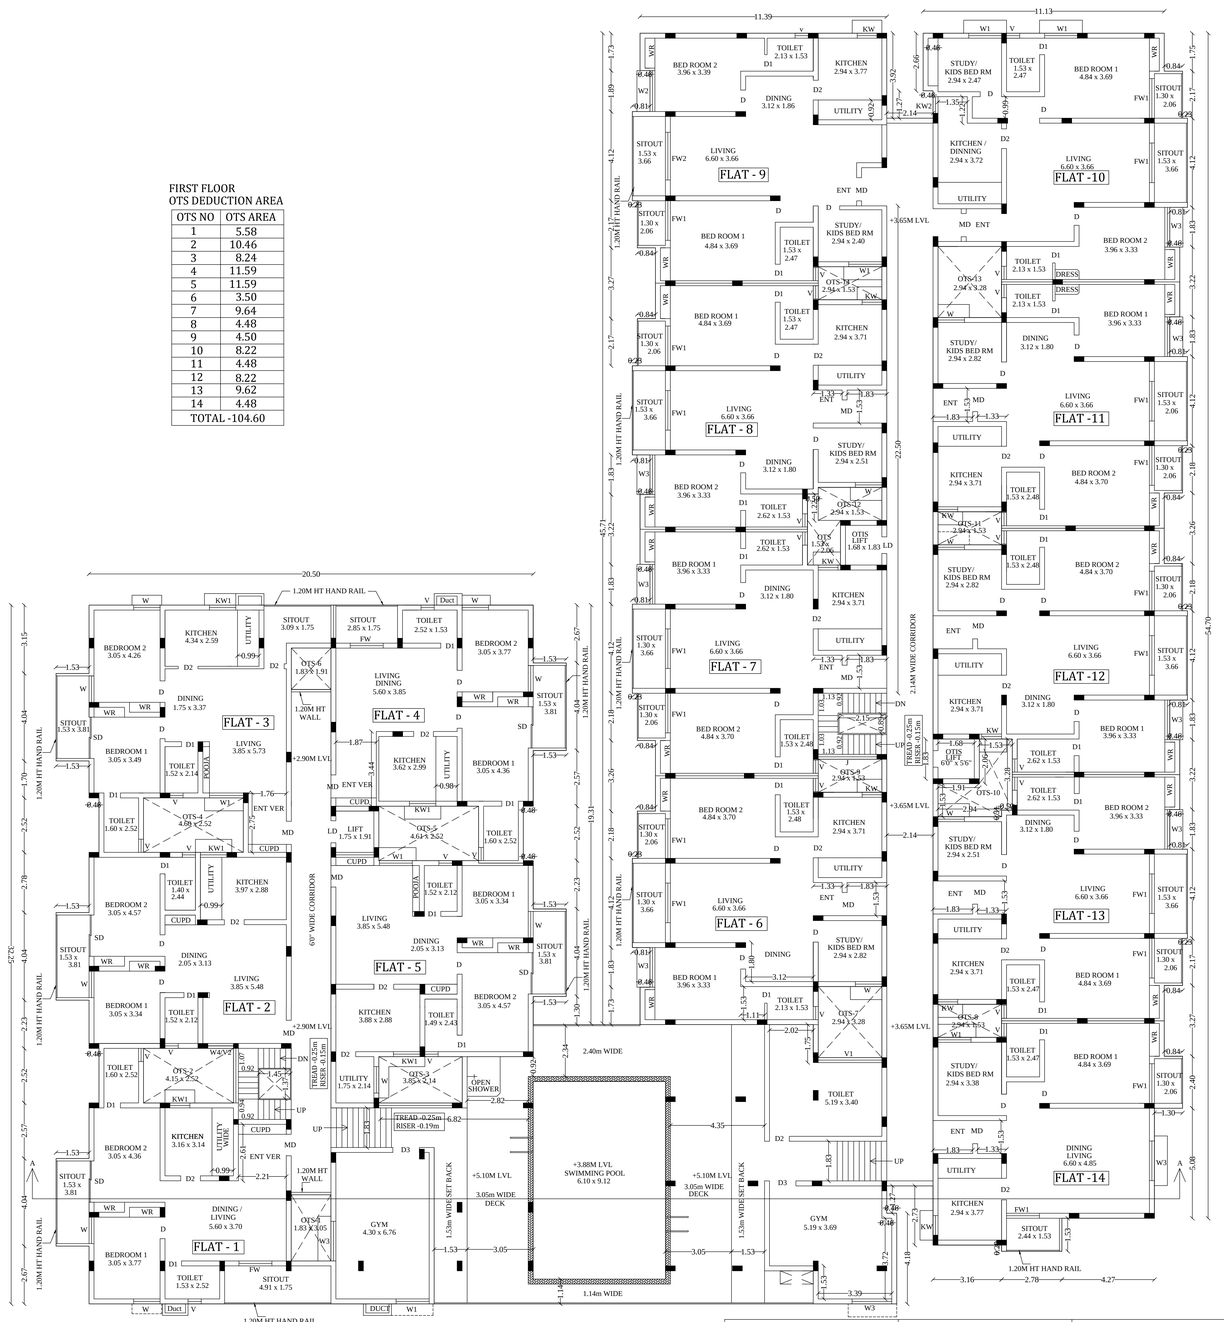

APPLICANT

CONSTRUCTION ENGINEER

T.K. VENKATESH BABU
Construction Engineer
Madurai Local Planning Authority (MLPA)
Registration No. CEO 10/2015 on 27/08/15
No.21, Chidinuthu Malstry Street,
South Veli Street, Madurai - 625 001.
Cell : 99421 22004 / 8610667594

GEO-TECH ENGINEER

Er.K.GANAPATHI B.E. M.E(Soil Mech.) F.I.E. F.I.V. C.I.M. (USA)
REGISTERED Geo-Tech Engineer / Chartered Engineer
(C.MDA Regn. No. GTE / 19 / 94 / 622)
(DTCP Regn. No. GTE / 19 / 2007 / 2819 / 65 / 2012)
(MLPA Regn. No. GTE / 19 / 621 / 5015)
(MLPA Regn. No. GTE / 19 / GOLD TANCY / Regn.No.330242333482E1
No.27,Thanaiyi Street, Mariamman
Madurai - 625 002. Ph: 7598531987, 7708758598
Email: geomatrics.ganapathi@yahoo.co.in

STRUCTURAL ENGINEER

R. MANIVANNAN, M.E.,(Struct.)
Structural Engineer Grade I (SE)
Reg. No: 03/2022 (Gr I)
Shri Balaji Consultancy
7, First Floor, North Gate,
S.S. Colony, Madurai - 625 016
Ph: 86089 70943
7rmanivannan@gmail.com

ARCHITECT

M. MATHYS
SREEMATHYS
Regn.No:CA/2018/160068.
TPK Road,Andalpuram
MADURAI-625 003

ENGINEER

Er. T.BABU, B.E.,
PLAN CENTER
Registration No: RE 016/2019 (Grade.I)
No.25, South Street, Near Amma Mess
Tallakulam, Madurai - 2.
Ph: 8220044943, 9786948414

SHEET NO:02

PLAN SHOWING THE PROPOSED RESIDENTIAL 69 DWELLING UNITS APARTMENT BUILDING IN OLD S.NO: 147/1,2,3,4, 7,8A,8B,9,10 AT PONMENI VILLAGE, MADURAI WEST TALUK, MADURAI DISTRICT.(S .WARD NO-23, BLOCK - 28, T.S.No:5,7/5,7/6,7/7,7/8,13/2,13/3, MADURAI CORPORATION.
(MADURAI CORPORATION WARD -69)
(SCALE-1:100)



JOINERY DETAILS

MD	MAIN DOOR	1.07 x 2.10
D	DOOR	0.99 x 2.10
D1	DOOR	0.76 x 2.10
D2	DOOR	0.91 x 2.10
D3	DOOR	1.22 x 2.10
L.D	LIFT DOOR	0.90 x 2.10
SD	SLIDING DOOR	1.91 x 2.10
W	WINDOW	1.22 x 1.52
W1	WINDOW	1.52 x 1.52
W2	WINDOW	1.89 x 1.52
W3	WINDOW	1.83 x 1.52
KW	KITCHEN WINDOW	0.91 x 1.20
KW1	KITCHEN WINDOW	1.22 x 1.20
KW2	KITCHEN WINDOW	0.76 x 1.20
FW	FRENCH WINDOW	1.53 x 2.10
FW1	FRENCH WINDOW	1.83 x 2.10
FW2	FRENCH WINDOW	2.20 x 2.10
V	VENTILATOR	0.61 x 0.76
V1	VENTILATOR	2.94 x 0.76

OFFICE USE

GROUND FLOOR
OTS DEDUCTION AREA

OTS NO	OTS AREA
8	4.48
14	4.48

CONSTRUCTION ENGINEER
T.K. VENKATESH BABU
Construction Engineer
Madurai Local Planning Authority (MLPA)
Registration No. CEO 10.2019 on 27/08/19
No.21, Ondimuthu Maistry Street,
South Veli Street, Madurai - 625 001.
Cell : 98421 22004 / 8610667594


GEO-TECH ENGINEER
Er.K.GANAPATHI,B.E.,M.E(Soil Mech),F.I.E.,F.I.V.,D.Lit.,(USA)
REGISTERED Geo-Tech Engineer / Chartered Engineer
(CMDA Regn No. GTE / 19 / 04 / 022)
(DTCP Regn No. COLRGN RGTE / 2019 / 03 / 012)
(MLPA Regn No. GTE 002 / 2019)
GEOMATRIX CONSULTANCY ,Regn.No.330242233482E1
No.22,Thomas Street, Narimedu,
Madurai - 625 002. Ph: 7598031350, 7708758598
Email:geomatrixconsultancy@gmail.com

STRUCTURAL ENGINEER
R. MANIVANNAN, M.E.,(Struct.)
Structural Engineer Grade1 (SE)
Reg. No: 03/2022 (Gr I)
Shri Balaji Consultancy
7, First Floor, North Gate,
S.S. Colony, Madurai - 625 016
Ph: 86089 70943
r4rmanivannan@gmail.com


ARCHITECT
Ar. N ATHY.S
SREEMATHYcS
Regn.No:CA/2019/50068.
TPK Road,Anna Nagar,
MADURAI-625 003

APPLICANT
S. Sivamala

ENGINEER
Er. T.BABU, B.E.,
PLAN CENTER
Registration No: RE 016/2019 (Grade.I)
No.25, South Street, Near Amma Mess
Tallakulam, Madurai - 2.
Ph: 8220044943. 9786948414

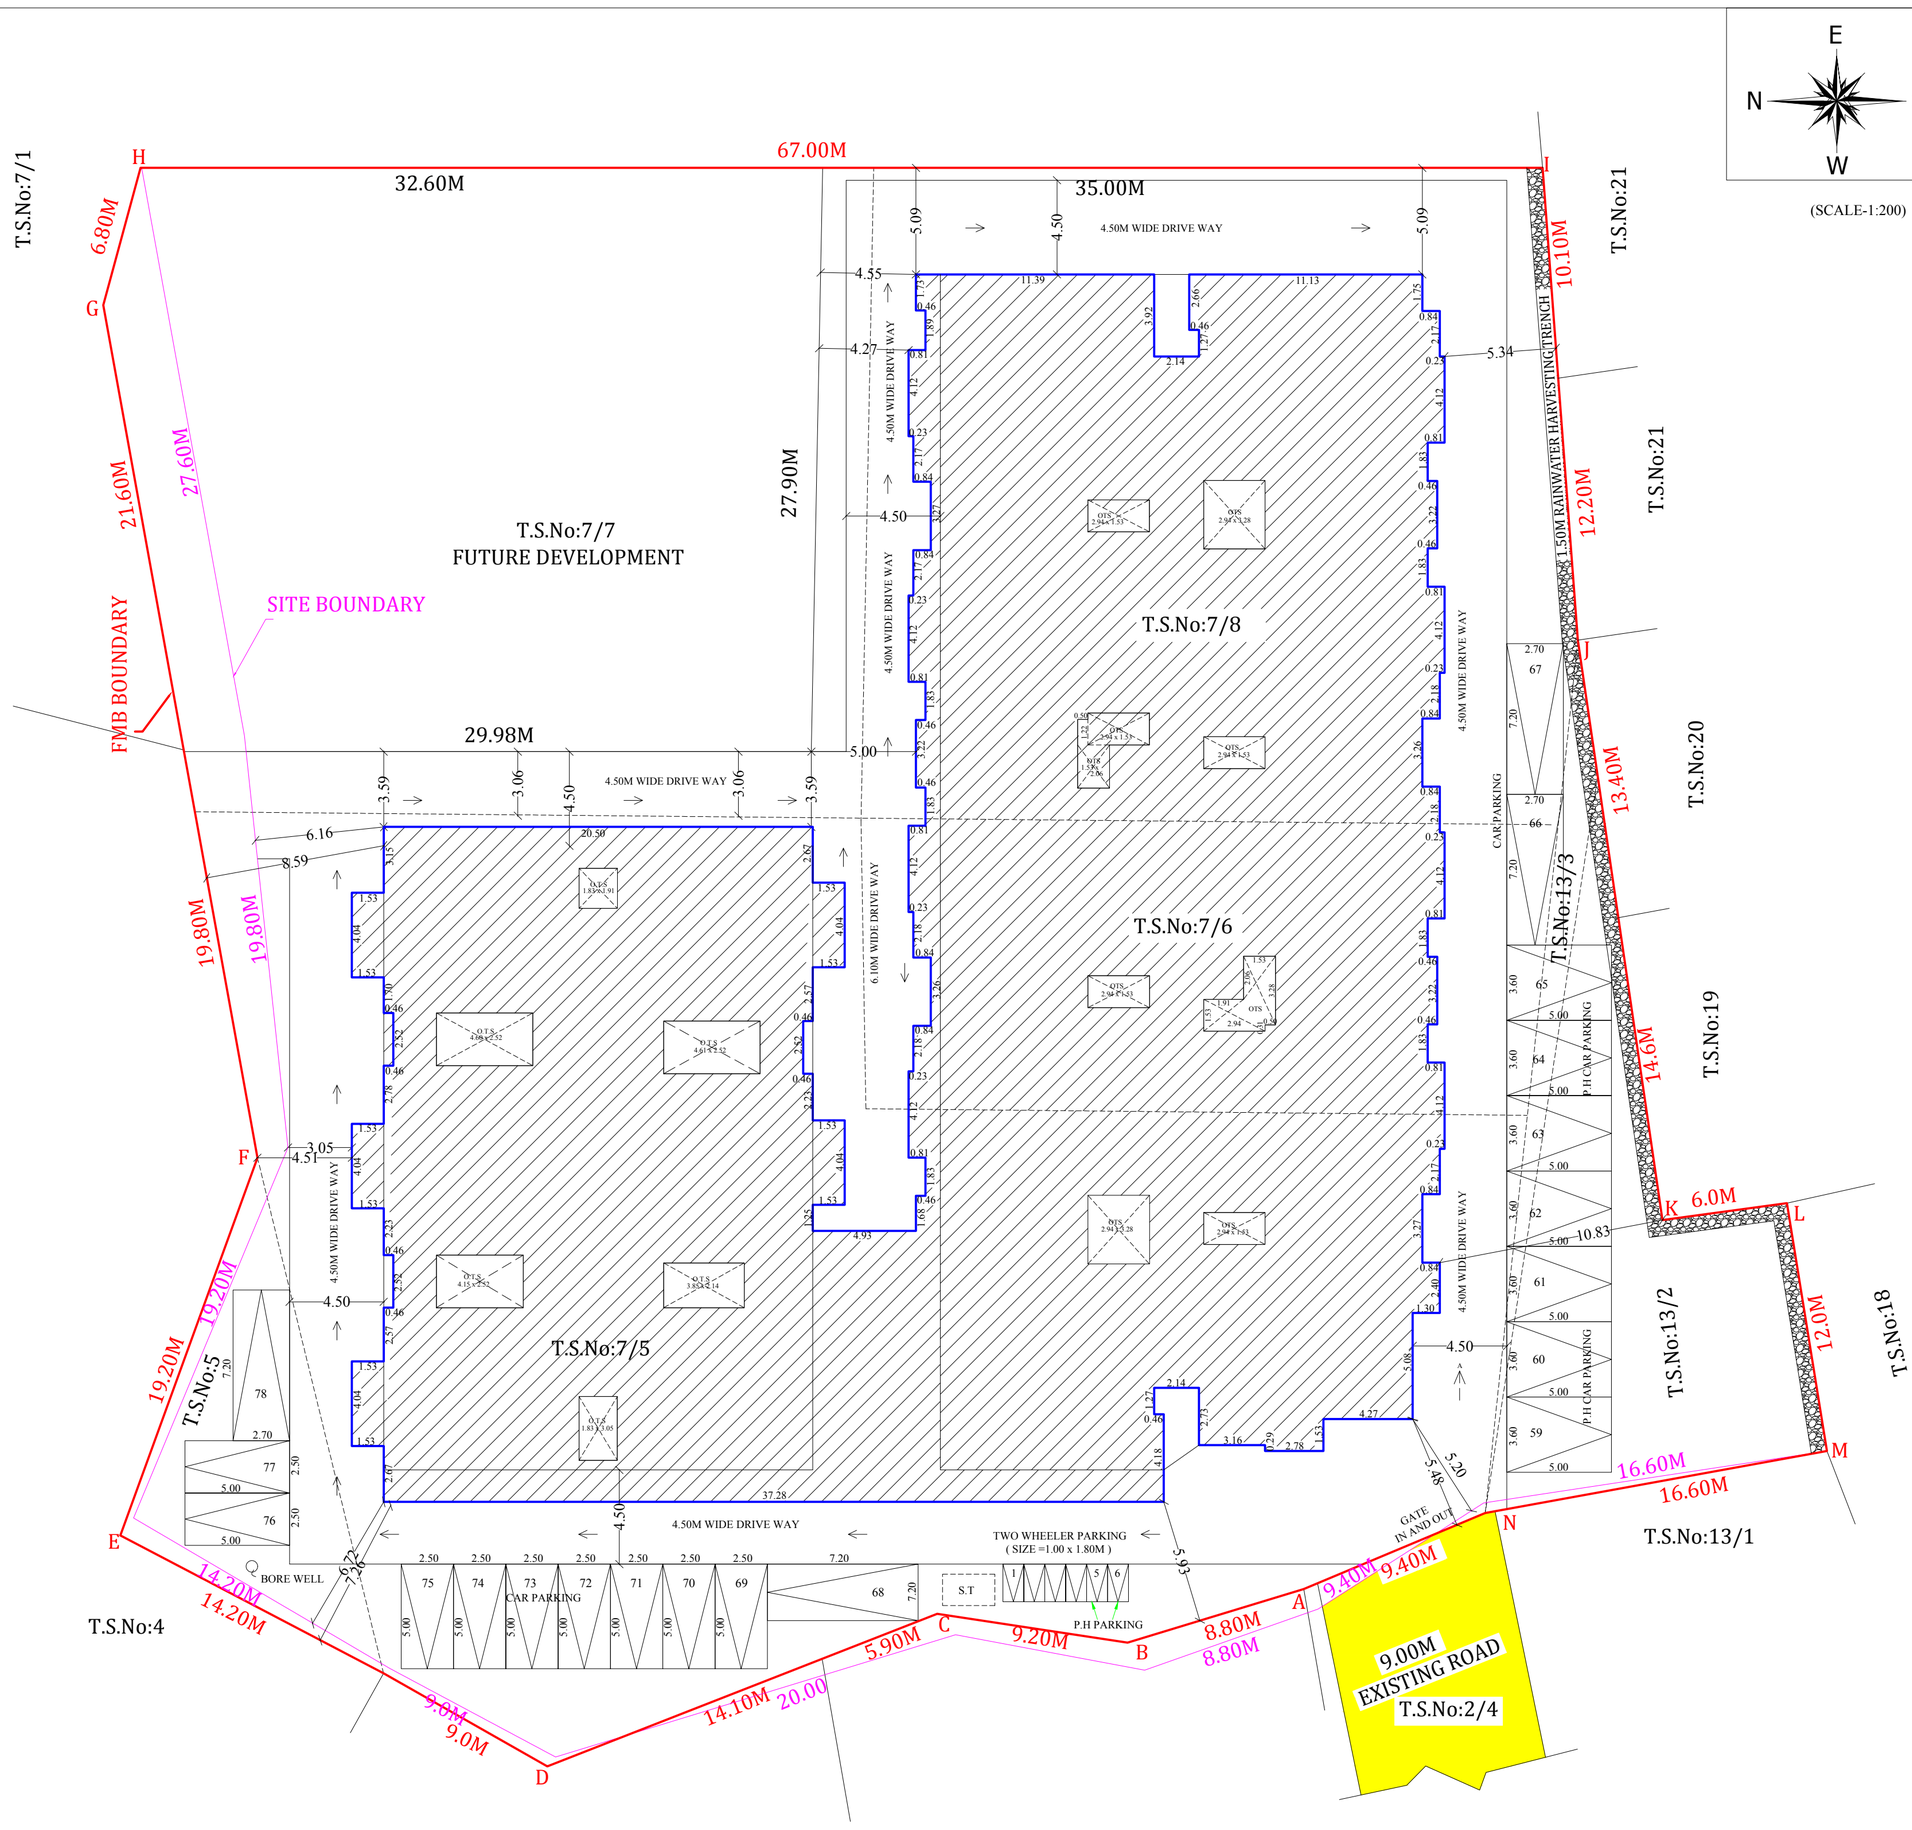

GROUND FLOOR	FIRST FLOOR	SECOND FLOOR	THIRD & FOURTH FLOOR
UNIT -1 = 73.48 sq.m	UNIT -1 = 100.38 sq.m	UNIT -1 = 100.38 sq.m	UNIT -1 = 96.09 sq.m
UNIT -2 = 46.16 sq.m	UNIT -2 = 89.79 sq.m	UNIT -2 = 89.79 sq.m	UNIT -2 = 89.79 sq.m
UNIT -3 = 64.45 sq.m	UNIT -3 = 104.31 sq.m	UNIT -3 = 104.31 sq.m	UNIT -3 = 104.31 sq.m
TOTAL AREA = 184.09 SQ.M	UNIT -4 = 97.95 sq.m	UNIT -4 = 97.95 sq.m	UNIT -4 = 97.95 sq.m
FIFTH FLOOR	UNIT -5 = 96.15 sq.m	UNIT -5 = 96.15 sq.m	UNIT -5 = 90.33 sq.m
UNIT -1 = 96.09 sq.m	UNIT -6 = 122.55 sq.m	UNIT -6 = 122.55 sq.m	UNIT -6 = 101.09 sq.m
UNIT -2 = 89.79 sq.m	UNIT -7 = 111.23 sq.m	UNIT -7 = 111.23 sq.m	UNIT -7 = 130.62 sq.m
UNIT -3 = 104.31 sq.m	UNIT -8 = 119.76 sq.m	UNIT -8 = 119.76 sq.m	UNIT -8 = 122.55 sq.m
UNIT -4 = 97.95 sq.m	UNIT -9 = 128.66 sq.m	UNIT -9 = 128.66 sq.m	UNIT -9 = 111.23 sq.m
UNIT -5 = 90.33 sq.m	UNIT -10 = 126.43 sq.m	UNIT -10 = 126.43 sq.m	UNIT -10 = 119.76 sq.m
UNIT -6 = 101.09 sq.m	UNIT -11 = 121.60 sq.m	UNIT -11 = 121.60 sq.m	UNIT -11 = 128.66 sq.m
TOTAL AREA = 579.56 SQ.M	UNIT -12 = 120.79 sq.m	UNIT -12 = 120.79 sq.m	UNIT -12 = 126.43 sq.m
	UNIT -13 = 119.80 sq.m	UNIT -13 = 119.80 sq.m	UNIT -13 = 121.60 sq.m
	UNIT -14 = 102.72 sq.m	UNIT -14 = 102.72 sq.m	UNIT -14 = 120.79 sq.m
	TOTAL AREA = 1562.12 SQ.M	TOTAL AREA = 1562.12 SQ.M	UNIT -15 = 119.80 sq.m
			UNIT -16 = 102.72 sq.m
			TOTAL AREA = 1783.72 SQ.M

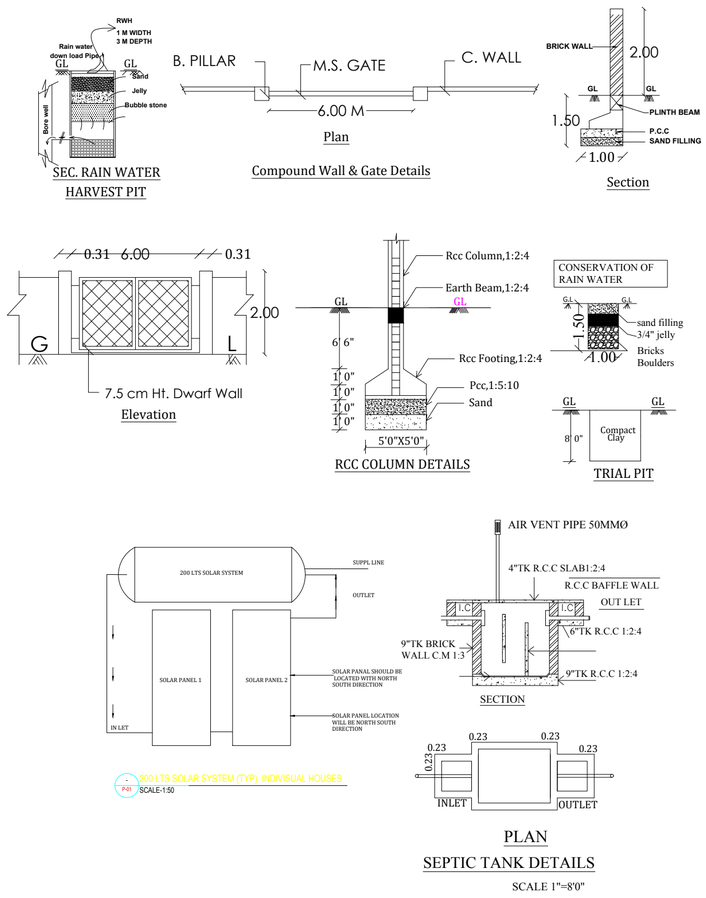

(SCALE-1:200)

SHEET NO:01

SITE PLAN SHOWING THE PROPOSED RESIDENTIAL 69 DWELLING UNITS APARTMENT BUILDING IN OLD S.NO: 147/1,2,3,4, 7,8A,8B,9,10 AT PONMENI VILLAGE, MADURAI WEST TALUK, MADURAI DISTRICT.(S .WARD NO-23, BLOCK - 28, T.S.No:5,7/5,7/6,7/7,7/8,13/2,13/3, MADURAI CORPORATION.
(MADURAI CORPORATION WARD -69)

SITE AREA DETAILS:-

AS PER TSLR AREA - 4942.00 Sq.m

AS PER DOCUMENT - 4876.39 Sq.m

AREA DETAILS:

Descriptions	Non FSI	FSI	Total Area
Area of the Stilt Floor	1563.60	557.91	2121.51
Area of the First Floor		2045.82	2045.82
Area of the Second Floor		1748.04	1748.04
Area of the Third Floor		1967.30	1967.30
Area of the Fourth Floor		1967.30	1967.30
Area of the Fifth Floor	30.76	635.99	666.75
Area of the Terrace Floor	20.54		20.54
Total Area	1614.90	8922.36	10537.26

PLOT COVERAGE = $\frac{2121.51}{4876.39}$ X 100 = 45.78 %

FLOOR SPACE INDEX = $\frac{8922.36}{4876.39}$ = 1.829

TOTAL DWELLING AREA - 7455.33 Sq.m

TOTAL NON DWELLING AREA (STAIR CASE, LIFT, PASSAGE) - 1467.03 Sq.m

TOTAL AREA - 8922.36 Sq.m

No. of Car Parking Required - 74 nos

No. of Car Parking Provided - 78 nos

P.H Parking & Visitors Parking Including

No. of Two Wheeler Parking Required - 4 nos

No. of Two Wheeler Parking Provided - 6 nos

Including P.H Two Wheeler Parking

REFERENCE:

AS AN FMB BOUNDARY -

AS AN SITE BOUNDARY -

EXISTING ROAD -

PROPOSED BUILDING -

APPLICANT

T.K. VENKATESH BABU
Construction Engineer
Madural Local Planning Authority (MLPA)
Registration No. CEO 10/2019 on 27/08/19
No.21, Ondimuthu Malstry Street,
South Veli Street, Madural - 625 001.
Cell : 98421 22004 / 8610667594

CONSTRUCTION ENGINEER

Er.K.GANAPATHI,B.E.,M.E(Soil Mech),F.I.E.,F.I.V.,D.Lit.,(USA),
REGISTERED Geo-Tech Engineer / Chartered Engineer
(CMDA Regn No. GTE / 19 / 04 / 022)
(DTCP Regn No. CGLRGN RGTE / 2019 / 08 / 012)
(MLPA Regn No. GTE 002 / 2019)
GEOMATRIX CONSULTANCY, (Regn.No.33024223348ZE)
No.22,Thomas Street, Narimedu,
Madurai - 625 002, Ph: 7598031360,7708758598
Email:geomatrixconsultancy@gmail.com

GEO-TECH ENGINEER

R. MANIVANNAN, M.E.,(Struct.)
Structural Engineer Grade I (SE)
Reg. No: 03/2022 (Gr I)
Shri Balaji Consultancy
7, First Floor, North Gate,
S.S. Colony, Madurai - 625 016
Ph: 86089 70943
r4rmanivannan@gmail.com

STRUCTURAL ENGINEER

N. MATHY.S
SREEMATHYCS
Regn.No:CA/2010/50068.
TPK Road,Anna Nagar
MADURAI-625 003

ARCHITECT

Er. T.BABU, B.E.,
PLAN CENTER
Registration No: RE 016/2019 (Grade.I)
No.25, South Street, Near Amma Mess
Tallakulam, Madurai - 2.
Ph: 8220044943. 9786948414

ENGINEER



our services doesn't just end there

Buying & Selling Services

Property Buying Assistance, Property Selling Support, Market Price Analysis, Owner Outreach and Negotiation.

Legal & Documentation Services

Certified EC, Patta, legal opinions, property verification, due diligence, litigation solutions, and legal heir certificates.

Property Development & Approvals

Building plan approvals, construction, layout and sub-division approvals, zone conversion, and occupancy certification.

NRI & Investment Services

Escrow Services, Rentals, Litigation Solutions, Property Valuation and Property Management

Compliance & Special Services

Demolition, Vaasthu checks, regularization of unauthorized buildings, and office space solutions.



empowering your real estate decisions with smart tools

Property Valuation & Cost Estimation

Guideline Value, Apartment Composite Value, Stamp Duty & Registration Fees Calculator, Building Value Calculator, Capital Gains Calculator, Area Unit Converter, Length Unit Converter

Ownership, Compliance & Legal Verification

Encumbrance Certificate (EC) Search, Find Your SRO, Temple Property Check, WAQF Property Check, View Patta/Chitta, View FMB, Patta Analyzer, EC Analyzer

Zoning & Land Use Analysis

Land Use Zone Finder, CRZ Zone Check, Aquifer Zone Check, CBA Check, EWS Check, Road Width Check, Proposed Road Widening Check, FSI Calculator

Property Documentation & Workflow Tools

Forms & Templates, Document Generator, Document Translation, Dictionary

Vastu & Property Management Tools

Home Vastu Shastra, Plot Vastu Shastra, Property Management

Verified RealEstate™

We're honored to be part of your real estate journey

3/350/2 Mettukuppam,
OMR Thoraipakkam,
Chennai, India

hello@verified.realestate
+91 9996 12 9996
www.verified.realestate