


RERA Document

The document as the regulator published it, reproduced in full behind this page.

Published for reference. The authority's own register is the operative record.

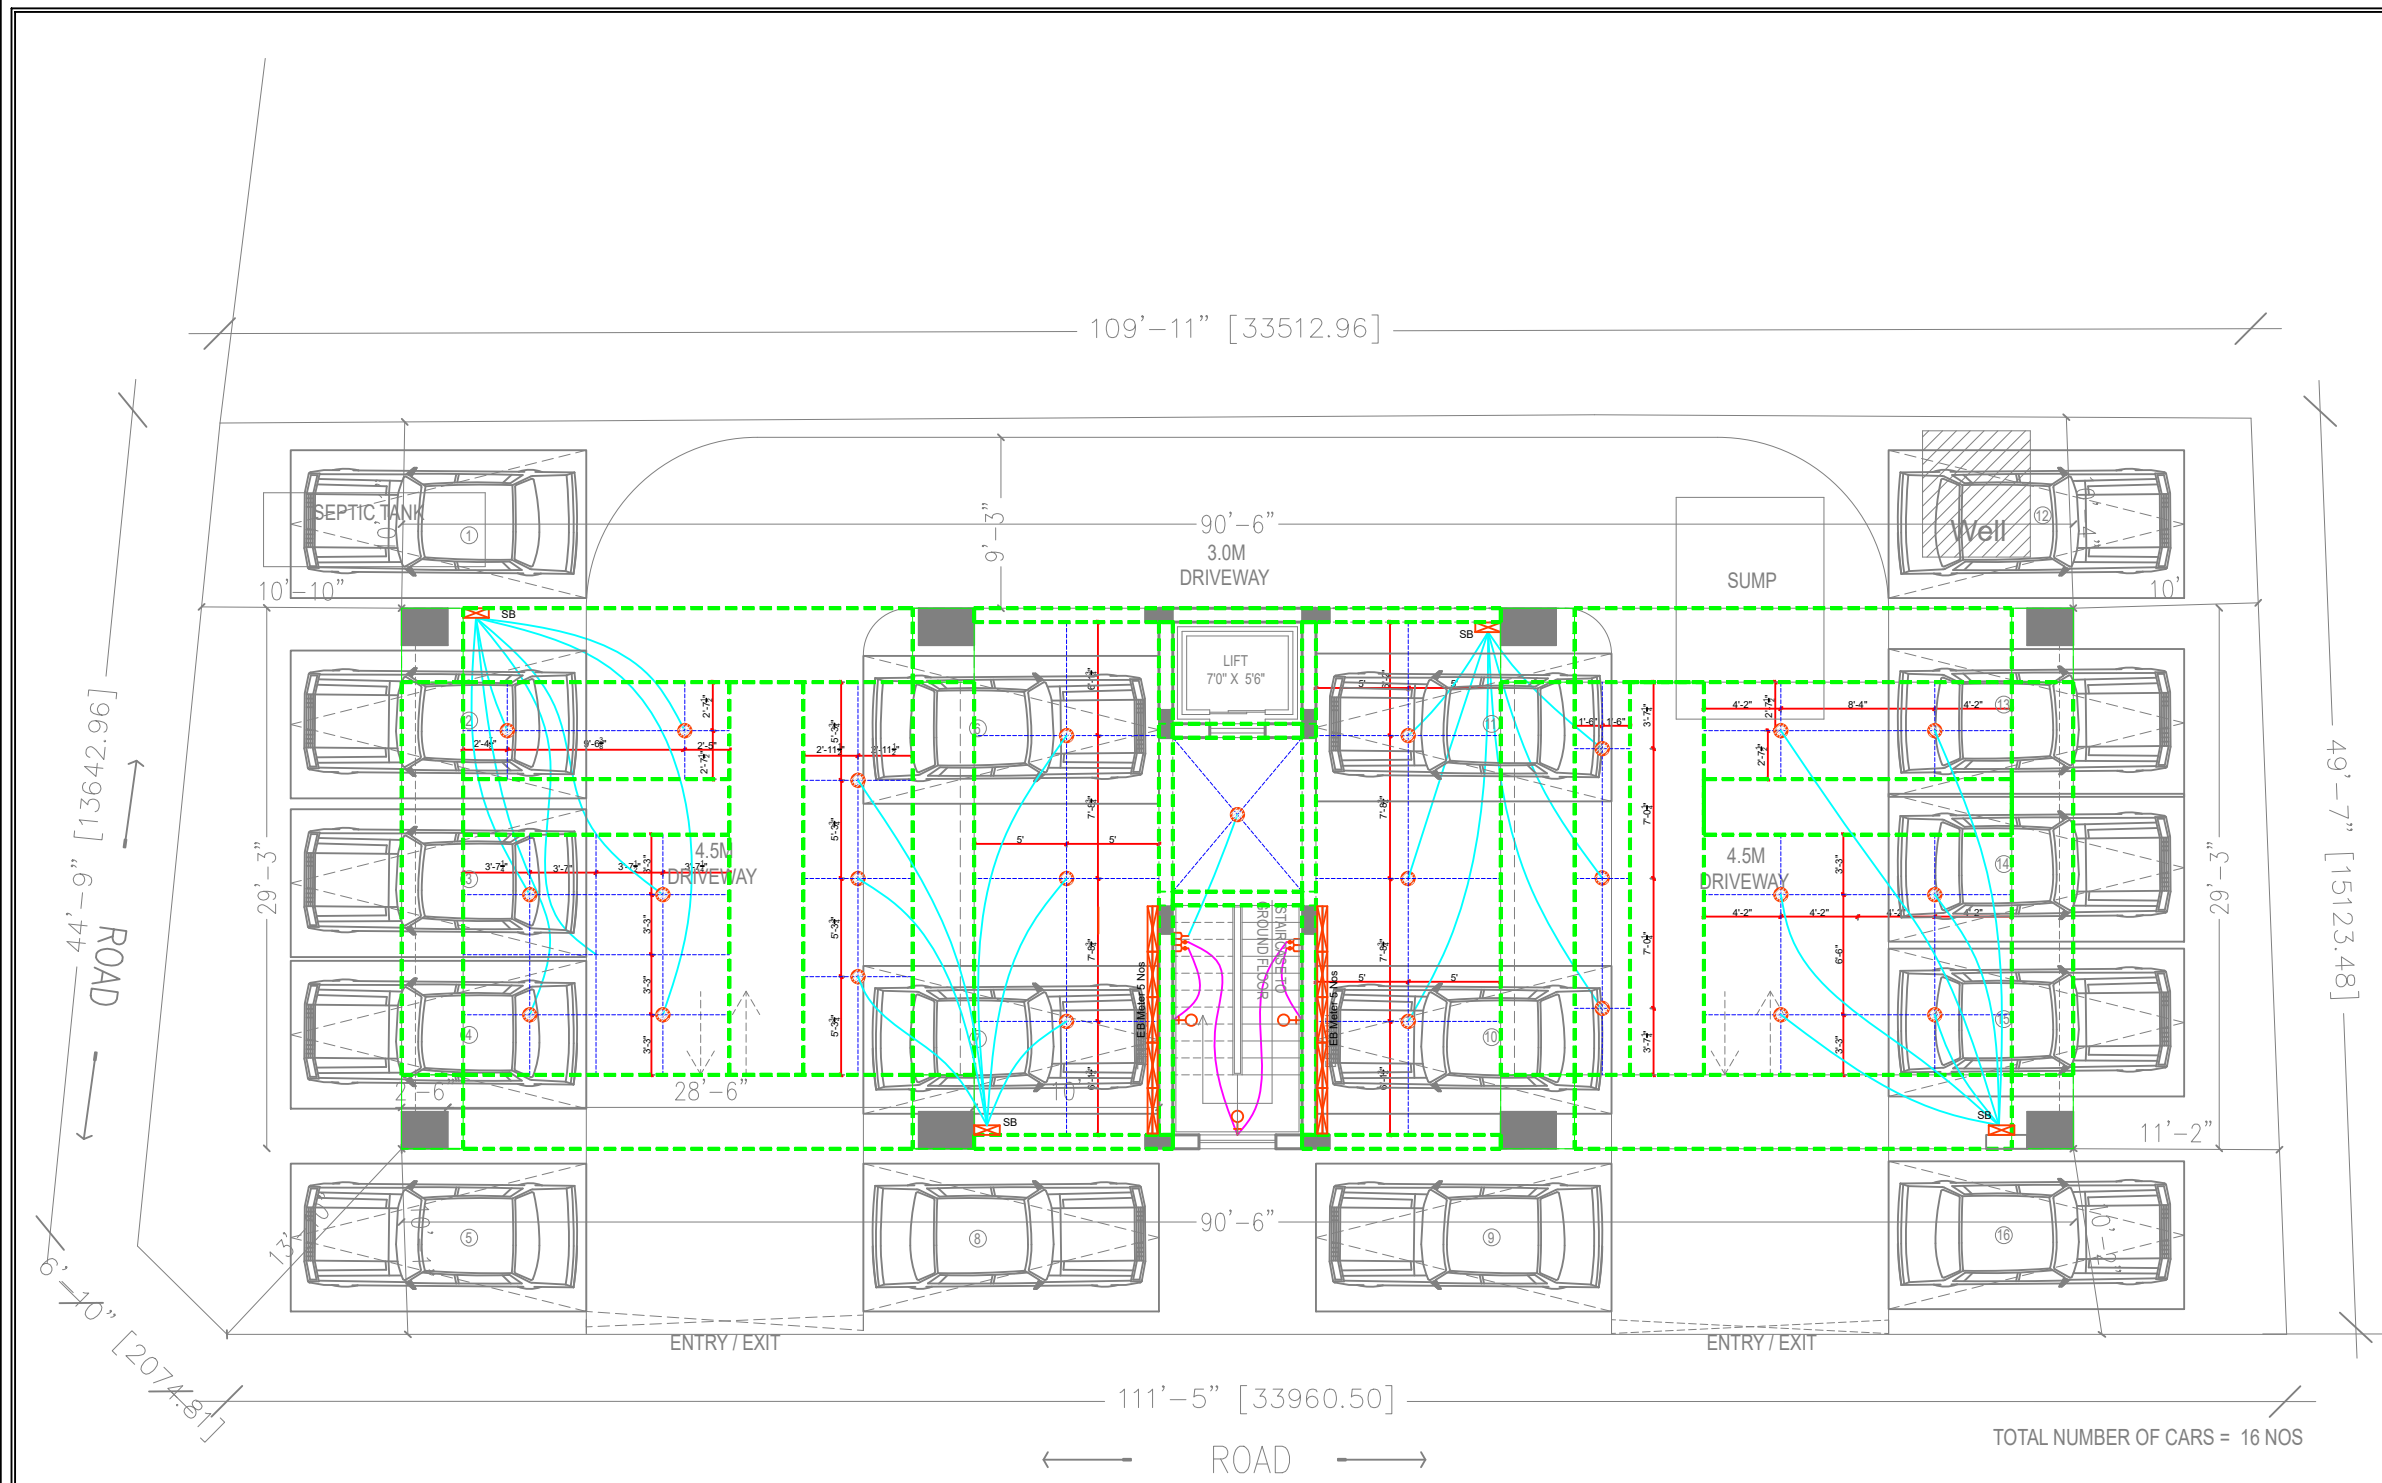

ELECTRICAL POINT LEGEND:-

- 5 AMP SOCKET (+2'0"/3'0"/4'0"/6'0") @ F.F.L

25 AMP SOCKET (+3'0"/4'0"/6'0") @ F.F.L

16 AMP SWITCH (+2'0"/3'0"/4'0") @ F.F.L

ONE WAY SWITCH (+2'0"/3'0"/4'0"/6'0")@F.F.L

TWO WAY SWITCH (+2'0"/3'0"/4'0") @ F.F.L

T.V.POINT (+3'0") @ F.F.L

GEYSER

FAN

CALLING BELL
- A.C. POINT

HOOK

CEILING LIGHT

SQUARE CEILING LIGHT

CHANDELIER

WALL BRACKET LIGHT (+ 8'0") @ F.F.L

CALLING SWITCH

PICTURE LIGHT (+ 6'6") @ F.F.L
- SWITCH BOX (+4'0") @ F.F.L

DISTRIBUTION BOX

Exhaust Fan

ONE WAY

TWO WAY

25W LIGHT (White)
- PROJECTOR

S P BOX

SUB WOOFER

STRIP LIGHT

- NOTES:
1. ALL DIMENSIONS ARE IN FEET & INCHES UNLESS SPECIFIED.
 2. ANY DISCREPANCY IN THE DRAWING TO BE BROUGHT TO THE ARCHITECT'S NOTICE IMMEDIATELY.
 3. ARCHITECTURAL DRAWING TO HAVE RESIDENCE OVER STRUCTURAL DRAWING.
 4. ALL DIMENSIONS NEED VERIFICATION AS PER SITE.

REV	DATE	DESCRIPTION
R3		
R2		
R1		
R0		

CLIENT:
APARTMENT BUILDING
FOR METROPOLES
AT NEW FAIRLANDS.

ORIENTATION:


DRAWING TITLE:
STLIT FLOOR PLAN

DRAWING NO:		SHEET NO:
101		2/3
DATE:	SCALE:	ISSUED FOR:
21-07-2025	1:50	DISCUSSION
DRAWN BY:		CHECKED BY:
GOWTHAM		M . D

ARCHITECTS:

ADARSH ASSOCIATES
Architects & Interior consultants
A S TOWERS, 2A, 6TH CROSS, MARAVANERI,
OPP. TO BALA BHARATHI GATE
SALEM - 636007
OFF: +91-427-4031503 | +91-8508622422
E-MAIL: adarshassociates.salem@gmail.com
WEBSITE: www.adarshassociates.com

Contractors, vendors & consultants must verify all dimensions at site and notify this to architect, in case of any discrepancies prior to carrying out work. Written dimensions take precedence over scaled dimensions. ADARSH ASSOCIATES retains copyrights on this drawing.

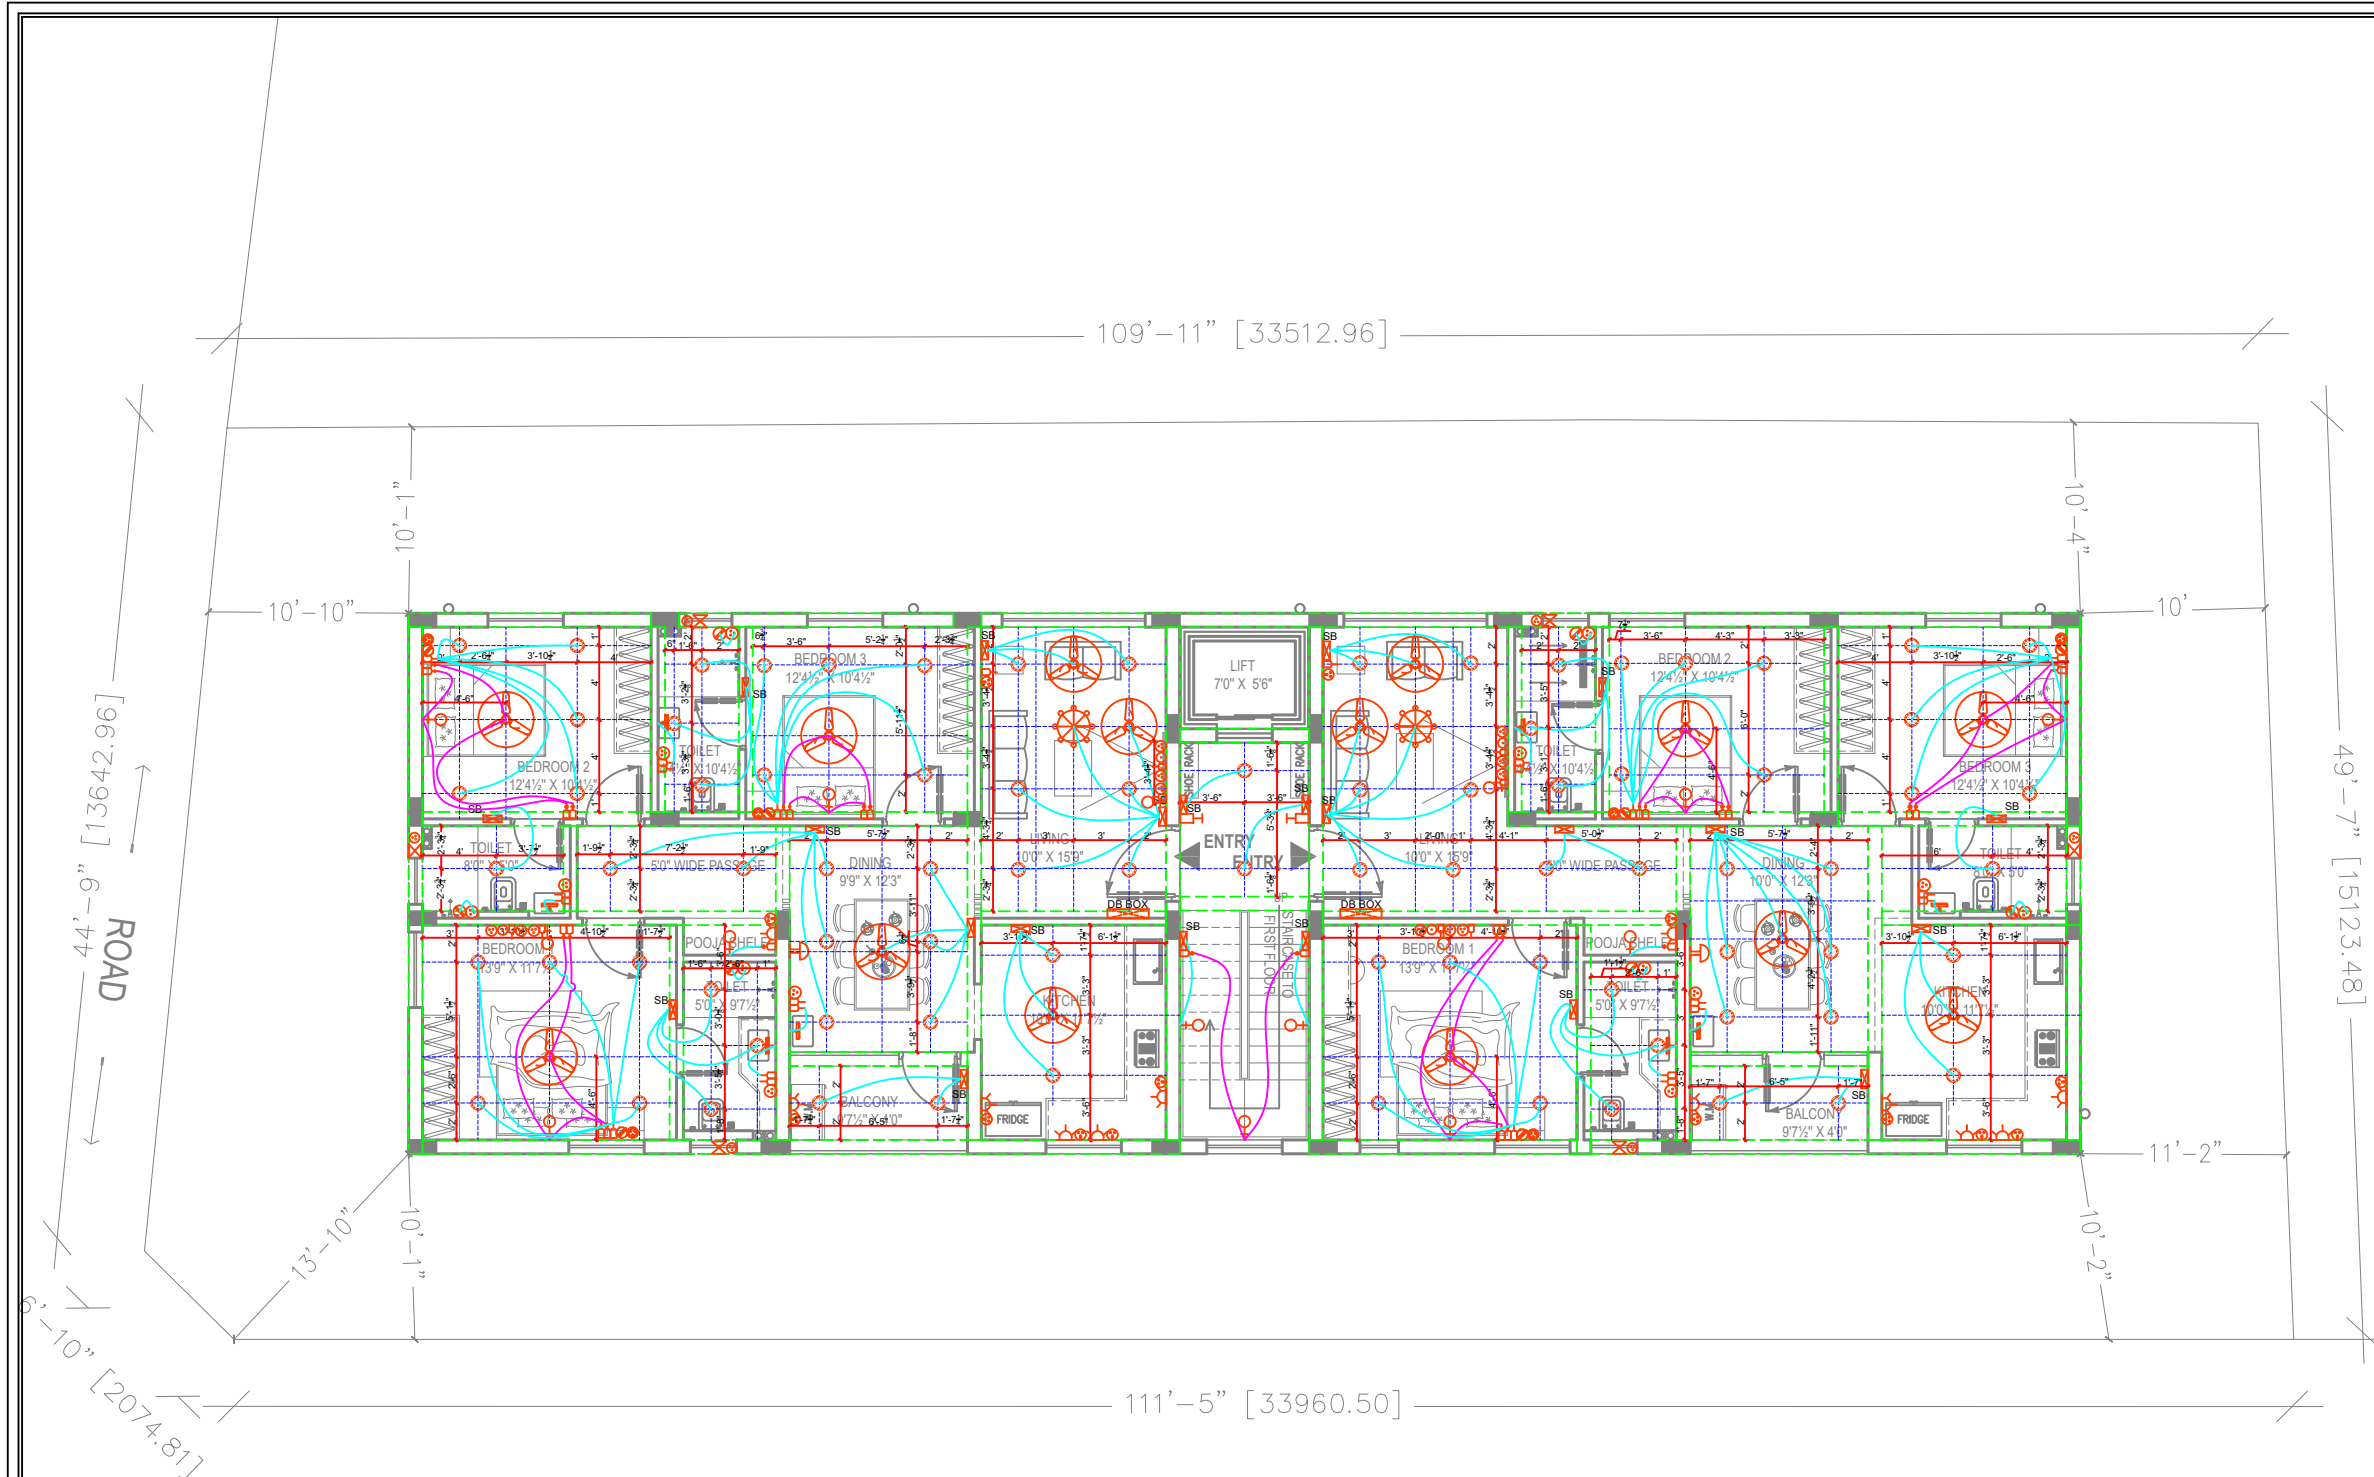

ELECTRICAL POINT LEGEND:-

- 5 AMP SOCKET (+2'0"/3'0"/4'0"/6'0") @ F.F.L
- 25 AMP SOCKET (+3'0"/4'0"/6'0") @ F.F.L
- 16 AMP SWITCH (+2'0"/3'0"/4'0") @ F.F.L
- ONE WAY SWITCH (+2'0"/3'0"/4'0"/6'0")@F.F.L
- TWO WAY SWITCH (+2'0"/3'0"/4'0") @ F.F.L
- T.V.POINT (+3'0") @ F.F.L
- GEYSER
- FAN
- CALLING BELL

- A.C. POINT
- HOOK
- CEILING LIGHT
- SQUARE CEILING LIGHT
- CHANDELIER
- WALL BRACKET LIGHT (+ 8'0") @ F.F.L
- CALLING SWITCH
- PICTURE LIGHT (+ 6'6") @ F.F.L

- SWITCH BOX (+4'0") @ F.F.L
- DISTRIBUTION BOX
- Exhaust Fan
- ONE WAY
- TWO WAY
- 25W LIGHT (White)

- PROJECTOR
- S P BOX
- SUB WOOFER
- STRIP LIGHT

NOTES:


- ALL DIMENSIONS ARE IN FEET & INCHES UNLESS SPECIFIED.
- ANY DISCREPANCY IN THE DRAWING TO BE BROUGHT TO THE ARCHITECT'S NOTICE IMMEDIATELY.
- ARCHITECTURAL DRAWING TO HAVE RESIDENCE OVER STRUCTURAL DRAWING.
- ALL DIMENSIONS NEED VERIFICATION AS PER SITE.

REV	DATE	DESCRIPTION
R3		
R2		
R1		
R0		

CLIENT:

APARTMENT BUILDING
FOR METROPOLES
AT NEW FAIRLANDS.

ORIENTATION:

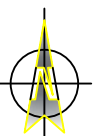

DRAWING TITLE:

TYPICAL FLOOR

DRAWING NO:

102

SHEET NO:

2/3

DATE:

21-07-2025

SCALE:

1:50

ISSUED FOR:

DISCUSSION

DRAWN BY:

GOWTHAM

CHECKED BY:

M . D

ARCHITECTS:



ADARSH ASSOCIATES
Architects & Interior consultants
A S TOWERS, 2A, 6TH CROSS, MARAVANERI,
OPP. TO BALA BHARATHI GATE
SALEM - 636007
OFF: +91-427-4031503 | +91-8508622422
E-MAIL: adarshassociates.salem@gmail.com
WEBSITE: www.adarshassociates.com



Contractors, vendors & consultants must verify all dimensions at site and notify this to architect, in case of any discrepancies prior to carrying out work. Written dimensions take precedence over scaled dimensions. ADARSH ASSOCIATES retains copyrights on this drawing.

Eight ways to know a piece of land before you pay for it.

This report covers one part of the picture. These cover the rest, drawn from the same government records, for any property in Tamil Nadu.

LandLens One

Ask anything about a property and get an answer grounded in live government records, with the sources shown.

[/landlens/one](#)



Verify My Land

Every record check run on one property and returned as a single report.

[/landlens/verify-my-land](#)



Legal Opinion

An advocate's written opinion on the title, built on the records we pull for it.

[/landlens](#)



One Map

Every layer on one map: the parcel, its boundary, zoning, water bodies and what sits around it.

[/landlens/one/map](#)



PriceMap

What land actually changed hands for around this plot, taken from the registered deeds.

[/landlens/pricemap](#)



Build Scope

What you are allowed to build here: floor space, height, coverage and setbacks.

[/landlens/build-scope](#)



Property Tracker

Watch a property and hear about it when something new is registered against it.

[/landlens/property-tracker](#)



Deal Room

Run the transaction in one place: documents, stamping, signatures and the parties.

[/landlens/deal-room](#)



Twenty-four checks you can run yourself, at no cost.

Records and verification

The registers themselves, read for you.

Encumbrance Certificate

Patta and Chitta

Field Measurement Sketch

EC Analyzer

Bank charge check

Court case search

Seller background check

Approval check by survey

Value and duty

What it is worth and what it costs to register.

Guideline value by street

Guideline value by survey

Stamp duty and registration fees

Capital gains

Floor space index

Area unit converter

Zoning and land use

What the plan says can happen on this land.

Land use zone finder

CMDA land use check

Coastal regulation zone

Master plan check

Water bodies finder

Airport height clearance

Registers and directories

Who holds it, and which office keeps the record.

Find your registering office

Temple property check

Waqf property check

RERA register



Every free tool
/tools



Services we run
for you
/services



The LandLens
suite
/landlens/one



Every claim in this document traces back to a government record.

Legal opinions, due diligence and title verification

Building plan, layout and sub-division approvals

Completion and occupancy certificates, regularisation

Escrow, negotiation and NRI property management

Land survey, soil testing, architecture and construction

Verified RealEstate
3/350/2 Mettukuppam,
OMR Thoraipakkam,
Chennai 600 097, India
hello@verified.realestate
+91 9996 12 9996

Prepared from the registers named on the page each finding sits on. Where a register could not be read, this document says so in its place rather than leaving the gap to be read as a clean result.

