Verified RealEstate™

RE REGULATORY RECORD

RERA Document

The document as the regulator published it, reproduced in full behind this page.

Published for reference. The authority's own register is the operative record.

Verified RealEstate™
3/350/2 Mettukuppam,
OMR Thoraipakkam,
Chennai 600 097, India

hello@verified.realestate
+91 9996 12 9996
verified.realestate

DIGITALLY VERIFIED RECORD

District : Dharmapuri


Taluk : Nallampalli

Village : Tadangam [29]

Survey No : 467

Area : Hect 01 Ares 41.18

Scale : 1 : 500

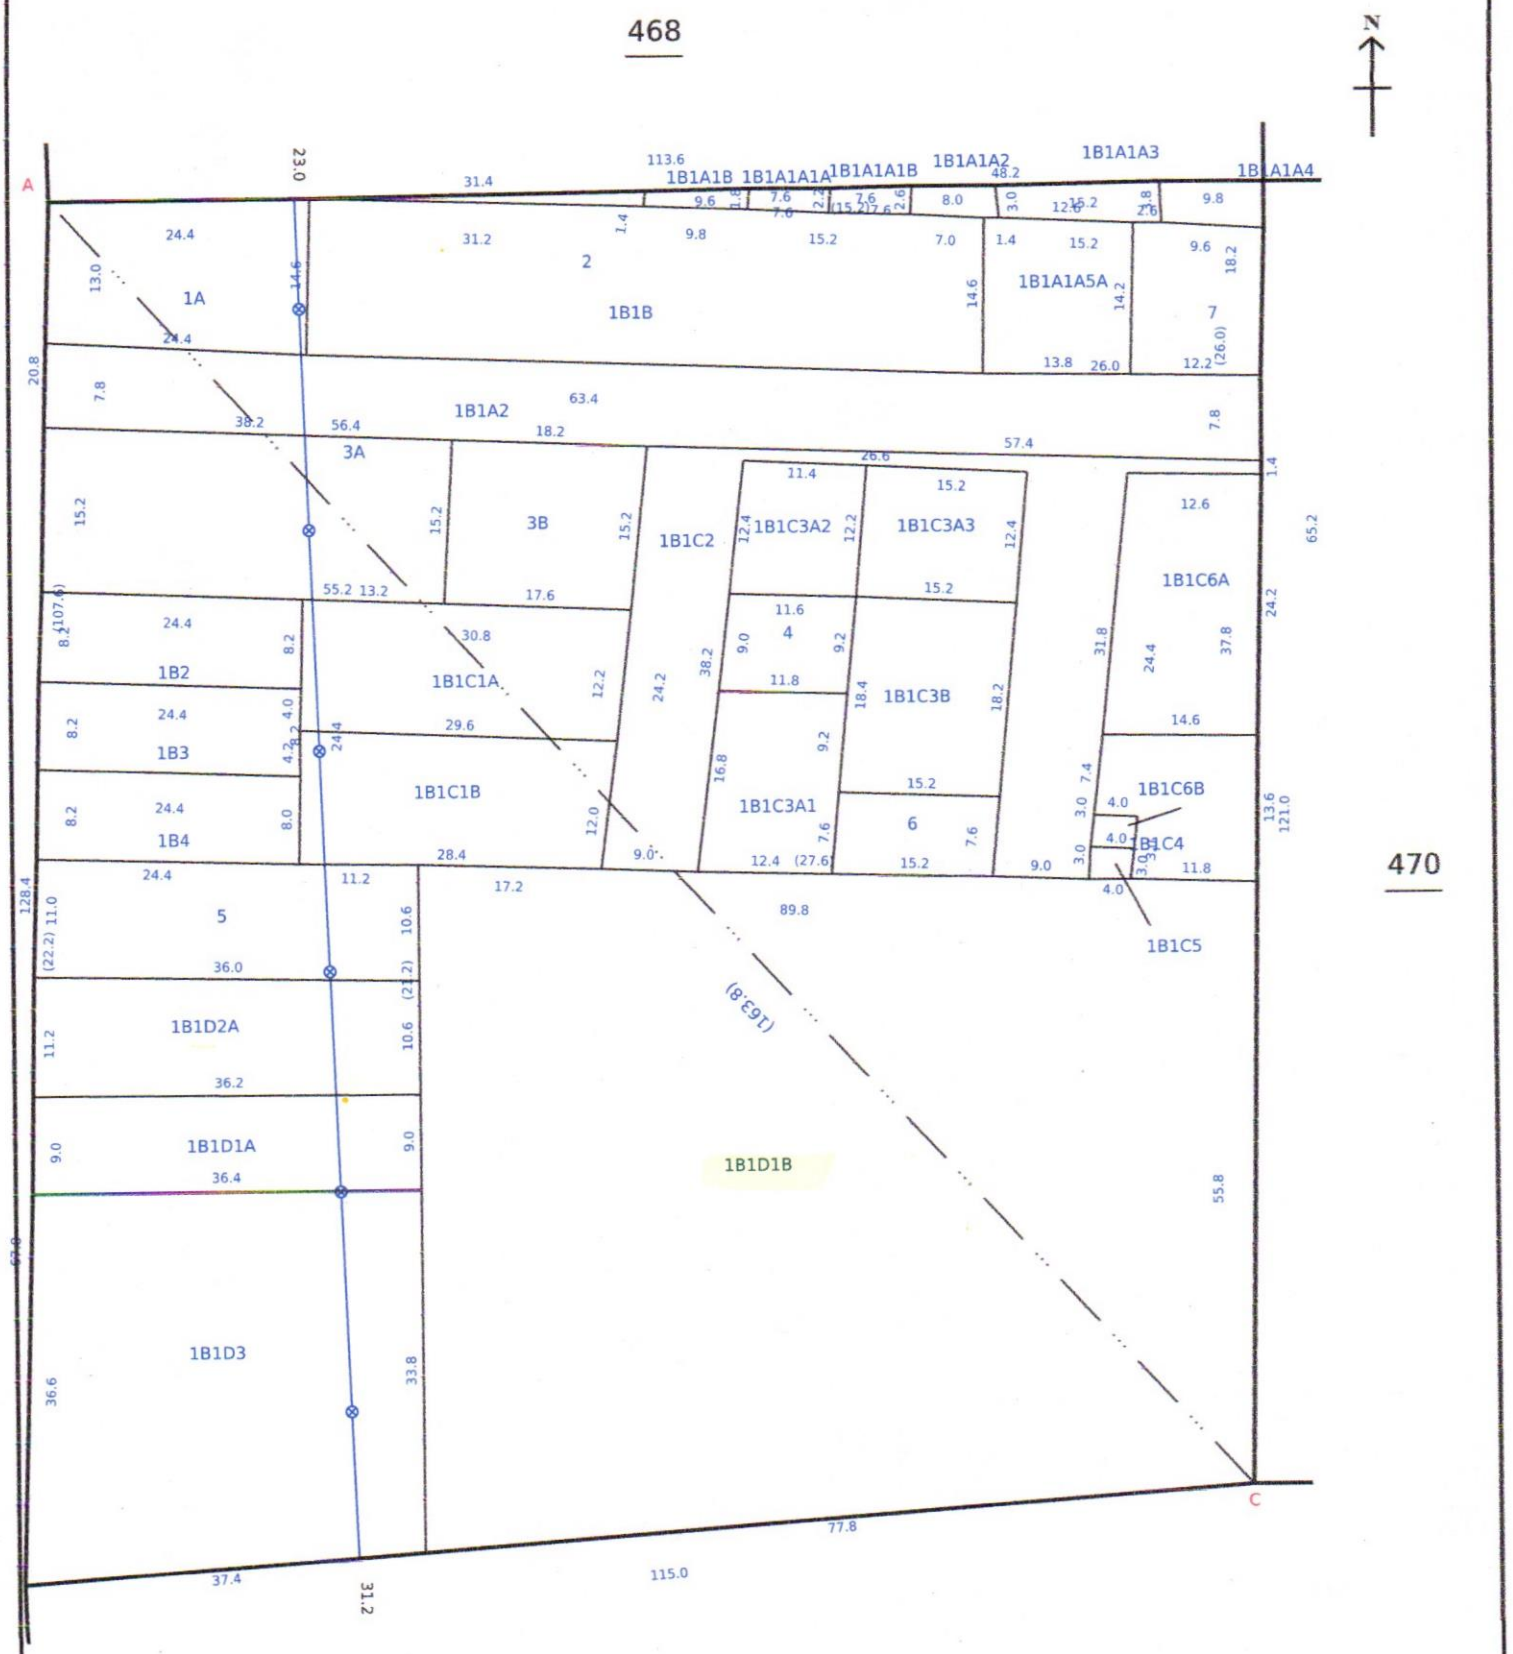

Data Digitally Signed By
SIVAKUMAR JAYARAMAN

Date of Issue: 10-12-2024 12:45:35

டம். தர்மபுரி


ப. தர்மபுரி

புல எண். 467

கிராமம் எண் 29 / 14

பெயர் தடங்கம்

பரப்பு: நெகேடோ 1 ஏ. 41.5

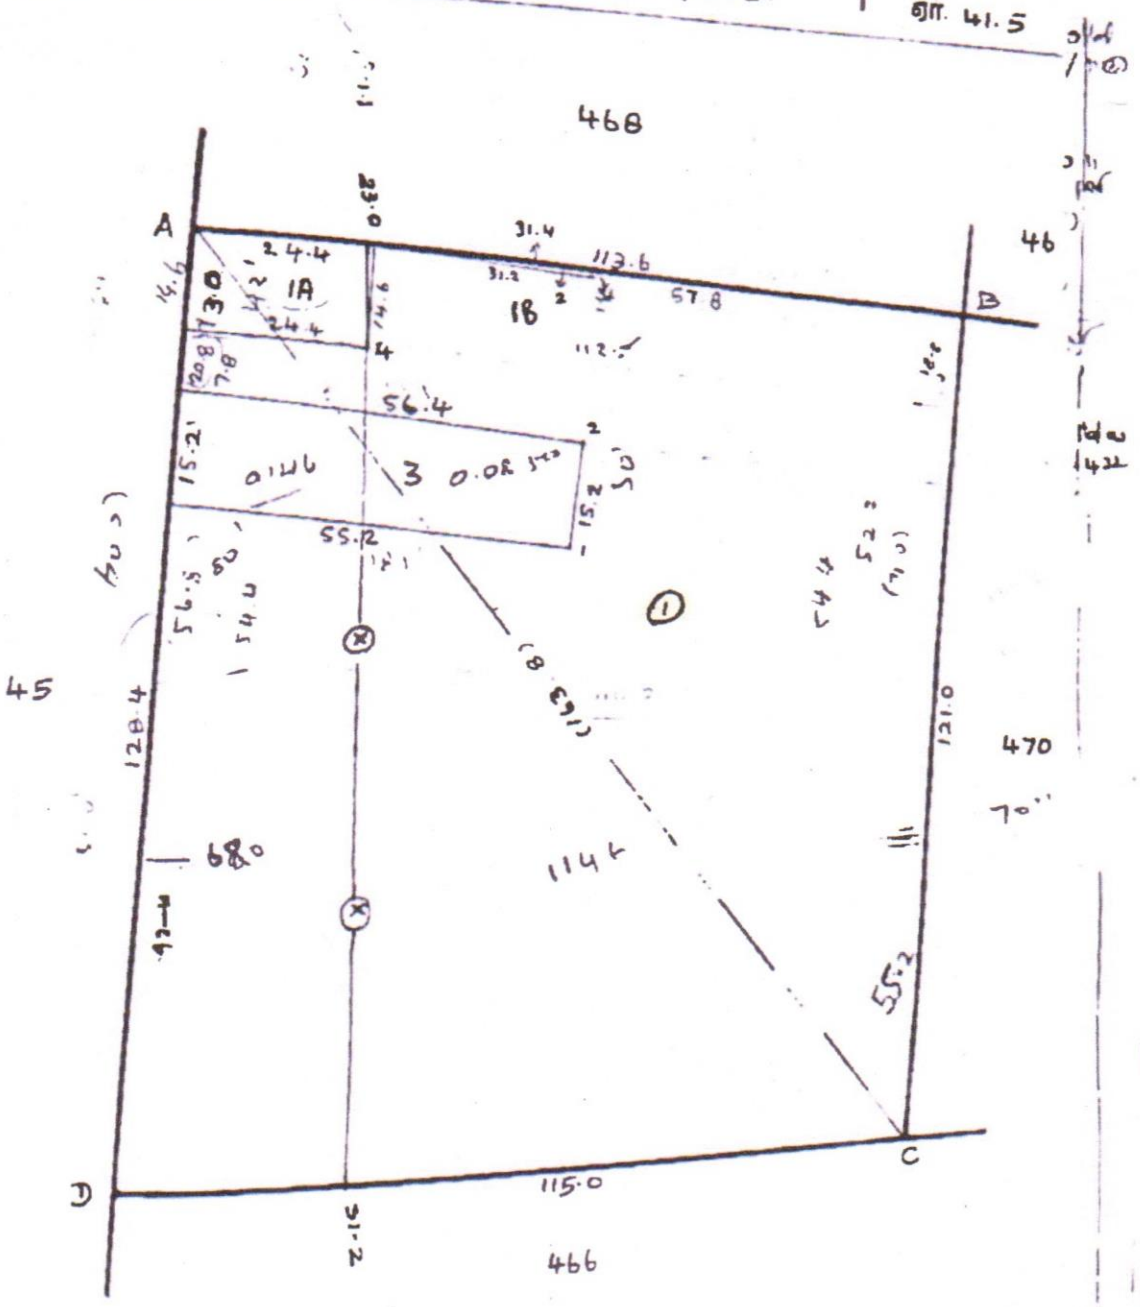

New subdivision 2, 3 plotted by me as per TKBA/130/1432 (T) Dt: 28.07.2022

New subdivision 1A, 1B plotted by me as per TKBA/646/1432 Dt: 24.09.2021

கிராம நிர்வாக அலுவலர்
14 தடங்கம் கிராமம்
நல்லம்பள்ளி வட்டம்
தருமபுரி மாவட்டம்

தமிழ்நாடு அரசு

வருவாய் மற்றும் பேரிடர் மேலாண்மைத் துறை

நில உரிமை விபரங்கள் : இ. எண் 10(1) பிரிவு

மாவட்டம் : தர்மபுரி வட்டம் : நல்லம்பள்ளி

வருவாய் கிராமம் : 029 தடங்கம் பட்டா எண் : 7542

உரிமையாளர்கள் பெயர்

1. வினோத்குமார் மனைவி ஆஹிலா

புல எண்	உட்பிரிவு	புன்செய்		நன்செய்		மற்றவை		குறிப்புரைகள்
		பரப்பு	தீர்வை	பரப்பு	தீர்வை	பரப்பு	தீர்வை	
		ஹெக் - ஏர்	ரூ - பை	ஹெக் - ஏர்	ரூ - பை	ஹெக் - ஏர்	ரூ - பை	
467	1B1D1B	0 - 46.52	1.60	--	--	--	--	2024/0105/05/312548--2024/05/08/002251SD ------ Digitally signed:Sivakumar J Tahsildar 25/11/2024 04:22:48:PM
		0 - 46.52	1.60					

குறிப்பு :

1. மேற்கண்ட தகவல் / சான்றிதழ் நகல் விவரங்கள் மின் பதிவேட்டிலிருந்து பெறப்பட்டவை. இவற்றை தாங்கள் **https://eservices.tn.gov.in** என்ற இணைய தளத்தில் **05/08/029/07542/120908** என்ற குறிப்பு எண்ணை உள்ளீடு செய்து உறுதி செய்துகொள்ளவும்.
2. இத் தகவல்கள் 10-12-2024 அன்று 12:27:21 PM நேரத்தில் அச்சடிக்கப்பட்டது.
3. கைப்பேசி கேமராவின்2D barcode படிப்பான் மூலம் படித்து 3G/GPRS வழி இணையதளத்தில் சரிபார்க்கவும்

அ-பதிவேடு விவரங்கள் - ஊரகம்

மாவட்டம் : தர்மபுரி

வட்டம் : நல்லம்பள்ளி

கிராமம் : 029 தடங்கம்

1. புல எண்	**467**	9. மண் வயனமும் ரகமும்	**8 - 2**
2. உட்பிரிவு எண்	**1B1D1B**	10. மண் தரம்	**6**
3. பழைய புல உட்பிரிவு எண்	**467-1B1D1**	11. தீர்வை (ரூ - ஹெ)	**3.38**
4. பகுதி	**P**	12. பரப்பு (ஹெக்டேர் - ஏர்)	**0 - 46.52**
5. அரசு / ரயத்துவாரி	**ரயத்துவாரி**	13. மொத்த தீர்வை (ரூ - பை)	**1.60**
6. நிலத்தின் வகை	**புஞ்சை**	14. பட்டா எண்	**7542**
7. பாசன ஆதாரம்	-	15. குறிப்பு	-
8. இரு போகமா	-	16. பெயர்	**1.ஆஹிலா**

குறிப்பு:

1. மேற்கண்ட தகவல் / சான்றிதழ் நகல் விவரங்கள் மின் பதிவேட்டிலிருந்து பெறப்பட்டவை. இவற்றை தாங்கள் **https://eservices.tn.gov.in** என்ற இணைய தளத்தில் **05/08/029/467/1B1D1B/90908** என்ற குறிப்பு எண்ணை உள்ளீடு செய்து உறுதி செய்துகொள்ளவும்.

1	2	3	4	5	6	7	8	9	10	11	
								ரூ.பை.வரு.ஏர்ஸ்.	ரூ.பை.		
462	1	462-பக	ர	4	...	7-1	5	4 94	0 06.5	0 32	476 ம. சின்னசாமி.	பூஸ்திதி
	2	-பக	ர	4	...	7-1	5	4 94	0 55.5	2 76	1662 சின்னசாமி மற்றும் பனிரெண்டு பேர்களும்.	
	3	-பக	ர	4	...	7-1	5	4 94	0 62.0	3 06	476 ம. சின்னசாமி.	தீர்வு
									1 24.0	6 14		
463	1	463-பக	ர	4	...	7-1	5	4 94	0 26.5	1 31	1280 ப. வடிவேல்.	
	2	-பக	ர	4	...	7-1	5	4 94	0 26.0	1 28	483 மைனர் சிவானந்தம் கோப்பனர் நாத்தா பழனி.	
	3	-பக	ர	4	...	7-1	5	4 94	0 01.0	0 06	1280 ப. வடிவேல்.	
	4	-பக	ர	4	...	7-1	5	4 94	0 37.0	1 82	717 மு. பழனி.	
	5	-பக	ர	4	...	7-1	5	4 94	0 04.0	0 20	1522 ப. வடிவேல் மற்றும் இரண்டு பேர்களும். *	தீர்வு
	6	-பக	ர	4	...	7-1	5	4 94	0 06.0	0 30	483 மைனர் சிவானந்தம் கோப்பனர் நாத்தா பழனி.	
	7	-பக	ர	4	...	7-1	5	4 94	0 18.5	0 91	1280 ப. வடிவேல்.	
	8	-பக	ர	4	...	7-1	5	4 94	0 12.5	0 62	483 மைனர் சிவானந்தம் கோப்பனர் நாத்தா பழனி.	
	9	-பக	ர	4	...	7-1	5	4 94	0 07.5	0 37	1280 ப. வடிவேல்.	
	10	-பக	ர	4	...	7-1	5	4 94	0 04.0	0 20	483 மைனர் சிவானந்தம் கோப்பனர் நாத்தா பழனி.	
									1 43.0	7 07		
464	...	464	அ	4ஐ	...	...	...	...	0 62.5	...	.....	பாட்டை.
465	...	465	அ	4ஐ	...	...	...	...	1 68.0	...	.....	கிராமத்த
466	1	466-1	ர	4	...	8-2	6	3 38	0 84.5	2 86	1377 மு. புனிதவதி மற்றும் இரண்டு பேர்களும். *	
	2	-2	அ	4ஐ					0 83.0	...	.....	கிராமத்த
									1 67.5	2 86		
467	...	467	ர	4	...	8-2	6	3 38	1 41.5	4 80	1572 ரா. வீரமணி மற்றும் மூன்று பேர்களும். *	

மனை வரித்துப்பட்டதில்
...தப்பட்டியலை பார்க்கவும்

கிராம நிர்வாக அலுவலர்
தடங்கம் கிராமம்
நல்லம்பள்ளி வட்டம்
தருமபுரி மாவட்டம்

THE LANDLENS SUITE

Eight ways to know a piece of land before you pay for it.

This report covers one part of the picture. These cover the rest, drawn from the same government records, for any property in Tamil Nadu.

LandLens One
Ask anything about a property and get an answer grounded in live government records, with the sources shown.
/landlens/one

Verify My Land
Every record check run on one property and returned as a single report.
/landlens/verify-my-land

Legal Opinion
An advocate's written opinion on the title, built on the records we pull for it.
/landlens

One Map
Every layer on one map: the parcel, its boundary, zoning, water bodies and what sits around it.
/landlens/one/map

PriceMap
What land actually changed hands for around this plot, taken from the registered deeds.
/landlens/pricemap

Build Scope
What you are allowed to build here: floor space, height, coverage and setbacks.
/landlens/build-scope

Property Tracker
Watch a property and hear about it when something new is registered against it.
/landlens/property-tracker

Deal Room
Run the transaction in one place: documents, stamping, signatures and the parties.
/landlens/deal-room

FREE TOOLS · NO ACCOUNT NEEDED

Twenty-four checks you can run yourself, at no cost.

Records and verification

The registers themselves, read for you.

- Encumbrance Certificate
- Patta and Chitta
- Field Measurement Sketch
- EC Analyzer
- Bank charge check
- Court case search
- Seller background check
- Approval check by survey

Value and duty

What it is worth and what it costs to register.

- Guideline value by street
- Guideline value by survey
- Stamp duty and registration fees
- Capital gains
- Floor space index
- Area unit converter

Zoning and land use

What the plan says can happen on this land.

- Land use zone finder
- CMDA land use check
- Coastal regulation zone
- Master plan check
- Water bodies finder
- Airport height clearance

Registers and directories

Who holds it, and which office keeps the record.

- Find your registering office
- Temple property check
- Waqf property check
- RERA register

Every free tool
/tools

Services we run for you
/services

The LandLens suite
/landlens/one

Verified RealEstate™

Every claim in this document traces back to a government record.

- Legal opinions, due diligence and title verification
- Building plan, layout and sub-division approvals
- Completion and occupancy certificates, regularisation
- Escrow, negotiation and NRI property management
- Land survey, soil testing, architecture and construction

Verified RealEstate
3/350/2 Mettukuppam,
OMR Thoraipakkam,
Chennai 600 097, India
hello@verified.realestate
+91 9996 12 9996

Prepared from the registers named on the page each finding sits on. Where a register could not be read, this document says so in its place rather than leaving the gap to be read as a clean result.