Verified RealEstate™

RE REGULATORY RECORD

RERA Document

The document as the regulator published it, reproduced in full behind this page.

Published for reference. The authority's own register is the operative record.

Verified RealEstate™
3/350/2 Mettukuppam,
OMR Thoraipakkam,
Chennai 600 097, India

hello@verified.realestate
+91 9996 12 9996
verified.realestate

DIGITALLY VERIFIED RECORD

Applicant's copy

CHENNAI METROPOLITAN DEVELOPMENT AUTHORITY

Thalamuthu Natarajan Building, No.1, Gandhi Irwin Road, Egmore, Chennai - 600 008

Canara Bank ..... Branch. Date : 14-10-24

For the Credit of **MEMBER SECRETARY, CMDA** A/c No. **097620103196 6**

Chennai Corporation - Zone No. .....R.Venkatar Subramanian

Applicant Name & Address B-25, 9th Floor, Rowinstore Apartment mahalingapuram main Road, Ch-34,

Mobile No.

Ref. No./PPA No. SD/WDCN15/00647/24

Site Address Survey No: 1/73A, Chinnavathi kuppam, Injambakkam, Ch-97

Remittance Particulars	Amount (₹)	
Development Charges	18000	-
Regularisation Charges	435000	-
Layout / Scrutiny Charges		-
Open Space Reservation Charges	15420000	-
Infrastructure & Amenities Charges		-
Penal Interest		-
Others		-
Total Amount	15873000	-

Amount (in words) : ₹. ..... One Crore fifty Eight Lakh Seventy three thousand only

Official of Corporation of Chennai

Signature of Applicant

Bank Official

பகுமைபடு பிரிவு

பகுமைத்துறை

CANARA BANK Chennai-3

Please fill in the Particulars

Notes	₹.	P.	Name of the Bank & Branch	D.D.No & Date	₹.	P.
2000 x		-	HDFC Bank T. Nagar G.N. Chetty Road Branch			-
500 x		-		079570		-
200 x		-				-
100 x		-		9-10-24		-
50 x		-				-
20 x		-				-
10 x		-				-
5 x		-				-
TOTAL		-	**TOTAL**			-

www.cmdachennai.gov.in

Other Charges for Cash Remittance	₹.	P.
Cash handling charges		-
Remittance Charges		-
Total		-

Scanned with OKEN Scanner

பெருநகர சென்னை மாநகராட்சி

Greater Chennai Corporation

நகரமைப்பு பிரிவு - பணித்துறை

Town Planning Section-Works Department

திட்ட அனுமதி

Planning Permission

(1971 ஆம் ஆண்டின் நகர் மற்றும் ஊரமைப்புச் சட்டம் 49வது பிரிவின் படி.)
(Sec 49 of T & C.P Act 1971)

திட்ட அனுமதி எண்(Planning Permit No)		SD/WDCN15/00647/2024	
மண்டலம்/ Zone	கோட்டம்/ Ward	அனுமதி நாள்/ Approval Date	மனுபெறப்பட்ட நாள் / Application Date
N15	N194	14/10/2024	28/08/2024
மனுதாரரின் பெயர் மற்றும் குடியிருப்பு முகவரி / Applicant name & address		R.VENKATA SUBRAMANIAN-B-25, 9th FLOOR, ROWNSTONE APARTMENT, MAHALINGAPURAM MAIN ROAD, CHENNAI-600034	
மேம்பாட்டு தன்மை / Service Type		Sub-Division of Land - Sub Division Approval	
மனை அமைவிடம் / Plot address		Door No:CHINNANDIKUPPAM MAIN ROAD,Block No:-,Plot No:-, Survey No:1/73A3, CHINNADI KUPPAM,INJAMPAKKAM(N194),INJAMBAKKAM(N194),Injambakkam, CHENNAI, 600097	
CMDA Development Charges		18000	
Open space reservation charges		15420000	
Regularisation Charges - Land		435000	
மொத்தக் கட்டணம்/Total (In Rs.)		15873000	

Amount (in words): Rupees One Crore Fifty Eight Lakhs Seventy Three Thousands Only

C.M.D.A. DD Details : DD Number: 079570 Amount: 15873000 Rs. Date:09/10/2024 Bank:HDFC BANK

பின் குறிப்பிட்ட நிபந்தனைகளுடன் அனுமதிக்கு ஒப்பளிக்கப்பட்ட வரைபட நகலின்படி அனுமதி

Sub-Division of Land - Sub Division ApprovalSubject to Terms and Condition on Rear Side and as per Sanctioned plan copy.

14/10/24

Assistant Executive Engineer (T.P.)

14/10/24

Executive Engineer (T.P.)

14/10/24

14/10/24

Scanned with OKEN Scanner

Greater Chennai Corporation

Building Plan Approval - Fees collection Receipt

Receipt No:	**2024-25/HQ/1149208**	**Receipt Date: 10-10-2024**
Name:	R.VENKATA SUBRAMANIAN	
Address:	B-25, 9th FLOOR, ROWNSTONE APARTMENT, MAHALINGAPURAM MAIN ROAD, CHENNAI-600034	
Payment Details:	Description: Fee Collection : Plan Submission Number -SD/WDCN15/00647/2024 Paid By: R.VENKATA SUBRAMANIAN	

Description Head of A/C	Amount (in Rupees)
Scrutiny Fees Collection	7000.00
Tentative improvement charges Collection	850000.00
Total:	**8,57,000.00**

Amount (in words): Rupees Eight Lakh Fifty Seven Thousands Only

Demand Draft # 079578 Drawn on HDFC BANK, Dated 09-10-2024


This is the Computer Generated Receipt Siganture and Seal is not required

Scanned with OKEN Scanner


PLAN SHOWING THE PROPOSED SUB-DIVISION OF LAND FOR RESIDENTIAL PURPOSE AT CHINNANDIKUPPAM MAIN ROAD IN COMPRISED IN AS PER PATTA S.NO:1/73A3 OF INJAMBAKKAM VILLAGE,SHOLINGANALLUR TALUK, GREATER CHENNAI CORPORATION . DIVISION : 194 , ZONE - XV

The approval issued under New Rule TNCD & BR, 2019 is subject to the out come of Writ Petition in WP (MD) No.8948 of 2019 before the Madurai Bench of Madras High Court

பெருநகர சென்னை மாநகராட்சி, பணித்துறை
திட்ட அனுமதி எண்.SD/WDCN/15/00647/2024
(மனை உட்பிரிவு)
நாள் 14/10/2024 வார்டு 194
ஒப்பளிக்கப்பட்டது
உ.செ.பொ. ஆணையருக்காக

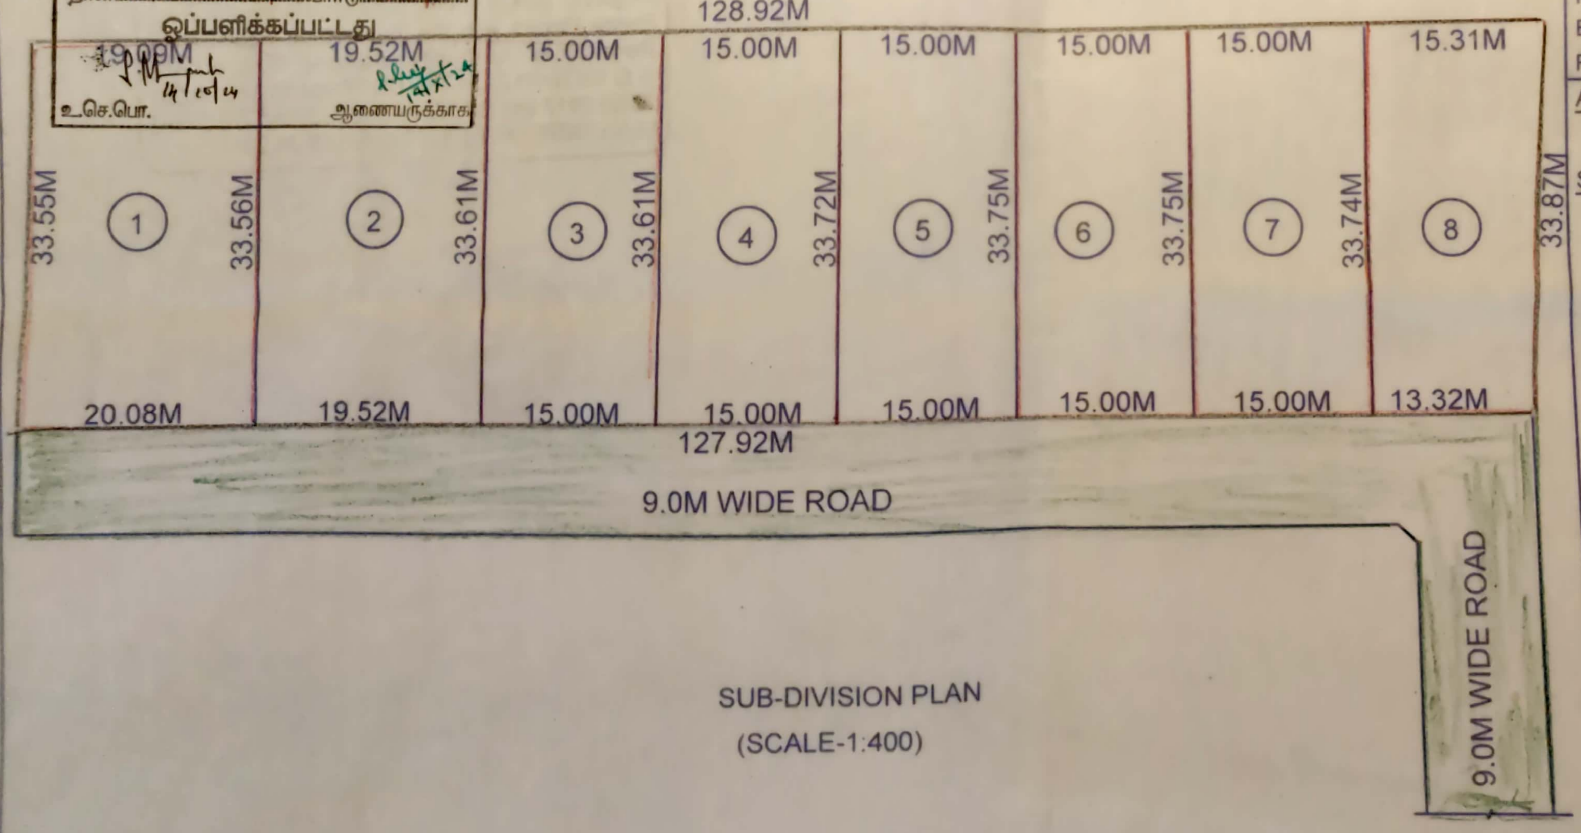

SUB-DIVISION PLAN
(SCALE-1:400)

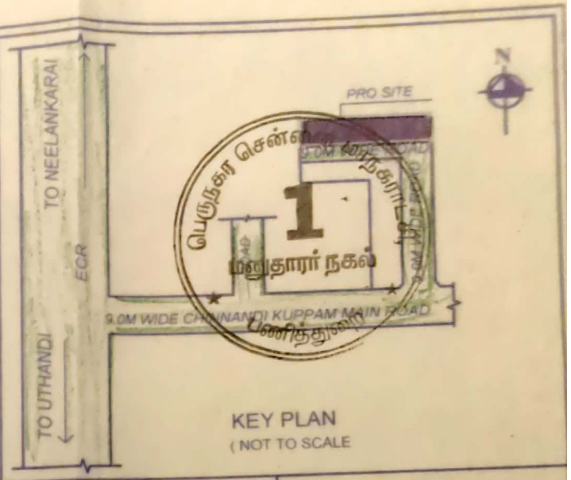

KEY PLAN
(NOT TO SCALE

COLOUR INDEX
PROPOSED
BOUNDARY
ROAD

AREA STATEMENT:

PLOT EXTENT	:	4323.10 SQ.M

SUB DIVISION AREA:

PLOT EXTENT - 1	:	656.82 SQ.M
PLOT EXTENT - 2	:	655.48 SQ.M
PLOT EXTENT - 3	:	503.81 SQ.M
PLOT EXTENT - 4	:	505.16 SQ.M
PLOT EXTENT - 5	:	506.18 SQ.M
PLOT EXTENT - 6	:	506.30 SQ.M
PLOT EXTENT - 7	:	506.18 SQ.M
PLOT EXTENT - 8	:	483.17 SQ.M
TOTAL EXTENT	:	4323.10 SQ.M

OWNER

M.SURESH KANNAN, B
Registered Engineer Grade-1
CMDA Reg. No: RE/GS-II/13706/
Corporation Reg.No: RE2/0040/2
S.K. FOUNDATIONS
No.3, K.K. 1st Street, MKB Nag
Ambattur, Chennai-600 053.
Cell : 78714 46301

LICENSED SURVEYOR

Scanned with OKEN Scanner

THE LANDLENS SUITE

Eight ways to know a piece of land before you pay for it.

This report covers one part of the picture. These cover the rest, drawn from the same government records, for any property in Tamil Nadu.

LandLens One
Ask anything about a property and get an answer grounded in live government records, with the sources shown.
/landlens/one

Verify My Land
Every record check run on one property and returned as a single report.
/landlens/verify-my-land

Legal Opinion
An advocate's written opinion on the title, built on the records we pull for it.
/landlens

One Map
Every layer on one map: the parcel, its boundary, zoning, water bodies and what sits around it.
/landlens/one/map

PriceMap
What land actually changed hands for around this plot, taken from the registered deeds.
/landlens/pricemap

Build Scope
What you are allowed to build here: floor space, height, coverage and setbacks.
/landlens/build-scope

Property Tracker
Watch a property and hear about it when something new is registered against it.
/landlens/property-tracker

Deal Room
Run the transaction in one place: documents, stamping, signatures and the parties.
/landlens/deal-room

FREE TOOLS · NO ACCOUNT NEEDED

Twenty-four checks you can run yourself, at no cost.

Records and verification

The registers themselves, read for you.

- Encumbrance Certificate
- Patta and Chitta
- Field Measurement Sketch
- EC Analyzer
- Bank charge check
- Court case search
- Seller background check
- Approval check by survey

Value and duty

What it is worth and what it costs to register.

- Guideline value by street
- Guideline value by survey
- Stamp duty and registration fees
- Capital gains
- Floor space index
- Area unit converter

Zoning and land use

What the plan says can happen on this land.

- Land use zone finder
- CMDA land use check
- Coastal regulation zone
- Master plan check
- Water bodies finder
- Airport height clearance

Registers and directories

Who holds it, and which office keeps the record.

- Find your registering office
- Temple property check
- Waqf property check
- RERA register

Every free tool
/tools

Services we run for you
/services

The LandLens suite
/landlens/one

Verified RealEstate™

Every claim in this document traces back to a government record.

- Legal opinions, due diligence and title verification
- Building plan, layout and sub-division approvals
- Completion and occupancy certificates, regularisation
- Escrow, negotiation and NRI property management
- Land survey, soil testing, architecture and construction

Verified RealEstate
3/350/2 Mettukuppam,
OMR Thoraipakkam,
Chennai 600 097, India
hello@verified.realestate
+91 9996 12 9996

Prepared from the registers named on the page each finding sits on. Where a register could not be read, this document says so in its place rather than leaving the gap to be read as a clean result.