Verified RealEstate™

RE REGULATORY RECORD

RERA Document


The document as the regulator published it, reproduced in full behind this page.

Published for reference. The authority's own register is the operative record.

Verified RealEstate™
3/350/2 Mettukuppam,
OMR Thoraipakkam,
Chennai 600 097, India

hello@verified.realestate
+91 9996 12 9996
verified.realestate

DIGITALLY VERIFIED RECORD

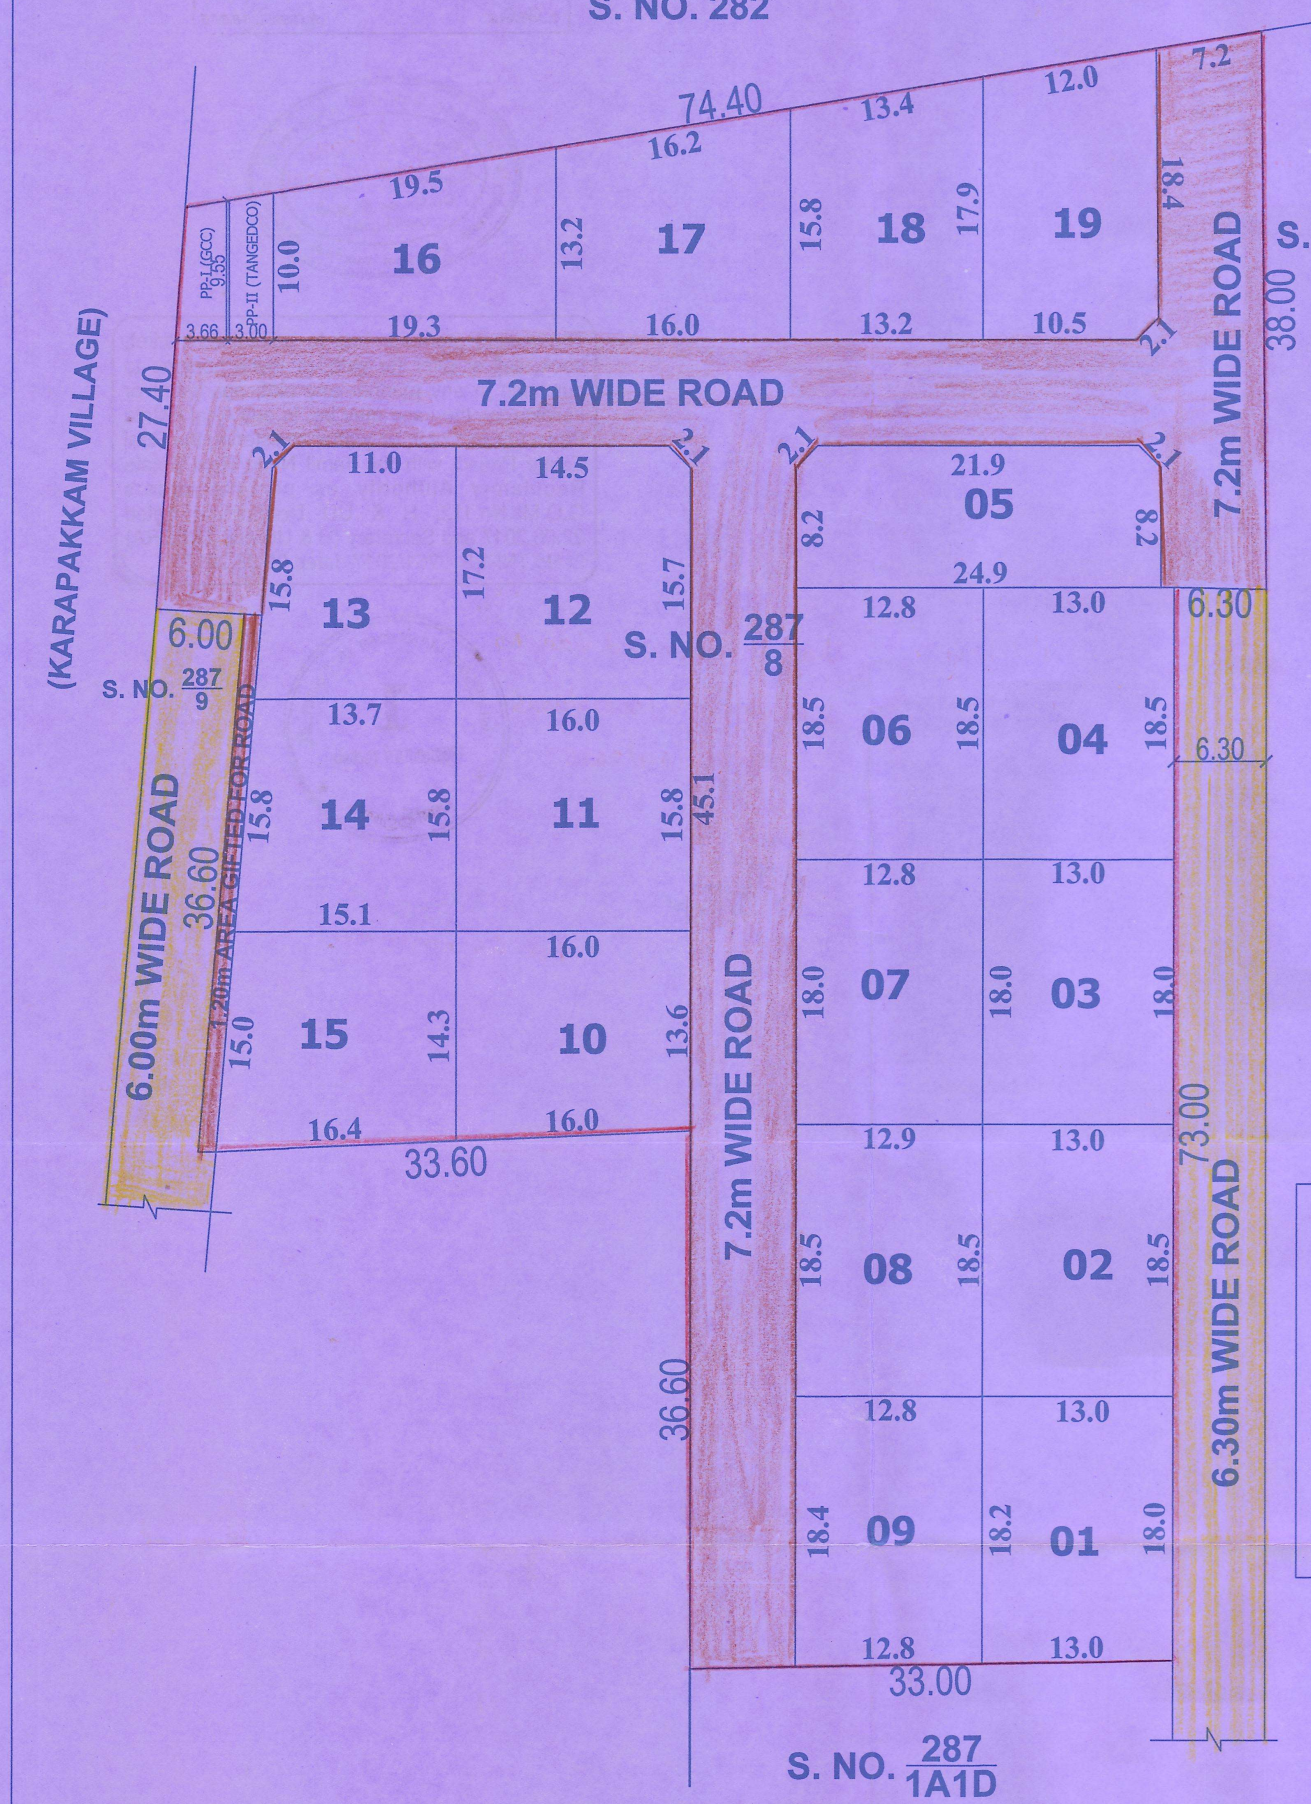

SITE PLAN

PROJECT:-

SKETCH SHOWING THE LAYOUT PLAN FOR RESIDENTIAL PURPOSE AT TOWN SURVEY NO. 287/8 OF INJAMBAKKAM VILLAGE, SHOLINGANALLUR TALUK, AND WITHIN THE LIMITS OF GREATER CHENNAI CORPORATION.
ZONE :- 15, DIVISION :- 197

AREA STATEMENT:

PLOT EXTENT PATTA	: 6100.00 SQM.,
ROAD AREA	: 1483.41 SQM.,
PUBLIC PURPOSE- 1 (GCC)	: 30.91 SQM.,
PUBLIC PURPOSE- 2 (TANGEDCO)	: 29.38 SQM.,
PLOTTABLE AREA	: 4556.35 SQM.,

PLOT NOS	PLOT EXTENT IN SQM.,
1	235.34
2	240.51
3	234.01
4	240.55
5	239.23
6	236.88
7	230.44
8	236.84
9	234.42
10	222.93
11	252.29
12	274.41
13	223.96
14	227.43
15	229.89
16	223.73
17	231.23
18	222.13
19	223.27

SCALE:-

1: 300 & ALL DIMENSIONS ARE IN "METER"

NOTE:-

1. THE ROAD PORTION AND PUBLIC PURPOSE LANDS EARMARKED HAS BEEN GIFTED TO GREATER CHENNAI CORPORATION VIDE GIFT DEED VIDE NO.1176/2025, DATED 08.02.2025
2. SPLAY OF 1.5M X 1.5M HAS BEEN PROVIDED AT THE INTERSECTION OF THE ROAD.
3. THE ROAD GIFTED SHALL BE TAKEN OVER AS PER THE PROVISION IN THE G.O (MS) NO.181, DATED 09.12.2020 AND G.O(MS) NO.141, DATED 16.07.2022, HOUSING AND URBAN DEVELOPMENT DEPARTMENT

For SRIMAN REALTORS
Managing Partner

OWNER'S SIGNATURE:-

E. VINOTH KUMAR, DCE
Registered Engineer Grade - III
Reg No: RE301232024
No: 76/6A, Nathamuni Street,
Oragadam, Ambattur, Chennai-53.
Mob: 99943 58567

ARCHITECT / REGISTERED ENGINEER:-

பெருநகர சென்னை மாநகராட்சி, பணித்துறை
திட்ட அனுமதி எண் CMDA/WDCN1S/00833/2024
(மனைபிரிவு)
நாள் 25/04/2025 வார்டு 196
ஒப்பளிக்கப்பட்டது
25/04/25
உ.செ.பொ. ஆணையருக்காக

பெருநகர சென்னை மாநகராட்சி
நாள் 07/11/2024
தி.அண்ணா
பெ.செ.மா.தி.அ.வி
பணித்துறை
சென்னை பெருநகர வளர்ச்சி குழுமம்

The project promoter has to advertise, market, book, sell or offer for sale, or invite persons to purchase in any manner any plot, apartment or building, as the case may be, in any Real Estate Project or part of it, only after registering the Real Estate Project with the Tamil Nadu Real Estate Regulatory Authority as per the orders G.O.Ms.No.112, H & UD Department dated 22.06.2017 and Secretary (H & UD and TNRERA) Lr.No.TNRERA/261/2017 dated 09.08.2017.

Layout Approved vide no
LA/WDCN1S/00010/2025
dt: 25/04/2025

பெருநகர சென்னை மாநகராட்சி
1
மனுதாரர் நகல்
பணித்துறை

25/04/25
AEE

25/04/25
For Commissioner

For SRIMAN REALTORS

Managing Partner

E. VINOTH KUMAR, DCE
Registered Engineer Grade - III
Reg No: RE30123023/4
No. 76/8A, Mathamuni Street,
Oragadam, Ambattur, Chennai-53.
Mob. 98843 58857

THE LANDLENS SUITE

Eight ways to know a piece of land before you pay for it.

This report covers one part of the picture. These cover the rest, drawn from the same government records, for any property in Tamil Nadu.

LandLens One
Ask anything about a property and get an answer grounded in live government records, with the sources shown.
/landlens/one

Verify My Land
Every record check run on one property and returned as a single report.
/landlens/verify-my-land

Legal Opinion
An advocate's written opinion on the title, built on the records we pull for it.
/landlens

One Map
Every layer on one map: the parcel, its boundary, zoning, water bodies and what sits around it.
/landlens/one/map

PriceMap
What land actually changed hands for around this plot, taken from the registered deeds.
/landlens/pricemap

Build Scope
What you are allowed to build here: floor space, height, coverage and setbacks.
/landlens/build-scope

Property Tracker
Watch a property and hear about it when something new is registered against it.
/landlens/property-tracker

Deal Room
Run the transaction in one place: documents, stamping, signatures and the parties.
/landlens/deal-room

FREE TOOLS · NO ACCOUNT NEEDED

Twenty-four checks you can run yourself, at no cost.

Records and verification

The registers themselves, read for you.

- Encumbrance Certificate
- Patta and Chitta
- Field Measurement Sketch
- EC Analyzer
- Bank charge check
- Court case search
- Seller background check
- Approval check by survey

Value and duty

What it is worth and what it costs to register.

- Guideline value by street
- Guideline value by survey
- Stamp duty and registration fees
- Capital gains
- Floor space index
- Area unit converter

Zoning and land use

What the plan says can happen on this land.

- Land use zone finder
- CMDA land use check
- Coastal regulation zone
- Master plan check
- Water bodies finder
- Airport height clearance

Registers and directories

Who holds it, and which office keeps the record.

- Find your registering office
- Temple property check
- Waqf property check
- RERA register

Every free tool
/tools

Services we run for you
/services

The LandLens suite
/landlens/one

Verified RealEstate™

Every claim in this document traces back to a government record.

- Legal opinions, due diligence and title verification
- Building plan, layout and sub-division approvals
- Completion and occupancy certificates, regularisation
- Escrow, negotiation and NRI property management
- Land survey, soil testing, architecture and construction

Verified RealEstate
3/350/2 Mettukuppam,
OMR Thoraipakkam,
Chennai 600 097, India
hello@verified.realestate
+91 9996 12 9996

Prepared from the registers named on the page each finding sits on. Where a register could not be read, this document says so in its place rather than leaving the gap to be read as a clean result.