Verified RealEstate™

RE REGULATORY RECORD


# RERA Document


The document as the regulator published it, reproduced in full behind this page.

Published for reference. The authority's own register is the operative record.

Verified RealEstate™
3/350/2 Mettukuppam,
OMR Thoraipakkam,
Chennai 600 097, India

hello@verified.realestate
+91 9996 12 9996
verified.realestate

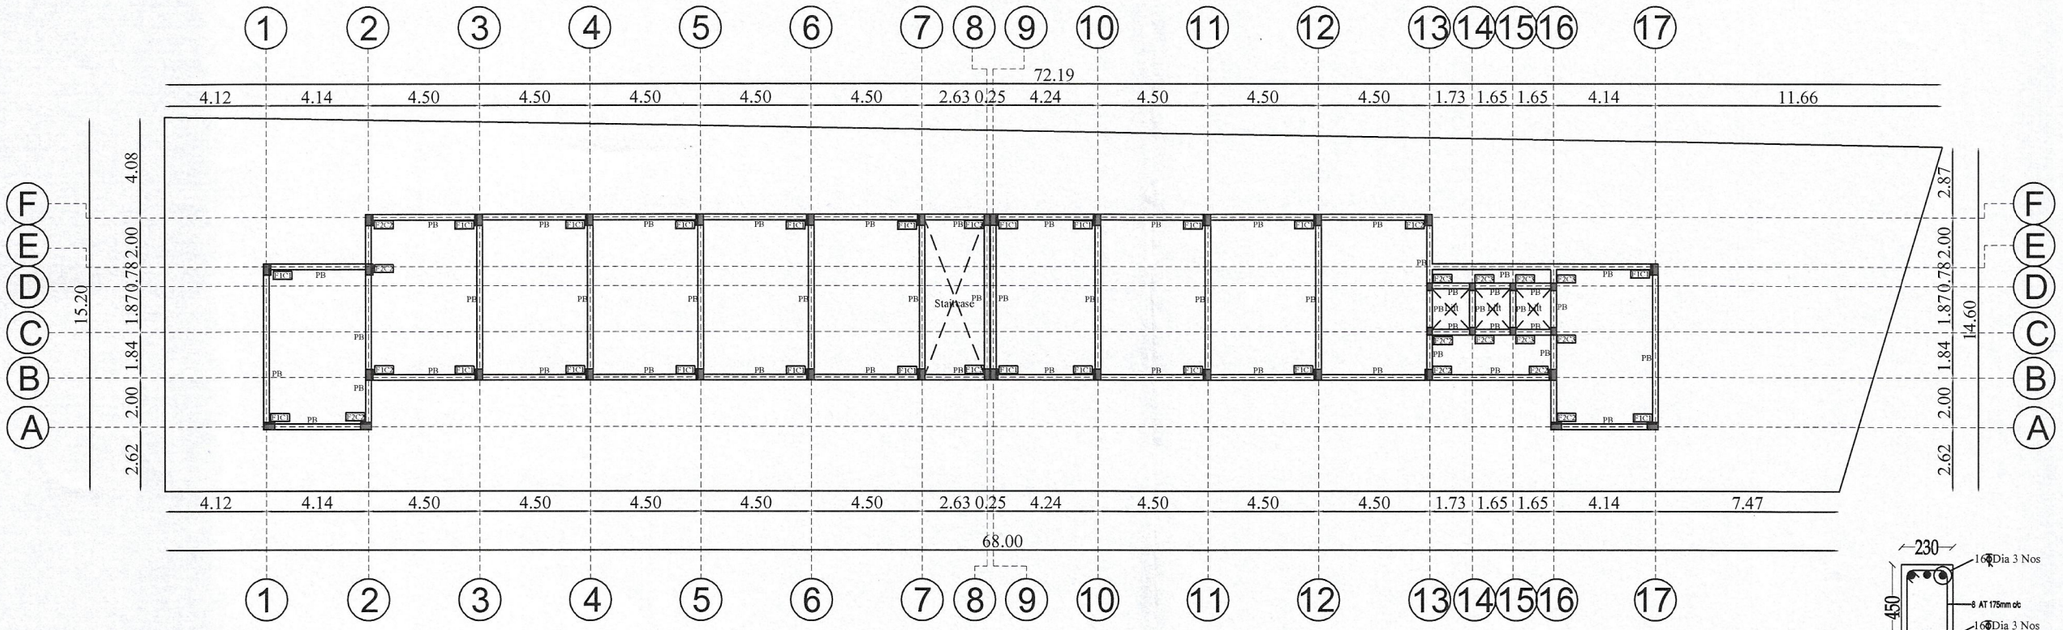

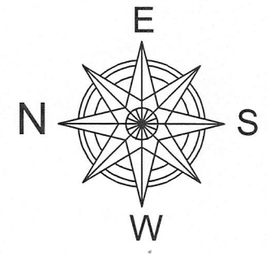





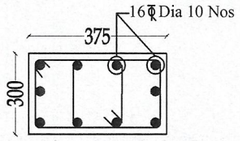


TYP. PLINTH BEAM-PB


# COLUMN& PLINTH BEAM LAYOUT

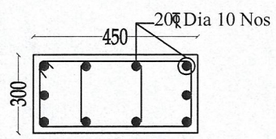


COLUMN (C1) – DETAILS (TYP)




COLUMN (C2) – DETAILS (TYP)

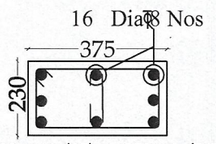


COLUMN (C3) – DETAILS (TYP)

**NOTES:**

1. USE CONCRETE MIX 1 : 1 : 2(M25)
2. CLEAR COVER TO REINFORCEMENT IN SLAB =1/2" AND BEAM =1"
3. LAP LENGTH 56D.
4. HIGH YIELD STRENGTH OF DEFORMED BARS CONFORMING TO I.S 1786 - 1985 TO BE USED.
5. THIS DRAWING SHOULD BE READ ALONG WITH THE ARCHITECTURAL DRAWING
6. NO DIMENSION SHOULD BE SCALED OFF FROM THIS DRAWING. ONLY WRITTEN DIMENSIONS ARE TO BE FOLLOWED.
7. DISTANCE BETWEEN GRIDS & ALL LEVELS SHOULD BE THOUROUGHLY CHECKED WITH THE ARCHITECTURAL DRAWING.

TITLE:
DETAILS OF COLUMN & PLINTH BEAM .

| | |
|---|---|
| Dwg No : 1/3 | Date : 03.10.2024 |
| Scale :1 : 100 | Drawn : |

ALL DIMENSIONS ARE IN METERS UNLESS OTHERWISE SPECIFIED


Project:


PLAN SHOWING THE PROPOSED CONSTRUCTION OF RESIDENTAIL BUILDING AT S NO. 209/7A & 8 OF MUGAIYUR VILLAGE, CHEYYUR TALUK, CHENGALPATTU DISTRICT 603 305.


Structural Consultants: Ph : 044 - 42643214


M/s. ANAND ASSOCIATES
Flat No.2, First Floor, Old No.113,
New No.67,S-Block, 6th Main Road
Anna Nagar, Chennai - 600 040.
Email : anandassociate@yahoo.co.in

Er. P. ANAND RAJU
M.E. (STRUCTURAL),FIV.,
STRUCTURAL CONSULTANT,
Registered Structural Engineer Grade - I (SE)
DTCP No. CGLRGN/SE/Gr-I/2019/06/017
Flat No:2,1st Floor, Door No: S-113, 'S'-Block,
6th Main Road, Anna Nagar,Chennai-600 040.
Ph : 044 42643214, Cell: 9840488820
E-mail : anandassociate@yahoo.co.in

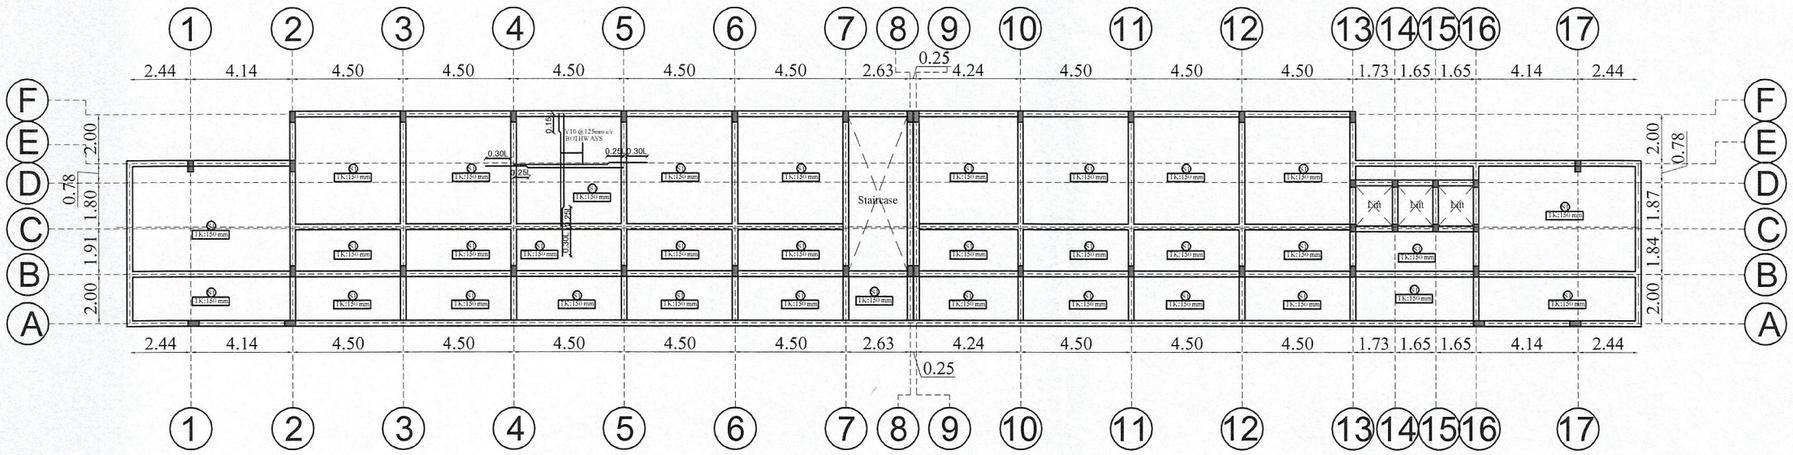

1 2 3 4 5 6 7 8 9 10 11 12 13 14 15 16 17
2.44 4.14 4.50 4.50 4.50 4.50 4.50 2.63 0.25 4.24 4.50 4.50 4.50 1.73 1.65 1.65 4.14 2.44
F E D C B A
2.00 0.78 1.80 1.91 2.00
Staircase
TK:150 mm
0.30L
0.25
0.15
0.25
0.30L
0.25
0.30L
0.25
0.25
0.30L
0.25
0.30L
0.25
0.30L

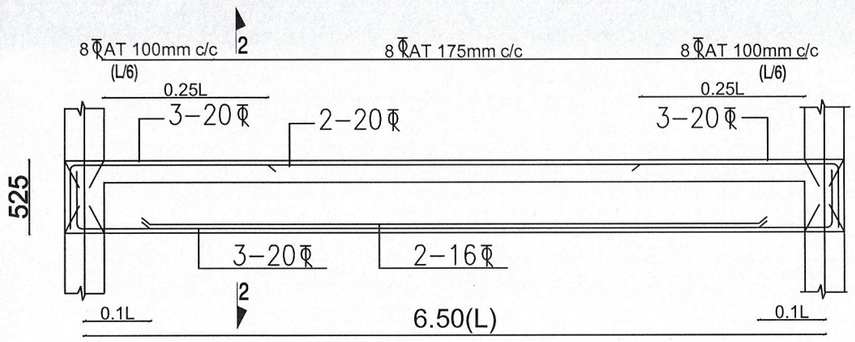



L.S.OF 'RB1' AT A-A
(TYP)

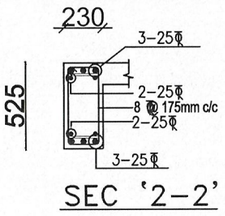



SEC '2-2'

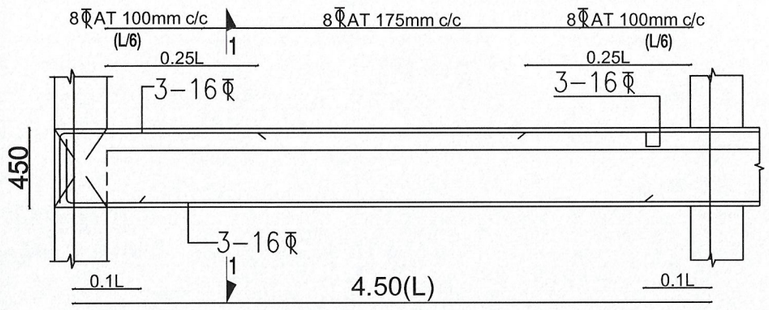


L.S.OF 'RB2' AT B-B
(TYP)

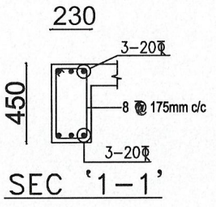



SEC '1-1'

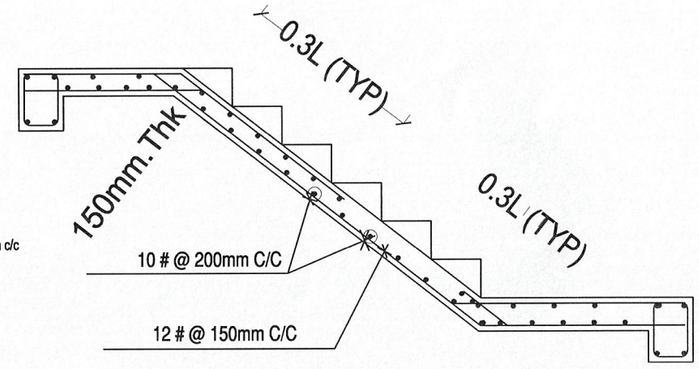



TYP.STAIRCASE DETAILS


REINFORCEMENT DETAILS OF BEAMS (TYP)

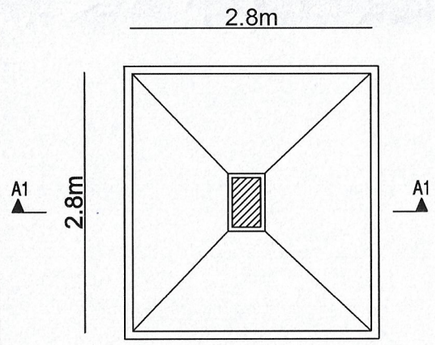



PLAN OF FOOTING (F1)
TYPICAL

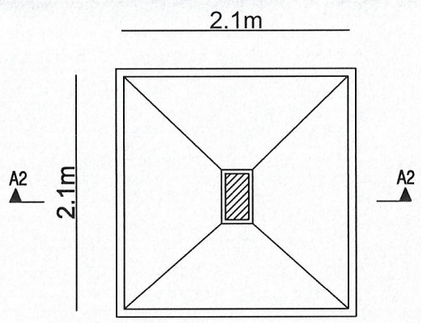


PLAN OF FOOTING (F2)
TYPICAL

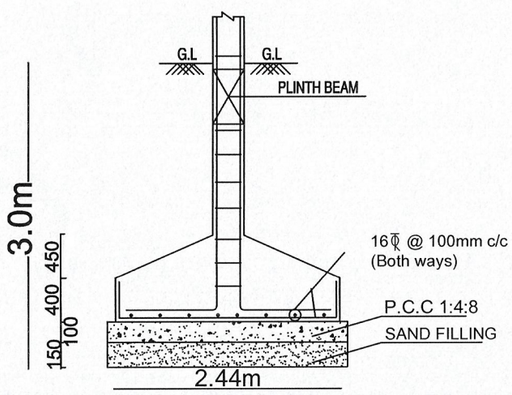


TYP.SECTION DETAILS OF FOOTING F1

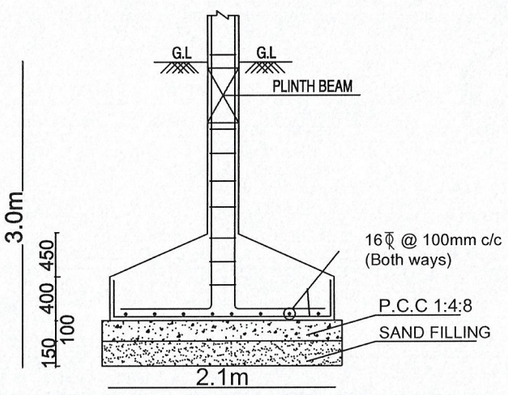


TYP.SECTION DETAILS OF FOOTING F2

NOTES:

1. USE CONCRETE MIX 1 : 1 : 2(M25)
2. CLEAR COVER TO REINFORCEMENT IN SLAB =1/2" AND BEAM =1"
3. LAP LENGTH 56D.
4. HIGH YIELD STRENGTH OF DEFORMED BARS CONFORMING TO I.S 1786 - 1985 TO BE USED.
5. THIS DRAWING SHOULD BE READ ALONG WITH THE ARCHITECTURAL DRAWING
6. NO DIMENSION SHOULD BE SCALED OFF FROM THIS DRAWING. ONLY WRITTEN DIMENSIONS ARE TO BE FOLLOWED.
7. DISTANCE BETWEEN GRIDS & ALL LEVELS SHOULD BE THOUROUGHLY CHECKED WITH THE ARCHITECTURAL DRAWING.

TITLE:
DETAILS OF FOUNDATION,STAIRCASE & ROOF BEAM

| | |
|---|---|
| Dwg No : 3/3 | Date : 03.10.2024 |
| Scale :1 : 100 | Drawn : |

ALL DIMENSIONS ARE IN METERS UNLESS OTHERWISE SPECIFIED

Project:

PLAN SHOWING THE PROPOSED CONSTRUCTION OF RESIDENTAIL BUILDING AT S NO. 209/7A & 8 OF MUGAIYUR VILLAGE, CHEYYUR TALUK, CHENGALPATTU DISTRICT 603 305.


Structural Consultants: Ph : 044 - 42643214

M/s. ANAND ASSOCIATES
Flat No.2, First Floor, Old No.113,
New No.67,S-Block, 6th Main Road
Anna Nagar, Chennai - 600 040.
Email : anandassociate@yahoo.co.in

Er. P. ANAND RAJU
M.E. (STRUCTURAL),FIV.,
STRUCTURAL CONSULTANT,
Registered Structural Engineer Grade - I (SE)
DTCP No. CGLRGN/SE/Gr-I/2019/06/017
Flat No:2,1st Floor, Door No: S-113, 'S'-Block,
6th Main Road, Anna Nagar,Chennai-600 040.
Ph : 044 42643214, Cell: 9840488820
E-mail : anandassociate@yahoo.co.in

THE LANDLENS SUITE

# Eight ways to know a piece of land before you pay for it.

This report covers one part of the picture. These cover the rest, drawn from the same government records, for any property in Tamil Nadu.

### LandLens One
Ask anything about a property and get an answer grounded in live government records, with the sources shown.
**/landlens/one**

### Verify My Land
Every record check run on one property and returned as a single report.
**/landlens/verify-my-land**

### Legal Opinion
An advocate's written opinion on the title, built on the records we pull for it.
**/landlens**

### One Map
Every layer on one map: the parcel, its boundary, zoning, water bodies and what sits around it.
**/landlens/one/map**

### PriceMap
What land actually changed hands for around this plot, taken from the registered deeds.
**/landlens/pricemap**

### Build Scope
What you are allowed to build here: floor space, height, coverage and setbacks.
**/landlens/build-scope**

### Property Tracker
Watch a property and hear about it when something new is registered against it.
**/landlens/property-tracker**

### Deal Room
Run the transaction in one place: documents, stamping, signatures and the parties.
**/landlens/deal-room**

FREE TOOLS · NO ACCOUNT NEEDED

# Twenty-four checks you can run yourself, at no cost.

## Records and verification

The registers themselves, read for you.

- Encumbrance Certificate
- Patta and Chitta
- Field Measurement Sketch
- EC Analyzer
- Bank charge check
- Court case search
- Seller background check
- Approval check by survey

## Value and duty

What it is worth and what it costs to register.

- Guideline value by street
- Guideline value by survey
- Stamp duty and registration fees
- Capital gains
- Floor space index
- Area unit converter

## Zoning and land use

What the plan says can happen on this land.

- Land use zone finder
- CMDA land use check
- Coastal regulation zone
- Master plan check
- Water bodies finder
- Airport height clearance

## Registers and directories

Who holds it, and which office keeps the record.

- Find your registering office
- Temple property check
- Waqf property check
- RERA register

**Every free tool**
/tools

**Services we run for you**
/services

**The LandLens suite**
/landlens/one

Verified RealEstate™

# Every claim in this document traces back to a government record.

- Legal opinions, due diligence and title verification
- Building plan, layout and sub-division approvals
- Completion and occupancy certificates, regularisation
- Escrow, negotiation and NRI property management
- Land survey, soil testing, architecture and construction

**Verified RealEstate**
3/350/2 Mettukuppam,
OMR Thoraipakkam,
Chennai 600 097, India
**hello@verified.realestate**
+91 9996 12 9996

Prepared from the registers named on the page each finding sits on. Where a register could not be read, this document says so in its place rather than leaving the gap to be read as a clean result.