Verified RealEstate™

Your trusted partner for buying, selling, and managing property, ensuring hassle-free service with 100% transparency.


3/350/2 Mettukuppam,
OMR Thoraipakkam,
Chennai, India

hello@verified.realestate
+91 9996 12 9996

Official Property Record

Digitally Verified Record - Powered by Verified RealEstate™



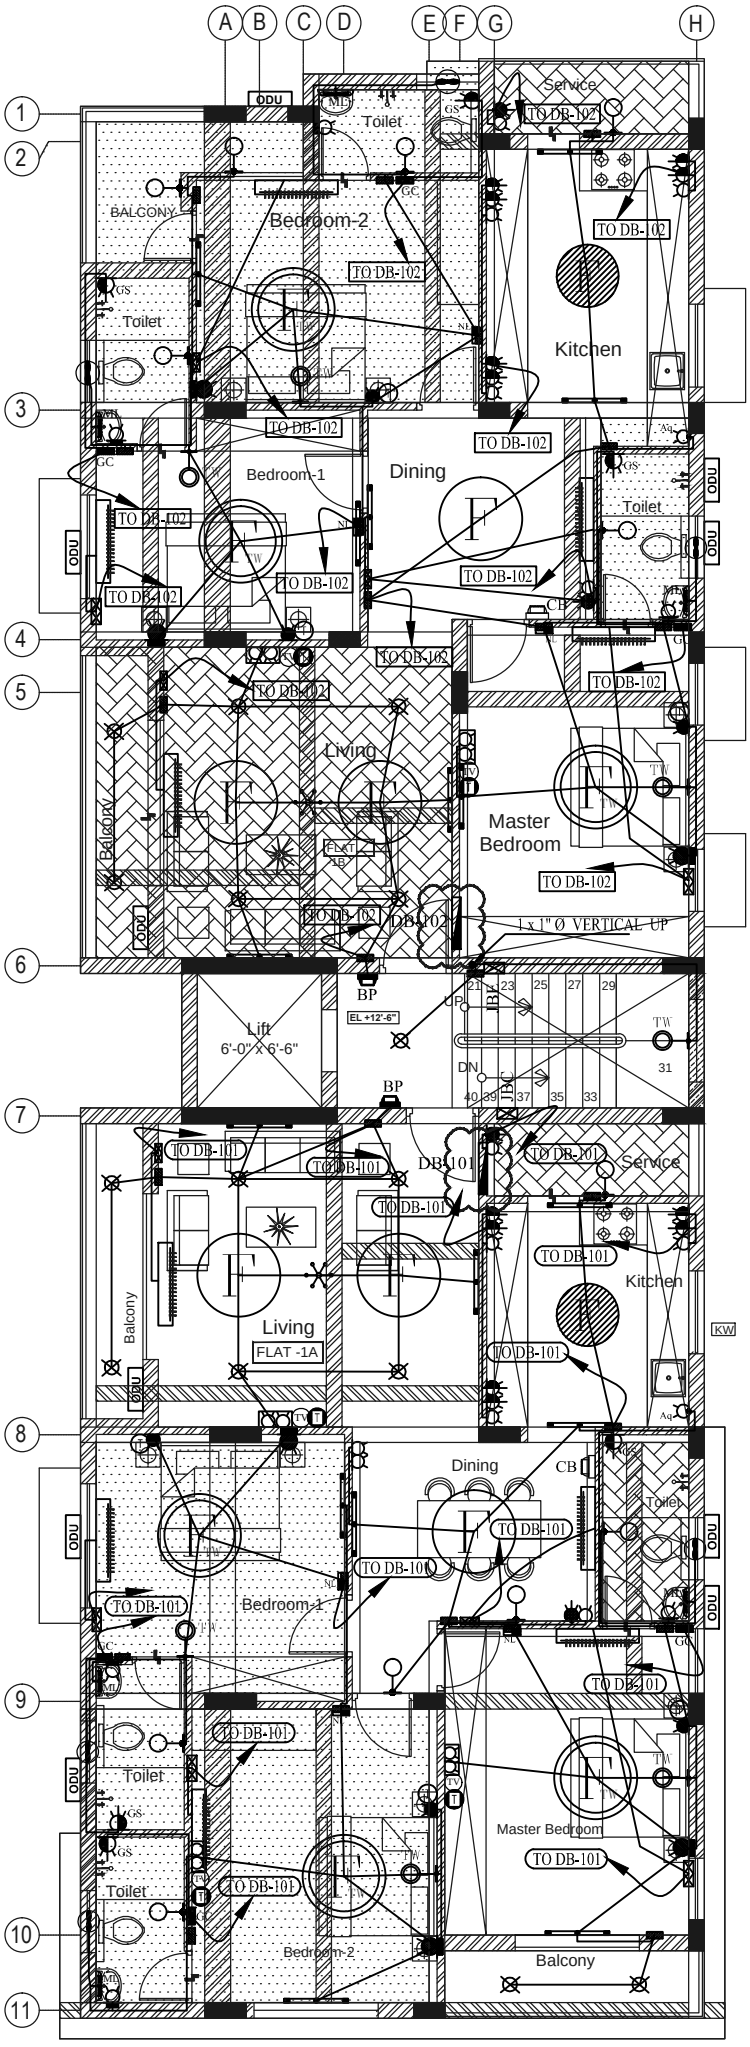

ELECTRICAL CONDUIT LAYOUT OF FIRST FLOOR

LEGEND:-		LEVEL	QTY
F	48" Ø CEILING FAN	CEILING	06 Nos.
F	48" Ø CEILING FAN (TWO WAY)	CEILING	06 Nos.
	36" Ø CEILING FAN	CEILING	02 Nos.
	CHANDELIER LIGHT FITTING	CEILING	02 Nos.
	WALL LIGHT FITTING	8'-6" FROM. FFL	12 Nos.
TW	WALL LIGHT FITTING (TWO WAY)	8'-6" FROM. FFL	07 Nos.
	40W TUBELIGHT FIXTURE	CEILING 8'-6" FROM. FFL	16 Nos.
	CEILING LIGHT	CEILING	15 Nos.
	6A SSC IN SWITCH BOARD	2'-0" FROM. FFL	06 Nos.
	6A SSC - SB FOR BED SIDE	2'-0" FROM. FFL	06 Nos.
	6A SSC	4'-0" FROM. FFL 1'-0" ABOVE COUNTER IN KITCHEN	12 Nos.
	6A SSC FOR BED SIDE	2'-0" FROM. FFL	06 Nos.
Aq	6A SSC FOR AQUAGUARD	2'-0" ABOVE COUNTER IN KITCHEN	02 Nos.
	2 x 6A SSC FOR TV	2'-6" FROM. FFL	05 Nos.
	16A SSC	4'-0" FROM. FFL	04 Nos.
	16A SSC	4'-0" FROM. FFL	12 Nos.
TV	TELEVISION SOCKET	2'-6" FROM. FFL	05 Nos.
	TELEPHONE SOCKET	2'-6" FROM. FFL	05 Nos.
	TELEPHONE SOCKET	2'-0" FROM. FFL	06 Nos.
	AC CONTROL	4'-6" FROM. FFL 2'-0" FROM. FFL	10 Nos.
NL	NIGHT LAMP	1'-0" FROM. FFL	06 Nos.
GC	GEYSER CONTROL	4'-6" FROM. FFL	06 Nos.
GS	GEYSER SOCKET	1'-0" FROM CEILING	06 Nos.
ML	MIRROR LIGHT	7'-0" FROM. FFL	06 Nos.
BP	BELL PUSH	4'-6" FROM. FFL	02 Nos.
CB	CALLING BELL	7'-0" FROM. FFL	02 Nos.
	EXHAUST FAN	7'-0" FROM. FFL	06 Nos.
	SWITCH BOARD	4'-6" FROM. FFL	
	DISTRIBUTION BOARD	4'-0" FROM. FFL	

- ELECTRICAL CONDUIT(1" Ø)

- 1 x 1" Ø PVC CONDUIT SHALL BE LAID FROM THE RESPECTIVE LOCATION TO DB

GOOD FOR CONSTRUCTION

Rev.	Contents	Name	Date
XX	XXX	XX	XX

Project Name:
PROPOSED APARTMENT AT THIRUVENGADAM SALAI

Client:
ENDEE PROPERTIES

Architect:
Endee ARCHITECTURE
92/B, Baab Gandhi apartment, 2nd main road,gandhi nagar, Adyar,Chennai-20

Drawing Title:
ELECTRICAL CONDUIT LAYOUT OF FIRST FLOOR

Scale:	Sheet:	Drawn:	Approved
NTS	A2	P.MAHENDRAN	S PAL
Date:		Designed:	Checked:
15.03.24		S PAL	S PAL

Electrical Consultants:
PAL DESIGNS
X-8, First Floor,12th Avenue, Ashok Nagar, Chennai-600 083.
Phone: 044-24743582 ; 43597752.
E.mail: engg@paldesigns.in ; paldesigns@gmail.com.

Drawing No.: 1266-04-02-R0
Rev.: 00.



our services doesn't just end there

Buying & Selling Services

Property Buying Assistance, Property Selling Support, Market Price Analysis, Owner Outreach and Negotiation.

Legal & Documentation Services

Certified EC, Patta, legal opinions, property verification, due diligence, litigation solutions, and legal heir certificates.

Property Development & Approvals

Building plan approvals, construction, layout and sub-division approvals, zone conversion, and occupancy certification.

NRI & Investment Services

Escrow Services, Rentals, Litigation Solutions, Property Valuation and Property Management

Compliance & Special Services

Demolition, Vaasthu checks, regularization of unauthorized buildings, and office space solutions.



empowering your real estate decisions with smart tools

Property Valuation & Cost Estimation

Guideline Value, Apartment Composite Value, Stamp Duty & Registration Fees Calculator, Building Value Calculator, Capital Gains Calculator, Area Unit Converter, Length Unit Converter

Ownership, Compliance & Legal Verification

Encumbrance Certificate (EC) Search, Find Your SRO, Temple Property Check, WAQF Property Check, View Patta/Chitta, View FMB, Patta Analyzer, EC Analyzer

Zoning & Land Use Analysis

Land Use Zone Finder, CRZ Zone Check, Aquifer Zone Check, CBA Check, EWS Check, Road Width Check, Proposed Road Widening Check, FSI Calculator

Property Documentation & Workflow Tools

Forms & Templates, Document Generator, Document Translation, Dictionary

Vastu & Property Management Tools

Home Vastu Shastra, Plot Vastu Shastra, Property Management

Verified RealEstate™

We're honored to be part of your real estate journey

3/350/2 Mettukuppam,
OMR Thoraipakkam,
Chennai, India

hello@verified.realestate
+91 9996 12 9996
www.verified.realestate