



Your trusted partner for buying, selling, and managing property,
ensuring hassle-free service with 100% transparency.

3/350/2 Mettukuppam,
OMR Thoraipakkam,
Chennai, India

hello@verified.realestate

+91 9996 12 9996

Official Property Record

Digitally Verified Record - Powered by Verified  RealEstate™



TO PALLAVARAM

Dhargha Road

Shamugams Textile

Dharmapalan Primary Health Center

Thennanthoppu street

ST. Marys Street

PROPOSED SITE

Sarojini Street

Thiripurasundari st

Sarojini St ext

N
W E
S

LOCATION PLAN

APPROVAL CONDITION


SCALE 1:100





APPROVED

SUBJECT TO THE CONDITIONS MENTIONED IN THIS OFFICE

For (Deputy Planner / Chief Planner / Member-Secretary
High Rise Building / Non High Rise Building
This Approval is valid only after building Permit is issued by the concern

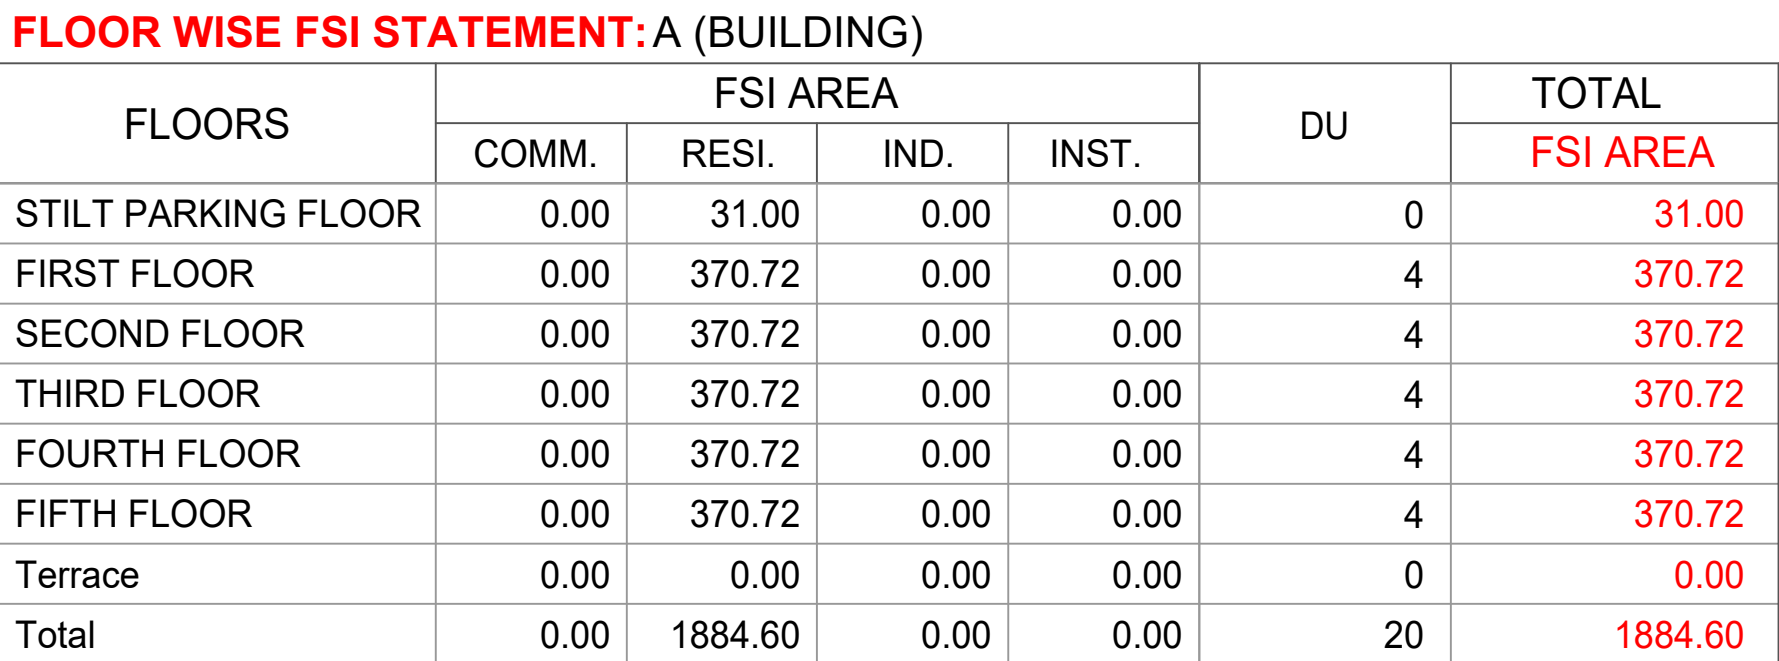QR
CODE

	Question 1	Question 2	Question 3
	Question 4	Question 5	Question 6

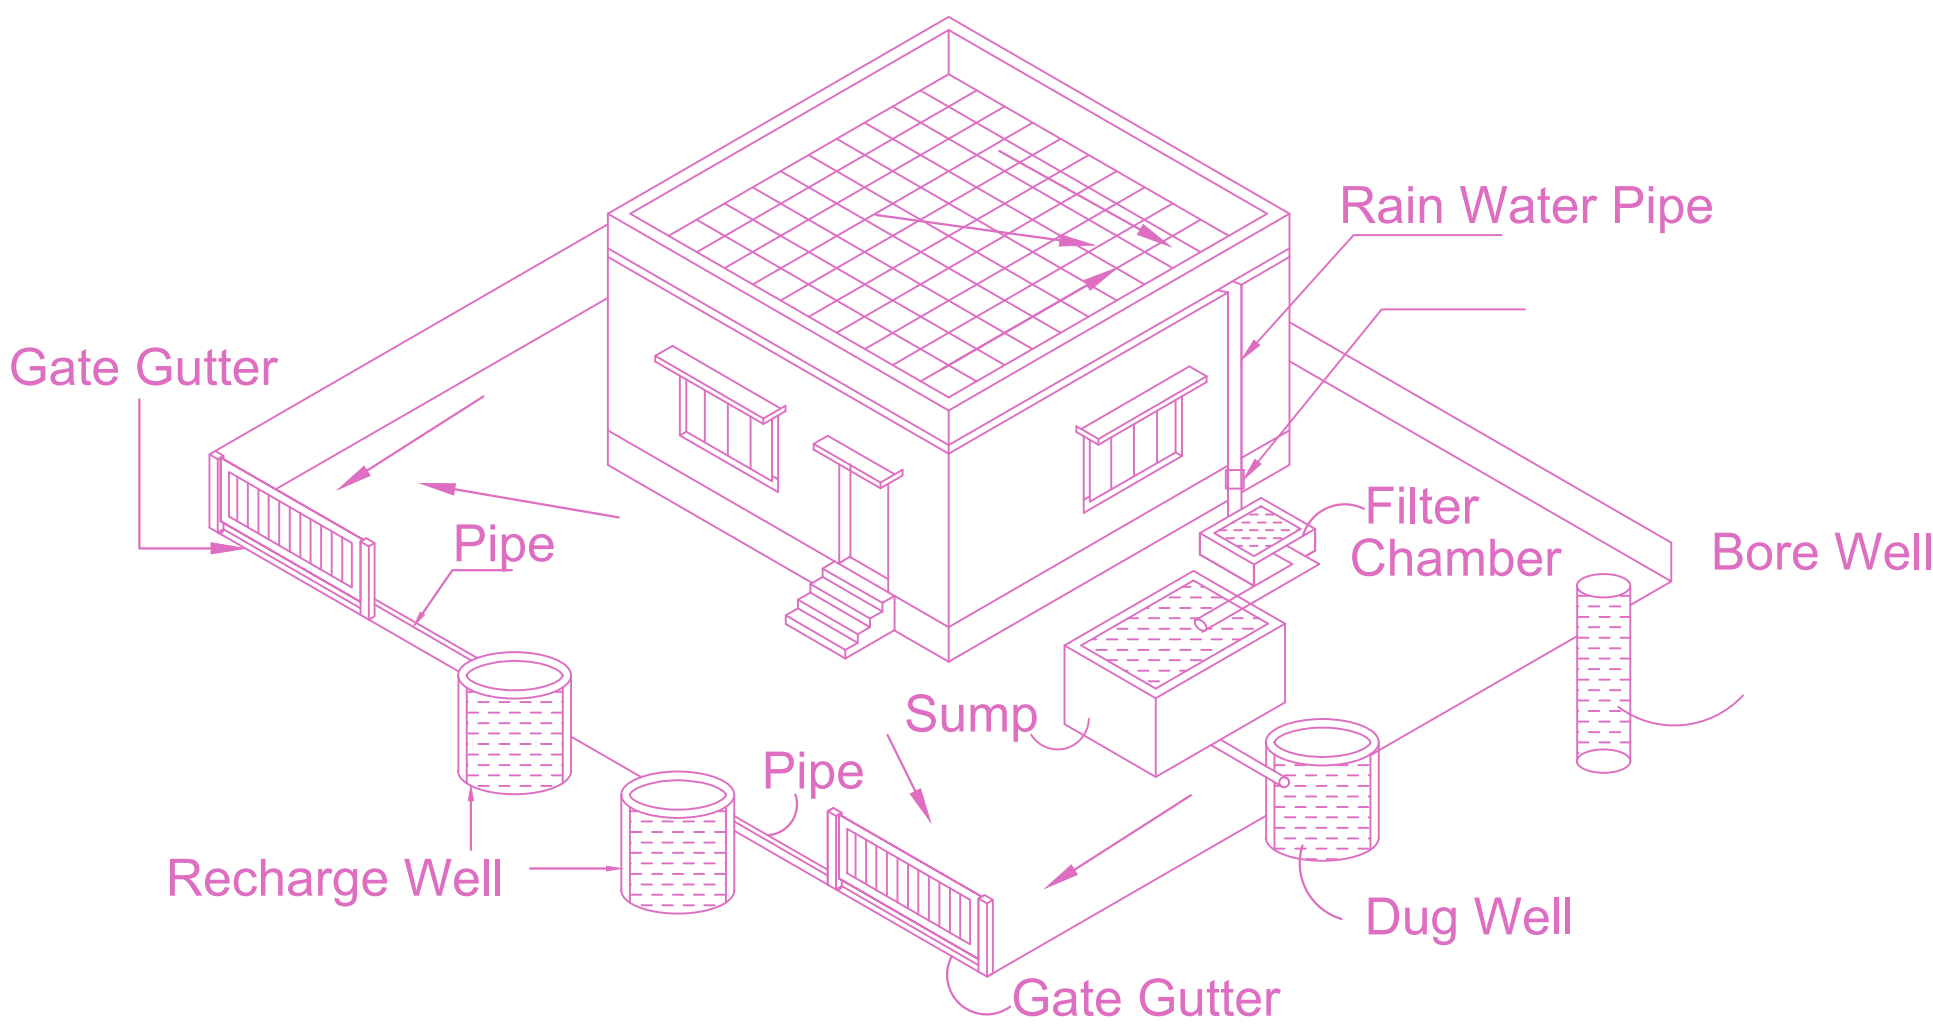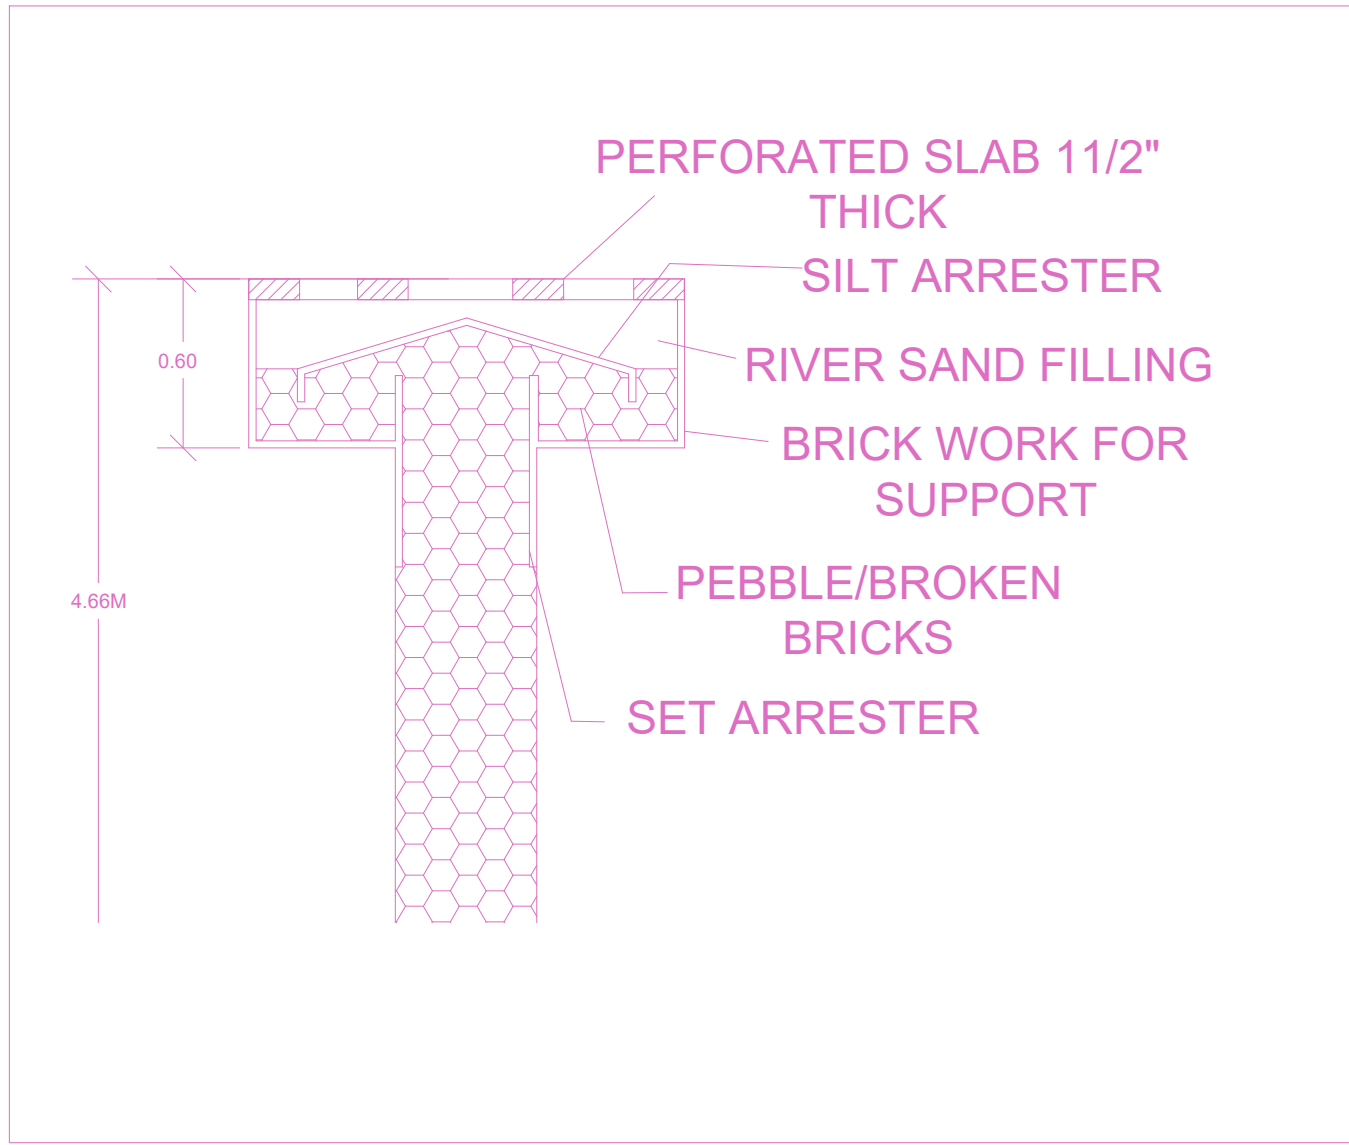



ELEVATION






1.50

3.50M

7.5 CM HT DWARF WALL

GATE DETAILS

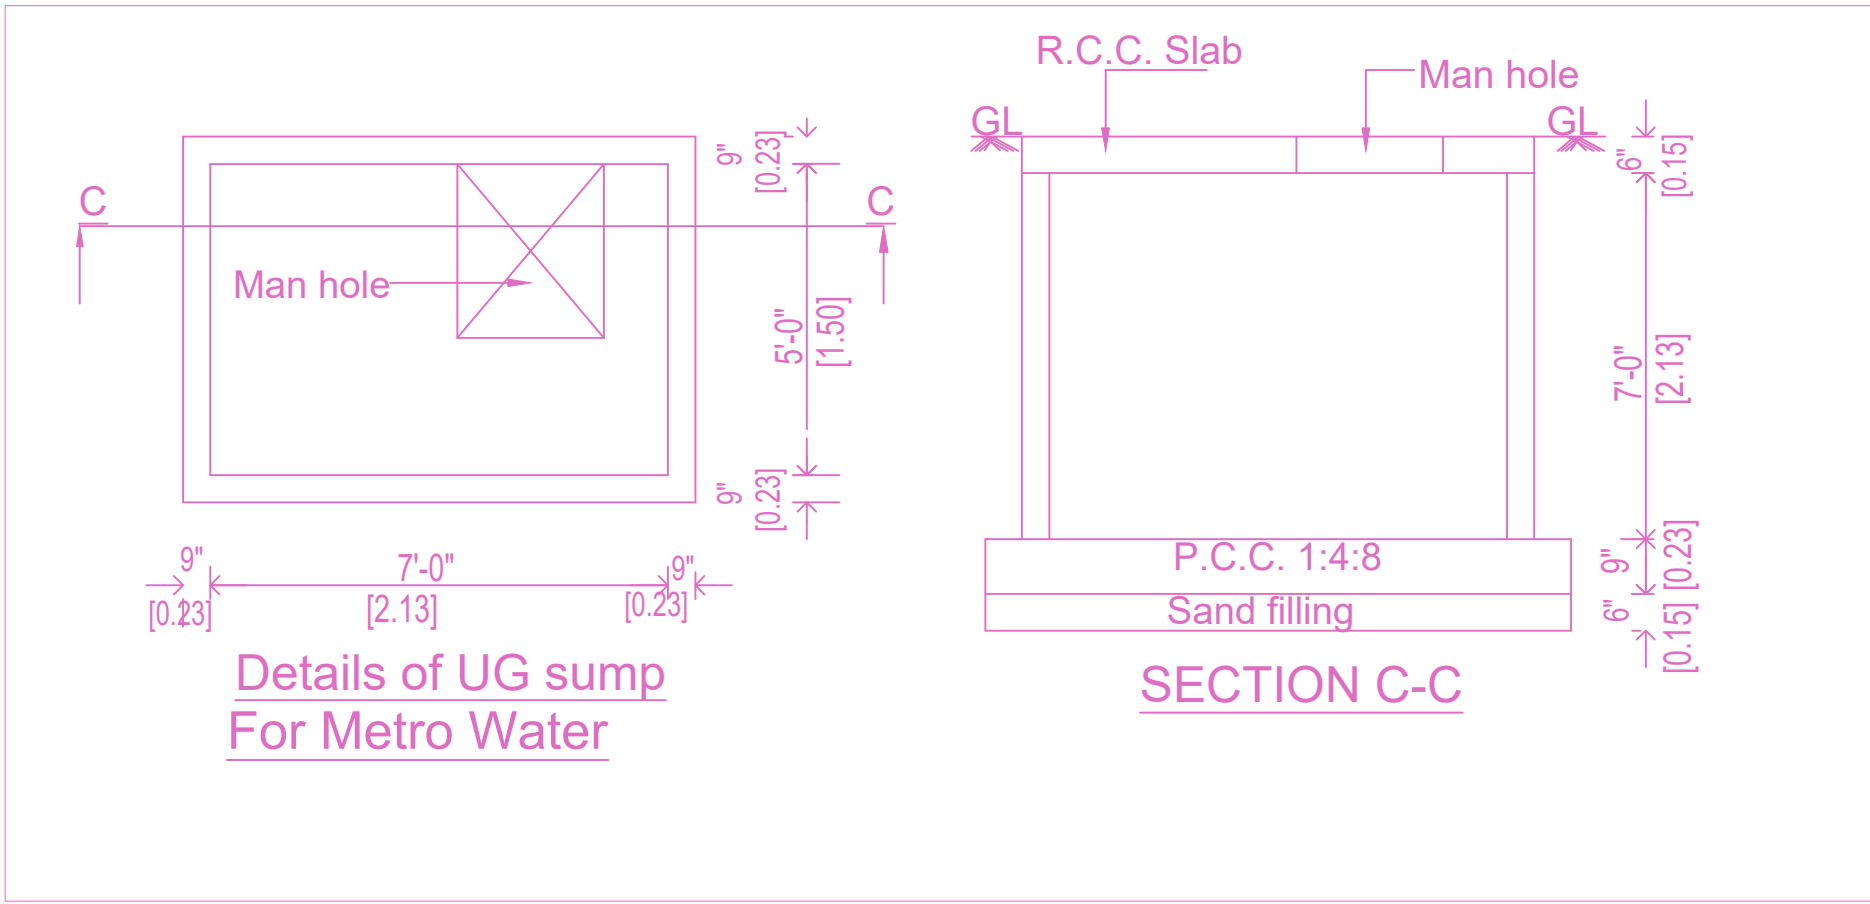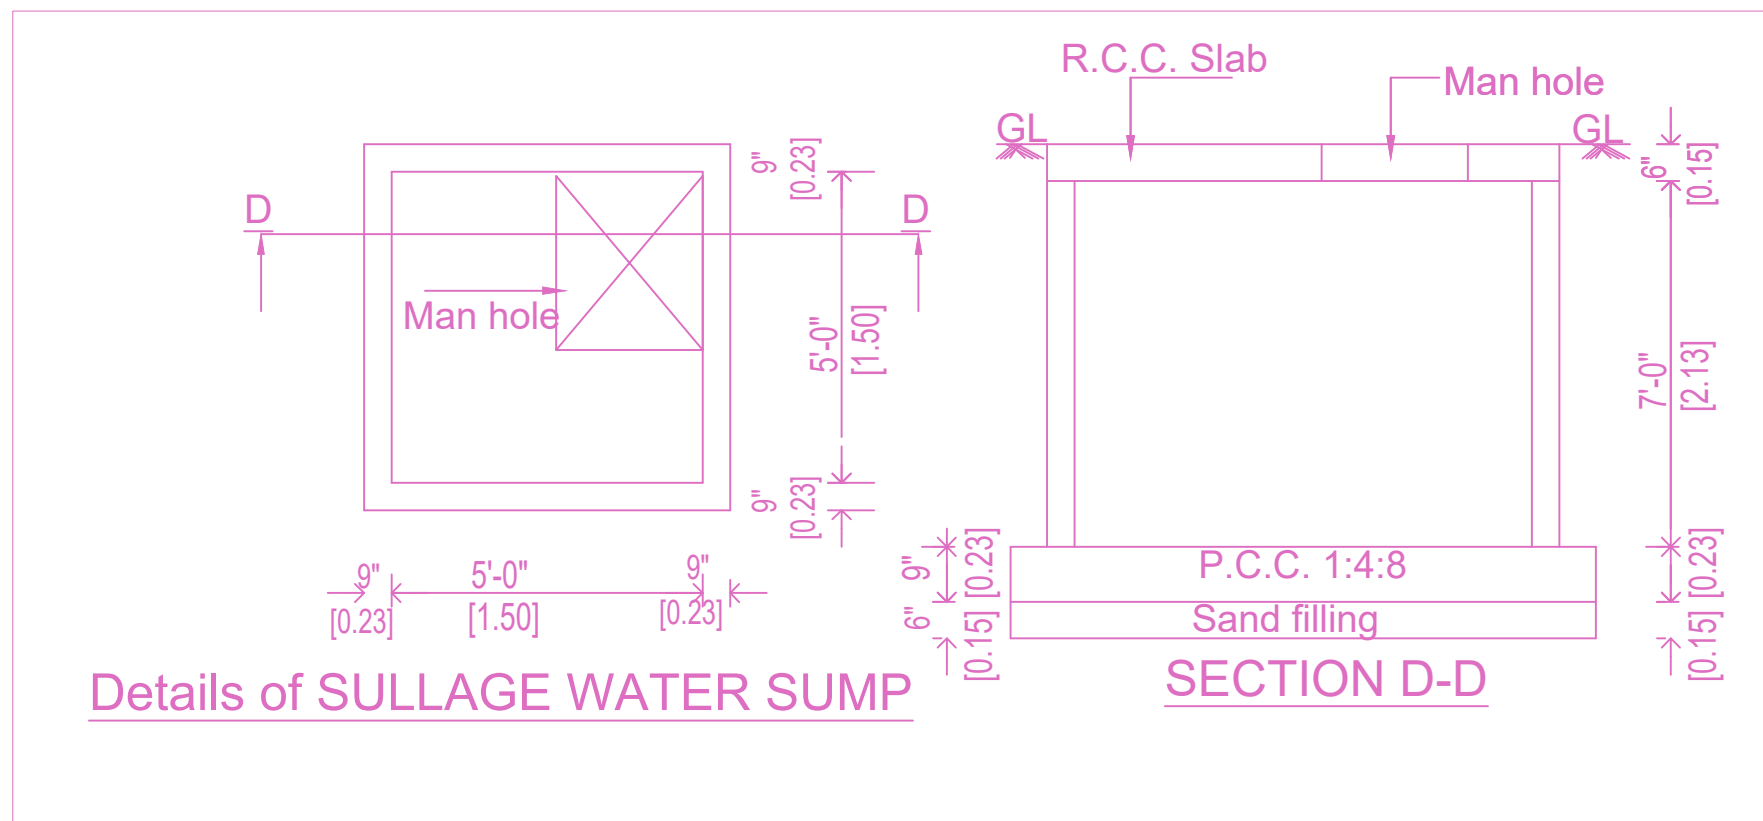

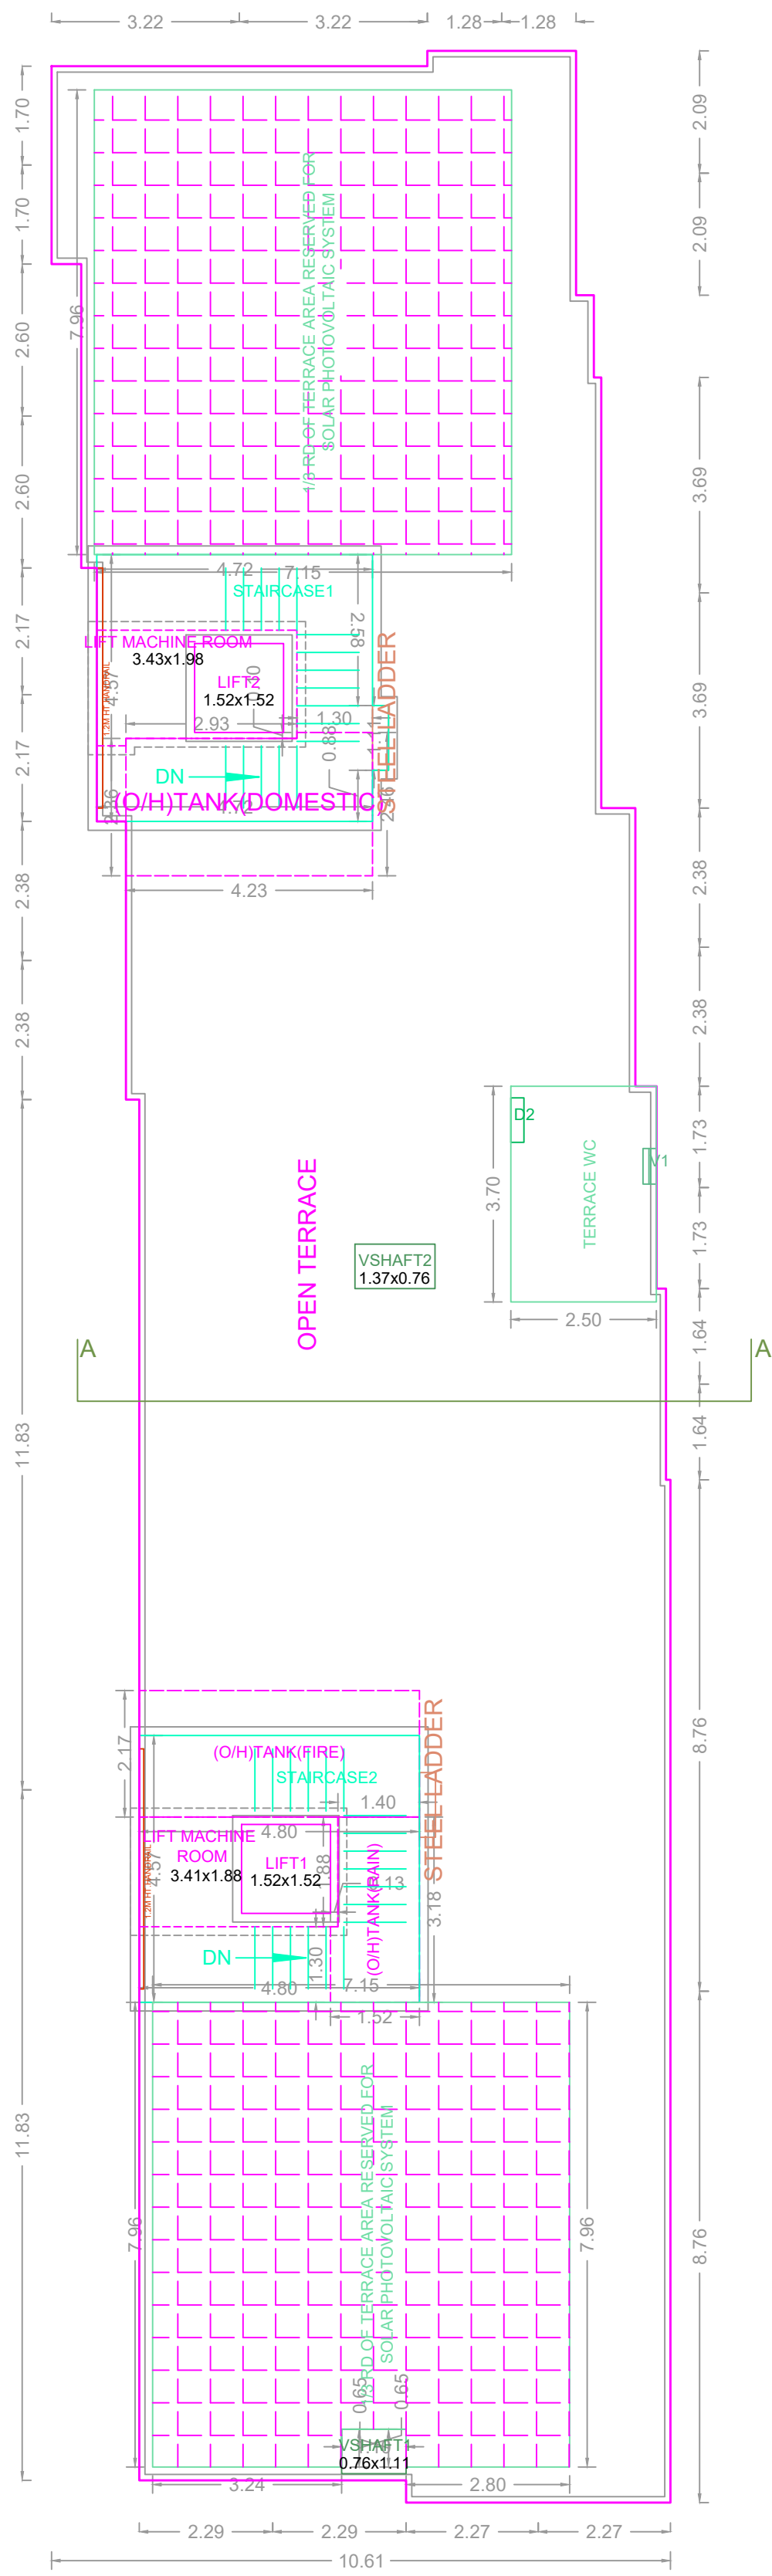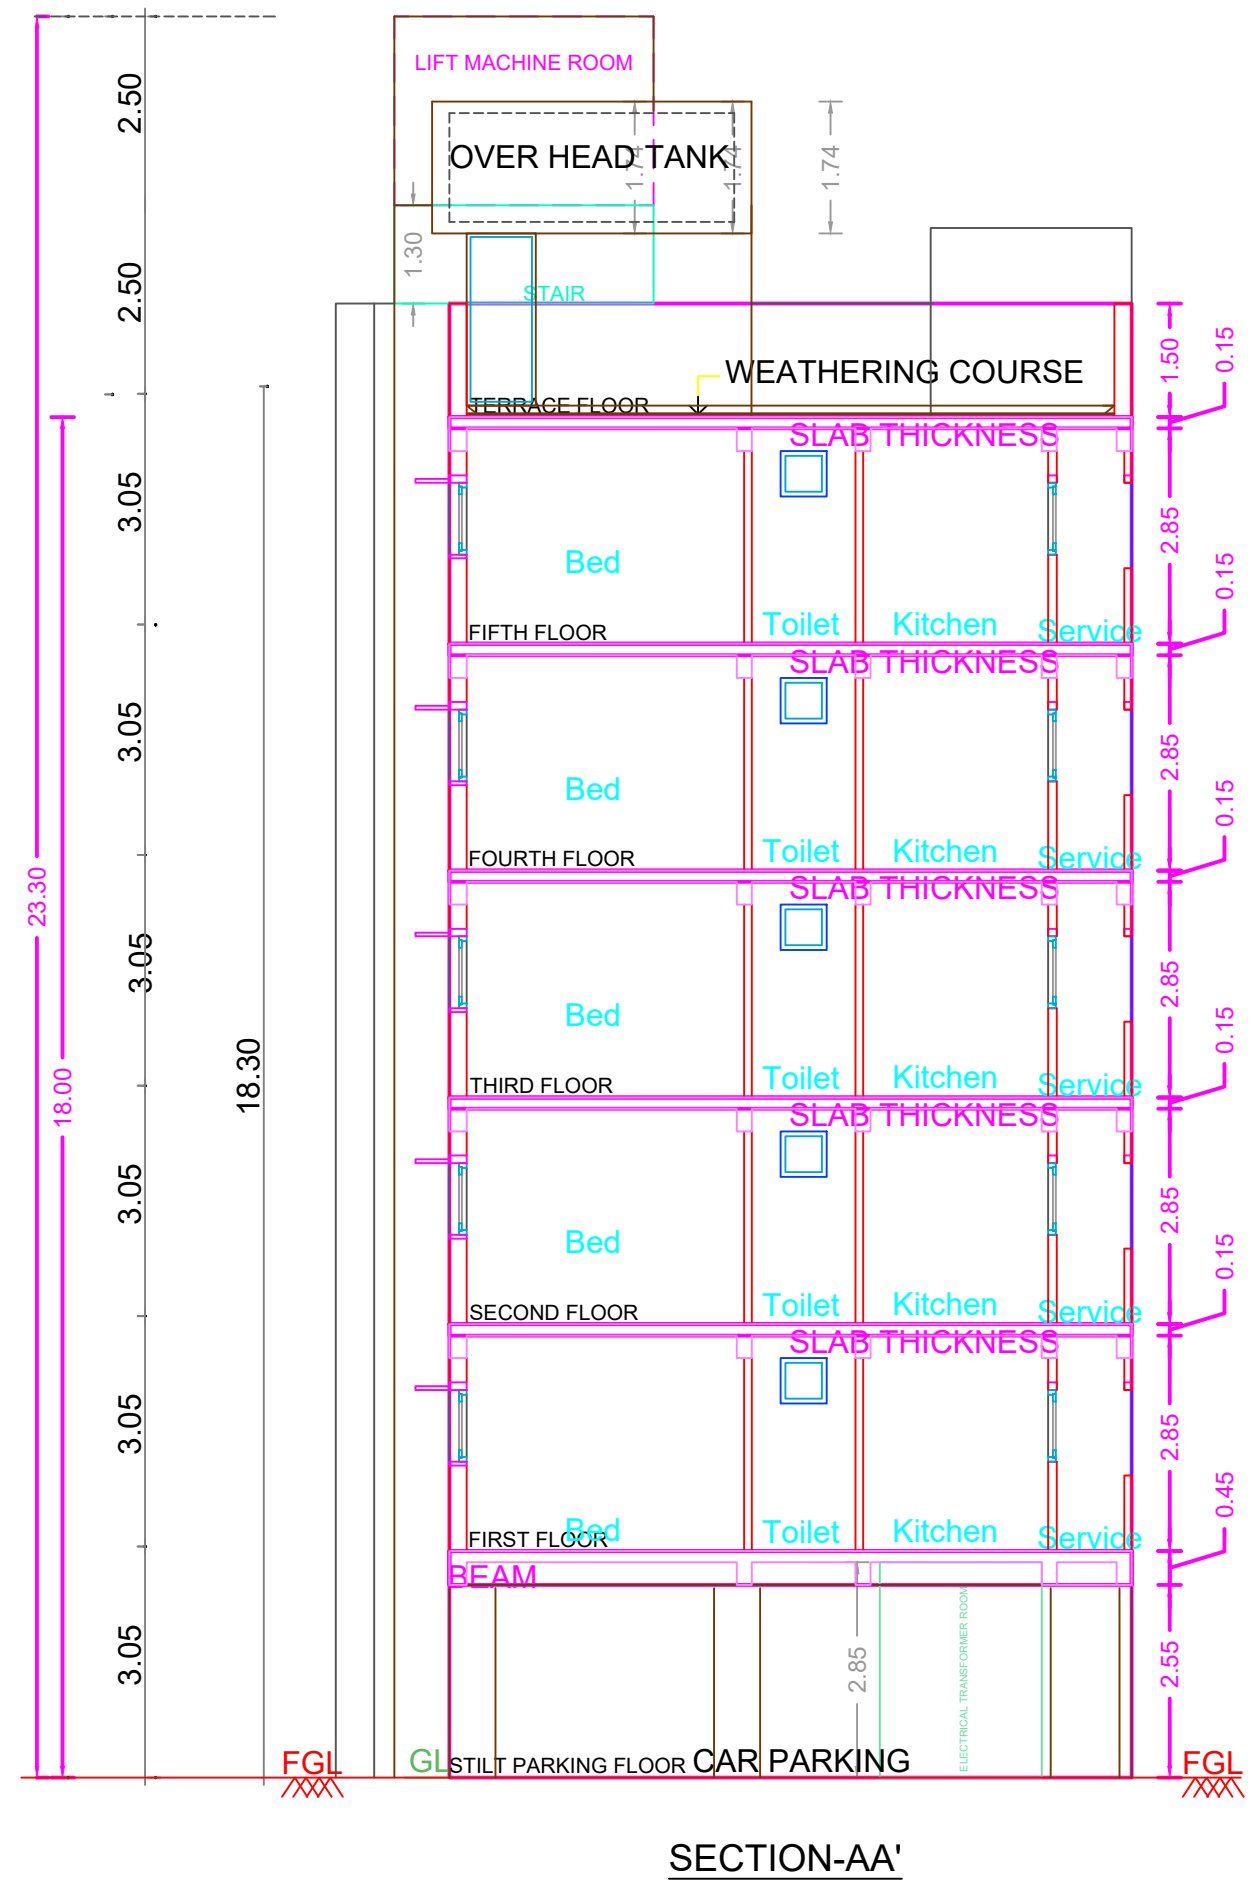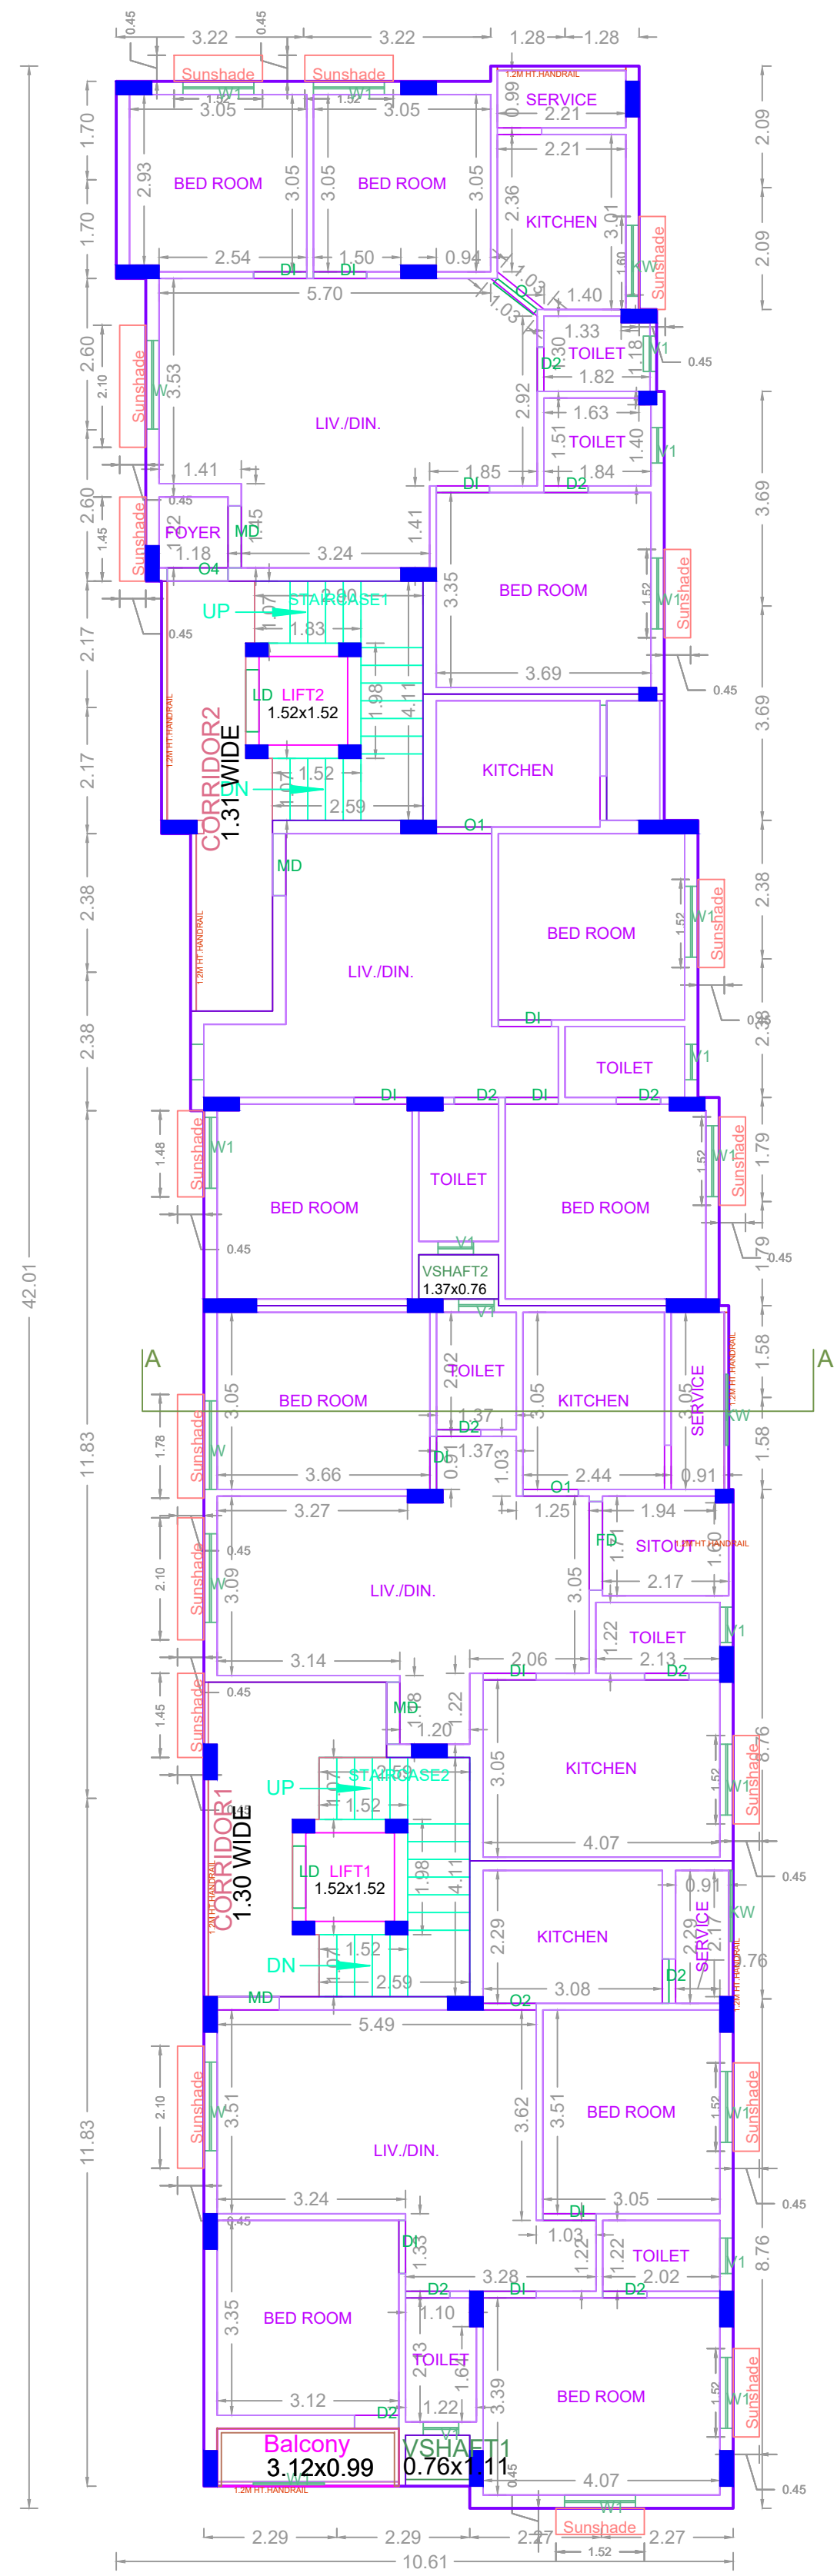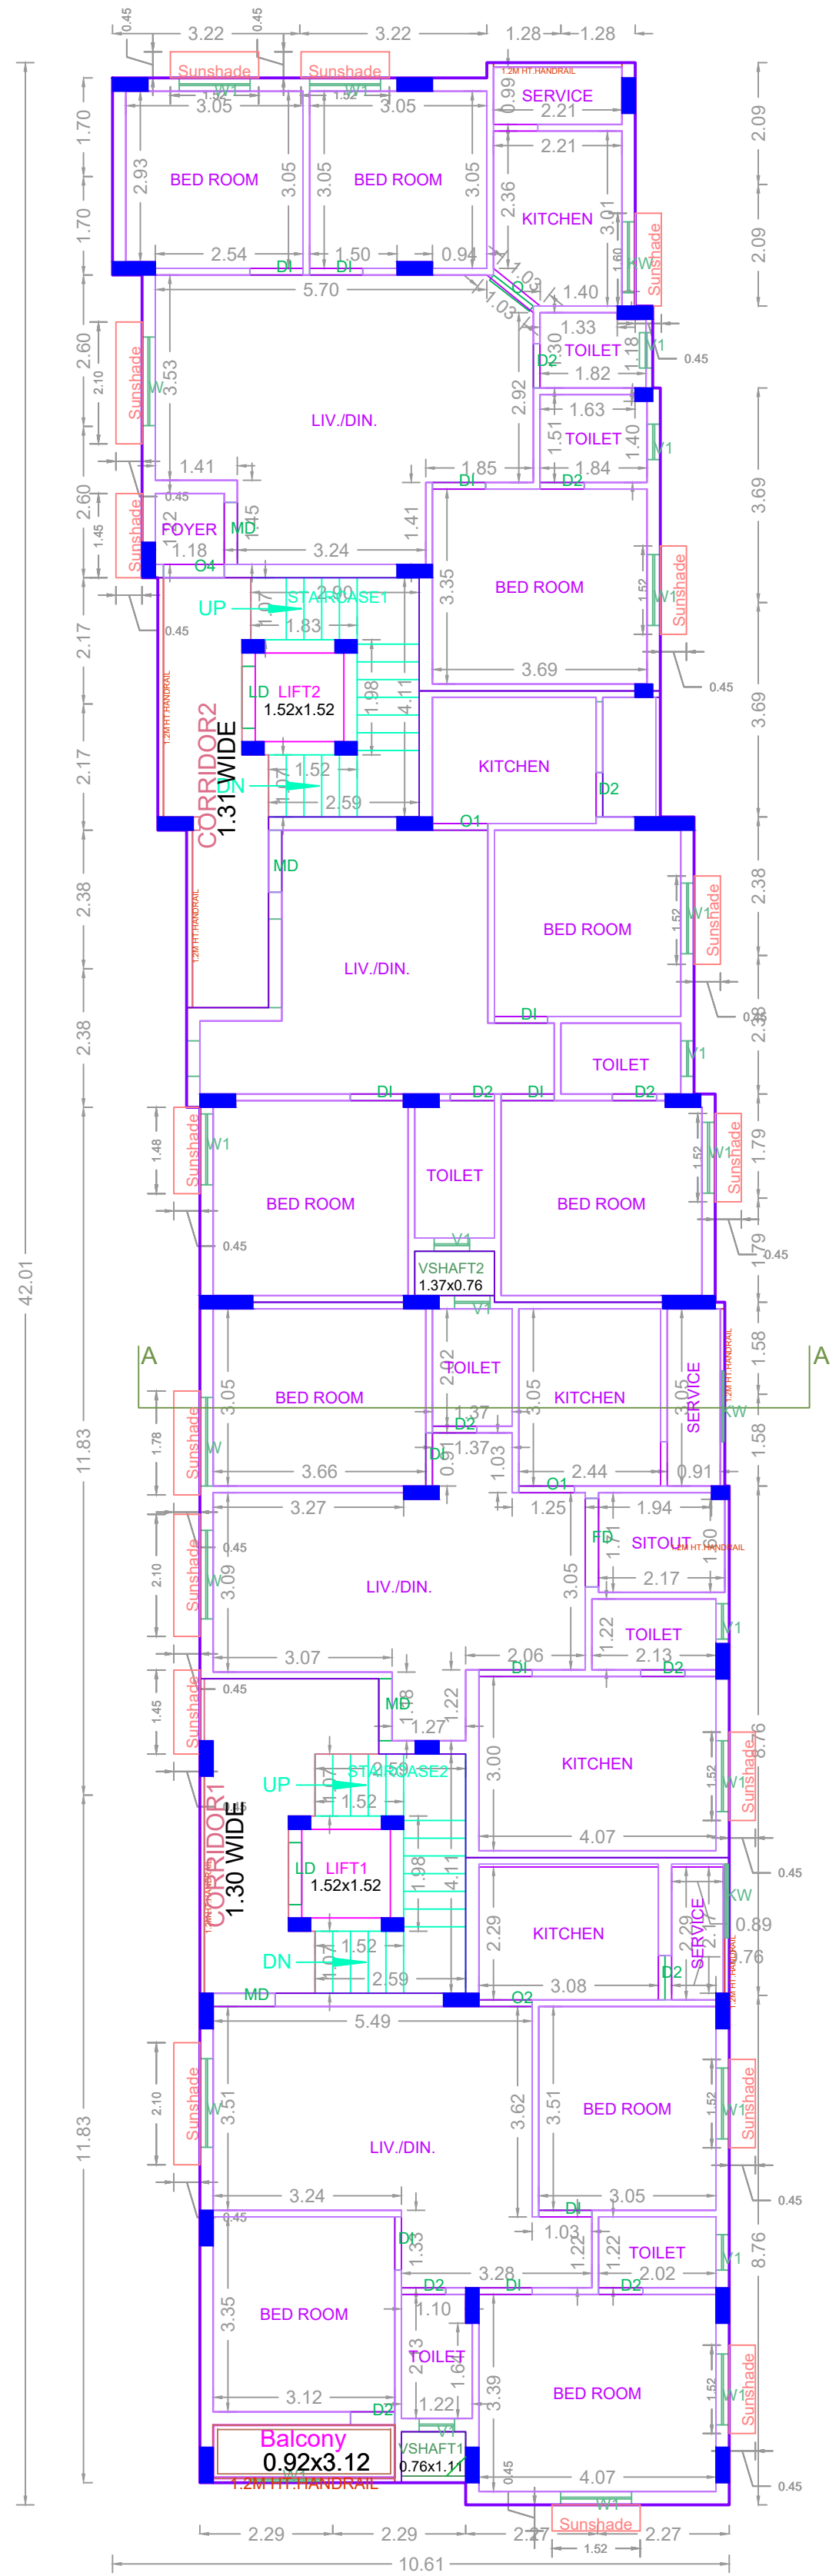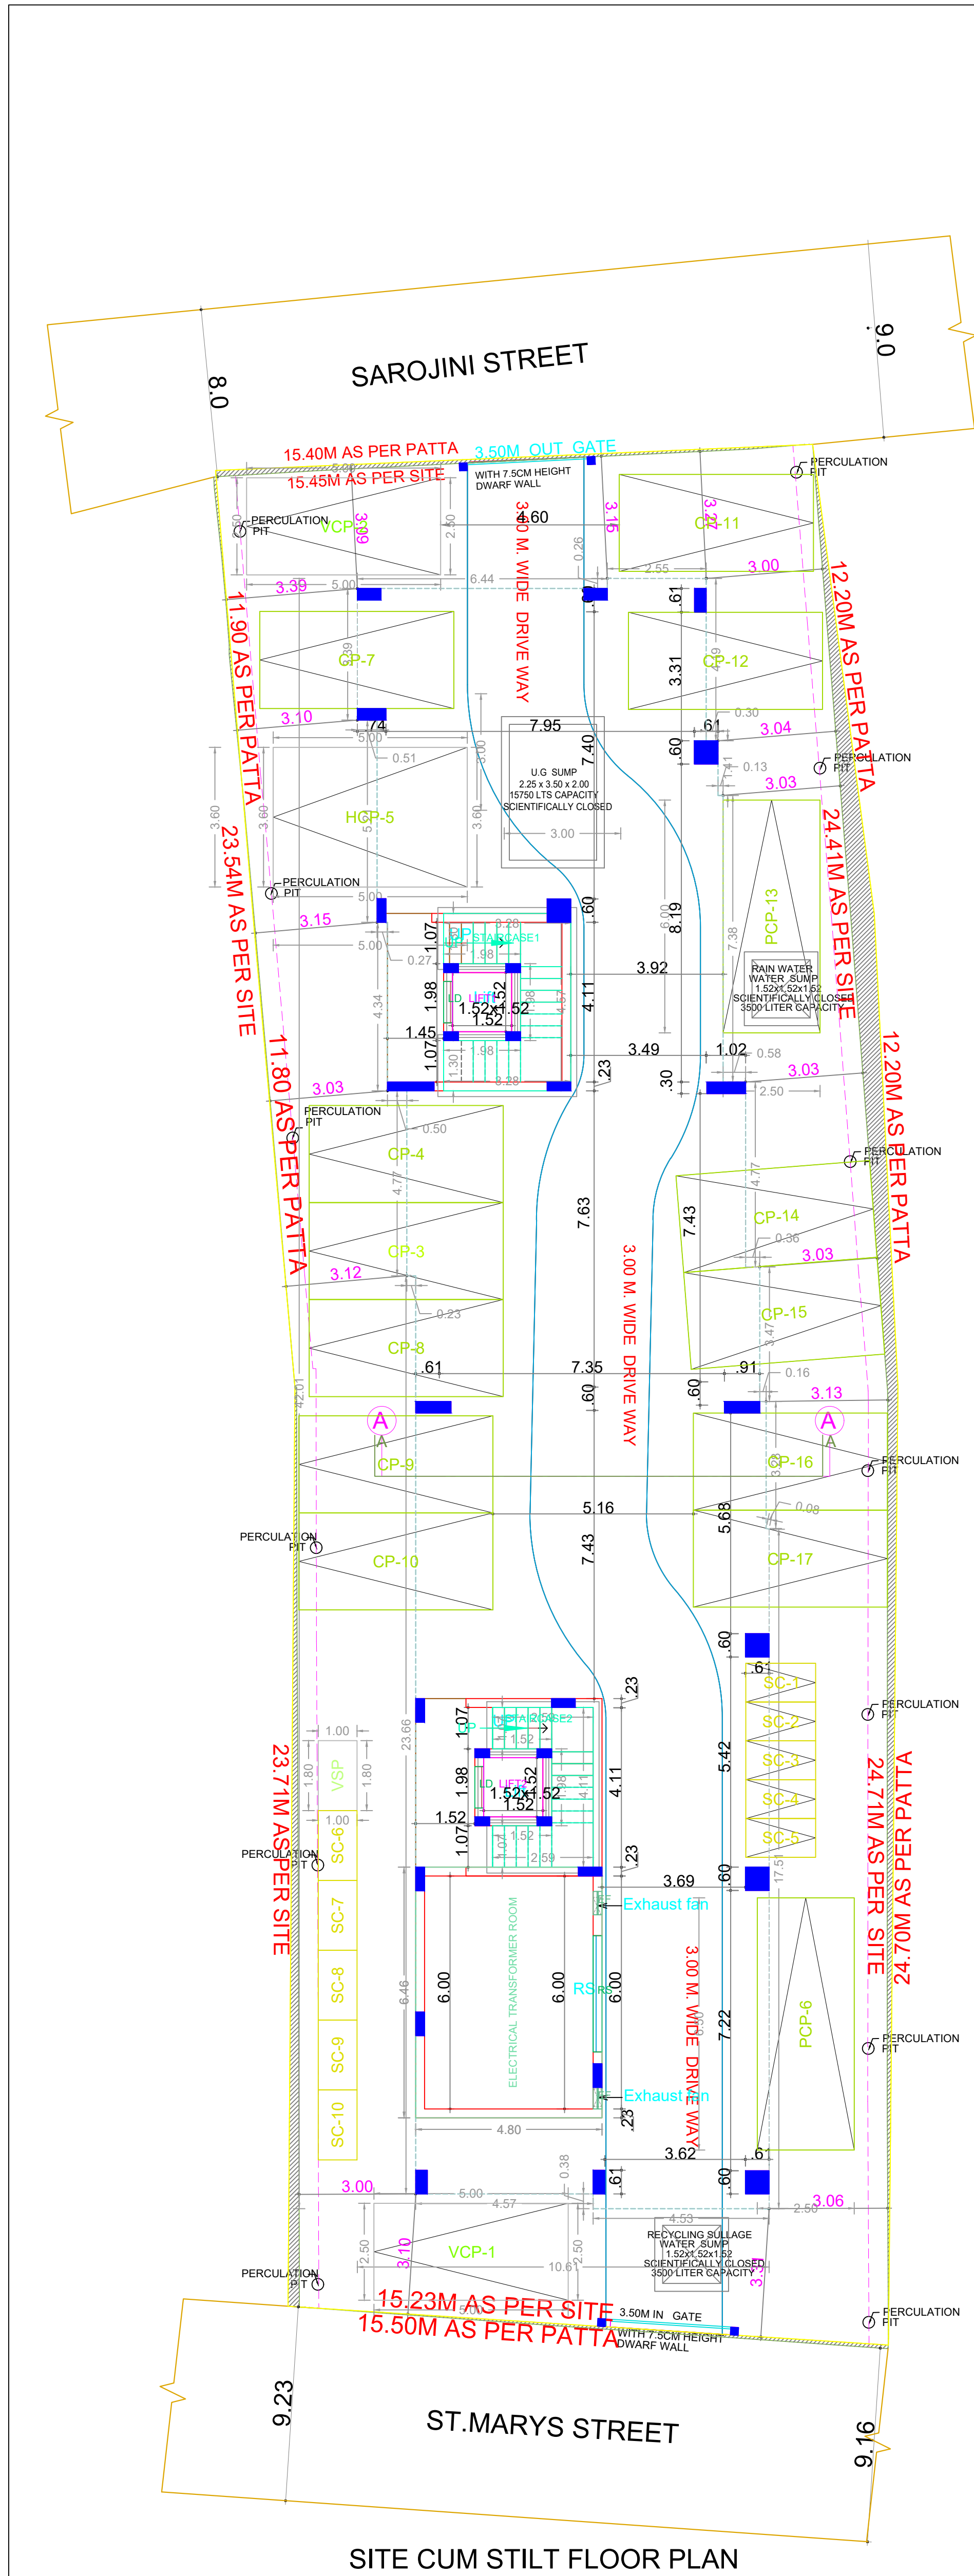

FLOOR NAME SHEET NO. 2 / 2

FLOOR NAME

PLAN SHOWING THE PROPOSED CONSTRUCTION OF STILT + 5FLOORS (HEIGHT - 18.30 M) RESIDENTIAL BUILDING WITH 20 DWELLING UNITS AT PLOT NO. 23 & 26, THENNANTHOPPE 2nd STREET (NOW ST.MARYS STREET), RAJAJI NAGAR , PALLAVARAM , CHENNAI COMPRISED IN OLD S.No. 365/3A1A1A1 Pt , S.NO.42/3 & 42/3-2 BLOCK No. 4, WARD - D OF ZAMIN PALLAVARAM VILLAGE, PALLAVARAM TALUK, CHENGALPATTU DISTRICT .

APPROVAL CONDITION

SCALE 1:100

CHENNAI METROPOLITAN DEVELOPMENT AUTHORITY

APPROVED


SUBJECT TO THE CONDITIONS MENTIONED IN THIS OFFICE

For (Deputy Planner / Chief Planner / Member-Secretary)

High Rise Building / Non High Rise Building

This Approval is valid only after building Permit is issued by the concerned Local Body.

QR CODE

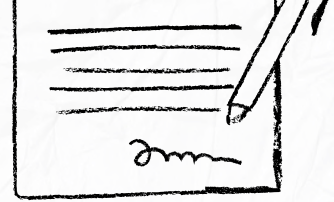

our services doesn't just end there



Buying & Selling Services

Property Buying Assistance, Property Selling Support, Market Price Analysis, Owner Outreach and Negotiation.



Legal & Documentation Services

Certified EC, Patta, legal opinions, property verification, due diligence, litigation solutions, and legal heir certificates.



Property Development & Approvals

Building plan approvals, construction, layout and sub-division approvals, zone conversion, and occupancy certification.




NRI & Investment Services

Escrow Services, Rentals, Litigation Solutions, Property Valuation and Property Management



Compliance & Special Services

Demolition, Vaasthu checks, regularization of unauthorized buildings, and office space solutions.

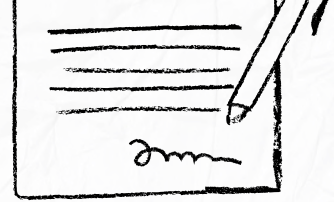

 **empowering your real estate decisions
with smart tools**



Property Valuation & Cost Estimation

Guideline Value, Apartment Composite Value, Stamp Duty & Registration Fees Calculator, Building Value Calculator, Capital Gains Calculator, Area Unit Converter, Length Unit Converter



Ownership, Compliance & Legal Verification

Encumbrance Certificate (EC) Search, Find Your SRO, Temple Property Check, WAQF Property Check, View Patta/Chitta, View FMB, Patta Analyzer, EC Analyzer



Zoning & Land Use Analysis

Land Use Zone Finder, CRZ Zone Check, Aquifer Zone Check, CBA Check, EWS Check, Road Width Check, Proposed Road Widening Check, FSI Calculator



Property Documentation & Workflow Tools

Forms & Templates, Document Generator, Document Translation, Dictionary



Vastu & Property Management Tools

Home Vastu Shastra, Plot Vastu Shastra, Property Management



We're honored to be part of your
real estate journey

3/350/2 Mettukuppam,
OMR Thoraipakkam,
Chennai, India

hello@verified.realestate
[+91 9996 12 9996](tel:+919996129996)
www.verified.realestate