Verified RealEstate™

RE REGULATORY RECORD

RERA Document

The document as the regulator published it, reproduced in full behind this page.

Published for reference. The authority's own register is the operative record.

Verified RealEstate™
3/350/2 Mettukuppam,
OMR Thoraipakkam,
Chennai 600 097, India

hello@verified.realestate
+91 9996 12 9996
verified.realestate

DIGITALLY VERIFIED RECORD

PLAN SHOWING THE SUB-DIVISION OF HOUSE SITES IN OLD S.Nos: 217/3B2, 217/6, 217/7A, 217/8 & 217/9 , PATTA No: 11055, AS PER PATTA NEW S.Nos: 217/3B2B, 217/3B3, 217/6C, 217/7A2, 217/8 & 217/9A4, PONNI AMMAN KOIL STREET, GANDHI NAGAR, VENGAIVASAL VILLAGE & VILLAGE PANCHAYAT, TAMBARAM TALUK, CHENGALPET DISTRICT, ST.THOMAS MOUNT PANCHAYAT UNION .

மனைப்பிரிவு / மனைப்பிரிவு வரைபட அனுமதி எண் 31/2025 நாள் 25.7.2025

ஒப்புதல் அளிக்கப்படுகிறது

பி.பி.ஏ.எண் 215/2025

தலைவர் / நிர்வாக அலுவலர்

வேங்கைவாசல் கிராம ஊராட்சி

Planning Permit No. 215/2025

APPROVED

Subject to the conditions in this Office Letter

D.Dis.No. 1261/2025 Dt. 25/7/2025


COMMISSIONER

St.Thomas Mount Panchayat Union at Chittlapakkam,Chennai-64

THIS PLANNING PERMISSION ISSUED AS PER DELEGATION OF POWERS GIVEN BY

Member Secretary,

CMDA, Chennai-600 008

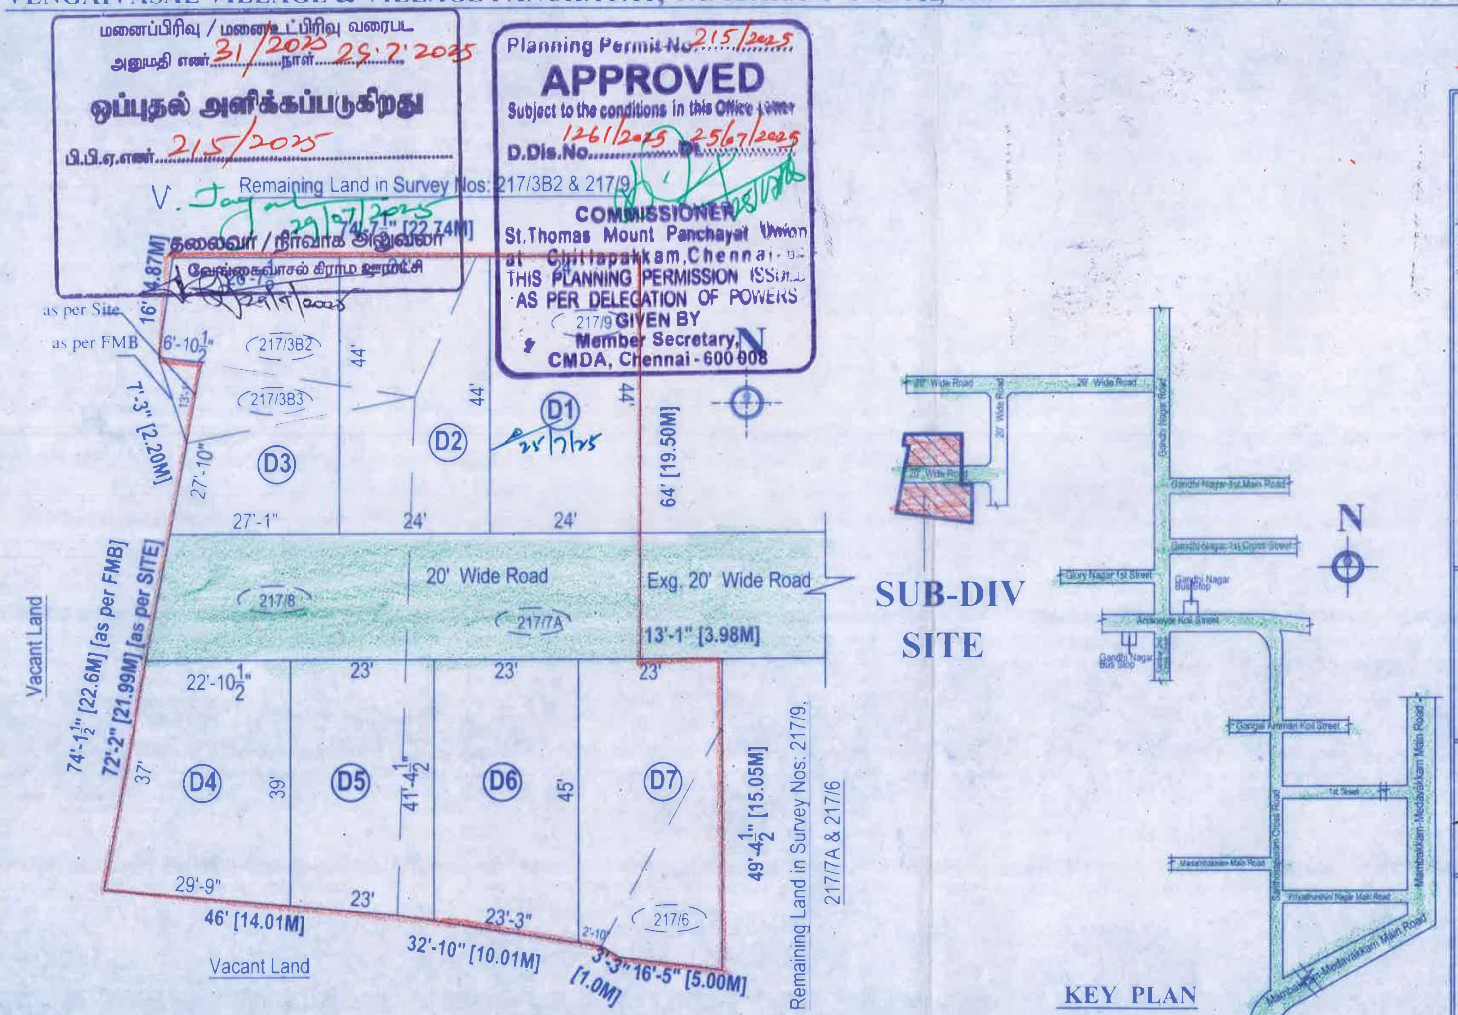

SUB - DIVISION PLAN

SCALE 1:200

KEY PLAN

(NTS)

AREA DETAILS

	SQ.FT	SQ.MT
PLOT EXTENT : 9016.00 - 837.91 (20.68 Cents)		
PLOT No: D1 AREA :	1056.00 -	98.14
PLOT No: D2 AREA :	1056.00 -	98.14
PLOT No: D3 AREA :	1130.00 -	105.01
PLOT No: D4 AREA :	1000.00 -	92.93
PLOT No: D5 AREA :	924.00 -	85.87
PLOT No: D6 AREA :	999.00 -	92.84
PLOT No: D7 AREA :	1094.00 -	101.67
ROAD AREA :	1757.00 -	163.28

COLOUR INDEX

PRO. SUB - DIVISION

ROAD

BOUNDARY

OWNER

G.YOGALAKSHMI, D.C.

Registered Engineer

Tambaram City Municipal Corporation

Reg.No: 009/LS/21/00002

SKY LINE DESIGN

No.202/253,Chandra Bhavan Complex,

Velachery Main Road,

East Tambaram,Chennai - 600 059.

L.S.Cell No : 9841001823

THE LANDLENS SUITE

Eight ways to know a piece of land before you pay for it.

This report covers one part of the picture. These cover the rest, drawn from the same government records, for any property in Tamil Nadu.

LandLens One
Ask anything about a property and get an answer grounded in live government records, with the sources shown.
/landlens/one

Verify My Land
Every record check run on one property and returned as a single report.
/landlens/verify-my-land

Legal Opinion
An advocate's written opinion on the title, built on the records we pull for it.
/landlens

One Map
Every layer on one map: the parcel, its boundary, zoning, water bodies and what sits around it.
/landlens/one/map

PriceMap
What land actually changed hands for around this plot, taken from the registered deeds.
/landlens/pricemap

Build Scope
What you are allowed to build here: floor space, height, coverage and setbacks.
/landlens/build-scope

Property Tracker
Watch a property and hear about it when something new is registered against it.
/landlens/property-tracker

Deal Room
Run the transaction in one place: documents, stamping, signatures and the parties.
/landlens/deal-room

FREE TOOLS · NO ACCOUNT NEEDED

Twenty-four checks you can run yourself, at no cost.

Records and verification

The registers themselves, read for you.

- Encumbrance Certificate
- Patta and Chitta
- Field Measurement Sketch
- EC Analyzer
- Bank charge check
- Court case search
- Seller background check
- Approval check by survey

Value and duty

What it is worth and what it costs to register.

- Guideline value by street
- Guideline value by survey
- Stamp duty and registration fees
- Capital gains
- Floor space index
- Area unit converter

Zoning and land use

What the plan says can happen on this land.

- Land use zone finder
- CMDA land use check
- Coastal regulation zone
- Master plan check
- Water bodies finder
- Airport height clearance

Registers and directories

Who holds it, and which office keeps the record.

- Find your registering office
- Temple property check
- Waqf property check
- RERA register

Every free tool
/tools

Services we run for you
/services

The LandLens suite
/landlens/one

Verified RealEstate™

Every claim in this document traces back to a government record.

- Legal opinions, due diligence and title verification
- Building plan, layout and sub-division approvals
- Completion and occupancy certificates, regularisation
- Escrow, negotiation and NRI property management
- Land survey, soil testing, architecture and construction

Verified RealEstate
3/350/2 Mettukuppam,
OMR Thoraipakkam,
Chennai 600 097, India
hello@verified.realestate
+91 9996 12 9996

Prepared from the registers named on the page each finding sits on. Where a register could not be read, this document says so in its place rather than leaving the gap to be read as a clean result.