Verified RealEstate™

Your trusted partner for buying, selling, and managing property, ensuring hassle-free service with 100% transparency.

3/350/2 Mettukuppam,
OMR Thoraipakkam,
Chennai, India

hello@verified.realestate
+91 9996 12 9996

Official Property Record

Digitally Verified Record - Powered by Verified RealEstate™



தமிழ்நாடு அரசு

வருவாய் மற்றும் பேரிடர் மேலாண்மைத் துறை

நில உரிமை விபரங்கள் : இ. எண் 10(1) பிரிவு

மாவட்டம் : நாமக்கல் வட்டம் : நாமக்கல்

வருவாய் கிராமம் : சிலுவம்பட்டி பட்டா எண் : 3113

உரிமையாளர்கள் பெயர்

1. பழனியாண்டிக்கவுண்டர் மகன் சுப்ரமணி

புல எண்	உட்பிரிவு	புன்செய்		நன்செய்		மற்றவை		குறிப்புரைகள்
		பரப்பு	தீர்வை	பரப்பு	தீர்வை	பரப்பு	தீர்வை	
		ஹெக் - ஏர்	ரூ - பை	ஹெக் - ஏர்	ரூ - பை	ஹெக் - ஏர்	ரூ - பை	
434	2	0 - 95.10	3.66	--	--	--	--	2024/0105/09/320684--2024/09/01/000320SD ------ Digitally signed:Srinivasan R Tahsildar 29/11/2024 12:46:29:PM
		0 - 95.10	3.66					

குறிப்பு :

1. மேற்கண்ட தகவல் / சான்றிதழ் நகல் விவரங்கள் மின் பதிவேட்டிலிருந்து பெறப்பட்டவை. இவற்றை தாங்கள் **https://eservices.tn.gov.in** என்ற இணைய தளத்தில் **09/01/542/03113/30248** என்ற குறிப்பு எண்ணை உள்ளீடு செய்து உறுதி செய்துகொள்ளவும்.
2. இத் தகவல்கள் 30-11-2024 அன்று 02:10:01 PM நேரத்தில் அச்சடிக்கப்பட்டது.
3. கைப்பேசி கேமராவின்2D barcode படிப்பான் மூலம் படித்து 3G/GPRS வழி இணையதளத்தில் சரிபார்க்கவும்

433/4A1 433/4A2 செ ... 8.2 4 3.85 0.63.67 2.45 2318 ஐ. உரங்கிய
433/4B2 " செ ... 8.2 4 3.85 0.02.23 0.09 6ஆம் திட்டபகுதியை 33
0.65.90 2.54 நன்செய்
2729 ஐ.யு. பயனாளர்
TK/கே/1795/143 ப.க
ஆ.உ.அ/கூ.அ/015/22
நா.உ 12


கி. எண். 54. சிலுவம்பட்டி.

1	2	3	4	5	6	7	8	9	10	11	
								குழை ஹெ. ஏர்ஸ்	ரூ. பை.		
432	5	432-5	ர	செ	...	8-2	4	3 85	0 64.0	2 45	153 சி. செங்காளி கவுண்டர்.
								2 99.5	10 60		
433	1	433-1	அ	புற	...	...	...	...	0 24.5	...	.....
	(2)	-2	ர	செ	...	8-2	4	3 85	1 41.5	5 45	115 அ. சீரங்கன்.
	(3)	-3	ர	செ	...	8-2	4	3 85	1 15.5	4 45	269 வ. வாங்கிலி கவுண்டர்.
	(4)	-4	ர	செ	...	8-2	4	3 85	0 11.5	2 75	269 வ. வாங்கிலி கவுண்டர்.
								3 53.0	12 65		
434	...	434	ர	செ	...	8-2	4	3 85	4 91.5	18 90	362 ந. ம. ரா. பரமசிவம் மற்றும் மூன்று பேர்களும். *
435	1A	435-1பா	ர	செ	...	8-2	4	3 85	0 47.0	1 80	59 கொ. காளி ம்மாள்.
	1B	-1பா	ர	செ	...	8-2	4	3 85	0 03.0	0 10	59 கொ. காளி யம்மாள்.
	2A	-2பா	ர	செ	...	8-2	4	3 85	0 93.0	3 60	60 தே. காளி கவுண்டர்.
	2B	-2பா	ர	செ	...	8-2	4	3 85	0 02.5	0 10	60 தே. காளி கவுண்டர்.
	3A	-3பா	ர	செ	...	8-2	4	3 85	1 34.0	5 15	59 கொ. காளி யம்மாள்.
	3B	-3பா	ர	செ	...	8-2	4	3 85	0 01.5	0 06	59 கொ. காளி யம்மாள்.
	4	-4	ர	செ	...	8-2	4	3 85	0 27.0	1 05	350 ரா. மாரிமுத்து செட்டியார் (1), பொன்னான் செட்டியார் (2), ரா. பழனி யம்மாள் (3).

கிராம நிர்வாக அலுவலர்
31, சிலுவம்பட்டி கிராமம்,
நாமக்கல் வட்டம் & மாவட்டம்.

* விவரப்பட்டியலைப் பார்க்கவும்.

13

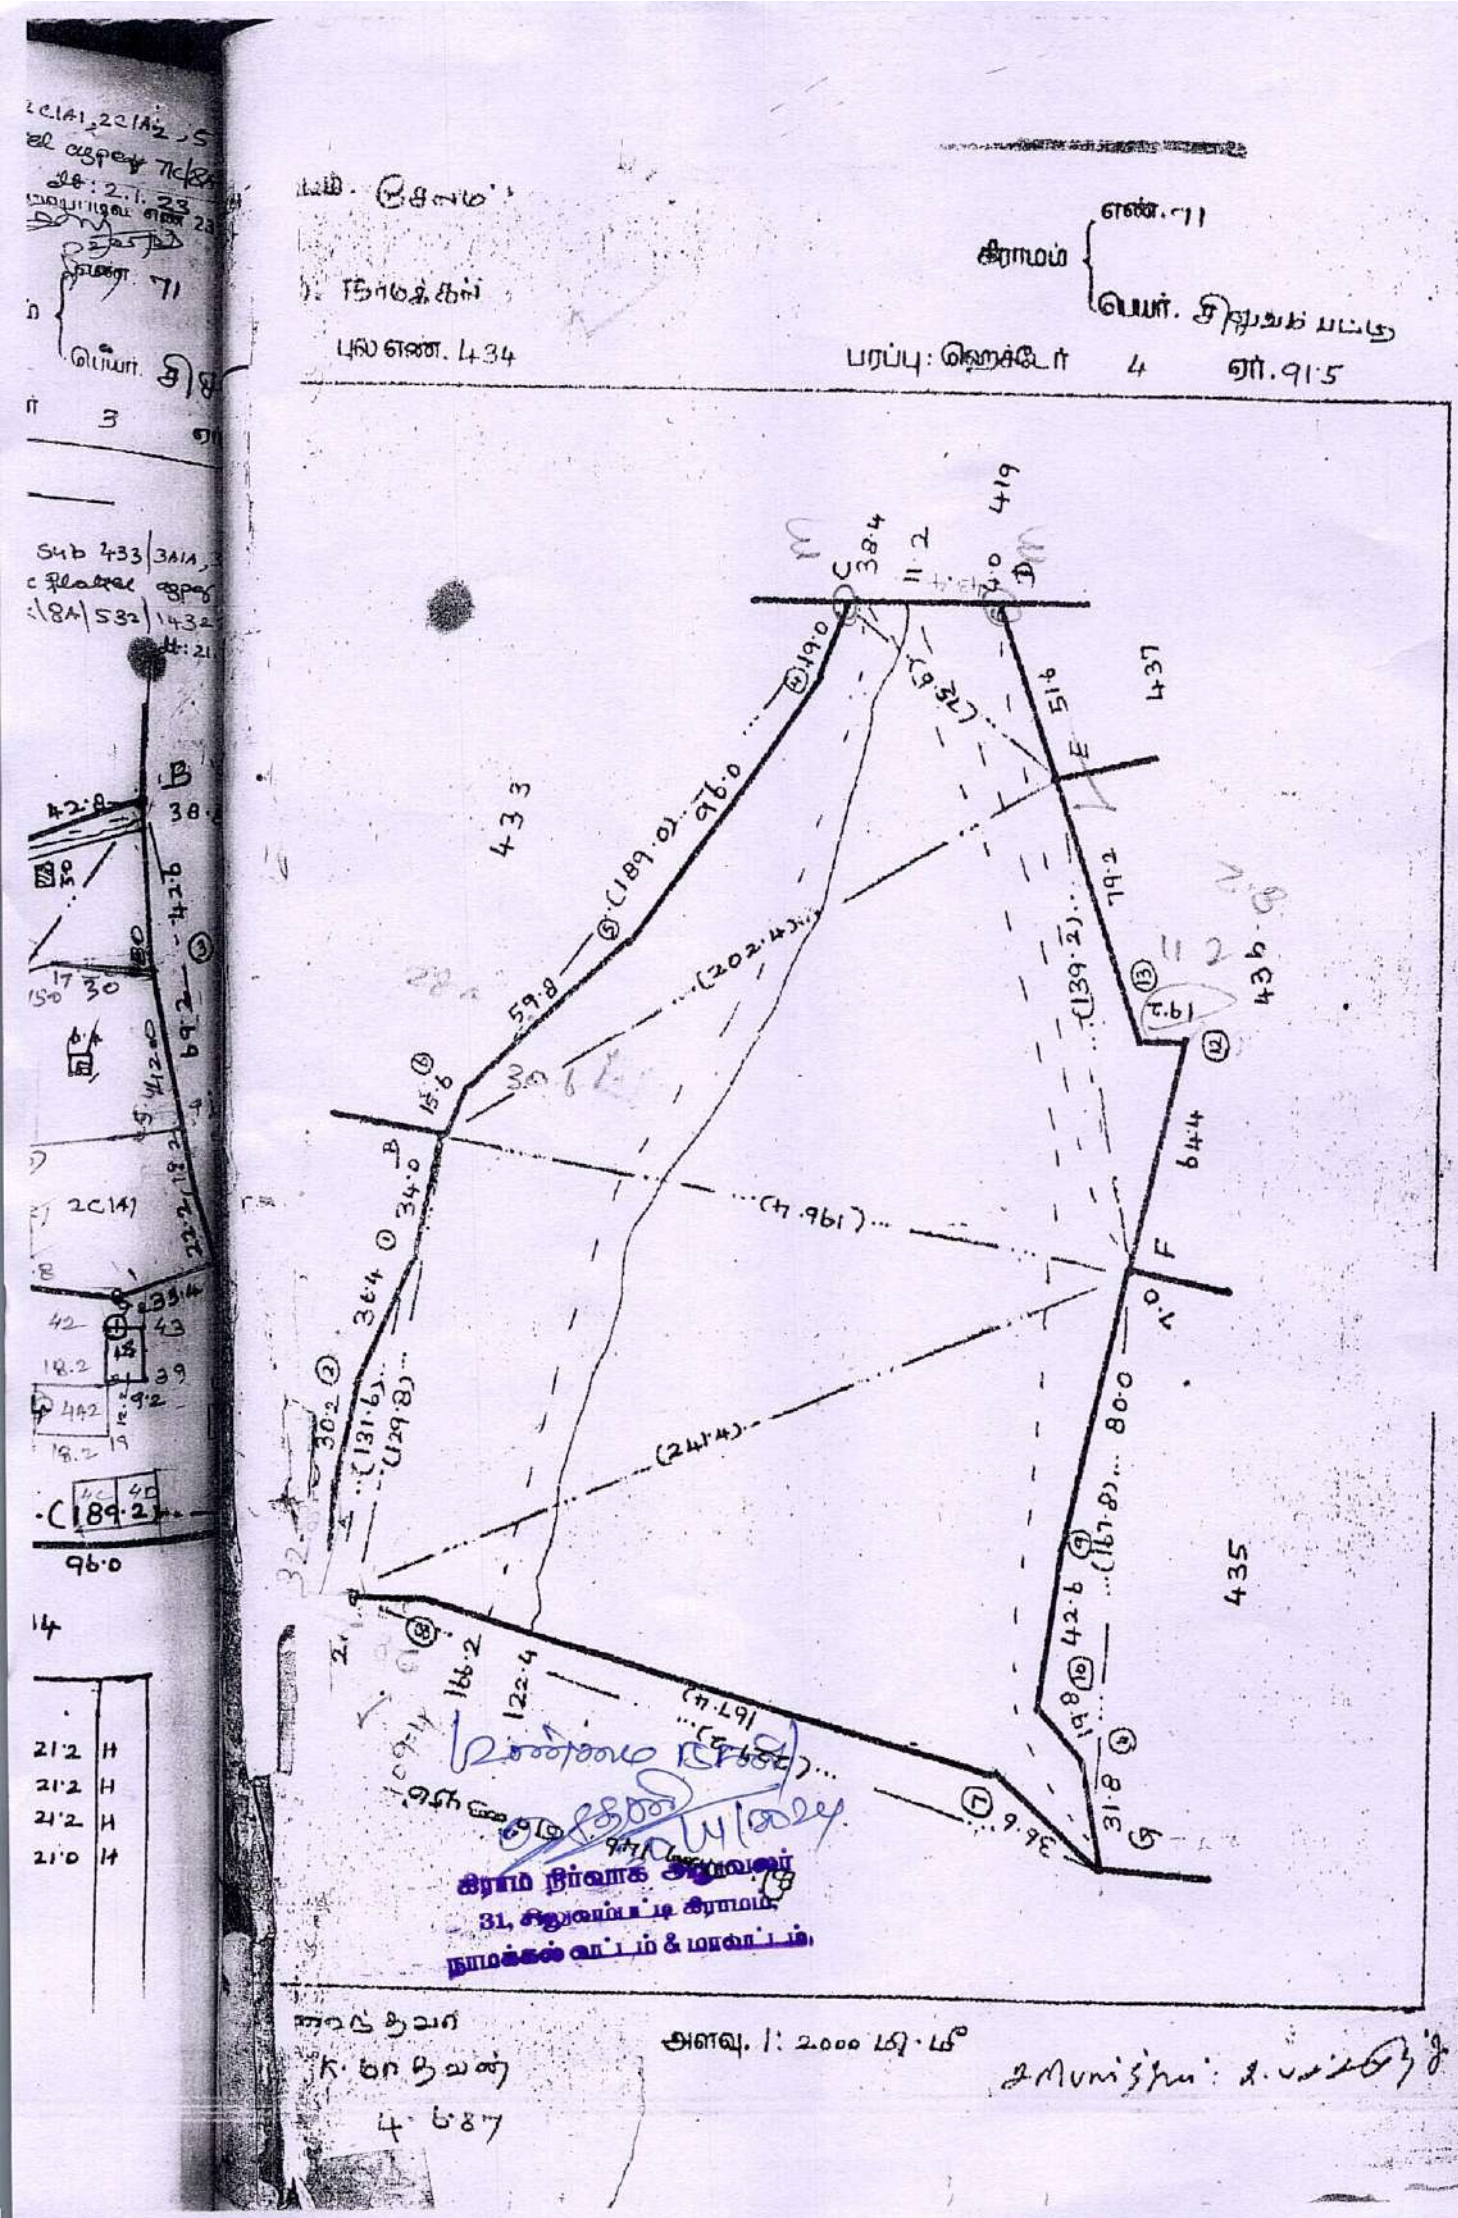

புல எண். 434
பரப்பு: ஹெக்டேர் 4 ஏர். 91.5
433
434
435
437
419
(189.0)
(202.4)
(139.2)
(131.6)
(129.8)
(24.4)
(7.96)
(167.8)
(7.67)
(7.97)
(189.2)
96.0
59.8
34.0
36.4
30.2
18.8
122.4
64.4
79.2
80.0
42.6
31.8
51.6
38.4
11.2
42.8
38.2
33.4
21.2
21.0
4.687
அளவு. 1: 2000 மி.மீ
கிராம நிர்வாக அலுவலர்
31, சிறுவம்பட்டி கிராமம்,
நாமக்கல் வட்டம் & மாவட்டம்.

மாவட்டம்.

கிராமம் { பெயர்.

வட்டம்.

புல எண். பரப்பு: ஹெக்டேர் ஏர்.

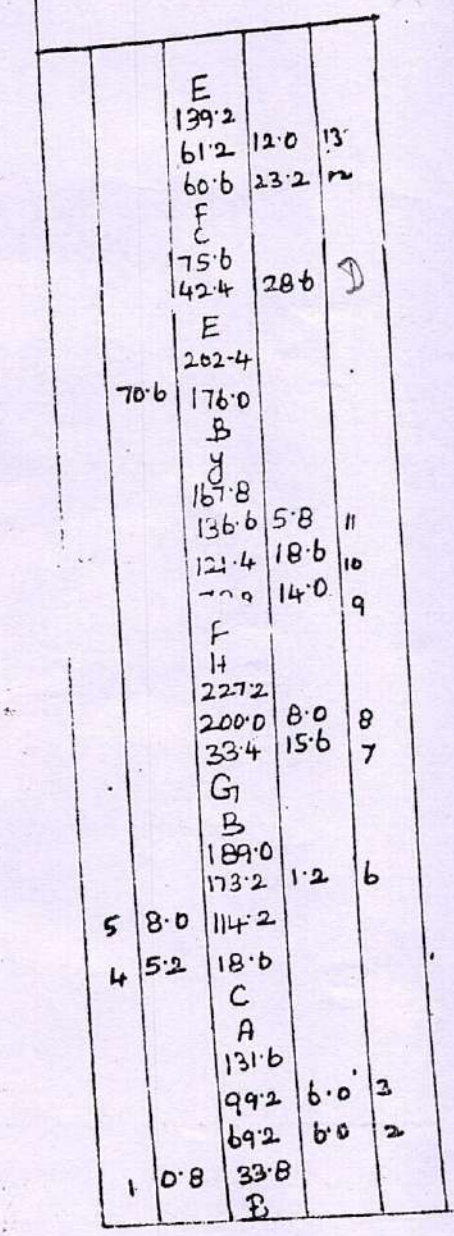

அளவு.

(உள்ளாட்சி)

அதிகாரி

கிராம நிர்வாக அலுவலர்
34, சிறுவாச்சூர் கிராமம்,
நாமக்கல் வட்டம் & மாவட்டம்.

District : Namakkal


Taluk : Namakkal

Village : Siluvampatty [542]

Survey No : 434

Area : Hect 04 Ares 91.50

Scale : 1 : 1456

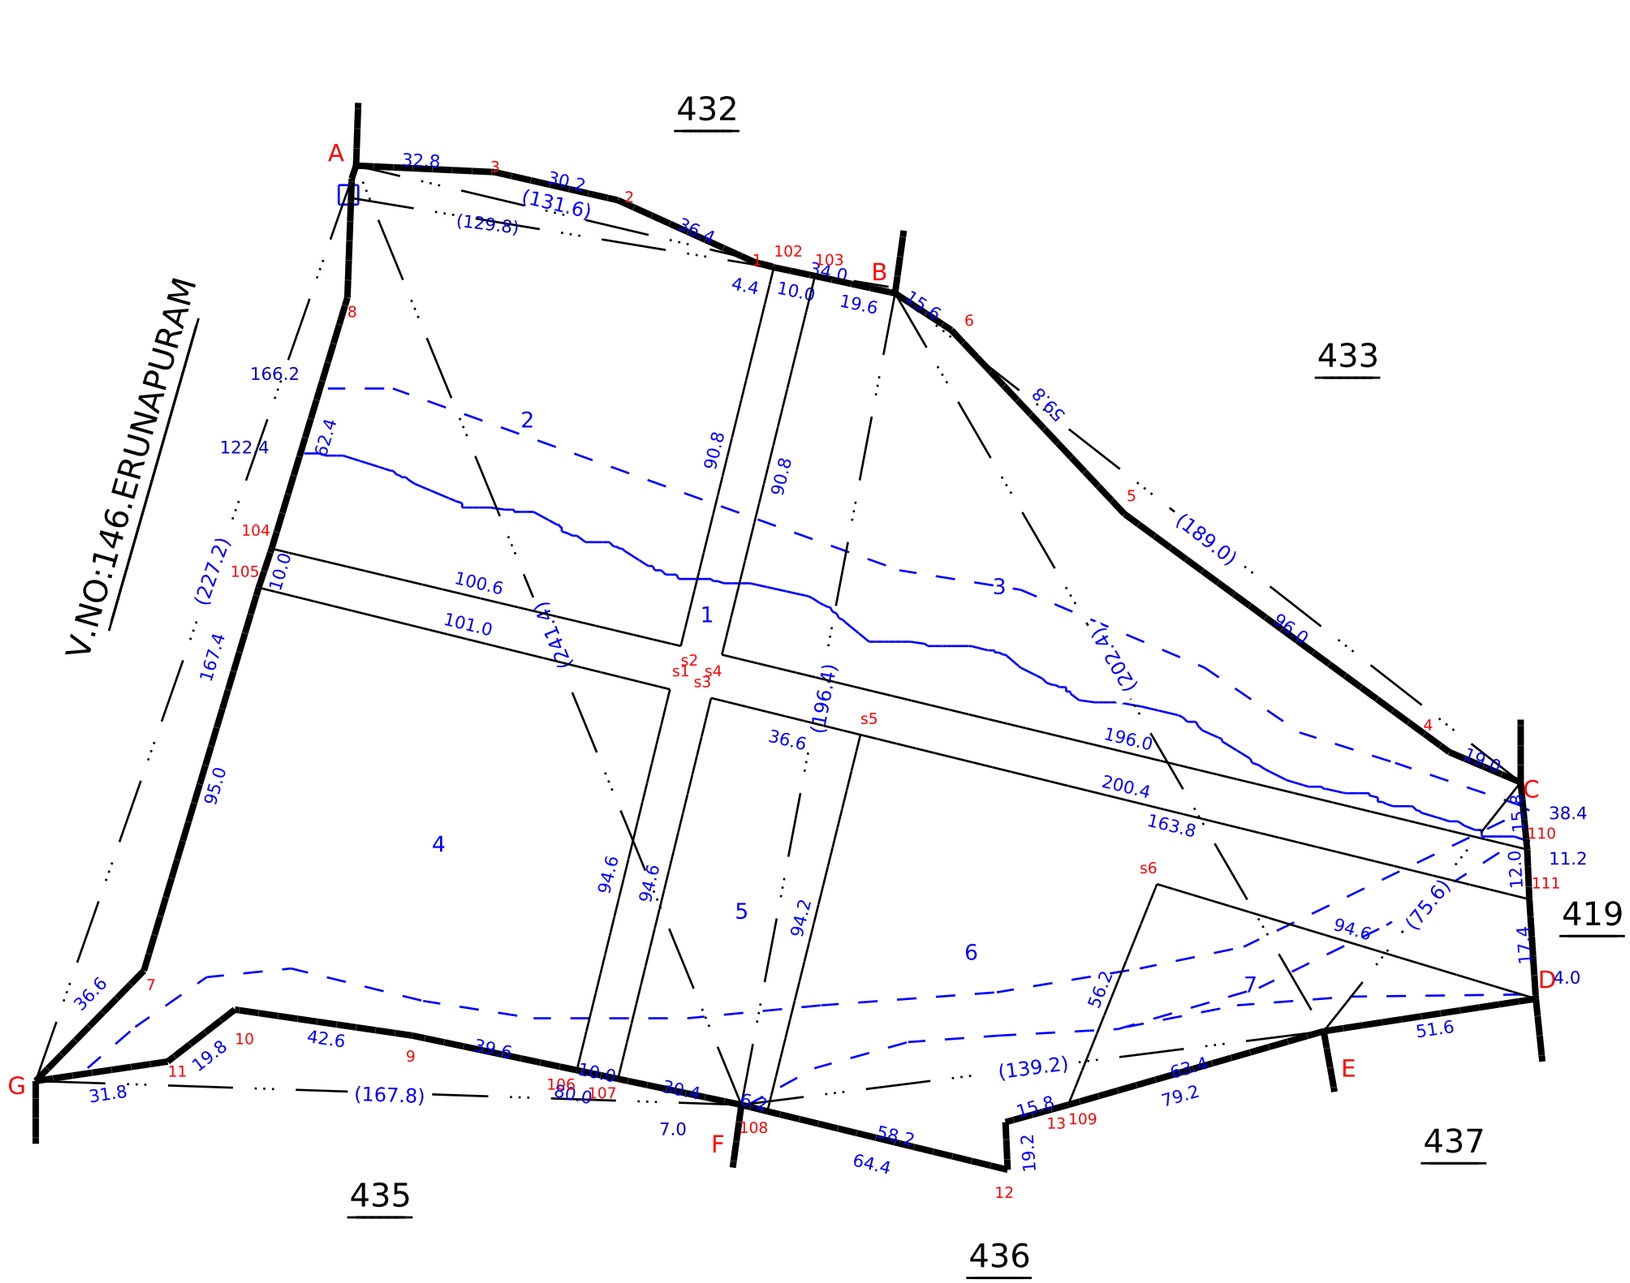

Data Digitally Signed By
SRINIVASAN RAJAMANI

Date of Issue: 28-12-2024 14:23:20



our services doesn't just end there

Buying & Selling Services

Property Buying Assistance, Property Selling Support, Market Price Analysis, Owner Outreach and Negotiation.

Legal & Documentation Services

Certified EC, Patta, legal opinions, property verification, due diligence, litigation solutions, and legal heir certificates.

Property Development & Approvals

Building plan approvals, construction, layout and sub-division approvals, zone conversion, and occupancy certification.

NRI & Investment Services

Escrow Services, Rentals, Litigation Solutions, Property Valuation and Property Management

Compliance & Special Services

Demolition, Vaasthu checks, regularization of unauthorized buildings, and office space solutions.



empowering your real estate decisions with smart tools

Property Valuation & Cost Estimation

Guideline Value, Apartment Composite Value, Stamp Duty & Registration Fees Calculator, Building Value Calculator, Capital Gains Calculator, Area Unit Converter, Length Unit Converter

Ownership, Compliance & Legal Verification

Encumbrance Certificate (EC) Search, Find Your SRO, Temple Property Check, WAQF Property Check, View Patta/Chitta, View FMB, Patta Analyzer, EC Analyzer

Zoning & Land Use Analysis

Land Use Zone Finder, CRZ Zone Check, Aquifer Zone Check, CBA Check, EWS Check, Road Width Check, Proposed Road Widening Check, FSI Calculator

Property Documentation & Workflow Tools

Forms & Templates, Document Generator, Document Translation, Dictionary

Vastu & Property Management Tools

Home Vastu Shastra, Plot Vastu Shastra, Property Management

Verified RealEstate™

We're honored to be part of your real estate journey

3/350/2 Mettukuppam,
OMR Thoraipakkam,
Chennai, India

hello@verified.realestate
+91 9996 12 9996
www.verified.realestate