Verified RealEstate™

RE REGULATORY RECORD

RERA Document


The document as the regulator published it, reproduced in full behind this page.

Published for reference. The authority's own register is the operative record.

Verified RealEstate™
3/350/2 Mettukuppam,
OMR Thoraipakkam,
Chennai 600 097, India

hello@verified.realestate
+91 9996 12 9996
verified.realestate

DIGITALLY VERIFIED RECORD

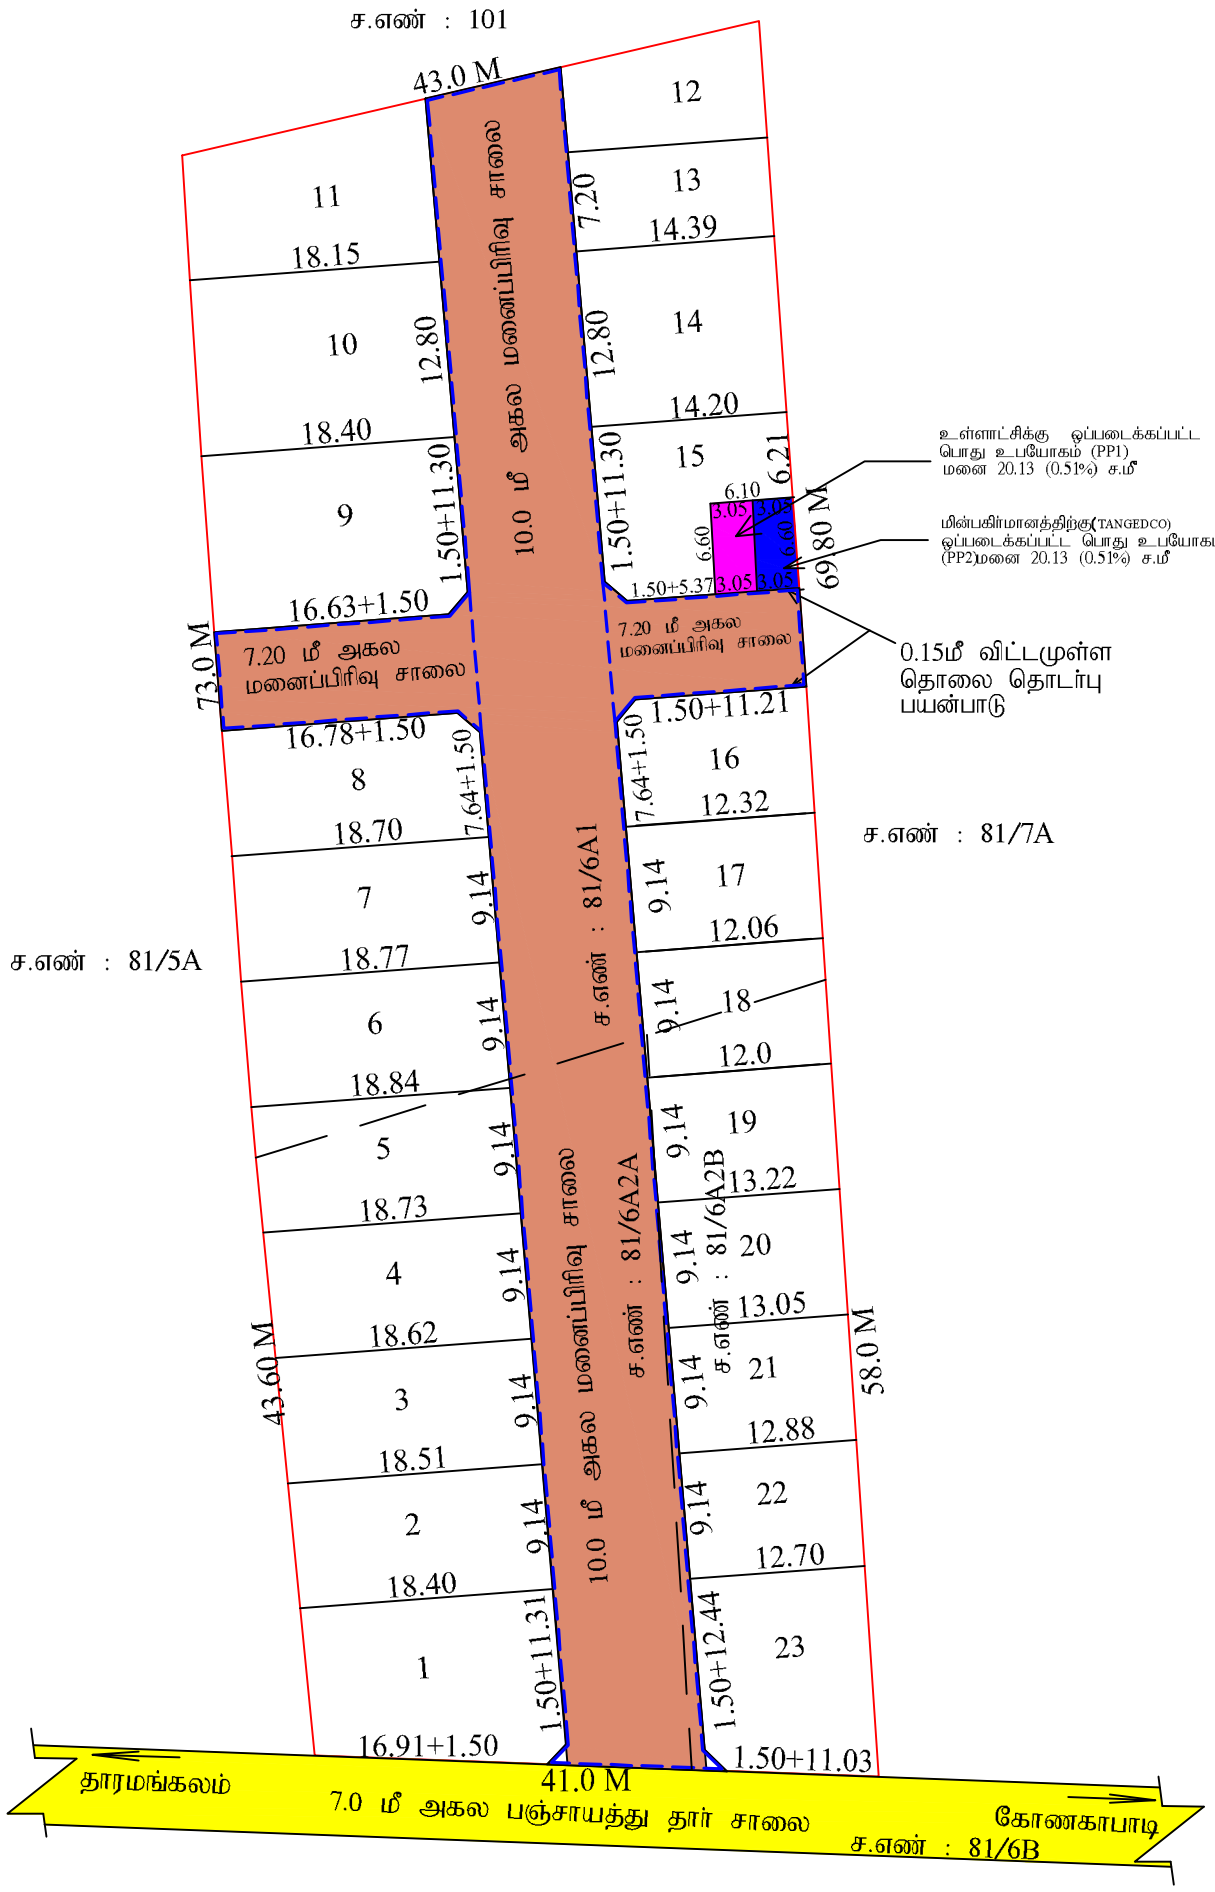

ரா.கீதா
வரைவாளர் நிலை - III

ப.புனிதவதி
மேற்பார்வையாளர்

மாவட்ட நகர் ஊரமைப்பு அலுவலகம் (DTCP) சேலம் மாவட்டம்
சேலம் உள்ளூர் திட்டகுழும பகுதி

சேலம் மாவட்டம், ஓமலூர் வட்டம், தாரமங்கலம் ஊராட்சி ஒன்றியம் கோணகாபாடி ஊராட்சி / கிராமம் ச.எண் : 81/6A1, 81/6A2A, & 81/6A2B அமையும் உத்தேச குடியிருப்பு மனைப்பிரிவுக்கான தொழில் நுட்ப ஒப்புதல் / திட்ட அனுமதி வரைபடம். (திட்ட பகுதி)

கோப்பு எண் : SLM /OR5BJFZI/60821 / 2026
இணையதள விண்ணப்பம் எண் : OR5BJFZI
அளவு : 1: 400
(அனைத்து அளவுகளும் மீட்டரில் குறிப்பிடப்பட்டுள்ளது)

குறிப்பு :

(i) மனைப்பிரிவின் மொத்தப்பரப்பளவு	:	1.33½ ஏக்கர் (அ) 5392.39 ச.மீ.
(ii) கோரிய மனைகள்	:	23
(iii) ஒதுக்கிய மனைகள்	:	23
(iv) மனைப்பிரிவு சாலைகளின் பரப்பளவு (முலைமுடக்கு உட்பட)	:	1458.324 ச.மீ

மனைப்பிரிவின் எல்லை
நிலையிலுள்ள சாலை

பொது ஒதுக்கீடுகள் : (மனுதாரரால் உள்ளாட்சிக்கு தானமாக ஒப்படைக்கப்பட்டவை)

உத்தேச மனைப்பிரிவு சாலை (முலைமுடக்கு உட்பட) பரப்பு : 1458.324 ச.மீ

அரசாணை எண் 18-ன் நகராட்சி நிர்வாகம்(ம)குடிநீர் வழங்கல் துறை நாள் 4.2.2019-ன் படி பூங்கா ஒதுக்கீடு இடத்திற்கு அரசு வழிக்காட்டி மதிப்பீட்டின்படி தொகையினை அரசு கணக்கில் மனுதாரரால் செலுத்தப்பட்டுள்ளது.

பொது உபயோகம் :

(TNCDBR 2019,47(8)-ன் படி தானமாக ஒப்படைக்கப்பட்டவை)

உள்ளாட்சிக்கு தானமாக ஒப்படைக்கப்பட்ட பொது உபயோக மனைப்பரப்பு

உள்ளாட்சிக்கு ஒப்படைக்கப்பட்ட (PP1) பொது உபயோக மனைப்பரப்பு : 20.13 ச.மீ (0.51 %)

TANGEDCO-க்கு தானமாக ஒப்படைக்கப்பட்ட பொது உபயோக மனைப்பரப்பு

TANGEDCO-க்கு ஒப்படைக்கப்பட்ட (PP2) பொது உபயோக மனைப்பரப்பு : 20.13 ச.மீ (0.51 %)

மூலை (முடக்கு):

12.0 மீ வரையிலான அகலம் உள்ள சாலைகளுக்கு 1.50 மீ X 1.50 மீ விடப்பட வேண்டும்

நிபந்தனைகள் :

1. அரசாணை எண் : 18-ன், நகராட்சி நிர்வாகம் (ம) குடிநீர் வழங்கல் துறை நாள்: 04.02.2019 -ன் படி உள்ள நிபந்தனைகளை கடைப்பிடிக்க வேண்டும்.
2. அரசாணை எண் : 16-ன் நகராட்சி நிர்வாகம் (ம) குடிநீர் வழங்கல் (MA1) துறை நாள் 31.01.2020-ன் படி நிபந்தனைகளை கடைப்பிடிக்க வேண்டும்.
3. அரசாணை எண் : 181-ன் வீட்டு வசதி (ம) நகர்புற வளர்ச்சித் துறை ந.வ4(1), நாள் : 09.12.2020-ன் படி நடவடிக்கை மேற்கொள்ளப்பட வேண்டும்.
4. இம்மனைப்பிரிவிற்கு உள்ளாட்சி இறுதி ஒப்புதல் அளிக்கும் முன் இடத்தினை எந்தத் துறையாலும் நில ஆர்ஜித நடவடிக்கை மேற்கொள்ளப்படவில்லை என்றும், எந்தத் துறைக்காகவும் நில ஆர்ஜிதப் பட்டியல் மாவட்ட வருவாய் அலுவலருக்கு அனுப்பப்படவில்லை என்றும் உள்ளாட்சி உறுதி செய்ய வேண்டும்.
5. நில உரிமம் குறித்து வழங்கப்பட்ட சான்றுகள் மற்றும் பரிசீலனைக்கு சமர்ப்பிக்கப்பட்டஆவணங்கள் சரியானவையல்ல என்று அறியப்பட்டாலோ அல்லது மனைப்பிரிவிற்கு தொழில்நுட்ப ஒப்புதல் வழங்கியதால் பாதிப்பு ஏற்படக்கூடிய சூழ்நிலை ஏற்படின் மனைப்பிரிவிற்கு வழங்கப்பட்ட தொழில்நுட்ப ஒப்புதல் எவ்வித முன்னறிவிப்பும் இன்றி நகர் ஊரமைப்பு இயக்குநர் அவர்களால் ரத்து செய்யப்படும்
6. விற்பனைக்குண்டான மனைகளை விற்பனை செய்யும்போது இவ்வாணையின் நகலோடு நகர் ஊரமைப்புத் துறையில் ஒப்புதல் அளிக்கப்பட்ட வரைபட நகல் மனை வாங்குபவர்களுக்கு கட்டாயம் வழங்கப்பட வேண்டும்.
7. நகர் ஊரமைப்புத் துறை சட்டப்பூர்வமாக தொழில்நுட்ப அனுமதி அளிப்பதின் மூலம் விண்ணப்பதாரரின் பேரில் உள்ள நில உரிமையை உறுதிப்படுத்தவில்லை தொழில் நுட்ப அனுமதி/ திட்ட அனுமதி அளிப்பதற்கு முன்பு விண்ணப்பதாரரின் விண்ணப்பத்துடன் சமர்பித்த ஆவணங்களில் (கிரயப்பத்திரம்- குத்தகைபத்திரம்- பட்டா- தானப்பத்திரம்- பொது அதிகார பத்திரம் மேலும் பல) விண்ணப்பதாரர் வளர்ச்சி செய்ய உரிமையுள்ளதா என்று மட்டுமே சரிபார்க்கப்படுகிறது. சொத்தினை வாங்க விரும்பும் எந்த நபரும் விண்ணப்பதாரருக்கு சொத்தின் மீது உள்ள உரிமையை தனியாக உறுதிப்படுத்திக் கொள்ள வேண்டும்.மேலும் அதன் மேல் வேறு யாரேனும் தனி நபர் உரிமை கோரினால் அவர்கள் அதனை பொருத்தமான தகுதியுள்ள நீதிமன்றத்தின் மூன் தீர்த்துக்கொள்ளலாம். இதனை முடிவு செய்ய நகர ஊரமைப்புத் துறை பொருத்தமான அமைப்பு அல்ல.
8. நீர் நிலைகள் பாதிக்கப்படா வண்ணம் கட்டிடம் கட்டப்பட வேண்டும்.
9. ஒப்புதல் அளிக்கப்பட்ட மனைப்பிரிவு வரைபடத்தை எந்தவிதமாற்றமின்றி மனைப்பிரிவு நுழைவாயில் ஒன்,அளவிலான நிரந்தர தகவல்பலகை மூலம் பொதுமக்கள் பார்வைக்கு நிரந்தரமாக பிரசுரிக்கப்பட வேண்டும்.
10. நீதிமன்ற வழக்கு ஏதேனும் நிலுவையில் இருப்பின் இத்துறையின் மனைப்பிரிவு அனுமதி செல்லத்தக்கது அல்ல.
11. இம்மனைப்பிரிவிலிருந்து அருகில் உள்ள இடத்திற்கு செல்லும் வரைபடத்தில் காண்பிக்கப்பட்டுள்ள மனைப்பிரிவு சாலைகளின் குறுக்கே மனைப்பிரிவு சாலையின் போக்கினை பாதிக்கும் வகையில் சுற்றுச்சுவர் கட்டியிருப்பின் அகற்றப்பட வேண்டும்.
12. உத்தேச மனைப்பிரிவு சாலைகளுக்கு மனுதாரரால் தார் சாலை அமைக்கப்பட்டு (BDO/TP) வட்டார வளர்ச்சி அலுவலர்யூனியன் பொறியாளர் அவர்களிடம் தரம் குறித்து தகுதிச்சான்று பெறப்பட்ட பின்னரே உள்ளாட்சியால் இறுதி ஒப்புதல் வழங்கப்பட வேண்டும்.
13. மனைப்பிரிவின் ஊடே செல்லும் குறைந்த மற்றும் உயர் மின்அழுத்த கம்பி பாதையினை மனுதாரர் தன் சொந்த செலவில் சாலையின் போக்கில் மாற்றியமைக்கப்பட வேண்டும்.
14. அரசானை எண் : 155-ன், வீட்டுவசதி (ம) நகர்ப்புற வளர்ச்சித்துறை, நாள்- 08.10.2025-ன் படி தொலைதொடர்பு கம்பிகளுக்கு இடமளிக்கும் வகையில் குறைந்த பட்சம் 0.15மீ விட்டம் கொண்ட வெற்று குழாய்கள் (பெரிய அளவிலான Hume குழாய்கள் / HDPE குழாய்கள்) மனைப்பிரிவு சாலைகளின் வெளிப்புற விளிம்புகளில் அமைக்கப்பட வேண்டும்.

PLANNING PERMISSION No:**70**/2026
Approval No : SWP/DTCP/SALEM/LAYOUT No:123/2026

உதவி இயக்குநர் / உறுப்பினர் செயலர்(பொ)
சேலம் உள்ளூர் திட்டகுழுமம்
மாவட்ட நகர் ஊரமைப்பு அலுவலகம்
சேலம் மாவட்டம்.

Signature valid
Signed by: Assistant Director
Location:Salem
Date:2026.03.20 12:15:20

Signature valid
Signed by: Village Panchayat President
Location:Salem
Date:2026.07.09 15:[illegible]:14

Layout Application - Final Approval Letter

Roc No: Roc No. 1, Resolution No.423, Dt.06/07/2026

Date: 7/9/26 3:48 PM

From:

Village Panchayat

T.KONAGAPADI

To :

Tr. D.Karthik and Tr.K.Sundaravadivel,
4/5/229/99, Athikattanur Valavu,
Selvapuram, Konagapadi,
Omalur, Salem - 636 502.

Online Application Number: OR5BJFZI

Sir/ Madam,

Sub :

Residential Layout - Office of Salem District – Tharamangalam Panchayat Union – T.Konagapadi Panchayat and Village - Acknowledging and approving to an extent of 1.33 ¼ Acre or 5392.39 sq.m in the Land Bearing S.F Nos.81/6A1, 81/6A2A, 81/6A2B T.Konagapadi Panchayat and Village, 1 to 23 Residential Plots - Technical Clearance issued by Assistant Director Town and Country Planning Department (Planning Permission) – Final Approval Order Issue - reg.

Ref :

1. Applicants Tr. D.Karthik and Tr.K.Sundaravadivel, Salem, Application Ref No: OR5BJFZI (F.No. 60821), Dated. 03.02.2026
2. G.O (Ms) No.79, Housing and Urban Development Department, Dated: 04.05.2017
3. Circular from the Director of Town and Country Planning, Roc.No:19799/2020, Dated: 24.12.2020.
4. District Town and Country Planning Office, Salem District Letter No: SLM/ OR5BJFZI /2026/TCP. (Road pattern issued on dated:16.02.2026)
5. Applicants Tr. D.Karthik and Tr.K.Sundaravadivel, Salem, Application Ref No: OR5BJFZI (F.No. 60821), (Gift deed document No:1699/2026, (LOCALBODY) & 1697/2026 (TANGEDCO), Dated:04.03.2026).
6. G.O.138, Housing and Urban Development Department, Dated: 04.06.2004
7. G.O.18, Department of Municipal Administration and Water Supply, Dated: 04.02.2019 and G.O.16 Department of Municipal Administration and Water Supply, Dated: 31.01.2020.
8. G.O.141, Housing and Urban Development Department, Dated: 23.09.2020.

9. G.O.181 and 141, Housing and Urban Development Department, Dated: 09.12.2020 and 16.07.2022.
10. Government Letter No.19113/Nov4(3)/2017-1, Housing and Urban Development Department, Dated: 30.08.2017.
11. Circular from the Commissioner of Town and Country Planning, letter no.13686/2017/LA1, Dated: 08.09.2017.
12. Circular from the Director of Town and Country Planning, Roc No.320/ 2022/TCP3, Dated:07.01.2022.
13. Demand payment Request Letter, Dated:16.02.2026 (requiring payment of OSR Charges), Dated:13.03.2026 (requiring payment of Development Charges, Sub Division Charges and Centage Fee).
14. Applicants Tr. D.Karthik and Tr.K.Sundaravadivel, Salem, Application Ref No: OR5BJFZI (F.No. 60821), Dated.12.03.2026 (Payment of OSR Charges), Dated.18.03.2026 (Payment of Development Charges, Sub Division Charges and Centage Fee).
15. Circular from the Director of Town and Country Planning, Roc No. 4367/2019/TCP2, Dated: 13.03.2019, 14.10.2019, 05.02.2020 and 14.08.2021.
16. Director of Town and Country Planning, Chennai Letter No.29503/2023/NPD, Dated. 30.07.2024.
17. G.O.(M.s).No.155, Housing and Urban Development Department, Dated: 08.10.2025.

Body:

Order,
1. In the Letter from the Assistant Director Town and Country Planning Department (Planning Permission), Salem District, issued to Salem District, Tharamangalam Panchayat Union – T.Konagapadi Panchayat and Village and Approving to an extent of 1.33 ¼ Acre or 5392.39 sq.m in the Land Bearing S.F Nos.81/6A1, 81/6A2A, 81/6A2B T.Konagapadi Panchayat Village, 1 to 23 Residential Plots Layout, The Technical Clearance / Concurrence / Planning Permission is issued to the above mentioned layout. PLANNING PERMISSION NO:70/2026, APPROVAL NO : SWP/DTCP/SALEM/LAYOUT NO :123/2026 Subject to Special conditions and Technical clearance from the Local Authority.
2. Received with letter from the Assistant Director of District Town and Country Planning Department (Planning Permission), Salem District, The Approved Layout Map for the Residential Plots and the Related Documents Submitted by the Applicant has been thoroughly scrutinized. After Scrutinizing the documents and Onsite Inspection of amenities mentioned in the Layout Residential Approval, the Applicant has laid Roads as indicated on the map and other amenities like Storm Water Drains, Water Supply Facilities, necessary Street Lights has been provided as per the standards specified by the Local body, Public Space area of roads are donated to the T.Konagapadi Village Panchayat with the document No: 1699/2026, Dated.04.03.2026 registered at the Sub-Registrar Office, Tharamangalam, Salem.
3. According to the ordinance in Reference, Layout Approval Fees of Rs.1,16,090/- Receipt Number: 2026070760821 Payment Transaction ID: 11000371295457, Dated. 07/07/2026. Layout Inspection Fees - Rs.23,000/- Receipt Number: 2026070760821 Payment Transaction ID: 11000371295457, Dated. 07/07/2026, Grand Total: 1,39,090/-
4. T.Konagapadi Roc No. 1, Resolution No.423, Dt.06/07/2026 Monday at 11.00 am, the ordinary meeting of T.Konagapadi Panchayat Special Officer was held in the Panchayat Office. Details if the actions taken in the meeting at that time are as follows. Special Officer, T.Konagapadi Village Panchayat, Tharamangalam, Salem District, Joint Director / Deputy Director / Assistant Director, District Town and country Planning Department ROC No. SLM/OR5BJFZI/60821/2026/TCP, Dated. 20/03/2026 and Residential Layout Technical Clearance / Concurrence / Planning Permission is issued to the above mentioned layout and the approval number is assigned as follows PLANNING PERMISSION NO:70/2026, APPROVAL NO : SWP/DTCP/SALEM/LAYOUT NO :123/2026, Seeking approval of the Council to grant approval subject to specified conditions. Roc No. 1, Resolution No.423, Dt.06/07/2026, T.Konagapadi Village Panchayat, is granted unanimously.
Therefore, Subject to Specific Conditions, Salem District, Tharamangalam Panchayat Union, T.Konagapadi Village Panchayat, extent of 1.33 ¼ Acre or 5392.39 sq.m in the Land Bearing S.F Nos.81/6A1, 81/6A2A, 81/6A2B T.Konagapadi Panchayat/ Village 1 to 23 Residential Plots, It is hereby ordered to grant Approval for the above mentioned Residential Layout.

Conditions:
1. Salem District, Joint Director / Deputy Director / Assistant Director, District Town and Country Planning Department ROC No. SLM/OR5BJFZI/60821/2026/TCP, Dated. 20/03/2026 and Residential Layout Technical Clearance / Concurrence / Planning Permission is issued to the above mentioned layout and the approval number is assigned as follows PLANNING PERMISSION NO:70/2026, APPROVAL NO : SWP/DTCP/SALEM/LAYOUT NO :123/2026. All the Special conditions mentioned must be strictly followed.
2. Roads Constructed in the approved Residential layout should remain in same existing

condition. No Changes should be made.
3. The Details of the plots divided in the approved layout map shall not be altered without the permission of this authority.
4. Approved layout Plots should be used for construction of house only. No dangerous or obnoxious factories are allowed.
5. The Applicant shall pay the difference in rates of fees paid by the Applicant to this Panchayat, if any difference arises.
6. Every plot deed registration should be accompanied by a copy of this layout approval map.
7. The Applicant shall be bound by any changes of orders issued by the Government in the Policy regarding the recognition of land layout approval and Planning Permission.
8. The Applicant shall bear sole responsibility for civil suits arising out of deed registrations and changes inland ownership.
9. Construction of high voltage / low voltage power lines for the plots to the plots to be sold by the Applicant through the reserved area of Public or Open Space Handed over to the local body is not permitted.

It is also informed that any violation of the above conditions will result in the cancellation of this Layout Approval.

Special Officer/ Block Development Officer (VP)
T.Konagapadi Village Panchayat.

To.
Tr. D.Karthik and Tr.K.Sundaravadivel,
4/5/229/99, Athikattanur Valavu,
Selvapuram, Konagapadi,
Omalur, Salem - 636 502.

Copy to:
1. Salem District, Joint Director / Deputy Director / Assistant Director, District Town and Country Planning Department, Salem.
2. Sub-Registrar Tharamangalam, Sub-Registrar Office, Tharamangalam, Salem District.
3. Submitted to the Perusal of Assistant Director of Rural Development (Panchayat), Collectorate, Salem.
4. The Assistant Director, Department of Land Survey and Records, Salem District.
5. Block Development Officer (VP), Tharamangalam Panchayat Union, Salem.
6. Panchayat Secretary, T.Konagapadi Village Panchayat Office, Tharamangalam Panchayat Union.

T.Konagapadi Village Panchayat

Village

Signature valid

Signed by: Village Panchayat President
Location:Salem
Date:2026.07.09 15:48:23

THE LANDLENS SUITE

Eight ways to know a piece of land before you pay for it.

This report covers one part of the picture. These cover the rest, drawn from the same government records, for any property in Tamil Nadu.

LandLens One
Ask anything about a property and get an answer grounded in live government records, with the sources shown.
/landlens/one

Verify My Land
Every record check run on one property and returned as a single report.
/landlens/verify-my-land

Legal Opinion
An advocate's written opinion on the title, built on the records we pull for it.
/landlens

One Map
Every layer on one map: the parcel, its boundary, zoning, water bodies and what sits around it.
/landlens/one/map

PriceMap
What land actually changed hands for around this plot, taken from the registered deeds.
/landlens/pricemap

Build Scope
What you are allowed to build here: floor space, height, coverage and setbacks.
/landlens/build-scope

Property Tracker
Watch a property and hear about it when something new is registered against it.
/landlens/property-tracker

Deal Room
Run the transaction in one place: documents, stamping, signatures and the parties.
/landlens/deal-room

FREE TOOLS · NO ACCOUNT NEEDED

Twenty-four checks you can run yourself, at no cost.

Records and verification

The registers themselves, read for you.

- Encumbrance Certificate
- Patta and Chitta
- Field Measurement Sketch
- EC Analyzer
- Bank charge check
- Court case search
- Seller background check
- Approval check by survey

Value and duty

What it is worth and what it costs to register.

- Guideline value by street
- Guideline value by survey
- Stamp duty and registration fees
- Capital gains
- Floor space index
- Area unit converter

Zoning and land use

What the plan says can happen on this land.

- Land use zone finder
- CMDA land use check
- Coastal regulation zone
- Master plan check
- Water bodies finder
- Airport height clearance

Registers and directories

Who holds it, and which office keeps the record.

- Find your registering office
- Temple property check
- Waqf property check
- RERA register

Every free tool
/tools

Services we run for you
/services

The LandLens suite
/landlens/one

Verified RealEstate™

Every claim in this document traces back to a government record.

- Legal opinions, due diligence and title verification
- Building plan, layout and sub-division approvals
- Completion and occupancy certificates, regularisation
- Escrow, negotiation and NRI property management
- Land survey, soil testing, architecture and construction

Verified RealEstate
3/350/2 Mettukuppam,
OMR Thoraipakkam,
Chennai 600 097, India
hello@verified.realestate
+91 9996 12 9996

Prepared from the registers named on the page each finding sits on. Where a register could not be read, this document says so in its place rather than leaving the gap to be read as a clean result.