Verified RealEstate™

RE REGULATORY RECORD

RERA Document

The document as the regulator published it, reproduced in full behind this page.

Published for reference. The authority's own register is the operative record.

Verified RealEstate™
3/350/2 Mettukuppam,
OMR Thoraipakkam,
Chennai 600 097, India

hello@verified.realestate
+91 9996 12 9996
verified.realestate

DIGITALLY VERIFIED RECORD

Town and Country Planning Department(Planning Permission)

No.6, Sannathi Street, Subramaniya Nagar, Suramangalam, Salem 636 005.

ROC No. SLM/U8AVXJGE /22153/2024/2024/TCP Date : 06/05/2024

From:

Joint Director / Deputy Director / Assistant Director

No.6, Sannathi Street, Subramaniya Nagar, Suramangalam, Salem 636 005.

To :

The Panchayat President,
Kalpacanur Panchayat,
Attur Panchayat Union,
Attur Taluk,
Salem District

Sir/ Madam,

Sub : Residential Layout- District Town and Country Planning Office, Salem - The proposal for Residential Layout with an extent of 0.97 Acre or 3925.45 sq,m - S.F.Nos: 277/6, 277/9, 277/10 - Attur Taluk - Attur Panchayat Union - Kalpacanur Panchayat and Villlage - Salem District - Technical Concurrence issued - forwarded for further action - Reg.

Ref : 1. Applicant Mr.M,Balakrishnan, Salem District, Application Ref No: U8AVXJGE (F.No.22153), Dated.19.03.2024.
2. G.O (MS) No.79, Housing and Urban Development Department, Dated: 04.05.2017
3. Joint Director Agriculture department, Salem vide Letter K.Dis. E2/1834/2024, Dated: 16.02.2024 (Dry Land NOC Letter)
4. Circular from the Director of Town and Country Planning, Roc.No:19799/2020, Dated: 24.12.2020.
5. District Town and Country Planning Office, Salem District Letter No: SLM/ U8AVXJGE/22153/2024/TCP (Road pattern issued on dated:
25.04.2024)
6. Applicant Mr.M,Balakrishnan, Salem District, Application Ref No: U8AVXJGE (F.No.22153), (Gift deed document No: 1693/2024 &
1694/2024 (LOCAL BODY) &(TANGEDCO), Dated: 29.04.2024).
7. G.O.138, Housing and Urban Development Department, Dated: 04.06.2004
8. G.O.18, Department of Municipal Administration and Water Supply, Dated:04.02.2019 and G.O.16 Department of Municipal Administration and WaterSupply, Dated: 31.01.2020.
9. G.O.141, Housing and Urban Development Department, Dated: 23.09.2020.
10. G.O.181 and 141, Housing and Urban Development Department, Dated: 09.12.2020 and 16.07.2022.
11. Government Letter No.19113/Nov4(3)/2017-1, Housing and Urban Development Department, Dated: 30.08.2017.
12. Circular from the Commissioner of Town and Country Planning, letter no.13686/2017/LA1, Dated: 08.09.2017.
13. Circular from the Director of Town and Country Planning, Roc No.320/ 2022/TCP3, Dated:07.01.2022.
14. Demand payment Request Letter, Dated: 25.04.2024 and 02.05.2024 (requiring payment of OSR and Centage Fee).
15. Applicant Mr.M,Balakrishnan, Salem District, Application Ref No: U8AVXJGE (F.No.22153), Dated. 01.05.2024 and 03.05.2024 (Payment of
OSR and Centage Fee).
16. Circular from the Director of Town and Country Planning, Roc No. 4367/2019/TCP2,Dated: 13.03.2019, 14.10.2019, 05.02.2020 and
14.08.2021.

The Layout Proposal received vide the reference 1st cited Online application was processed as per the rules prevailing and after perusing the

records and after conducting inspection the applicant was directed to handover the portion of land earmarked for roads, public purposes
meant for local body and TANGEDCO vide under reference 5thcited above.
On receiving the gift deed soft copy from the applicant vide through online 6th cited above, and on receiving the payment of charges such as
OSR and Centage charges vide under reference 15th cited above, the Technical Concurrence is issued to the said layout subject to the
following conditions.
1. As per the condition, the layout has been approved and the approved assigned to the layout is SWP/DTCP/SALEM/LAYOUT NO:
94/2024.The approved layout Plan is enclosed herewith for taking further action in this regard. The applicant should submit the Original Gift
Deed of 6th cited above to the The Panchayat President,
Kalpacanur Panchayat and it has been forwarded with it for further action.
2. Further, when the final approval is given by the local body, it is requested to send a copy of the conditions to this office immediately as per
Condition no.9 (b).
3. After the approval of the local body, It is requested to send the approved residential layout map to the concerned registration department
office and land survey department for information and appropriate action
4. It is requested to send acknowledgement of receipt of receiving Maps and Proceeding orders.
5.As per circular cited in 13th, it is requested to send the proceeding orders and maps to the concerned Tahsildar to update in Tamilnilam
website Special Conditions.
6.The Local authority shall accord permission duly following the rules/regulations/orders issued from time to time under the respective rules.
Special Conditions:
As per the directions reference under 10th cited and as per the provisions stipulated in Rule 47(11) of TNCDBR – 2019 vide reference under
8th cited above.
1. a) The local body shall issue the final approval to the applicant(s) directly after collecting usual fees and necessary fees towards the cost of
laying improvements to the system in respect of road, water supply, sewage, drainage or electric power supply that may be required as
assessed by the authority concerned namely, the local body and TANGEDCO, in the case of corporation and municipalities.
b) The local body shall issue the final approval to the applicant(s) directly after usual; fees and after ensuring the applicant has laid tar road,
provided other amenities such as storm water drains, water supply facilities by constructing OHT, etc., provided street lights as per the
standards prescribed by the local body in the case of other than corporation/municipalities.
2.With reference to the 11th cited and 12th cited letter, the concern local body must issue the final approval after transfer of earmarked
road S.F.No sub-division in favour concern local body.
3.The Tamil Nadu Government in G.O.Ms.No.112, Housing and Urban Development Department, dated 22.06.2017 have approved the
Tamil Nadu Real Estate (Regulation & Development) Act 2016, The promoter has to advertise, Market, book sell or offer for sale or invite
persons to purchase in any manner any plot, apartment or building, as the case may be, in any Real Estate Project or part of it only after
registering the Real Estate Project with the Real Estate Authority. The applicant has requested to follow the protocols as per instruction given
by TNRERA
4.Condition mentioned in the No objection certificates obtained from the Central / State Government Departments must be followed
scrupulously
5. As per G.O.79 Housing and Urban Development Department, dated: 04.05.2017, in-case of non-planned area rule 3 it has been requested
to collect Rs.1000 as scrutiny fee for each plots. And under rule 9 concerned local body should collect the 3% Market Land Value as Land
conversion charges, before issuing the final approval
Head of Account:
0217 Urban Development - 60 other Urban Development Schemes –
800 other Receipts - AS Receipts under Land Use Conversion Charges-

27 Non Taxation fees - 09 Collections
(DPC: 0217-60-800-AS 22709)
6. According to the Circular No. 12544/14/CB dated: 04.07.2014 stating that, The Directorate of Town and Country Planning Department has
not legally certified the title to the ownership by granting technical clearance and planning permission. Only the applicant's entitlement to
development is verified in the documents submitted with the applicant's application (lease deed, sale deed, gift deed, etc.) any person
wishing to purchase the property must individually assert ownership of the property to the applicant. Also, if anyone else dispute arises
individual rights over it, they can settle it before the appropriate competent court. The Directorate of Town and Country Planning Department
is not the right organization to decide this.

7.The Owner (or) Developer (or) promoter sell Economically weaker section plots only for this purpose. Amalgamation shall be
permissible in those case of EWS Plots is areas other than Corporation and Municipalities after a period of 3 years. In such case of
amalgamation. The planning parameters of EWS areas shall not apply

8. If a high voltage Power Line is laid through the plots. The line should be shifted to the edge of the road.

9. As per TNCDBR-2019 the following fee and charges are collected as follows:

Scrutiny Fee : Rs.5925/- dt.19.03.2024.
OSR Charges : Rs. 37017 /- dt.01.05.2024.
Centage Charges : Rs.8100/- dt.03.05.2024.

Layout Conditions

1. Alteration of plot sizes, road pattern, sizes, dimensions of public allotments and further subdivision of the plot contrary to the Layout
Plan approved by the District Town and Country Planning Office shall not be done without the prior approval of the District Town and Country
Planning Office.
2. The corners of the plots located at the junction of two roads should be laid with the splays shown on the approved Layout Plan.
3. No plot shall be sold, leased or transferred in any other manner or any building shall be constructed on any plot before fulfilling the
above two conditions.
4. The plots shown in approved Layout plan should be used only for the construction of residential houses other than the plots selected for
public purposes. Also, only in those places where the land use is requested to be changed, only those developments mentioned in
Residential use zone as per TNCDBR - 2019 should be allowed by the local body only after obtaining the prior approval of the department.
5. If a low voltage / high voltage power line / telegraph line is laid through the plots, the line should be shifted to the edge of the road or
as shown on the approved Layout Plan.
6. The hollowed part of the layout should be raised to street level.
7. On all streets exceeding 7.2 meters in width, shade trees shall be planted within 1.00 meters and not more than 9.00 meters in succession of the road boundary.
8. The applicant must obtain approval regarding the plots/ Layout. Also, before constructing the buildings in the plots, the applicant
should be obtained permission from the District Town and Country Planning Office and the Local Body Office concerned for each building.
9. a) As only planning permission / concurrence has been given to the said plot by the District Town and Country Planning Office. If any
problem arises regarding the right of land for the plot, it should be considered and decided by the local body.

b) When the said plots are approved by the Local Authority, a copy of the approval should be sent to this office, along with a copy of proof
(gift deed document) of handover of the public open spaces to the local body concerned.
10. Once the applicant receives the approval of the layout plan from the District Town and country planning office, the approved layout plan

shall be permanently published at the entrance of the layout without any change / release fir public view through a 6' x 4' permanent Display
board along with the details of resolution number and date of approval of the layout.
11. The Land ownership is considered as per the land ownership documents submitted by the applicant. Therefore, it is also submitted that
no right can be asserted on the ground that subdivision has been approved where there is no actual title to the land.
12. If the proofs provided regarding the land ownership and the documents submitted for consideration are found to be incorrect or if there
is a situation where the Planning Permission / Concurrence approval for the plot may be affected, the planning permission/ concurrence
approval granted to the layout will be cancelled by the District Town and Country Planning Office without any prior notice.
13. A copy of the plan approved by the District Town and Country Planning office along with a copy of this order shall be compulsorily
provided to the purchasers while selling plots for sale.
Copy to:

1. Mr.M.Balakrishnan,
Door No.9/179,
Erumapalayam Main Road ,
Seelanaickenpatty,
Salem South Taluk,
Salem-636006.
2. The Assistant Director,
Department of Land Survey and Records,
Salem District.
3. Tashildar,
Attur Taluk,
Salem District.
4. Sub-Registrar,
Pethanaickenpalayam Sub-Registrar Office,
Salem District.
5. The Chairman,
Tamil Nadu Real Estate Regularity Authority,
No.1A, CMDA Tower II,
1st Floor, Gandhi Irwin Bridge Road,
Egmore, Chennai-600 008.
6. Superintending Engineer,
Tamilnadu Generation and Distribution Corporation Limited (TANGEDCO),
Udayapatti Electricity Distribution Circle,
Salem District.

S.No	Description of Charges	Amount	Receipt No and Date
1	Scrutiny fee	5925	19/03/2024
2	OSR Fee	37017	01/05/2024
3	Centage Charges	8100.00	03/05/2024
4	Development Charges		
5	Display Board Charges		
6	Satellite town charge		

Joint Director/Deputy Director/Assistant Director(i/c)
District Town and Country Planning,


Enclosure

1.Layout original map and Condition – 2 set

Salem District.

Signature valid

Signed by: Assistant Director
Location:Salem
Date:2024.05.06 17:02:21

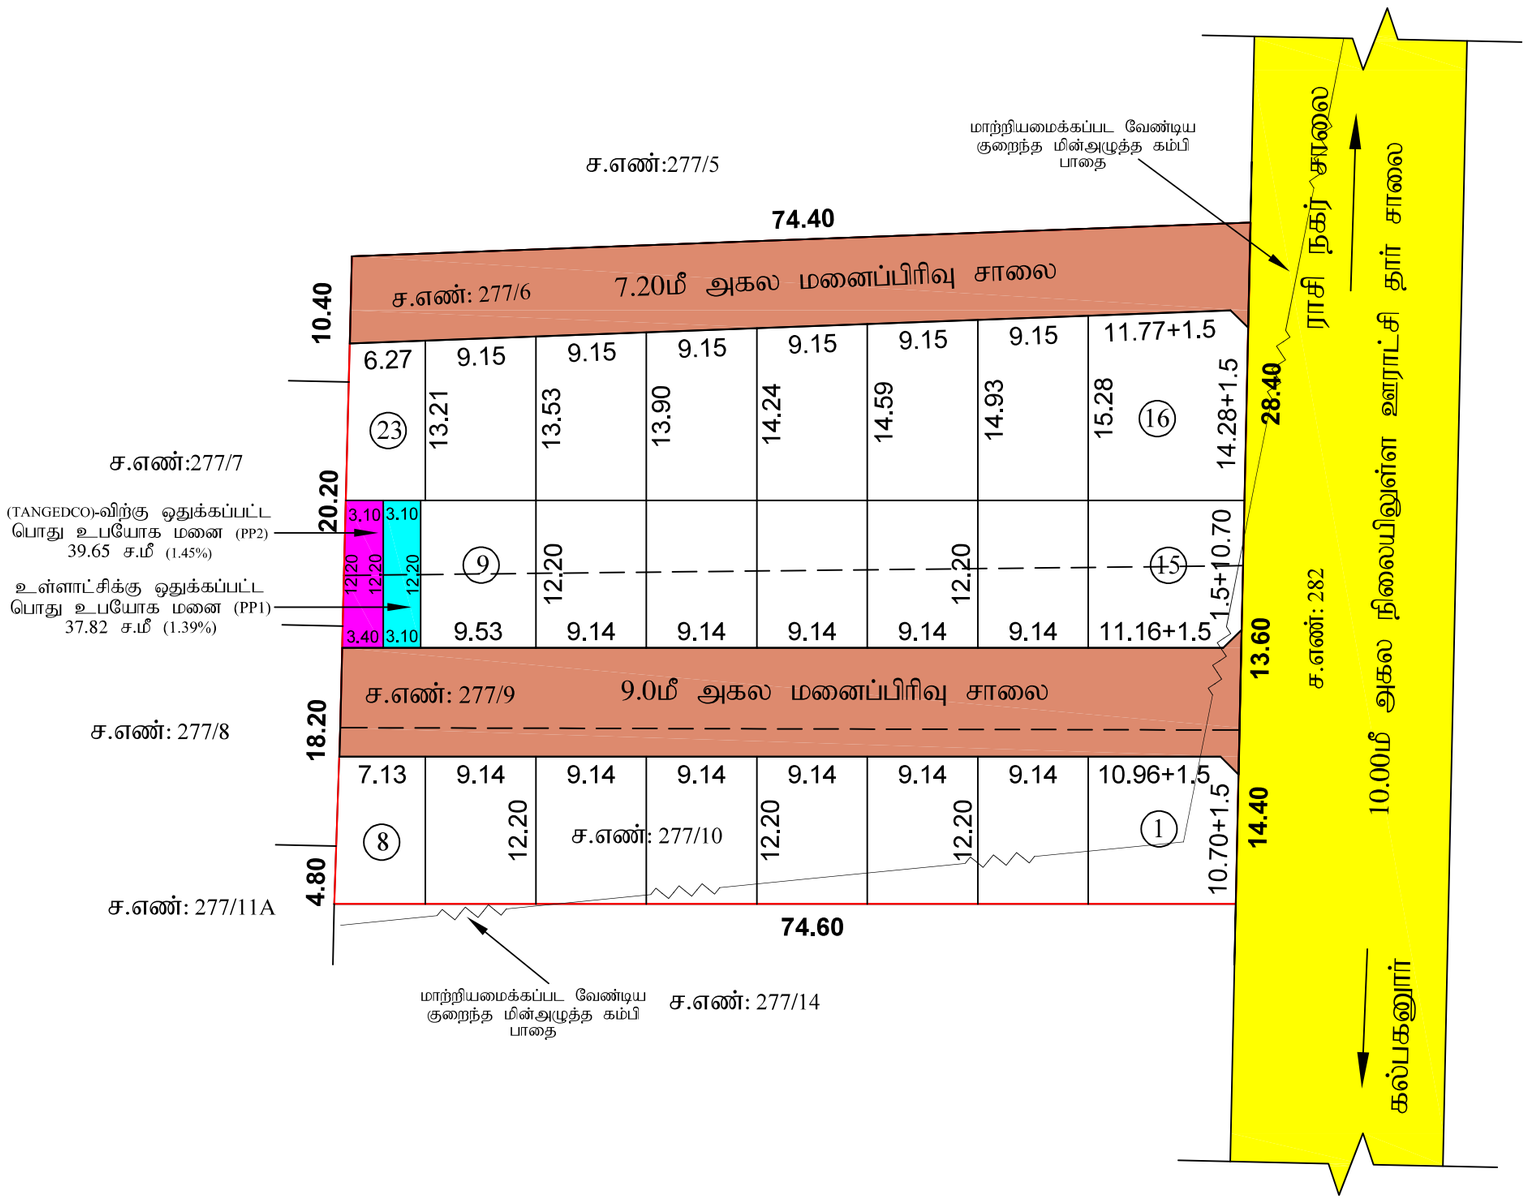

மாவட்ட நகர் ஊரமைப்பு அலுவலகம் (DTCP) சேலம் மாவட்டம்

ஆத்தூர் ஊராட்சி ஒன்றியம்

சேலம் மாவட்டம். ஆத்தூர் வட்டம். கல்பகனூர் ஊராட்சி/கிராமம். ச.எண்கள்: 277/6, 277/9 மற்றும் 277/10-ல் அமையும் உத்தேச குடியிருப்பு மனைப்பிரிவுக்கான தொழில் நுட்ப ஒப்புதல் வரைபடம்.

(திட்டமில்லாத பகுதி)

கோப்பு எண் : SLM/U8AVXJGE/22153/2024

இணையதள விண்ணப்பம் எண் : U8AVXJGE

அளவு : 1:400

அனைத்து அளவுகளும் மீட்டரில் உள்ளது

குறிப்பு :

மனைப்பிரிவின் பரப்பு : 0.97 ஏக்கர் (அ) 3925.45 ச.மீ

கோரிய மனைகள் : 23

ஒதுக்கிய மனைகள் : 23

மனைப்பிரிவு எல்லை.....

நிலையிலுள்ள சாலை.....

பொது ஒதுக்கீடுகள் (உள்ளாட்சிக்கு தானமாக ஒப்படைக்கப்பட்டவை)

உத்தேச மனைப்பிரிவு சாலை (மூலை முடக்கு உட்பட) பரப்பு - 1208.889 ச.மீ

நகர் ஊரமைப்பு இயக்குநர், சென்னை அவர்களின் சுற்றறிக்கை கடிதம் ந.க.எண்:4367/2019/BA2, நாள் 05.02.2020-ன் படி 10% பூங்காவிற்கான அரசு வழிக்காட்டி மதிப்பின்படி தொகை மனுதாரர் செலுத்தப்பட்டுள்ளது.

பொது உபயோகம்

TNCD & BR 2019, 47(8) - ன் படி தானமாக ஒப்படைக்கப்பட்டவை

உள்ளாட்சிக்கு தானமாக ஒப்படைக்கப்பட்ட பொது உபயோக மனை பரப்பு

உள்ளாட்சிக்கு ஒதுக்கப்பட்ட (PP1) மனைப்பரப்பு - 37.82 ச.மீ (1.39%)

(TANGEDCO)-க்கு தானமாக ஒப்படைக்கப்பட்டவை பொது உபயோக மனை பரப்பு

TANGEDCO -விற்கு ஒதுக்கப்பட்ட (PP2) மனைப்பரப்பு - 39.65 ச.மீ (1.45%)

மூலை முடக்கு :-12.0மீ வரை அகலம் உள்ள சாலைகளுக்கு 1.5மீ X 1.5மீ விடப்படல் வேண்டும்.

நிபந்தனைகள்:

1. அரசாணை எண் 18 நகராட்சி நிர்வாகம் (ம) குடிநீர் வழங்கல் துறை (MAI) நாள் 04.02.2019-ன்படி உள்ள நிபந்தனைகளை கடைப்பிடிக்க வேண்டும்.
2. அரசாணை எண் 16 நகராட்சி நிர்வாகம் (ம) குடிநீர் வழங்கல் துறை (MAI) நாள் 31.01.2020-ன்படி உள்ள நிபந்தனைகளை கடைப்பிடிக்க வேண்டும்.
3. அரசாணை எண். 181 வீட்டு வசதி (ம) நகர்புற வளர்ச்சி ந.வ.4(1) துறை நாள். 09.12.2020-ன்படி நிபந்தனைகளை கடைப்பிடிக்க வேண்டும்.
4. இம்மனைப்பிரிவிற்கு உள்ளாட்சி இறுதி ஒப்புதல் அளிக்கும் முன் இடத்தினை எந்தத்துறையாலும் நில ஆர்ஜித நடவடிக்கை மேற்கொள்ளப்படவில்லை என்றும், எந்த துறைக்காகவும் நில ஆர்ஜிதப்பட்டியல் மாவட்ட வருவாய் அலுவலருக்கு அனுப்பப்படவில்லை என்றும், உள்ளாட்சி தலைவர் உறுதி செய்து கொள்ள வேண்டும்.
5. நில உரிமம் குறித்து வழங்கப்பட்ட சான்றுகள் மற்றும் பரிசீலனைக்கு சமர்ப்பிக்கப்பட்ட ஆவணங்கள் சரியானவையல்ல என்று அறியப்பட்டாலோ அல்லது மனைப்பிரிவுக்கு தொழில்நுட்ப ஒப்புதல் வழங்கியதால் பாதிப்பு ஏற்படக் கூடிய சூழ்நிலை ஏற்பட்டாலோ மனைப்பிரிவுக்கு வழங்கப்பட்ட தொழில்நுட்ப ஒப்புதல் எவ்வித முன்னறிவிப்பும் இன்றி நகர் ஊரமைப்பு ஆணையர் அவர்களால் ரத்து செய்யப்படும்.
6. விற்பனைக்குண்டான மனைகளை விற்பனை செய்யும் போது இவ்வாணையின் நகலோடு நகர் ஊரமைப்புத் துறையில் ஒப்புதல் அளிக்கப்பட்ட வரைபட நகல் மனை வாங்குபவர்களுக்கு கட்டாயம் வழங்கப்பட வேண்டும்.
7. நகர் ஊரமைப்புத் துறை சட்டப்பூர்வமாக தொழில்நுட்ப அனுமதி அளிப்பதன் மூலம் விண்ணப்பதாரரின் பேரில் உள்ள நில உரிமையை உறுதிப்படுத்தவில்லை தொழில்நுட்ப அனுமதி/திட்ட அனுமதி அளிப்பதற்கு முன்பு விண்ணப்பதாரரின் விண்ணப்பத்துடன் சமர்பித்த ஆவணங்களில் (கிரையப்பத்திரம் - குத்தகை பத்திரம் - பட்டா- தானபத்திரம் -பொது அதிகார பத்திரம் மேலும் பல விண்ணப்பதாரர் வளர்ச்சி செய்ய உரிமை உள்ளதா என்று பார்கப்படுகிறது. சொத்தினை வாங்க விரும்பும் எந்த நபரும் விண்ணப்பதாரருக்கு சொத்தின்மீது உள்ள உரிமையை தனியாக உறுதிப்படுத்திக் கொள்ள வேண்டும். மேலும் அதன் மேல் வேறு யாரேனும் தனி நபர் உரிமை கோரினால் அவர்கள் அதனை பொருத்தமான தகுதியுள்ள நீதிமன்றத்தின் முன் தீர்த்துக்கொள்ளலாம். இதனை முடிவு செய்ய நகர் ஊரமைப்பத்துறை பொருத்தமான அமைப்பு அல்ல.
8. நீர்நிலைகள் பாதிக்கப்படாத வண்ணம் கட்டிடம் கட்டப்பட வேண்டும்.
9. ஒப்புதல் அளிக்கப்பட்ட மனைப்பிரிவு வரைபடத்தை எந்த வித மாற்றம் விடுதலின்றி மனைப்பிரிவு நுழைவாயில் 6' X 4' அளவிலான நிரந்தர தகவல்பலகை மூலம் பொது மக்கள் பார்வைக்கு நிரந்தரமாக பிரசுரிக்கப்பட வேண்டும்.
10. நீதிமன்ற வழக்கு ஏதேனும் நிலுவையில் இருப்பின் இத்துறையின் மனைப்பிரிவு அனுமதி செல்லத்தக்கது அல்ல.
11. இம்மனைப்பிரிவிலிருந்து அருகிலுள்ள இடத்திற்கு செல்லும் வரைபடத்தில் காண்பிக்கபட்டுள்ளவாறு மனைப்பிரிவு சாலைகளின் குறுக்கே சாலையின் போக்கினை பாதிக்கும் வகையில் சுற்றுச்சுவர் கட்டப்பட்டிருப்பின் அகற்றப்படல் வேண்டும்.
12. உத்தேச மனைப்பிரிவு சாலைகளுக்கு மனுதாரரால் தார் சாலை அமைக்கப்பட்டு ஆணையாளர்/ பொறியாளர் அவர்களிடம் தரம் குறித்து தகுதிச்சான்று பெறப்பட்ட பின்னர் உள்ளாட்சியால் இறுதி ஒப்புதல் வழங்கப்பட வேண்டும்.

APPROVAL NO: SWP/DTCP/SALEM/LAYOUT NO: 94/2024

Signature valid

Signed by: Assistant Director
Location:Salem
Date:2024.05.06 19:03:00

பா.கிருபா
அளவர்/உதவி வரைவாளர்

ராகேஷ் ரவி
வரைவாளர் நிலை-III

சி.பார்வதி
திட்ட உதவியாளர்

உதவி இயக்குநர்
மாவட்ட நகர் ஊரமைப்பு அலுவலகம்
சேலம் மாவட்டம்

THE LANDLENS SUITE

Eight ways to know a piece of land before you pay for it.

This report covers one part of the picture. These cover the rest, drawn from the same government records, for any property in Tamil Nadu.

LandLens One
Ask anything about a property and get an answer grounded in live government records, with the sources shown.
/landlens/one

Verify My Land
Every record check run on one property and returned as a single report.
/landlens/verify-my-land

Legal Opinion
An advocate's written opinion on the title, built on the records we pull for it.
/landlens

One Map
Every layer on one map: the parcel, its boundary, zoning, water bodies and what sits around it.
/landlens/one/map

PriceMap
What land actually changed hands for around this plot, taken from the registered deeds.
/landlens/pricemap

Build Scope
What you are allowed to build here: floor space, height, coverage and setbacks.
/landlens/build-scope

Property Tracker
Watch a property and hear about it when something new is registered against it.
/landlens/property-tracker

Deal Room
Run the transaction in one place: documents, stamping, signatures and the parties.
/landlens/deal-room

FREE TOOLS · NO ACCOUNT NEEDED

Twenty-four checks you can run yourself, at no cost.

Records and verification

The registers themselves, read for you.

- Encumbrance Certificate
- Patta and Chitta
- Field Measurement Sketch
- EC Analyzer
- Bank charge check
- Court case search
- Seller background check
- Approval check by survey

Value and duty

What it is worth and what it costs to register.

- Guideline value by street
- Guideline value by survey
- Stamp duty and registration fees
- Capital gains
- Floor space index
- Area unit converter

Zoning and land use

What the plan says can happen on this land.

- Land use zone finder
- CMDA land use check
- Coastal regulation zone
- Master plan check
- Water bodies finder
- Airport height clearance

Registers and directories

Who holds it, and which office keeps the record.

- Find your registering office
- Temple property check
- Waqf property check
- RERA register

Every free tool
/tools

Services we run for you
/services

The LandLens suite
/landlens/one

Verified RealEstate™

Every claim in this document traces back to a government record.

- Legal opinions, due diligence and title verification
- Building plan, layout and sub-division approvals
- Completion and occupancy certificates, regularisation
- Escrow, negotiation and NRI property management
- Land survey, soil testing, architecture and construction

Verified RealEstate
3/350/2 Mettukuppam,
OMR Thoraipakkam,
Chennai 600 097, India
hello@verified.realestate
+91 9996 12 9996

Prepared from the registers named on the page each finding sits on. Where a register could not be read, this document says so in its place rather than leaving the gap to be read as a clean result.