Verified RealEstate™

RE REGULATORY RECORD

RERA Document


The document as the regulator published it, reproduced in full behind this page.

Published for reference. The authority's own register is the operative record.

Verified RealEstate™
3/350/2 Mettukuppam,
OMR Thoraipakkam,
Chennai 600 097, India

hello@verified.realestate
+91 9996 12 9996
verified.realestate

ஒப்புதல் அளிக்கப்பட்ட
மனைப்பரிவு
ம.வ./க.கு.மா.நா.ஊ.எண்: 26/2021

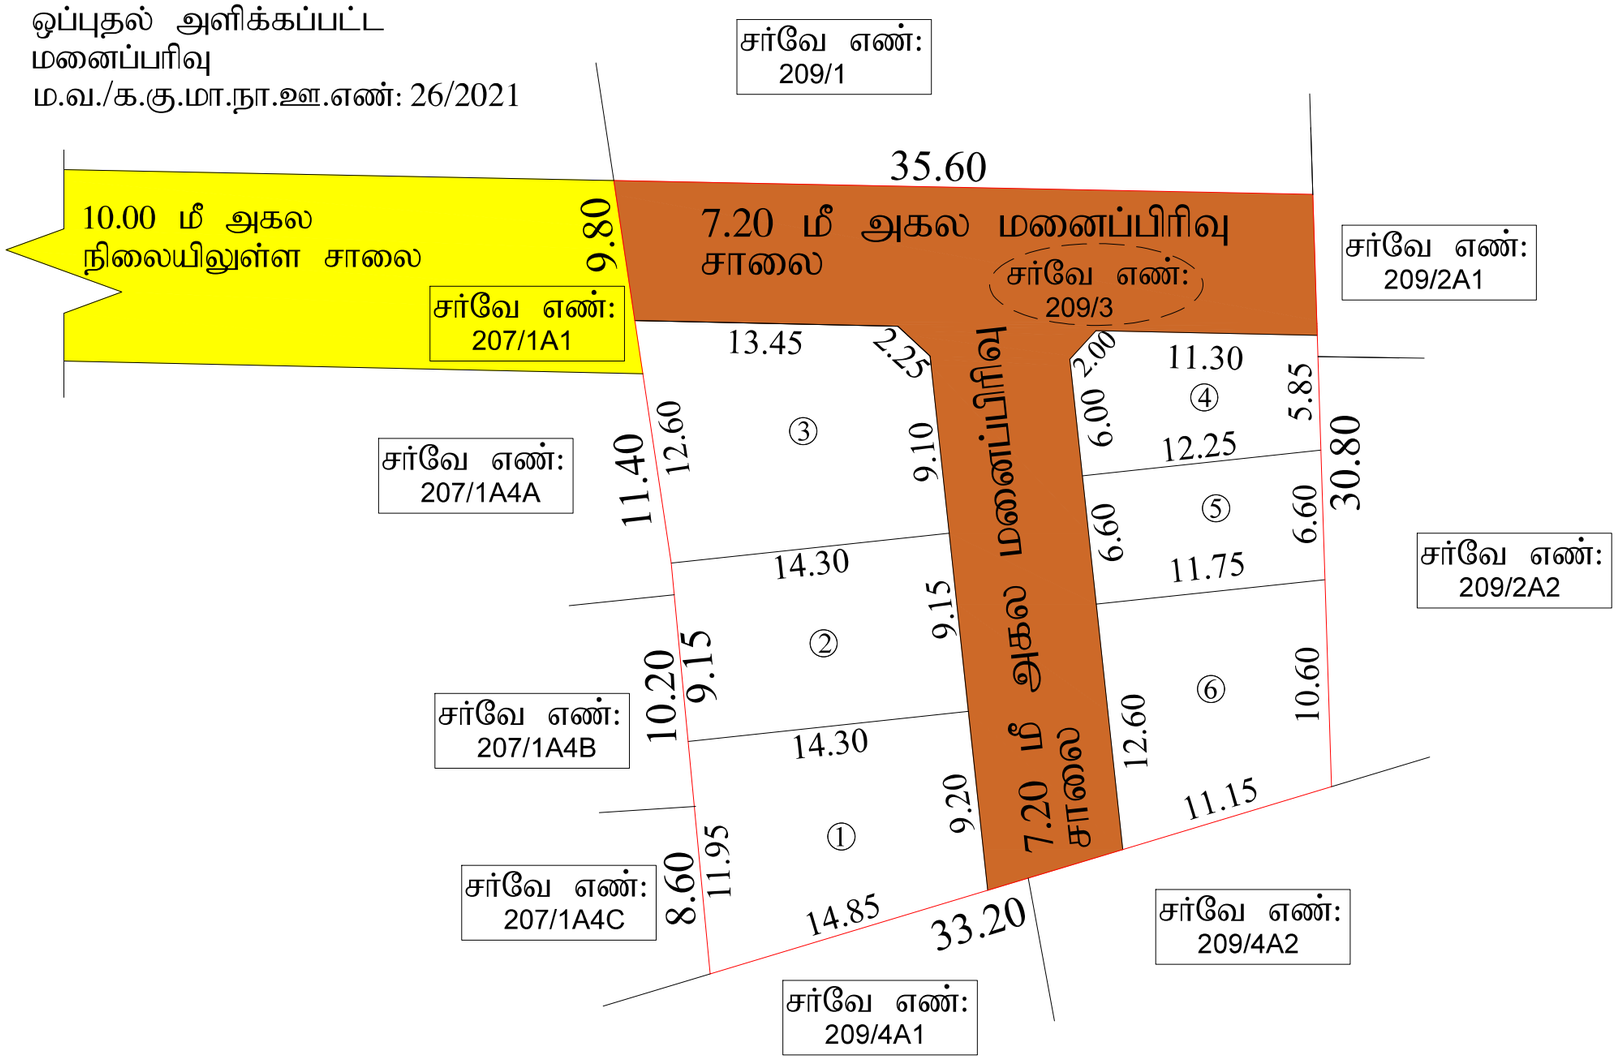

மாவட்ட நகர் ஊரமைப்பு அலுவலகம் - கன்னியாகுமரி மாவட்டம்.

ஆரல்வாய்மொழி சிறப்புநிலை பேரூராட்சி

கன்னியாகுமரி மாவட்டம், தோவாளை வட்டம், ஆரல்வாய்மொழி சிறப்புநிலை பேரூராட்சி, ஆரல்வாய்மொழி தெற்கு கிராமம், சர்வே எண்: **209/3** -இல் அமையும் உத்தேச குடியிருப்பு மனை உட்பிரிவுக்கான தொழில்நுட்ப அமைப்பு ஒப்புதல் வரைபடம். (மலையிடைப்பகுதி)

(திட்டமில்லா பகுதி)

இணையதள விண்ணப்ப எண் : **6XI8O142/2025/TCP**

அளவு - 1:400

வ

குறிப்பு:

மனை உட்பிரிவு இடத்தின் மொத்த பரப்பளவு = 1150.00 ச.மீ (0.284 ஏக்கர்)

மனைப்பிரிவு இடத்தின் எல்லை =

நிலையிலுள்ள சாலை / அணுகுசாலை =

கோரிய மனைகளின் எண்ணிக்கை = 6 எண்ணம்

ஒதுக்கிய மனைகளின் எண்ணிக்கை = 6 எண்ணம்

பொது ஒதுக்கீடு: (உள்ளாட்சிக்கு தானமாக ஒப்படைப்பு செய்யப்பட்டுள்ள பகுதி)

மனை உட்பிரிவு இடத்தின் மொத்தபரப்பளவு = 1150.00 ச.மீ

உத்தேச மனை உட்பிரிவு மனைப்பிரிவு சாலைகள் மற்றும் மூலை முடக்குகளின் பரப்பளவு = 393.21 ச.மீ

மீதமுள்ள இடத்தின் மொத்தபரப்பளவு = 756.79 ச.மீ

அரசாணை எண்: 18 ந.நி(ம)கு.வ(ந.நி.1)துறை நாள்:04.02.2019, விதி-47(6)-ன்படியும் மற்றும் நகர் ஊரமைப்பு இயக்குநர், சென்னை அவர்களது சுற்றறிக்கை ந.க.எண்:4367/2019-பிஏ-2, நாள்:05.02.2020 CASE-III -ன்படி பூங்கா ஒதுக்கீடு செய்ய தேவையில்லை.

தானப்பத்திரம் எண்கள்: 1879/2025 நாள்: 25.10.2025

நிபந்தனைகள் :

1. இம்மனைப்பிரிவிற்கு உள்ளாட்சி இறுதி ஒப்புதல் அளிக்கும் முன் இடத்தில், எந்தத் துறையாலும் நில ஆர்ஜித நடவடிக்கை மேற்கொள்ளப்படவில்லை என்றும், எந்த துறைக்காகவும் நில ஆர்ஜிதப்பட்டியல் மாவட்டவருவாய் அலுவலருக்கு அனுப்பப்பட -வில்லை என்றும் உள்ளாட்சி உறுதி செய்து கொள்ள வேண்டும்.

2. இம்மனைப்பிரிவு ஒப்புதலுக்காக சமர்ப்பிக்கப்பட்ட ஆவணங்கள் (ம) சான்றுகள் சரியானவை அல்ல என அறியப்பட்டால் அல்லது இம்மனைப்பிரிவிற்கு தொழில் நுட்ப ஒப்புதல் வழங்கியதால் பாதிப்பு ஏற்படக்கூடிய சூழ்நிலை ஏற்படின் இம்மனைப் பிரிவிற்கு வழங்கப்பட்ட ஒப்புதலானது எவ்வித முன்னறிவிப்புமின்றி நகர் ஊரமைப்பு ஆணையர், சென்னை, அவர்களால் ரத்து செய்யப்படும்.

3. விற்பனைக்குண்டான மனைகளை விற்பனை செய்யும் போது இவ்வாணையின் நகலோடு நகர் ஊரமைப்புத் துறையால் ஒப்புதல் அளிக்கப்பட்ட வரைபட நகல் மனை வாங்குபவர்களுக்கு கட்டாயம் வழங்கப்பட வேண்டும்.

4. ஒப்புதல் அளிக்கப்பட்ட மனைப்பிரிவு வரைபடத்தை எந்த வித மாற்றம், விடுதலின்றி மனைப்பிரிவு நுழைவுவாயிலில் ஙச-அளவி -லான நிரந்தர தகவல் பலகை மூலம் பொதுமக்கள் பார்வைக்கு நிரந்தரமாக பிரசுரிக்கப்பட வேண்டும்.

5. Tamilnadu Government in G.O.Ms. No.112, Housing and Urban Development Dept. Dated:22.06.2017 have approved the Tamilnadu Real Estate (Regulation & Development) Act 2016. The Promoter has to advertise, Market, Book, Sell or Offer for Sale, or Invite persons to purchase in any manner, any plot, any apartment or Building, as the case may be in Real Estate Project or part of it only after registering the real estate project with the Real Estate Regulatory Authority.

6. இம்மனைப்பிரிவில் அமையும் சாலையின் போக்கினை தடுக்கும் வகையில் சுற்று சுவர் எழுப்புதல் கூடாது.

7. Joint Director Agriculture department, Letter No. Ma.Thi.1/8123/2025, Dated: 25.08.2025.

8. Principal Chief Conservator of Forests, Chennai Ref.K.Dis.HOTNFD/3492/2025-TS4, Dated: 08.10.2025.

9. Assistant Director of Geology and Mining Department, Kanyakumari, Letter Rc. No: 198/G&M/2025, Dated: 19.09.2025.

10. Revenue Divisional officer, Nagercoil RC.No:B3/5043/2025, Dated: 08.10.2025.

குறிப்பு

அனைத்து அளவுகளும் மீட்டரில் குறிப்பிடப்பட்டுள்ளது

SWP/ம.வ/க.கு.மா.நா.ஊ.அ.எண்: **52/2025**

வரைவாளர்

வரைவாளர் நிலை -III

மேற்பார்வையாளர்

உதவி இயக்குநர்
மாவட்ட நகர் ஊரமைப்பு அலுவலகம்
கன்னியாகுமரி மாவட்டம்

Signature valid
Signed by: Assistant Director
Location: Kanniyakumari
Date: 2025.11.11 11:21:16

Signature valid
Signed by: Executive Officer
Location: Kanniyakumari
Date: 2025.12.31 10:00:17

THE LANDLENS SUITE

Eight ways to know a piece of land before you pay for it.

This report covers one part of the picture. These cover the rest, drawn from the same government records, for any property in Tamil Nadu.

LandLens One
Ask anything about a property and get an answer grounded in live government records, with the sources shown.
/landlens/one

Verify My Land
Every record check run on one property and returned as a single report.
/landlens/verify-my-land

Legal Opinion
An advocate's written opinion on the title, built on the records we pull for it.
/landlens

One Map
Every layer on one map: the parcel, its boundary, zoning, water bodies and what sits around it.
/landlens/one/map

PriceMap
What land actually changed hands for around this plot, taken from the registered deeds.
/landlens/pricemap

Build Scope
What you are allowed to build here: floor space, height, coverage and setbacks.
/landlens/build-scope

Property Tracker
Watch a property and hear about it when something new is registered against it.
/landlens/property-tracker

Deal Room
Run the transaction in one place: documents, stamping, signatures and the parties.
/landlens/deal-room

FREE TOOLS · NO ACCOUNT NEEDED

Twenty-four checks you can run yourself, at no cost.

Records and verification

The registers themselves, read for you.

- Encumbrance Certificate
- Patta and Chitta
- Field Measurement Sketch
- EC Analyzer
- Bank charge check
- Court case search
- Seller background check
- Approval check by survey

Value and duty

What it is worth and what it costs to register.

- Guideline value by street
- Guideline value by survey
- Stamp duty and registration fees
- Capital gains
- Floor space index
- Area unit converter

Zoning and land use

What the plan says can happen on this land.

- Land use zone finder
- CMDA land use check
- Coastal regulation zone
- Master plan check
- Water bodies finder
- Airport height clearance

Registers and directories

Who holds it, and which office keeps the record.

- Find your registering office
- Temple property check
- Waqf property check
- RERA register

Every free tool
/tools

Services we run for you
/services

The LandLens suite
/landlens/one

Verified RealEstate™

Every claim in this document traces back to a government record.

- Legal opinions, due diligence and title verification
- Building plan, layout and sub-division approvals
- Completion and occupancy certificates, regularisation
- Escrow, negotiation and NRI property management
- Land survey, soil testing, architecture and construction

Verified RealEstate
3/350/2 Mettukuppam,
OMR Thoraipakkam,
Chennai 600 097, India
hello@verified.realestate
+91 9996 12 9996

Prepared from the registers named on the page each finding sits on. Where a register could not be read, this document says so in its place rather than leaving the gap to be read as a clean result.