Verified RealEstate™

RE REGULATORY RECORD

RERA Document

The document as the regulator published it, reproduced in full behind this page.

Published for reference. The authority's own register is the operative record.

Verified RealEstate™
3/350/2 Mettukuppam,
OMR Thoraipakkam,
Chennai 600 097, India

hello@verified.realestate
+91 9996 12 9996
verified.realestate

DIGITALLY VERIFIED RECORD

மனைப்பிரிவு - மலையிட பாதுகாப்பு குழுமப் பகுதி
மாவட்ட நகர் ஊரமைப்பு அலுவலகம்
தென்காசி மாவட்டம்
தென்காசி வட்டம்
தென்காசி நகராட்சி

வார்டு - A, பிளாக் - 6 நகர தலவை எண்:37 (தென்காசி கிராமம் - சர்வே எண் :399p()-ல் அமையும் குடியிருப்பு மனைப்பிரிவின் தொழில்நுட்ப ஒப்புதல் வரைபடம்.

தலவு • 1:400 இணையதள விண்ணப்ப எண்: RHNEOAT

குறிப்பு:

மனைப்பிரிவு இடத்தின் மொத்த பரப்பளவு - 9860.00 ச.மீ (2.43ஏக்கர்)
உத்தேச சாலையின் பரப்பளவு (-) - 2853.54 ச.மீ
மீதமுள்ள பரப்பு - 7006.46 ச.மீ

கோரிய மனைகள் - 33
ஒதுக்கிய மனைகள் - 27 + மனுதாரர் உபயோகம் 1,2

மனைப்பிரிவு இடத்தின் எல்லை
நிலையில் உள்ள சாலை

ஒதுக்கீடுகள் :-

பொது ஒதுக்கீடுகள் :-

தென்காசி நகராட்சிக்கு நகரப்பகுதி சார்ந்த ஆணை எண்:4945/2024, நாள்:08.11.2024-ன் மூலம் ஒப்படைப்பு செய்யப்பட்டவை.

i) உத்தேச சாலை மற்றும் முனை முடக்குகளின் பரப்பு - 2853.54 ச.மீ
ii) பூங்கா - 750.23 ச.மீ(10.70%)
iii) பொது உபயோகம் (Public Purpose) A - 48.43 ச.மீ (0.69%)
iv) பொது உபயோகம் (TANGEDCO) B - 47.36 ச.மீ (0.67%)

கட்டுபாடுகள்: 7.20மீ (அ) 9.00மீ அகல சாலைக்கு - 1.50மீ
10.00மீ அகல சாலைக்கு - 3.00மீ

முனைமுடக்கு: 7.20மீ,9.00மீ (அ) 10மீ அகல சாலைகளுக்கு - 1.50மீX1.50மீ

நிபந்தனைகள்:

1. தராவை நிலை எண்:71, மாநகராட்சி மற்றும் உள்ளாட்சி நிர்வாகத் துறை, நாள்:16.08.2003-ன்படி நில உரிமம் குறித்து உள்ளாட்சி நிர்வாகம் உறுதி செய்து கொள்ள வேண்டும்.மேலும் சாலைகள், மற்றும் பொது உபயோகம் ஆகியவற்றின் நிலப்பரப்பினை உள்ளாட்சிக்கு நாளபத்திரம் மூலம் மனுதாரரால் ஒப்படைப்பு செய்யப்பட வேண்டும்.

2.இம்மனைப்பிரிவிற்கு இறுதி ஒப்புதல் வழங்கும் முன் நில வரிறுதல் ஏதும் இல்லை எனவும், எந்தத் துறையாலும் நில வரிறுத நடவடிக்கை எடுக்கப்படவில்லை என்றும் (அ) நிலவரிறுதல் செய்துதரக்கோரி மாவட்ட வருவாய் அலுவலரிடமிருந்து உறிதாரங்கள் ஏதும் பெறப்படவில்லை என்றும் ஆணையாளர் தென்காசி நகராட்சி உறுதி செய்து கொள்ள வேண்டும்.

3. நில உரிமம் குறித்து சரிபார்க்கப்பட்ட சான்றுகள் மற்றும் பரிசீலனைக்கு சமர்ப்பிக்கப்பட்ட ஆவணங்கள் சரியானவை தான் என கறியப்பட்டால் அல்லது மனைப்பிரிவுக்கு தொழில்நுட்ப ஒப்புதல் வழங்கியதால் பாதிப்பு ஏறிப்படக்கூடிய சுற்றுநிலை ஏறிப்படின், மனைப்பிரிவுக்கு வழங்கப்பட்ட தொழில்நுட்ப ஒப்புதல் எவ்வித முன் அறிவிப்பு இன்றி ரத்து செய்யப்படும்.


4. தராவை நிலை எண்.181 வீட்டு வசதி மற்றும் நகர்புற வளர்ச்சி துறை நாள் 09.12.2020- ன் படி ஆணையாளர் தென்காசி நகராட்சி உறுதி செய்து கொள்ள வேண்டும்.

5. மனைப்பிரிவு பகுதியாகவோ அல்லது முழுமையாகவோ ஒடைகால்வாய் போன்ற பொது நிவறிப்பாதைகள் ஆக்கிரமிப்பு செய்யப்படவில்லை எனவும், அரசு புறம்போக்கு நிலங்களில் மேற்படி மனைப்பிரிவு தவையில்லை என்பதையும் ஆணையாளர் தென்காசி நகராட்சி உறுதி செய்து கொள்ள வேண்டும்.

6. வனம், கனிமவளத்துறை மற்றும் கோட்டாட்சியர் தடையின்மைச்சான்றுகளில் குறிப்பிடப்பட்டுள்ள நிபந்தனைகள் அனைத்தும் மனுதாரரால் நிறைவேற்றப்பட வேண்டும்.

ம.வ/தெமாநஊ.அ எண்- SWP/40/ 2024

உதவி இயக்குநர்
மாவட்ட நகர் ஊரமைப்பு அலுவலகம்
தென்காசி மாவட்டம்

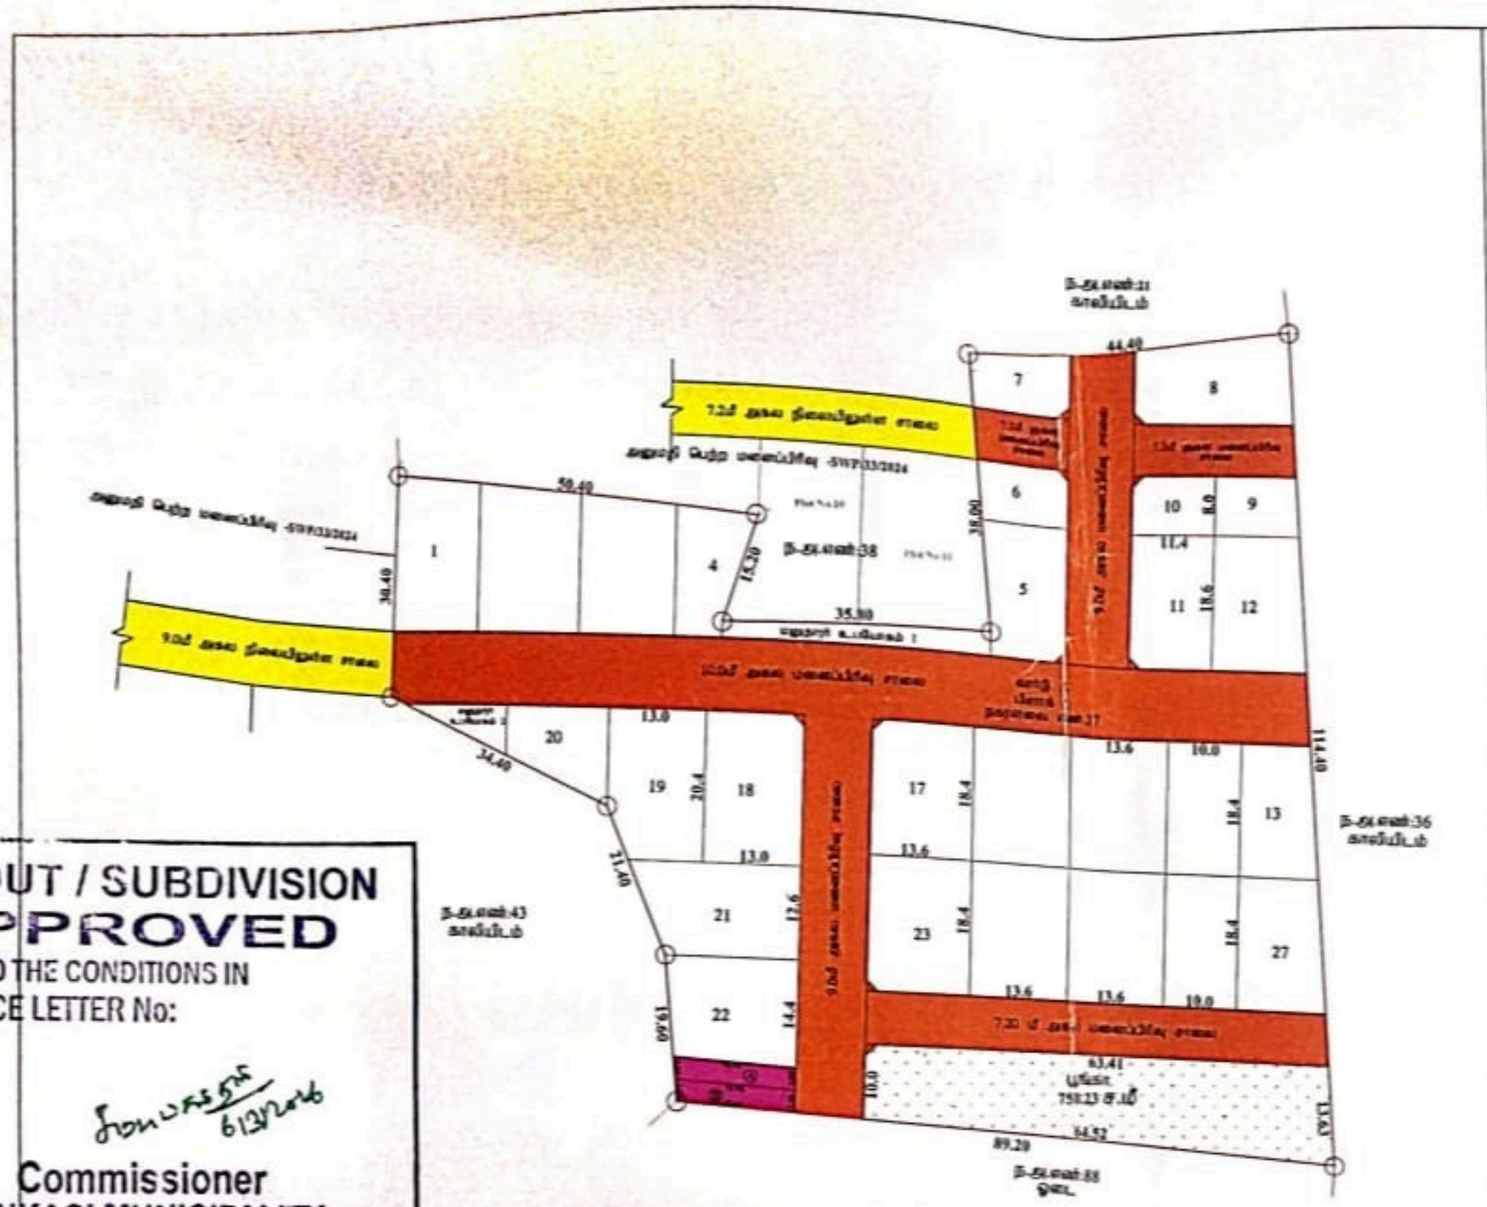

LAYOUT / SUBDIVISION
APPROVED
SUBJECT TO THE CONDITIONS IN
THIS OFFICE LETTER No:

Commissioner
TENKASI MUNICIPALITY

6/5/2025

உ/உதவி வரைவாளர்

வரைவாளர் நிலை - III

மேற்பார்வையாளர் / வ.நி - II

THE LANDLENS SUITE

Eight ways to know a piece of land before you pay for it.

This report covers one part of the picture. These cover the rest, drawn from the same government records, for any property in Tamil Nadu.

LandLens One
Ask anything about a property and get an answer grounded in live government records, with the sources shown.
/landlens/one

Verify My Land
Every record check run on one property and returned as a single report.
/landlens/verify-my-land

Legal Opinion
An advocate's written opinion on the title, built on the records we pull for it.
/landlens

One Map
Every layer on one map: the parcel, its boundary, zoning, water bodies and what sits around it.
/landlens/one/map

PriceMap
What land actually changed hands for around this plot, taken from the registered deeds.
/landlens/pricemap

Build Scope
What you are allowed to build here: floor space, height, coverage and setbacks.
/landlens/build-scope

Property Tracker
Watch a property and hear about it when something new is registered against it.
/landlens/property-tracker

Deal Room
Run the transaction in one place: documents, stamping, signatures and the parties.
/landlens/deal-room

FREE TOOLS · NO ACCOUNT NEEDED

Twenty-four checks you can run yourself, at no cost.

Records and verification

The registers themselves, read for you.

- Encumbrance Certificate
- Patta and Chitta
- Field Measurement Sketch
- EC Analyzer
- Bank charge check
- Court case search
- Seller background check
- Approval check by survey

Value and duty

What it is worth and what it costs to register.

- Guideline value by street
- Guideline value by survey
- Stamp duty and registration fees
- Capital gains
- Floor space index
- Area unit converter

Zoning and land use

What the plan says can happen on this land.

- Land use zone finder
- CMDA land use check
- Coastal regulation zone
- Master plan check
- Water bodies finder
- Airport height clearance

Registers and directories

Who holds it, and which office keeps the record.

- Find your registering office
- Temple property check
- Waqf property check
- RERA register

Every free tool
/tools

Services we run for you
/services

The LandLens suite
/landlens/one

Verified RealEstate™

Every claim in this document traces back to a government record.

- Legal opinions, due diligence and title verification
- Building plan, layout and sub-division approvals
- Completion and occupancy certificates, regularisation
- Escrow, negotiation and NRI property management
- Land survey, soil testing, architecture and construction

Verified RealEstate
3/350/2 Mettukuppam,
OMR Thoraipakkam,
Chennai 600 097, India
hello@verified.realestate
+91 9996 12 9996

Prepared from the registers named on the page each finding sits on. Where a register could not be read, this document says so in its place rather than leaving the gap to be read as a clean result.