Verified RealEstate™

RE REGULATORY RECORD

# RERA Document

The document as the regulator published it, reproduced in full behind this page.

Published for reference. The authority's own register is the operative record.

Verified RealEstate™
3/350/2 Mettukuppam,
OMR Thoraipakkam,
Chennai 600 097, India

hello@verified.realestate
+91 9996 12 9996
verified.realestate

DIGITALLY VERIFIED RECORD

மாவட்டம் : தேனி


வட்டம் : பெரியகுளம்

கிராமம் : தென்கரை பிரிவு 1 [13]

புல எண் : 370

பரப்பளவு : எக்டர் 00 ஏர் 90.00

அளவு : 1 : 1103

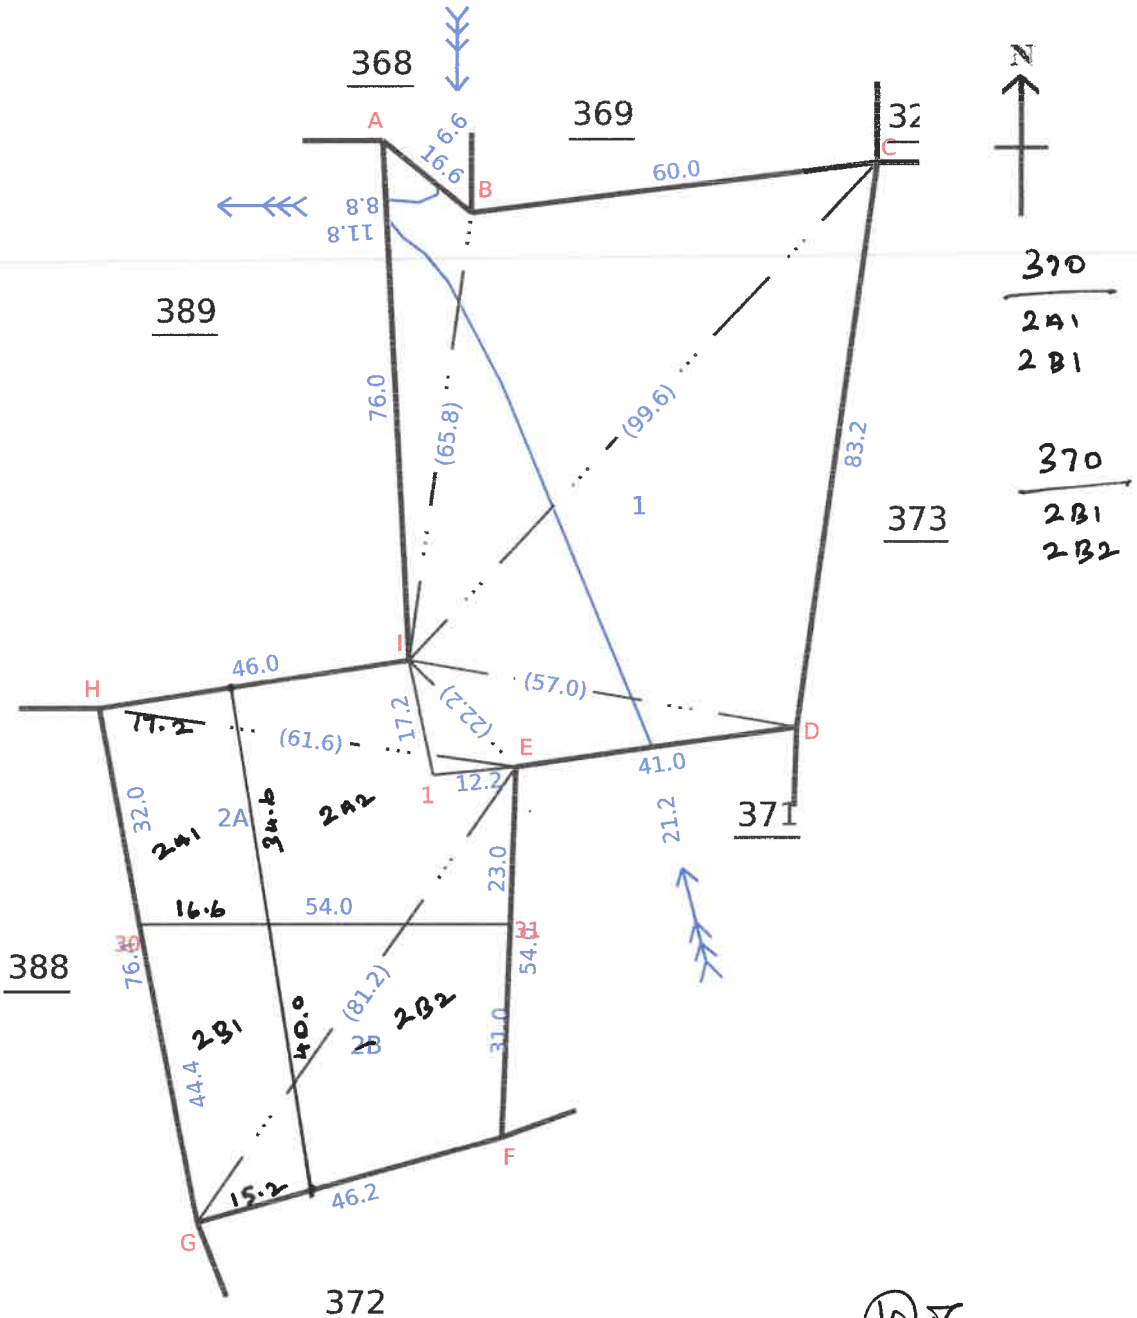


குறுவட்ட அளவர்
தென்கரை குறுவட்டம்
பெரியகுளம் வட்டம்

Signed By Tahsildar
Name of approver : thn_
Date of Approval : 06-07-2023

Date of Issue: 04-11-2025 12:16:50

மாவட்டம் : தேனி


வட்டம் : பெரியகுளம்

கிராமம் : தென்கரை பிரிவு 1 [13]

புல எண் : 388

பரப்பளவு : எக்டர் 01 ஏர் 66.50

அளவு : 1 : 1179

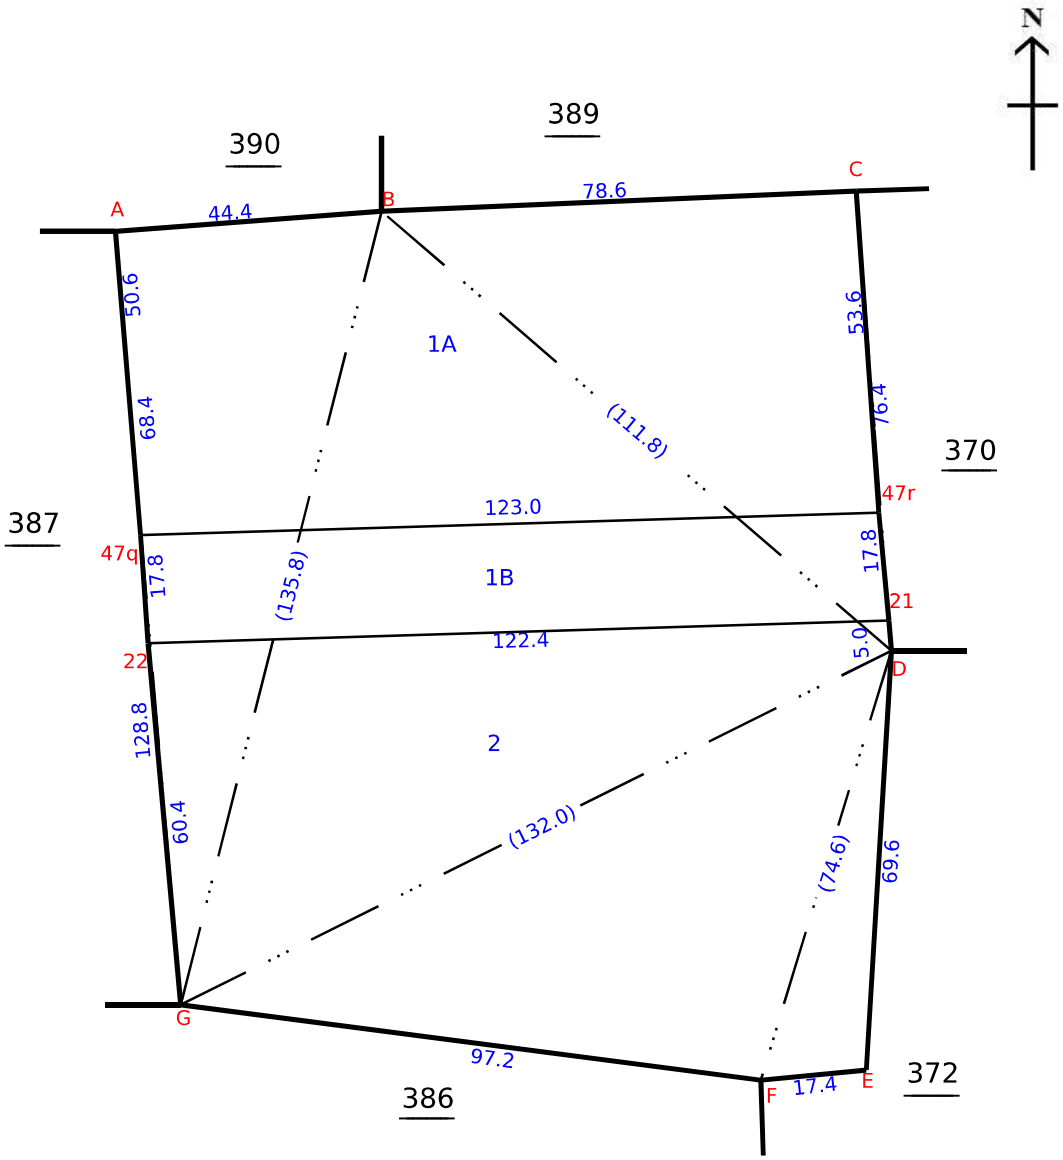


Data Digitally Signed By
ARJUNAN P

Date of Issue: 23-10-2025 17:15:02

Survey and Settlement Department, Government of TamilNadu

260 fv.3

மாவட்டம் : தேனி


வட்டம் : பெரியகுளம்

கிராமம் : தென்கரை பிரிவு 1 [13]

புல எண் : 372

பரப்பளவு : எக்டர் 02 ஏர் 22.00

அளவு : 1 : 1528

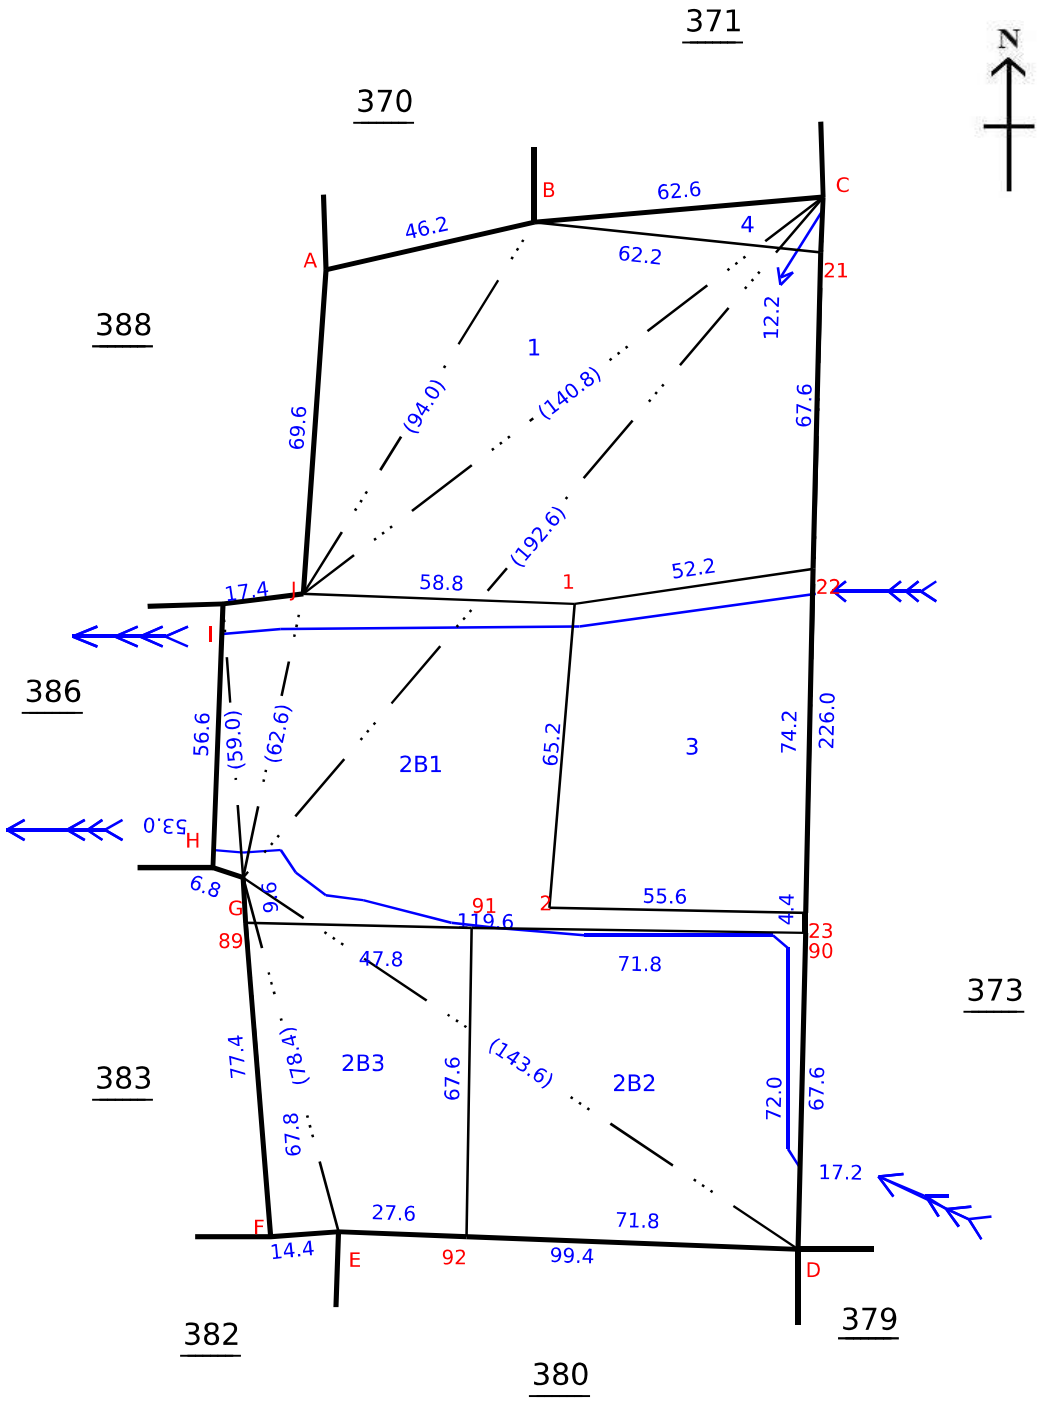


Signed By Tahsildar

Name of approver : pran

Date of Approval : 16-08-2021

Date of Issue: 27-10-2025 11:21:21

மாவட்டம் : தேனி


வட்டம் : பெரியகுளம்

கிராமம் : தென்கரை பிரிவு 1 [13]

புல எண் : 389

பரப்பளவு : எக்டர் 01 ஏர் 1.00

அளவு : 1 : 1267

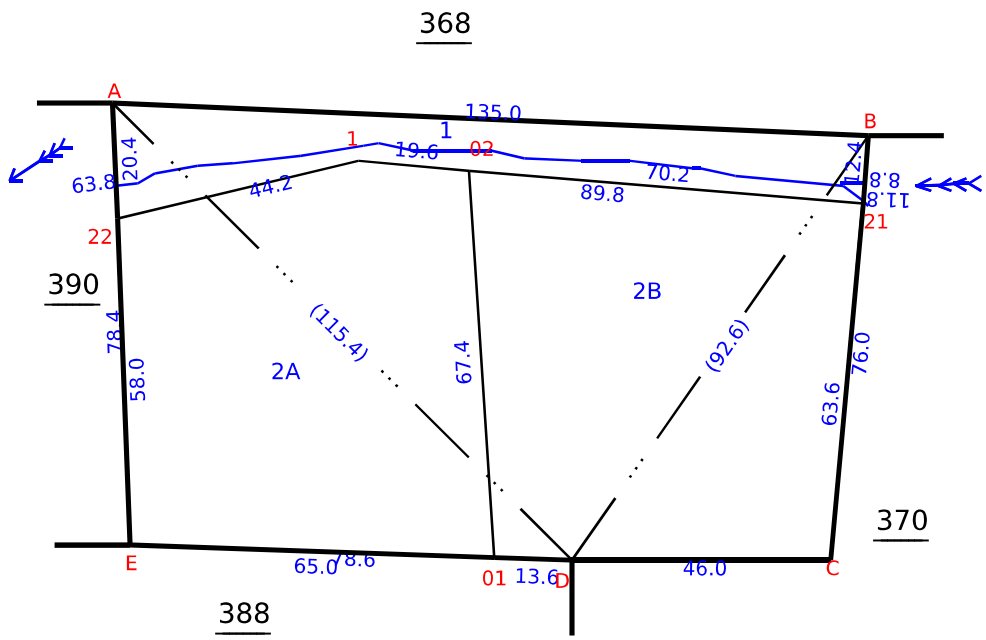


Data Digitally Signed By
ARJUNAN P

Date of Issue: 27-10-2025 11:18:48

மாவட்டம் : தேனி


வட்டம் : பெரியகுளம்

கிராமம் : தென்கரை பிர்கா 1 [13]

புல எண் : 387

பரப்பளவு : எக்டர் 01 ஏர் 87.16

அளவு : 1 : 500

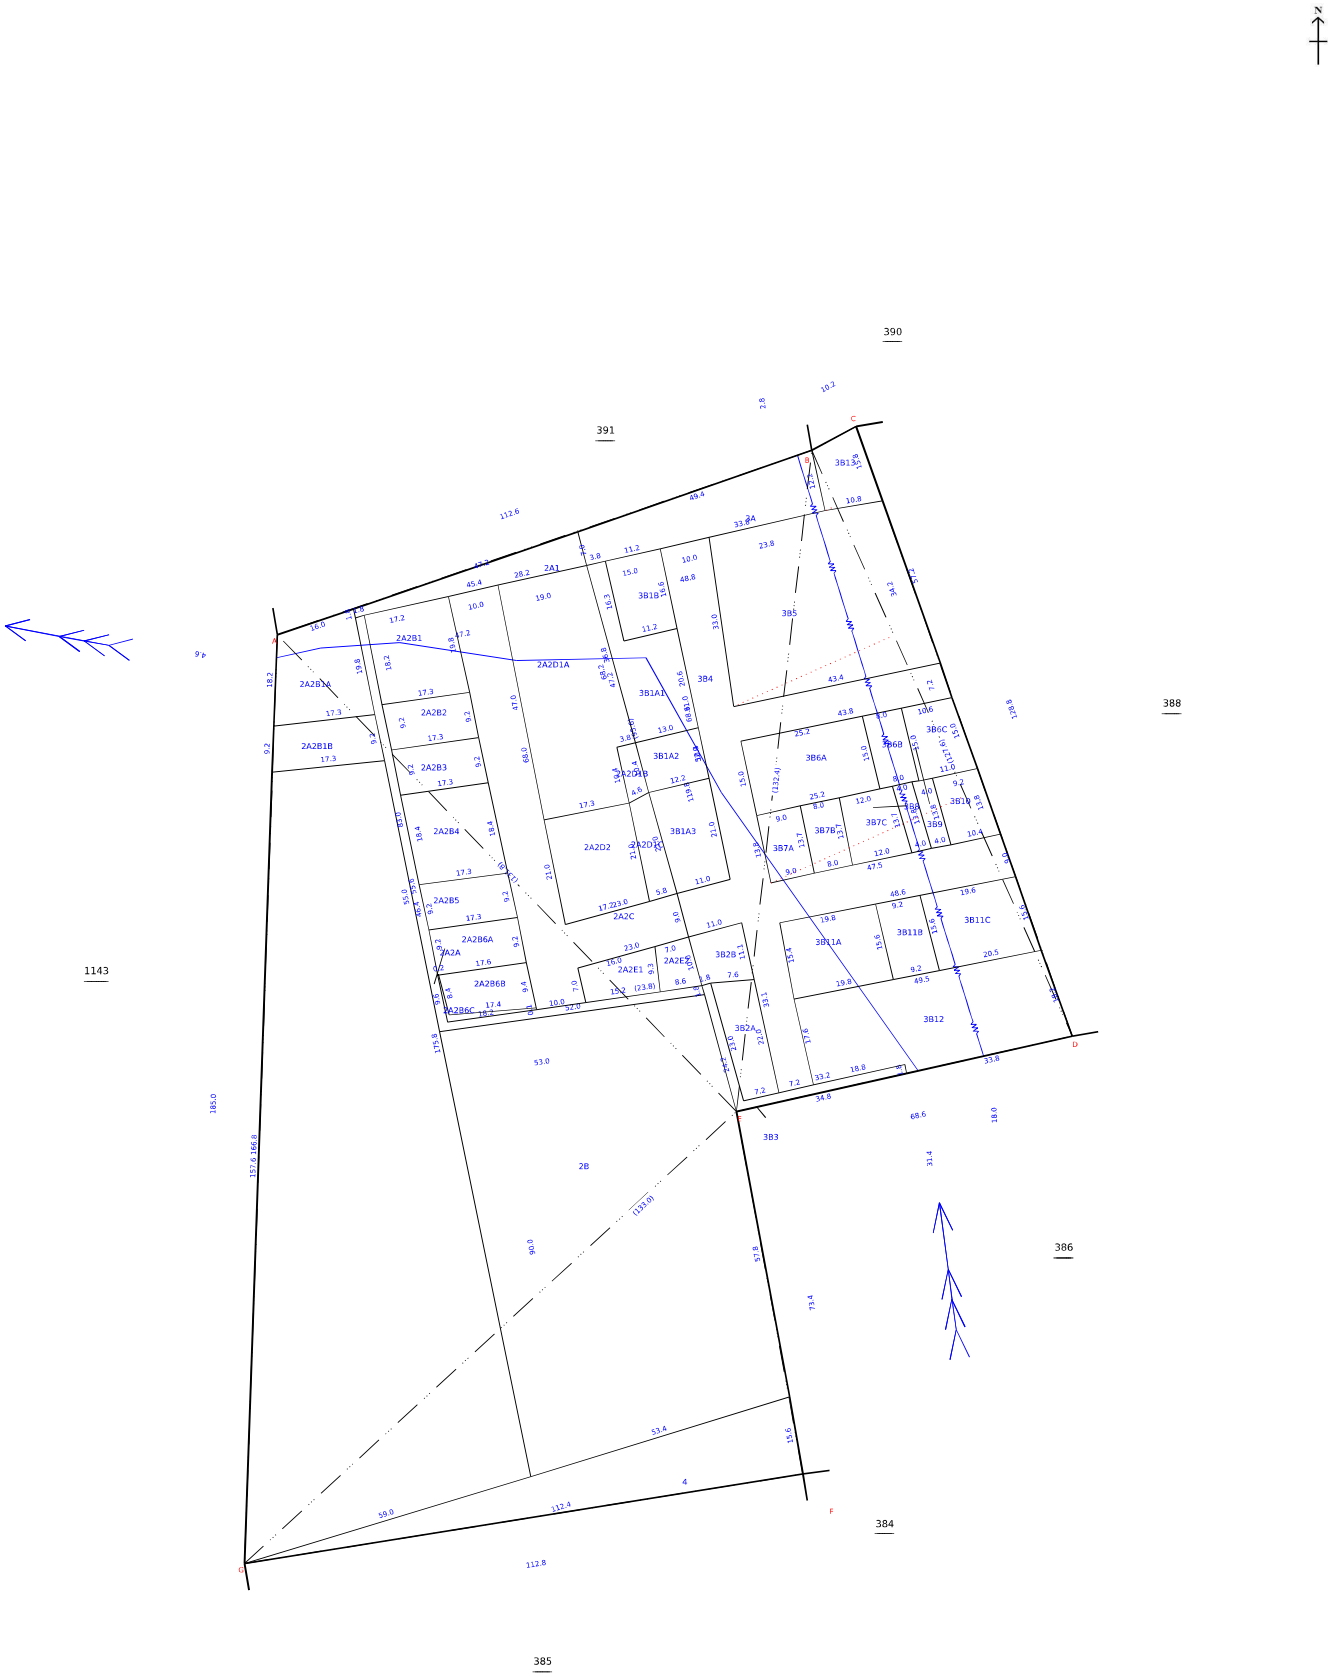


Data Digitally Signed By
K MARUTHU PANDI

Date of Issue: 23-10-2025 10:59:49

Survey and Settlement Department, Government of TamilNadu

270 IV.12

மாவட்டம் : தேனி


வட்டம் : பெரியகுளம்

கிராமம் : தென்கரை பிரிவு 1 [13]

புல எண் : 388

பரப்பளவு : எக்டர் 01 ஏர் 66.50

அளவு : 1 : 1179

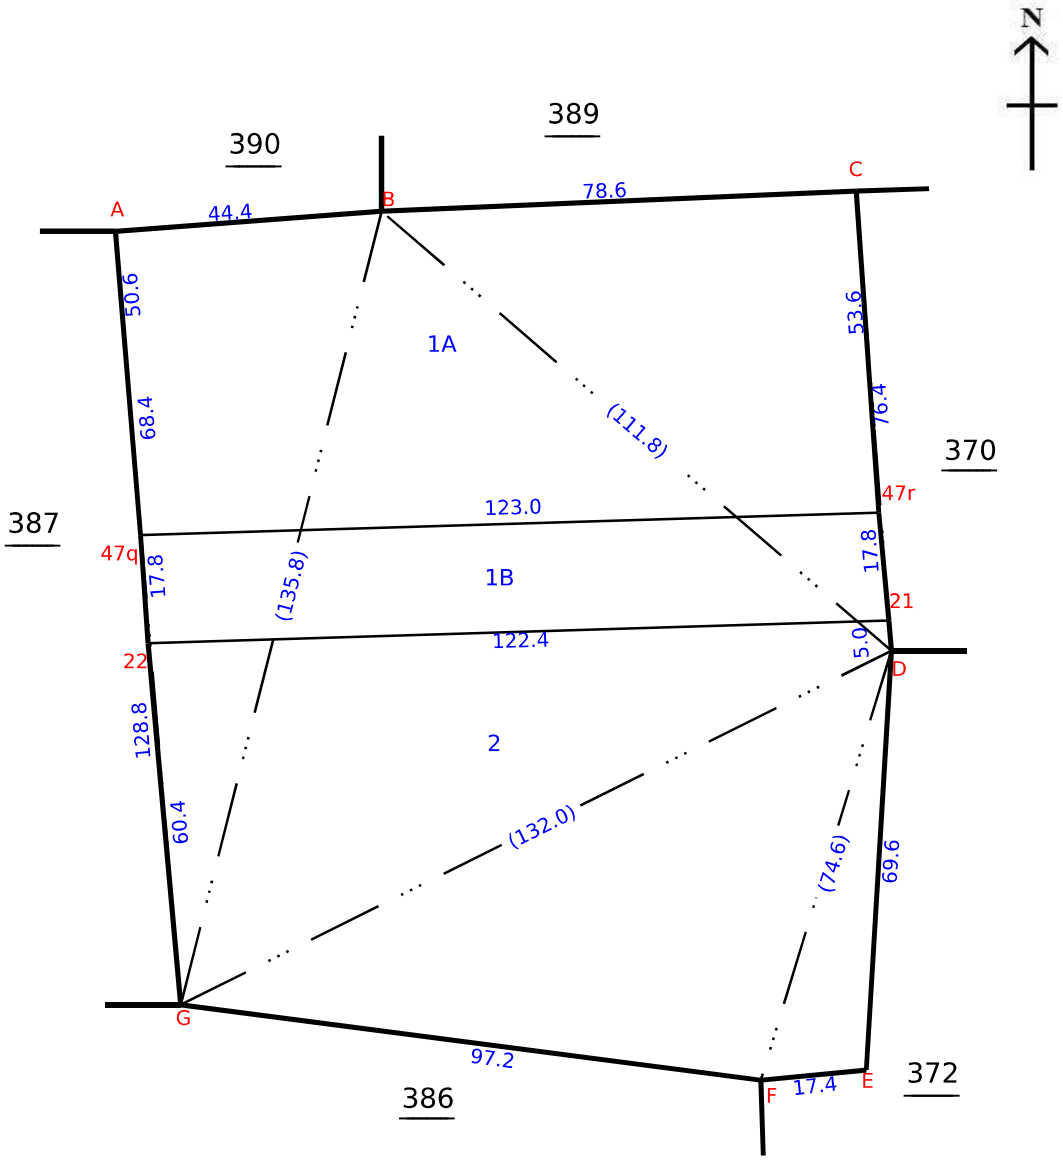


Data Digitally Signed By
ARJUNAN P

Date of Issue: 23-10-2025 17:15:02

Survey and Settlement Department, Government of TamilNadu

260 fv.3

மாவட்டம் : தேனி


வட்டம் : பெரியகுளம்

கிராமம் : தென்கரை பிரிவு 1 [13]

புல எண் : 390

பரப்பளவு : எக்டர் 00 ஏர் 48.00

அளவு : 1 : 888

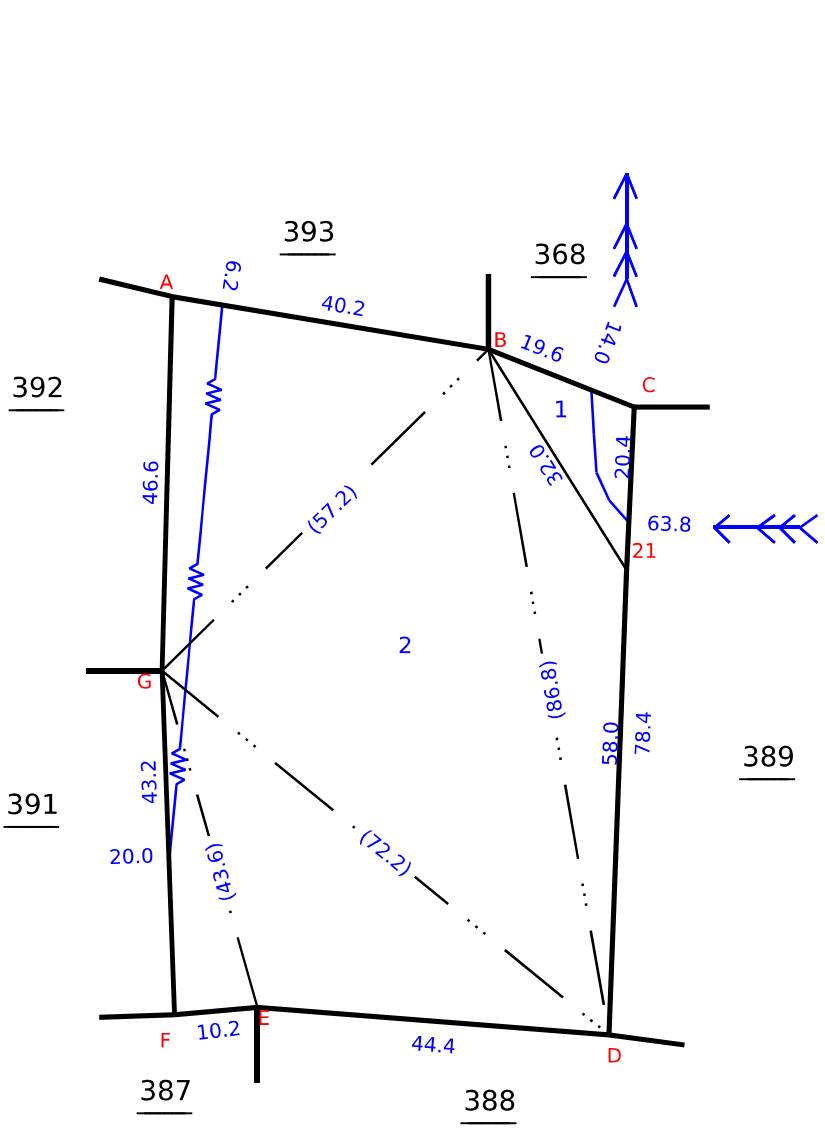


Signed By Tahsildar

Name of approver : pran

Date of Approval : 24-07-2017

Date of Issue: 27-10-2025 11:30:49

மாவட்டம் : தேனி


வட்டம் : பெரியகுளம்

கிராமம் : தென்கரை பிரிவு 1 [13]

புல எண் : 391

பரப்பளவு : எக்டர் 00 ஏர் 50.73

அளவு : 1 : 500

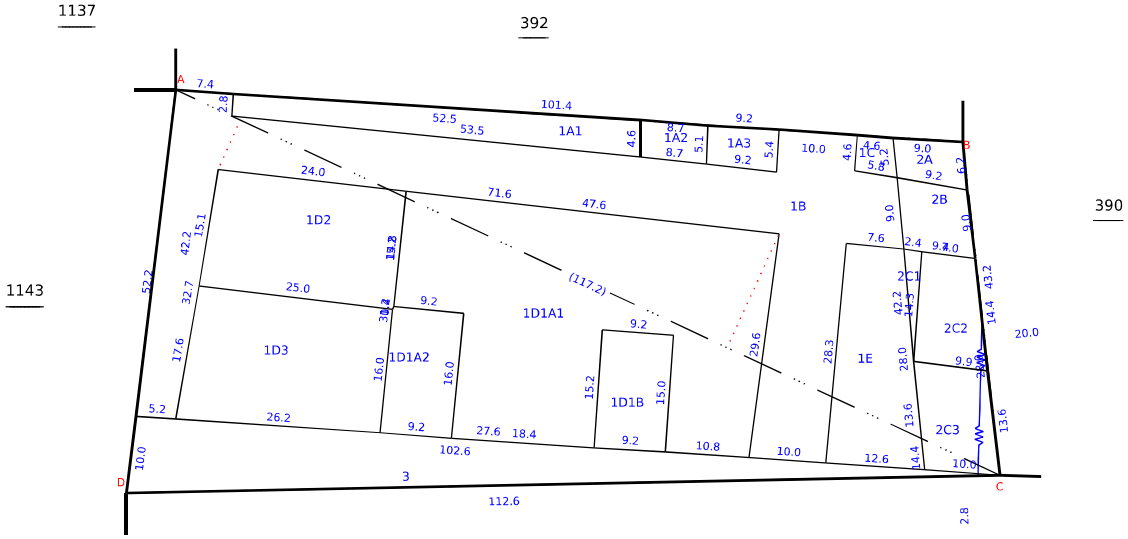


Data Digitally Signed By
K MARUTHU PANDI

Date of Issue: 27-10-2025 11:03:05

Survey and Settlement Department, Government of TamilNadu

270 fv.11

THE LANDLENS SUITE

# Eight ways to know a piece of land before you pay for it.

This report covers one part of the picture. These cover the rest, drawn from the same government records, for any property in Tamil Nadu.

### LandLens One
Ask anything about a property and get an answer grounded in live government records, with the sources shown.
**/landlens/one**

### Verify My Land
Every record check run on one property and returned as a single report.
**/landlens/verify-my-land**

### Legal Opinion
An advocate's written opinion on the title, built on the records we pull for it.
**/landlens**

### One Map
Every layer on one map: the parcel, its boundary, zoning, water bodies and what sits around it.
**/landlens/one/map**

### PriceMap
What land actually changed hands for around this plot, taken from the registered deeds.
**/landlens/pricemap**

### Build Scope
What you are allowed to build here: floor space, height, coverage and setbacks.
**/landlens/build-scope**

### Property Tracker
Watch a property and hear about it when something new is registered against it.
**/landlens/property-tracker**

### Deal Room
Run the transaction in one place: documents, stamping, signatures and the parties.
**/landlens/deal-room**

FREE TOOLS · NO ACCOUNT NEEDED

# Twenty-four checks you can run yourself, at no cost.

## Records and verification

The registers themselves, read for you.

- Encumbrance Certificate
- Patta and Chitta
- Field Measurement Sketch
- EC Analyzer
- Bank charge check
- Court case search
- Seller background check
- Approval check by survey

## Value and duty

What it is worth and what it costs to register.

- Guideline value by street
- Guideline value by survey
- Stamp duty and registration fees
- Capital gains
- Floor space index
- Area unit converter

## Zoning and land use

What the plan says can happen on this land.

- Land use zone finder
- CMDA land use check
- Coastal regulation zone
- Master plan check
- Water bodies finder
- Airport height clearance

## Registers and directories

Who holds it, and which office keeps the record.

- Find your registering office
- Temple property check
- Waqf property check
- RERA register

**Every free tool**
/tools

**Services we run for you**
/services

**The LandLens suite**
/landlens/one

Verified RealEstate™

# Every claim in this document traces back to a government record.

- Legal opinions, due diligence and title verification
- Building plan, layout and sub-division approvals
- Completion and occupancy certificates, regularisation
- Escrow, negotiation and NRI property management
- Land survey, soil testing, architecture and construction

**Verified RealEstate**
3/350/2 Mettukuppam,
OMR Thoraipakkam,
Chennai 600 097, India
**hello@verified.realestate**
+91 9996 12 9996

Prepared from the registers named on the page each finding sits on. Where a register could not be read, this document says so in its place rather than leaving the gap to be read as a clean result.