Verified RealEstate™

RE REGULATORY RECORD

RERA Document

The document as the regulator published it, reproduced in full behind this page.

Published for reference. The authority's own register is the operative record.

Verified RealEstate™
3/350/2 Mettukuppam,
OMR Thoraipakkam,
Chennai 600 097, India

hello@verified.realestate
+91 9996 12 9996
verified.realestate

DIGITALLY VERIFIED RECORD


மாவட்ட நகர ஊரமைப்பு அலுவலகம் (DTCP) நாமக்கல

பள்ளிப்பாளையம் ஊராட்சி ஒன்றியம்

நாமக்கல் மாவட்டம், குமாரபாளையம் வட்டம், பள்ளிப்பாளையம் ஊராட்சி ஒன்றியம், வெற்றநூட்டை ஊராட்சி / கிராமம், சர்வே.எண்-86 /1D7-ல் அமையும் உத்தேச குடியிருப்பு மனைப்பிரிவுக்கான மனைகள் அமைப்பு தொழில் நுட்ப ஒப்புதல் வரைபடம், திட்டமில்லாத பகுதி

அளவு : 1:400 (அ) 1"=33'0"

இணையதள விண்ணப்ப எண்: GCHJB6M5 (32354/2024-NKL)

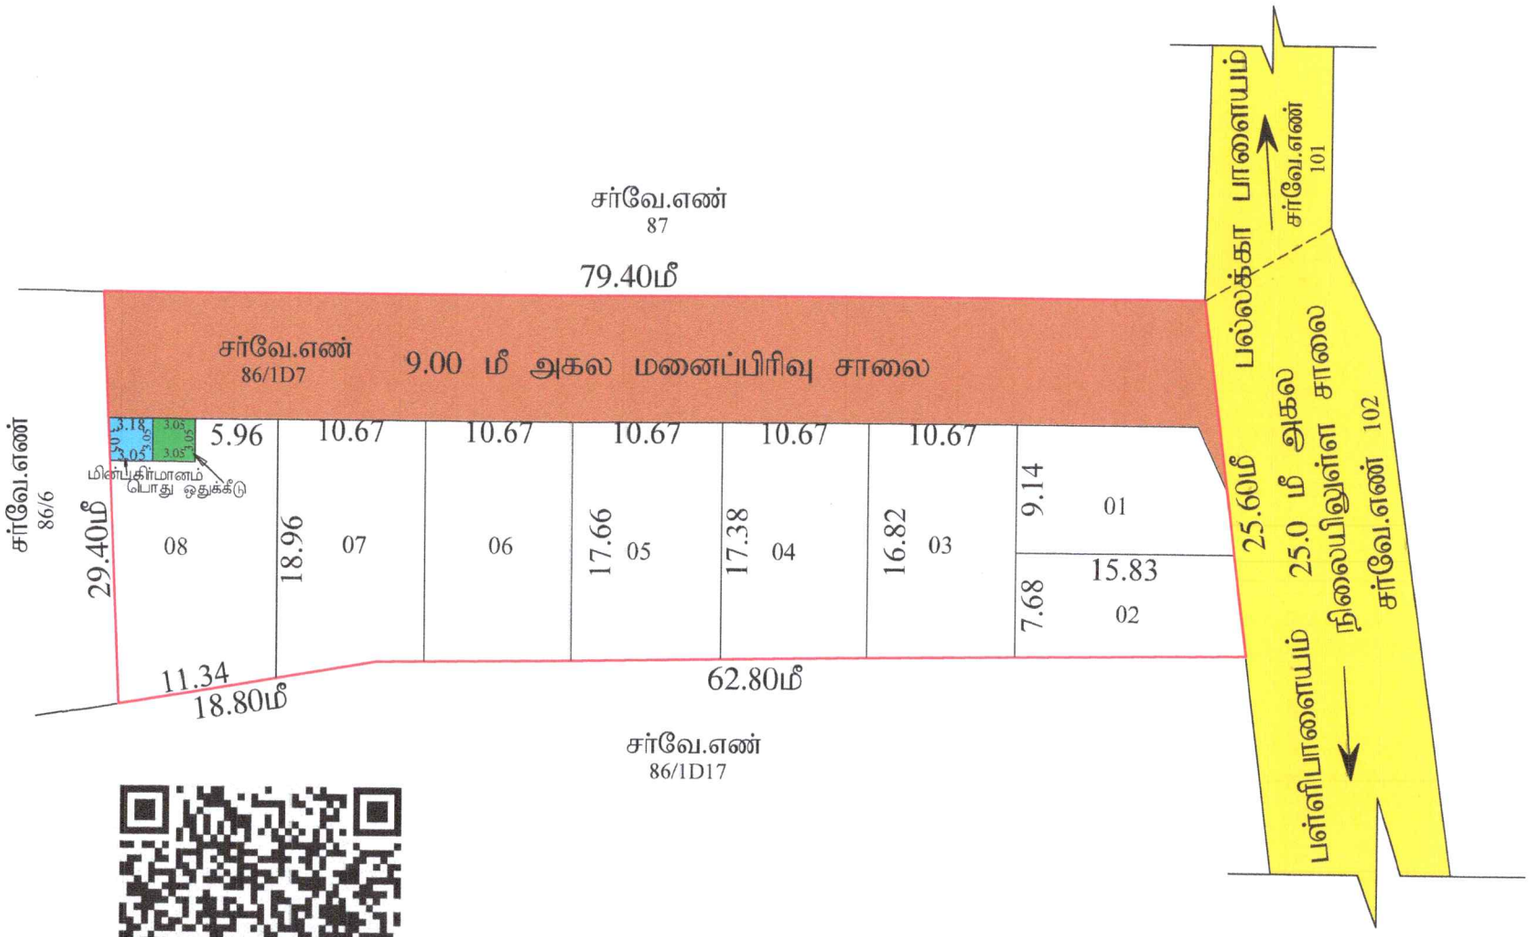

குறிப்பு :

(i) மனைப்பிரிவின் மொத்தப்பரப்பு : 0.52 ஏக்கர் (அ) 2100.00 சதுமீ

(ii) சாலை மற்றும் மூலை மடக்குகளின் பரப்பு : 721.40 சதுமீ

(iii) மனைப்பிரிவு எல்லை _____

(iv) உத்தேச சாலை _____

(v) நிலையில் உள்ள சாலை _____

(vi)கோரிய மனைகள் : 10

(vii) ஒதுக்கிய மனைகள் : 08

(viii)பொது ஒதுக்கீடு-
(உத்தேச சாலை பரப்பளவு நீங்கலாக மீதமுள்ள பரப்பளவிற்கு கணக்கீடு செய்யப்பட்டுள்ளது)

(ix) ஒதுக்கப்படவேண்டிய பூங்காவிற்கான பரப்பு - மனைப்பிரிவின் மொத்தபரப்பு- சாலைகளின் மொத்தப்பரப்பு X (10/100)
= (2100.00 - 721.40) X (10/100)
= 137.86 சமீ

அரசாணை எண் 18-ன், நகராட்சி நிர்வாகம் பொ குடிநீர் வழங்கல் துறை நாள் 4.2.2019-ன் படி 10% பரப்பிற்கு ஈடான அரசு வழிகாட்டி மதிப்பிற்கு தொகையினை மனுதாரரால் அரசு கணக்கில் செலுத்தப்பட்டுள்ளது.

பொது ஒதுக்கீடுகள்

உள்ளாட்சிக்கு மனுதாரரால் தானமாக ஒப்படைக்கப்பட்டுள்ளது.

சாலை மற்றும் மூலை மடக்குகளின் பரப்பு : 721.40 சதுமீ

ஒப்படைக்கப்பட்ட மின்பகிர்மானம் மனையின் பரப்பு (HANDED OVER TO TANGEDCO) : 9.50 சதுமீ (0.5%)

ஒப்படைக்கப்பட்ட பொது ஒதுக்கீடு மனையின் பரப்பு (HANDED OVER TO LOCAL BODY) : 9.30 சதுமீ (0.5%)

சாலைகளின் பரப்பளவு பட்டியல்

1. 42.00மீ அகலம்	1	x	717.93 சமீ
2. 4.57மீ x 1.52மீ மூலை மடக்கு	01 எண்கள்	=	3.47 சமீ
		மொத்தப்பரப்பு =	721.40 சமீ

மூலை மடக்கு : 12மீ சாலை வரை 1.52மீx1.52மீ

மூலை மடக்கு : 30.5மீ சாலை வரை 4.57மீx1.52மீ

இதரக் குறிப்புகள் :

1. இம்மனைப்பிரிவிற்கு உள்ளாட்சி இறுதி ஒப்புதல் அளிக்கும் முன் இடத்தினை எந்தத் துறையும் நில ஆரூரித் தடையின்மை சான்று (NOC) வழங்கத் துறைகள் ஏதும் இல்லை என

THE LANDLENS SUITE

Eight ways to know a piece of land before you pay for it.

This report covers one part of the picture. These cover the rest, drawn from the same government records, for any property in Tamil Nadu.

LandLens One
Ask anything about a property and get an answer grounded in live government records, with the sources shown.
/landlens/one

Verify My Land
Every record check run on one property and returned as a single report.
/landlens/verify-my-land

Legal Opinion
An advocate's written opinion on the title, built on the records we pull for it.
/landlens

One Map
Every layer on one map: the parcel, its boundary, zoning, water bodies and what sits around it.
/landlens/one/map

PriceMap
What land actually changed hands for around this plot, taken from the registered deeds.
/landlens/pricemap

Build Scope
What you are allowed to build here: floor space, height, coverage and setbacks.
/landlens/build-scope

Property Tracker
Watch a property and hear about it when something new is registered against it.
/landlens/property-tracker

Deal Room
Run the transaction in one place: documents, stamping, signatures and the parties.
/landlens/deal-room

FREE TOOLS · NO ACCOUNT NEEDED

Twenty-four checks you can run yourself, at no cost.

Records and verification

The registers themselves, read for you.

- Encumbrance Certificate
- Patta and Chitta
- Field Measurement Sketch
- EC Analyzer
- Bank charge check
- Court case search
- Seller background check
- Approval check by survey

Value and duty

What it is worth and what it costs to register.

- Guideline value by street
- Guideline value by survey
- Stamp duty and registration fees
- Capital gains
- Floor space index
- Area unit converter

Zoning and land use

What the plan says can happen on this land.

- Land use zone finder
- CMDA land use check
- Coastal regulation zone
- Master plan check
- Water bodies finder
- Airport height clearance

Registers and directories

Who holds it, and which office keeps the record.

- Find your registering office
- Temple property check
- Waqf property check
- RERA register

Every free tool
/tools

Services we run for you
/services

The LandLens suite
/landlens/one

Verified RealEstate™

Every claim in this document traces back to a government record.

- Legal opinions, due diligence and title verification
- Building plan, layout and sub-division approvals
- Completion and occupancy certificates, regularisation
- Escrow, negotiation and NRI property management
- Land survey, soil testing, architecture and construction

Verified RealEstate
3/350/2 Mettukuppam,
OMR Thoraipakkam,
Chennai 600 097, India
hello@verified.realestate
+91 9996 12 9996

Prepared from the registers named on the page each finding sits on. Where a register could not be read, this document says so in its place rather than leaving the gap to be read as a clean result.