

PP

APPROVAL RECORD

Planning Permission

Ariyalur

Ariyalur district, Tamil Nadu

APPROVAL TYPE

Building Plan

ISSUING AUTHORITY

Town Panchayat

PURPOSE





Residential

The approval as the planning authority issued it, reproduced in full behind this page.








An approval speaks to what was sanctioned, not to what was built. Completion is a separate record.

PLAN SHOWING THE PROPOSED CONSTRUCTION OF A GROUND FLOOR R.C.C. ROOF RESIDENTIAL BUILDING , IN OLD S.F NO : 525/2 , NEW S.F NO : 525/2B , PATTa NO : 2827, AT SOUTH ARIZANA THERU , UDAYARPALAYAM , UDAYARPALAYAM TOWN PANCHAYAT & TALUK , ARIYALUR DISTRICT , TAMILNADU .

OWNER : THIRUMATHI - R.INDHRAGANDHI , w/o . RAJENDRAN.

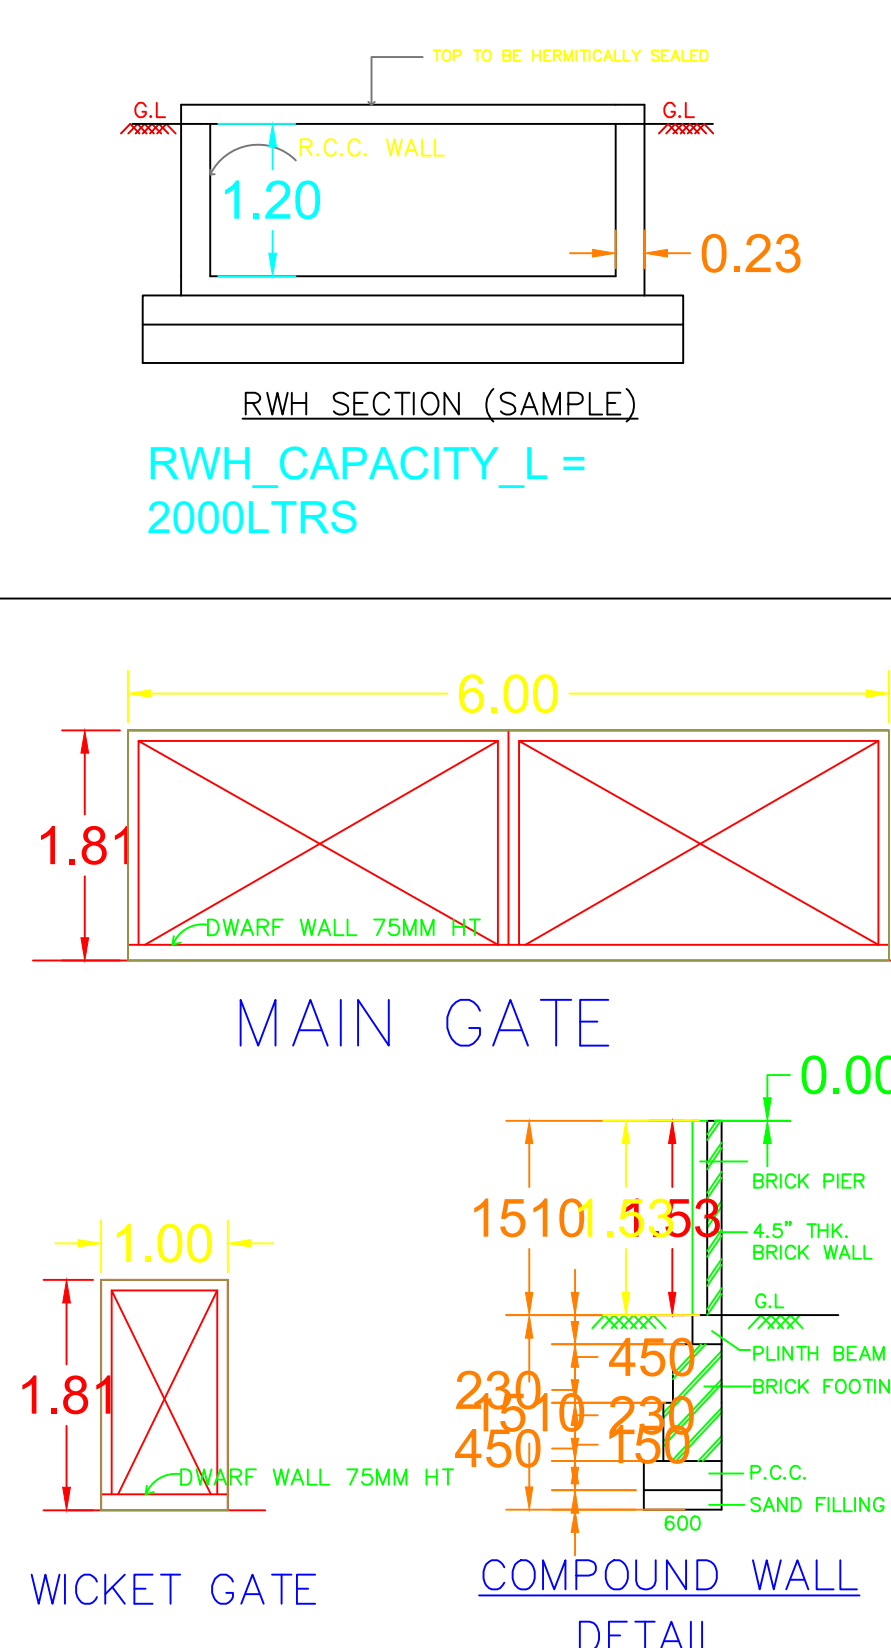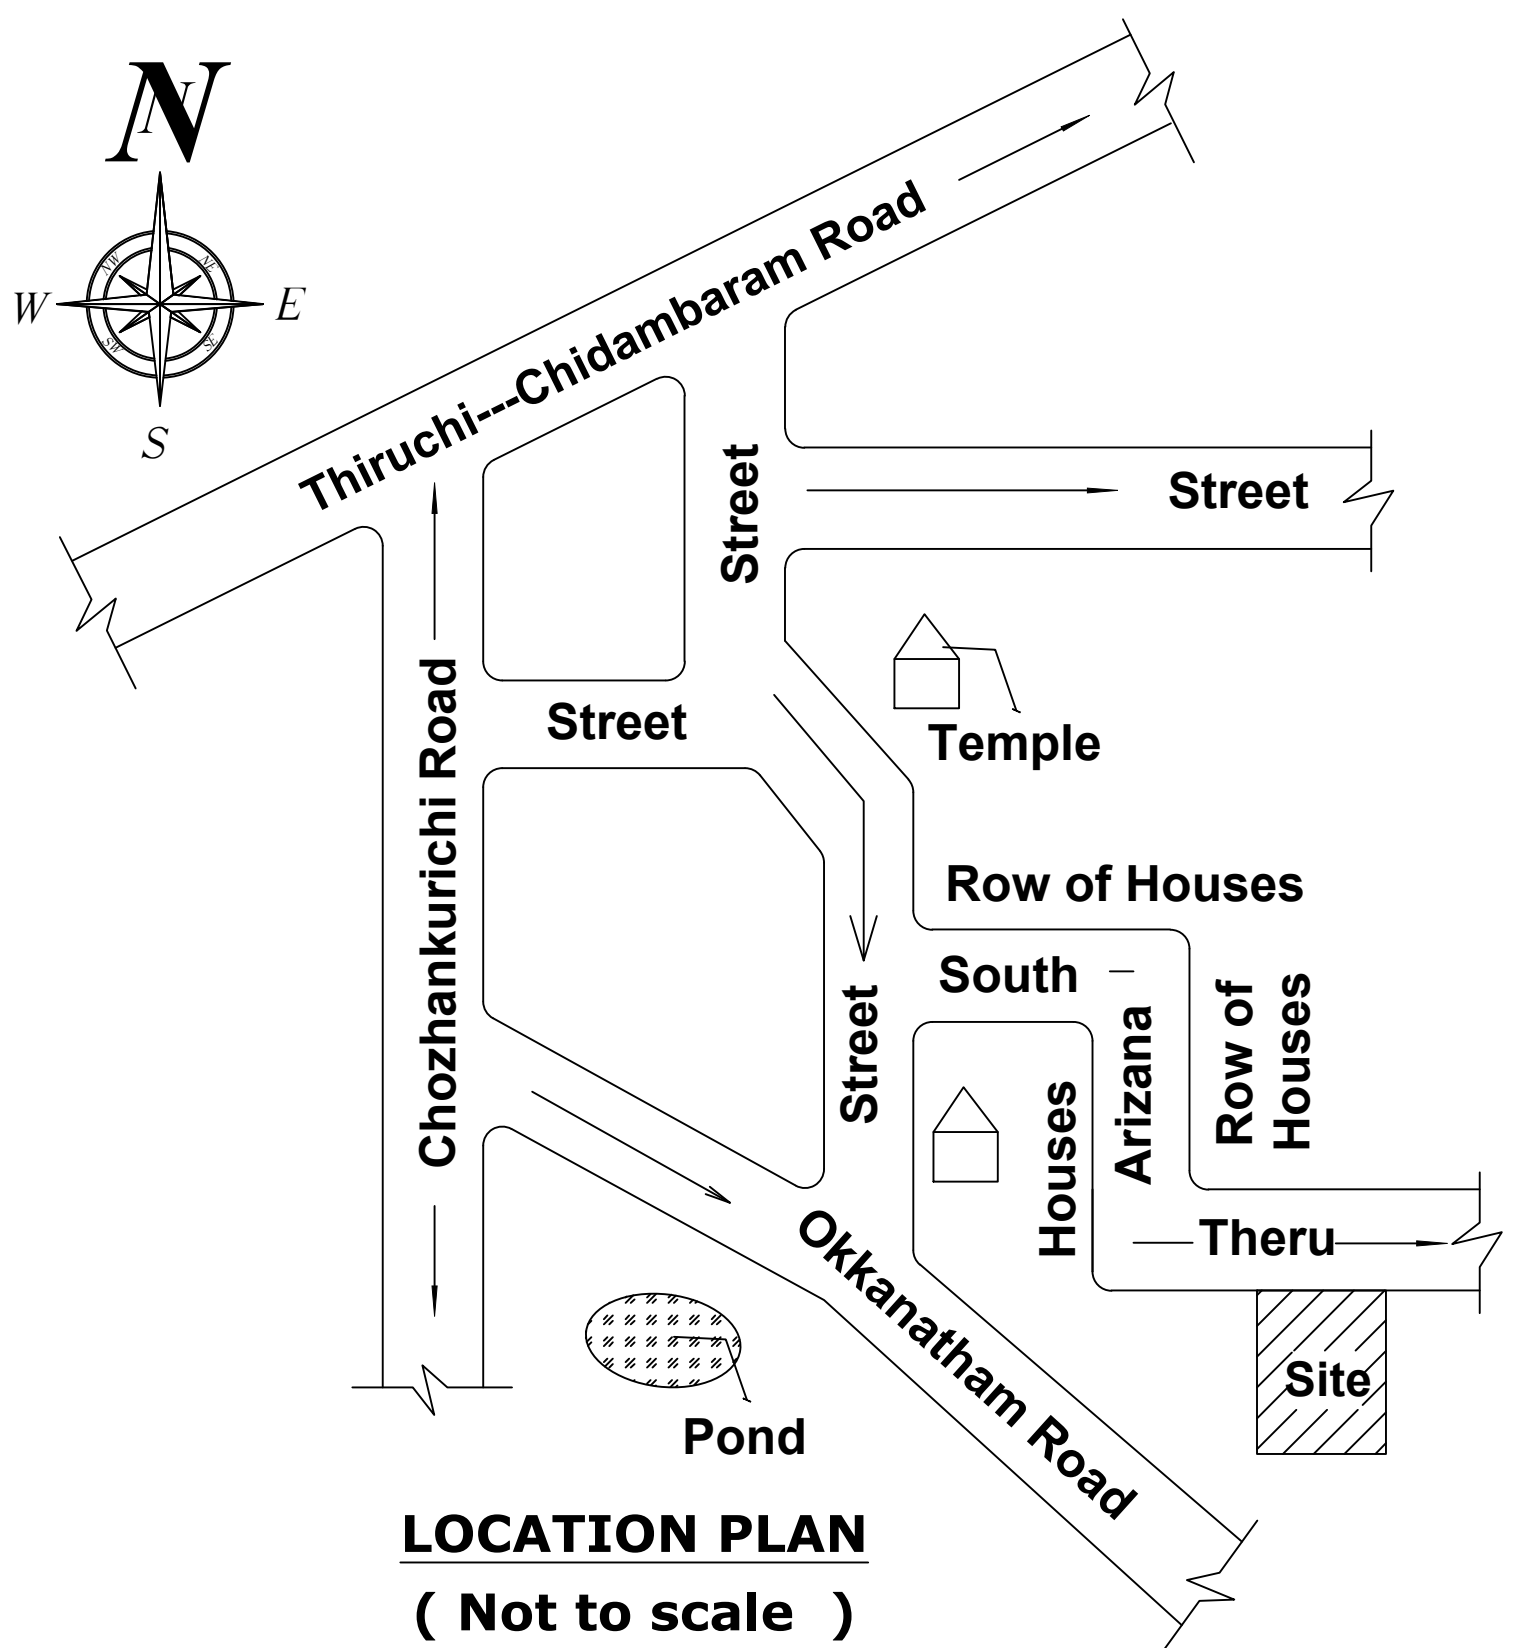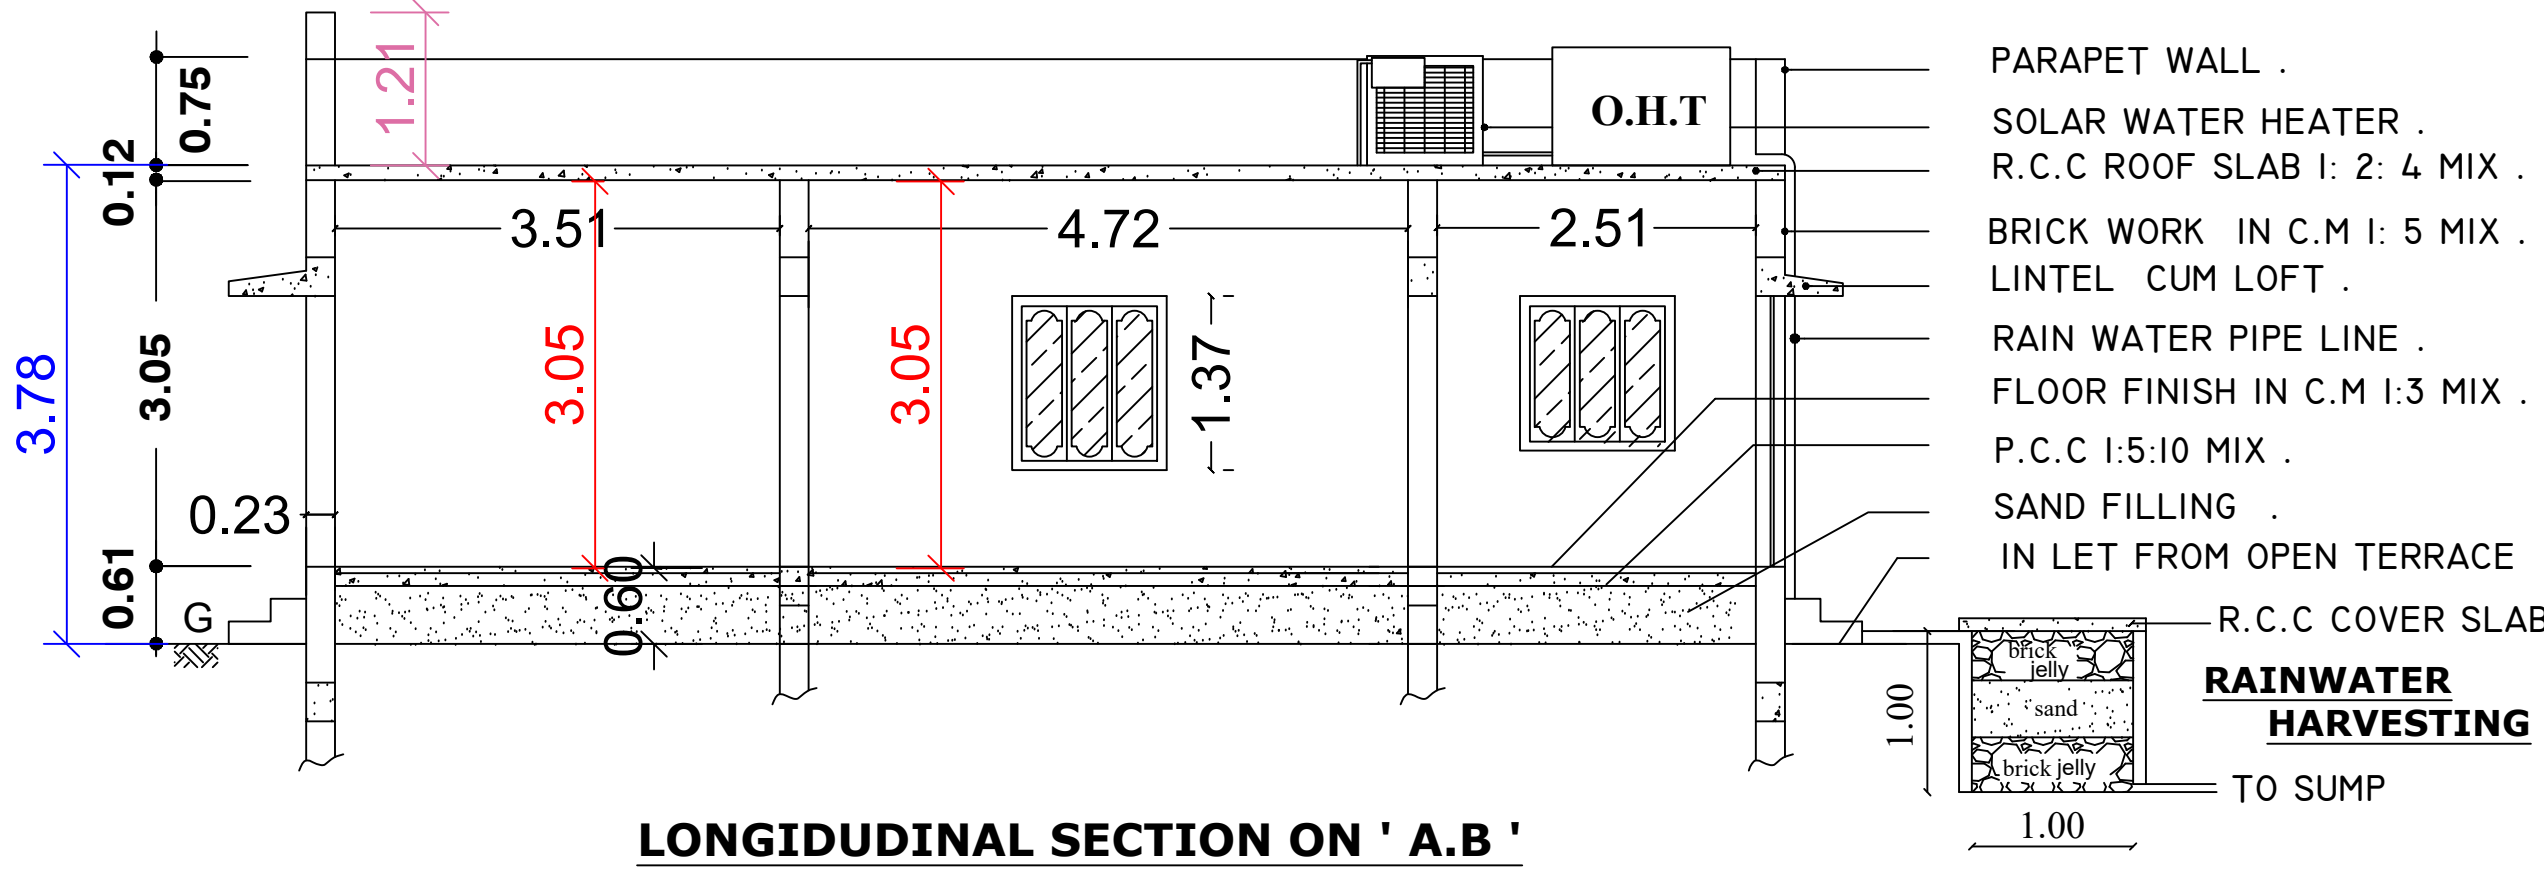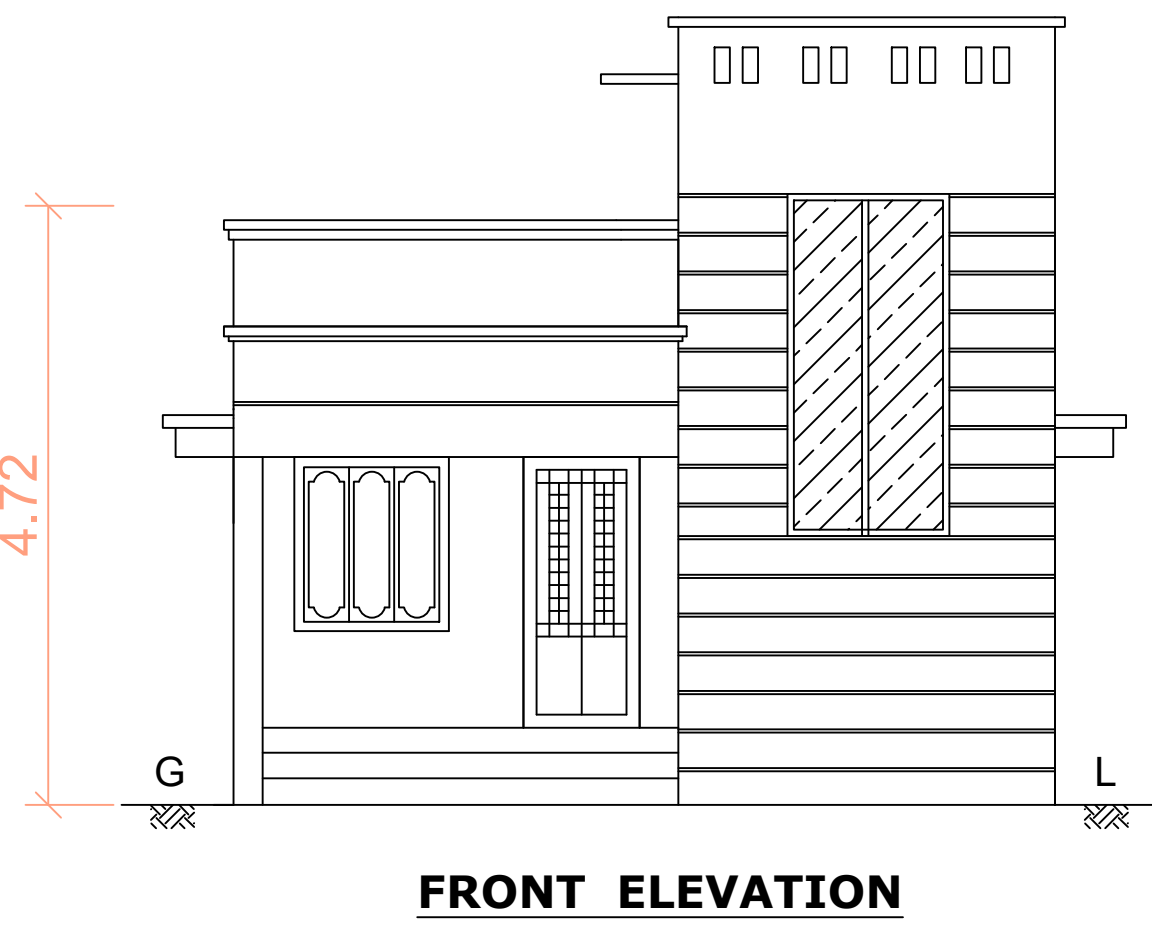

PLAN_INFO
PLOT_AREA_M2= 624.40
SINGLE_FAMILY_BLDG=NO
ROAD_WIDTH=7.00
ROAD_LENGTH=100
AREA_TYPE=OTHERS
AVG_PLOT_DEPTH=14.33
AVG_PLOT_WIDTH=43.57
LAND_USE_ZONE=RESIDENTIAL
LEASEHOLD_LAND=NO
SURVEY_NO=525/2B
DISTRICT=ARIYALUR
JURISDICTION_TYPE=TOWN PANCHAYAT
OSR_APPLICABLE=NO
PREMIUM_FSI_REQUIRED=NO
IS_APPROVED_LAYOUT=YES
AS_PER_DOCUMENT=624.40
IS_SWIMMING_POOL_EXISTS=NO
IS_PRIVATE_EXCLUSIVE_PASSAGE=NO
PATTa_NO=2827
TALUK=UDAYARPALAYAM
AS_AT_SITE=624.40
FMB_OR_PLR=624.40
RWH_DECLARED=YES
IF_HERITAGE_TOWN_LESSTHAN_1KM_RADIUS=NO

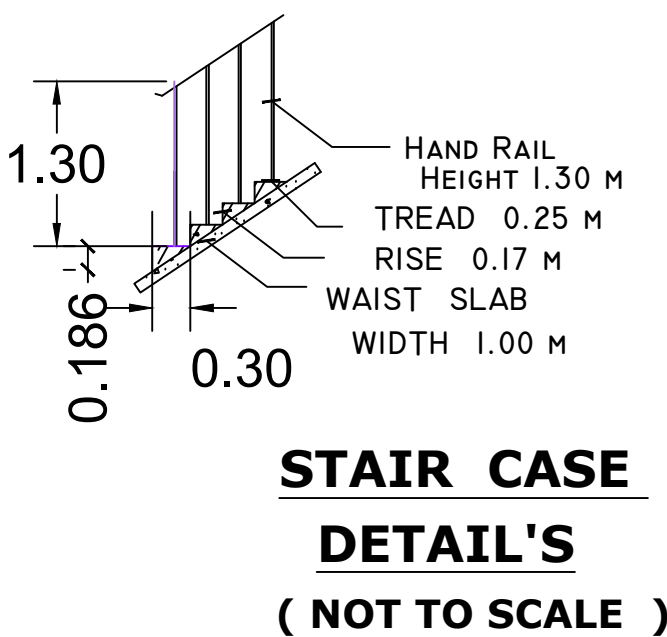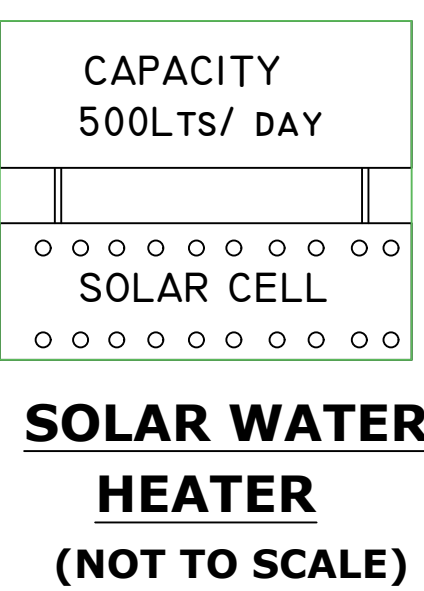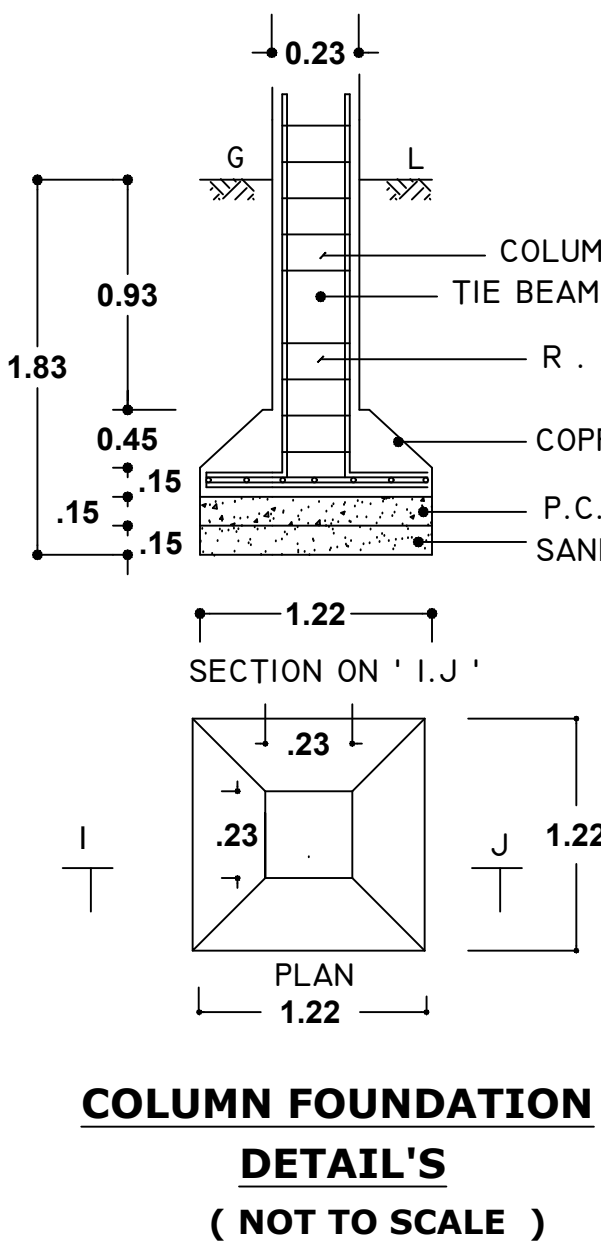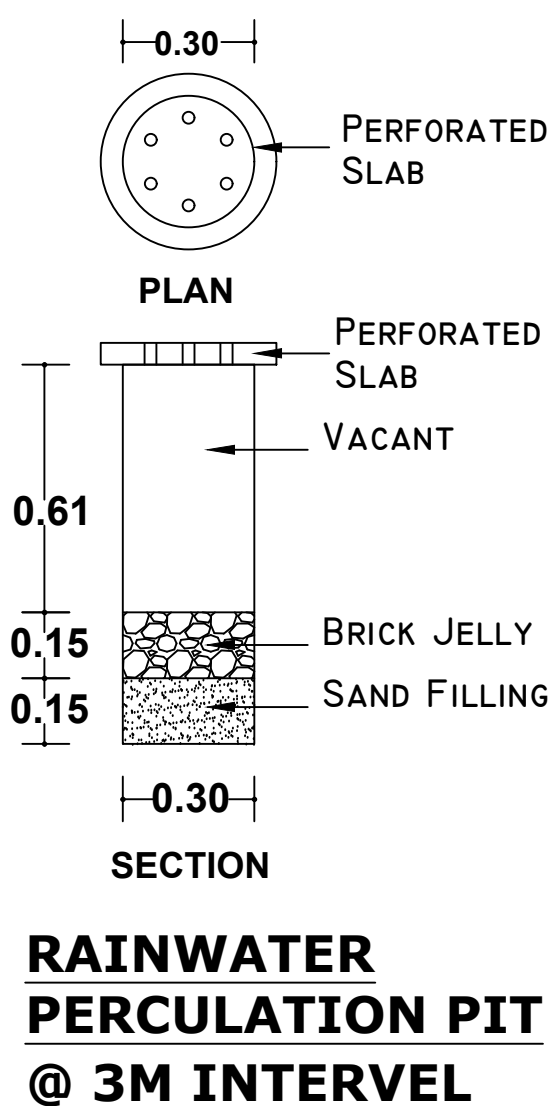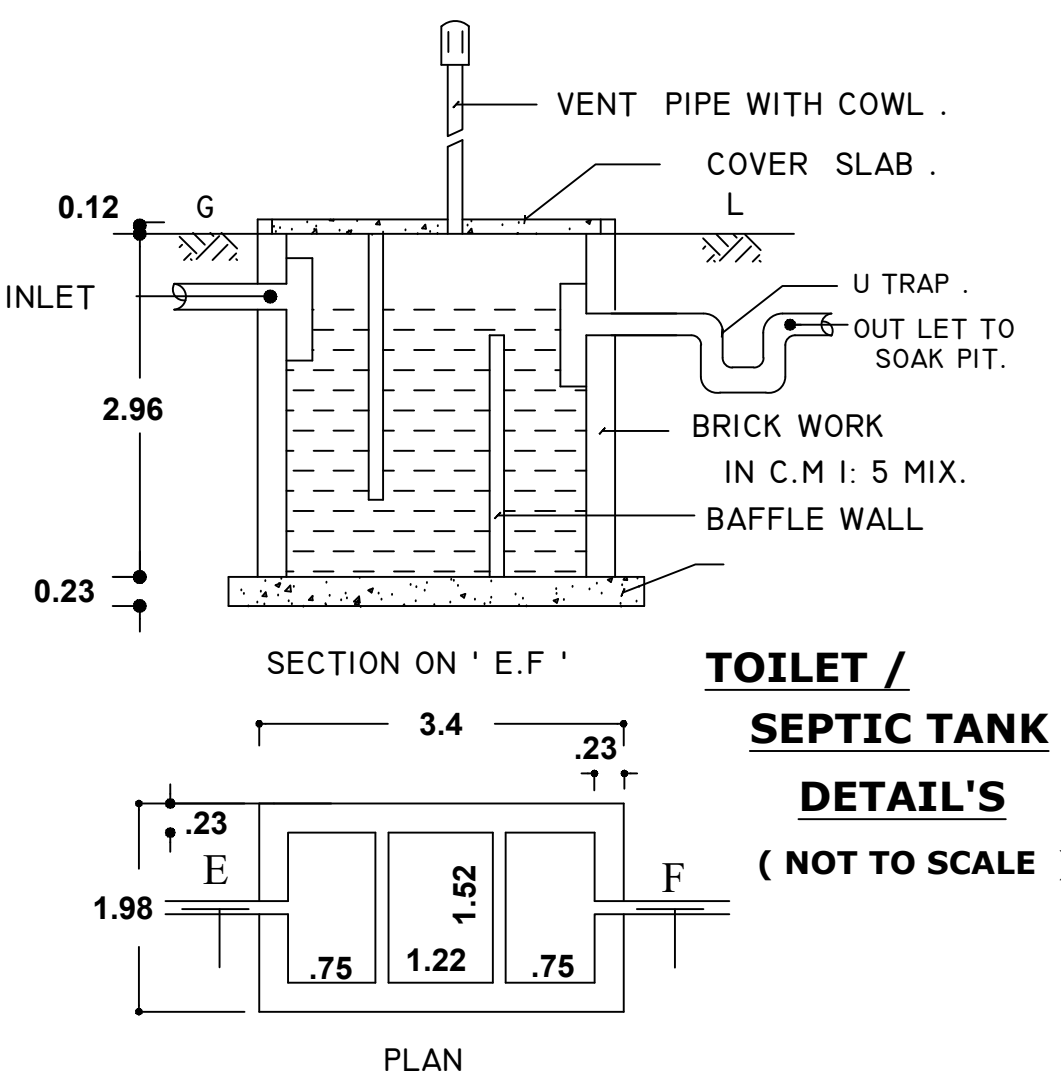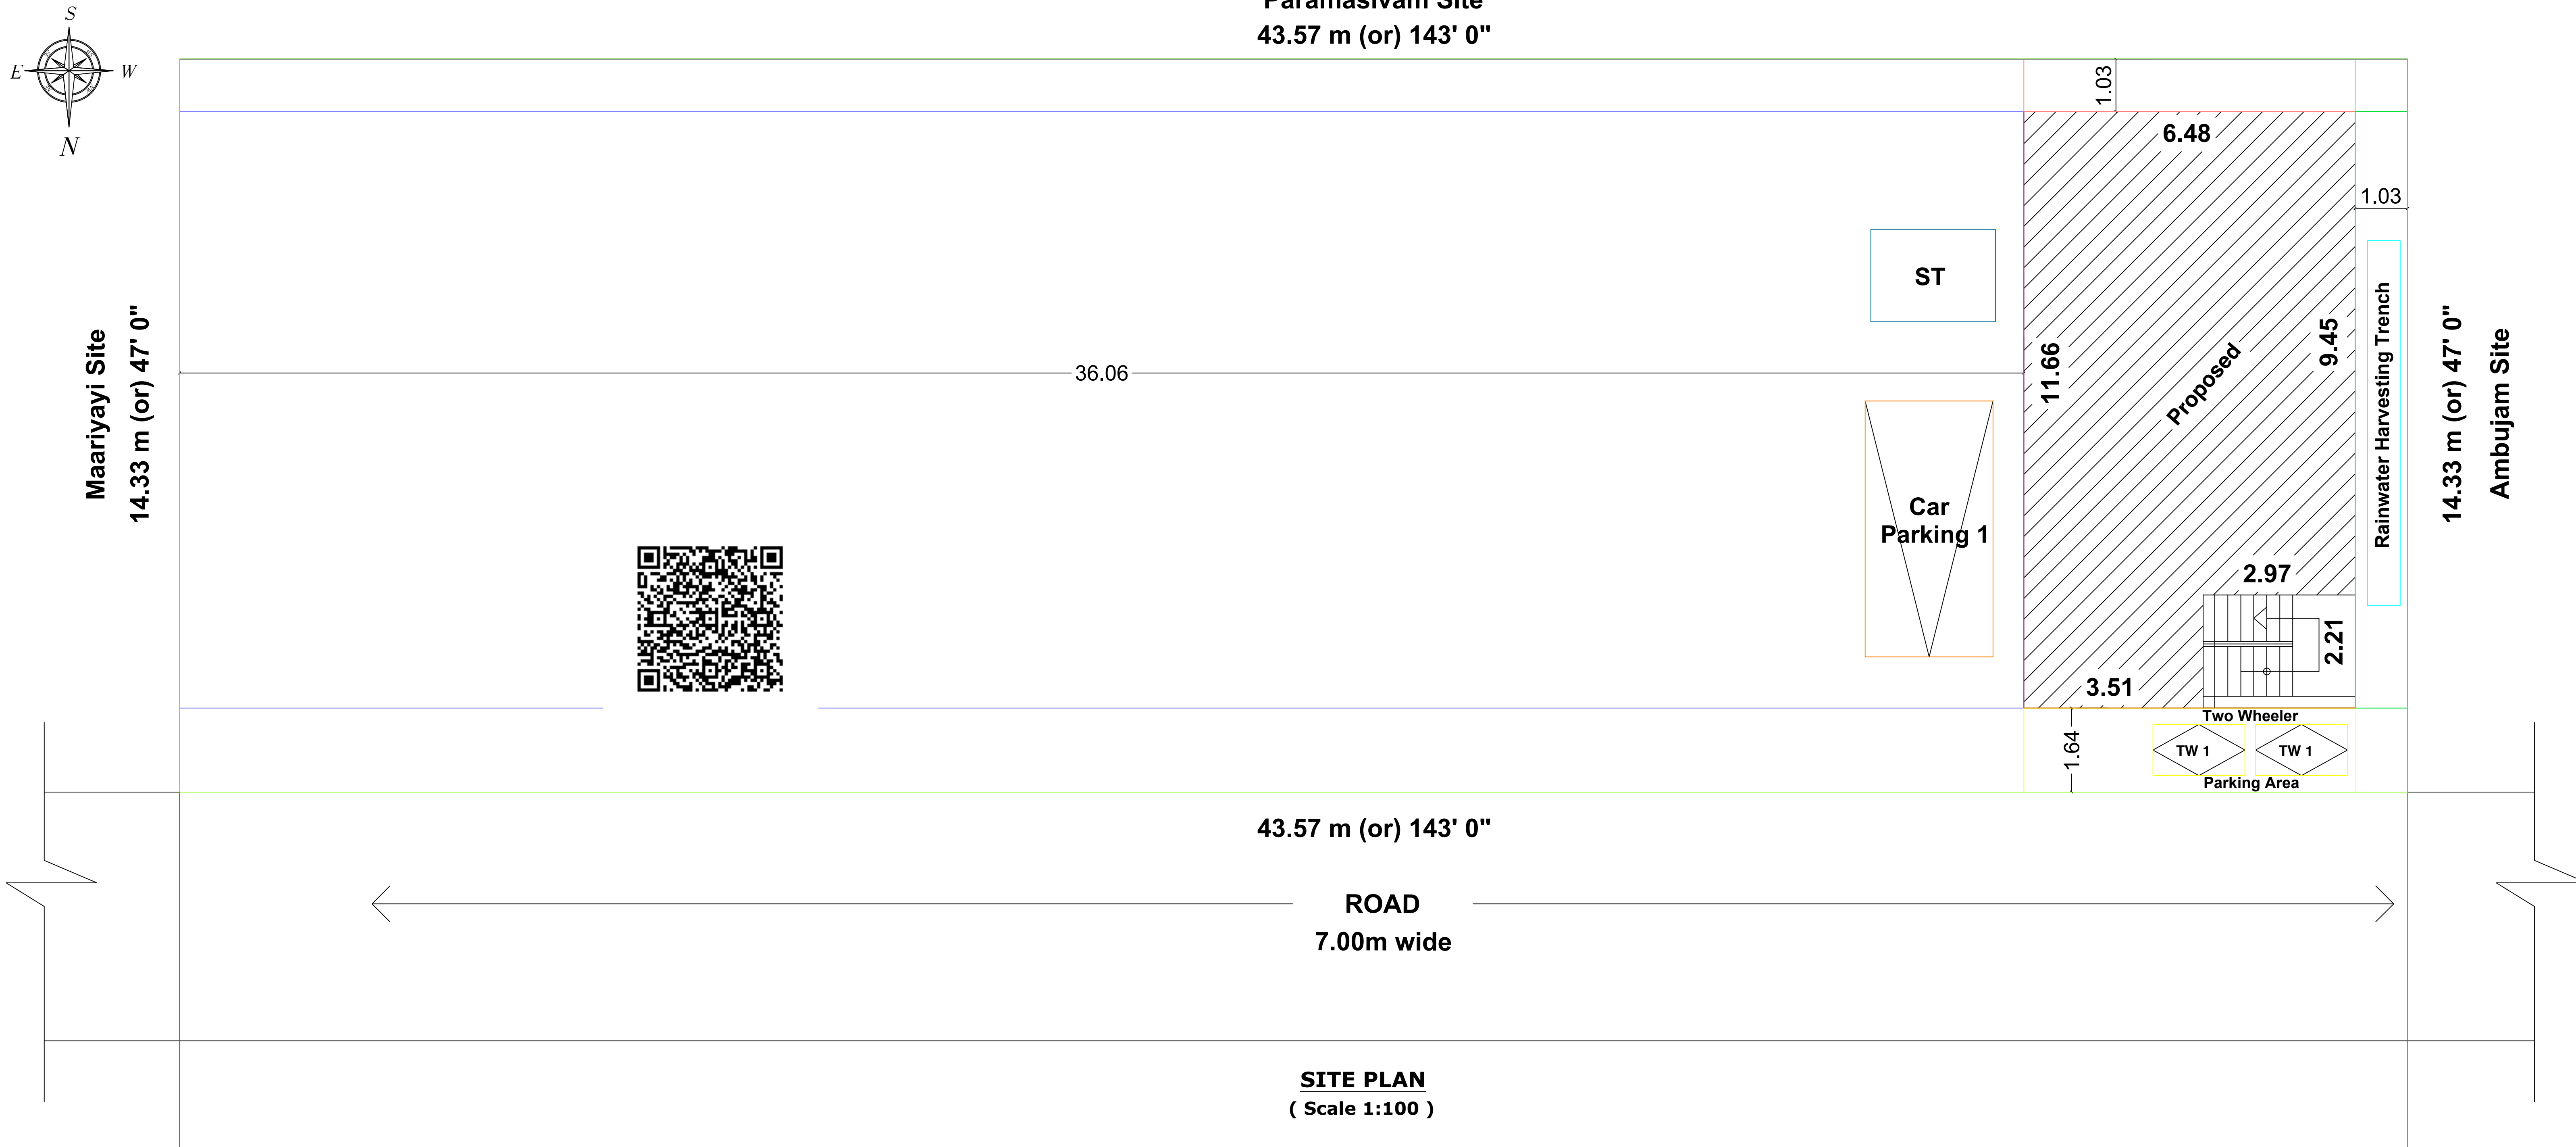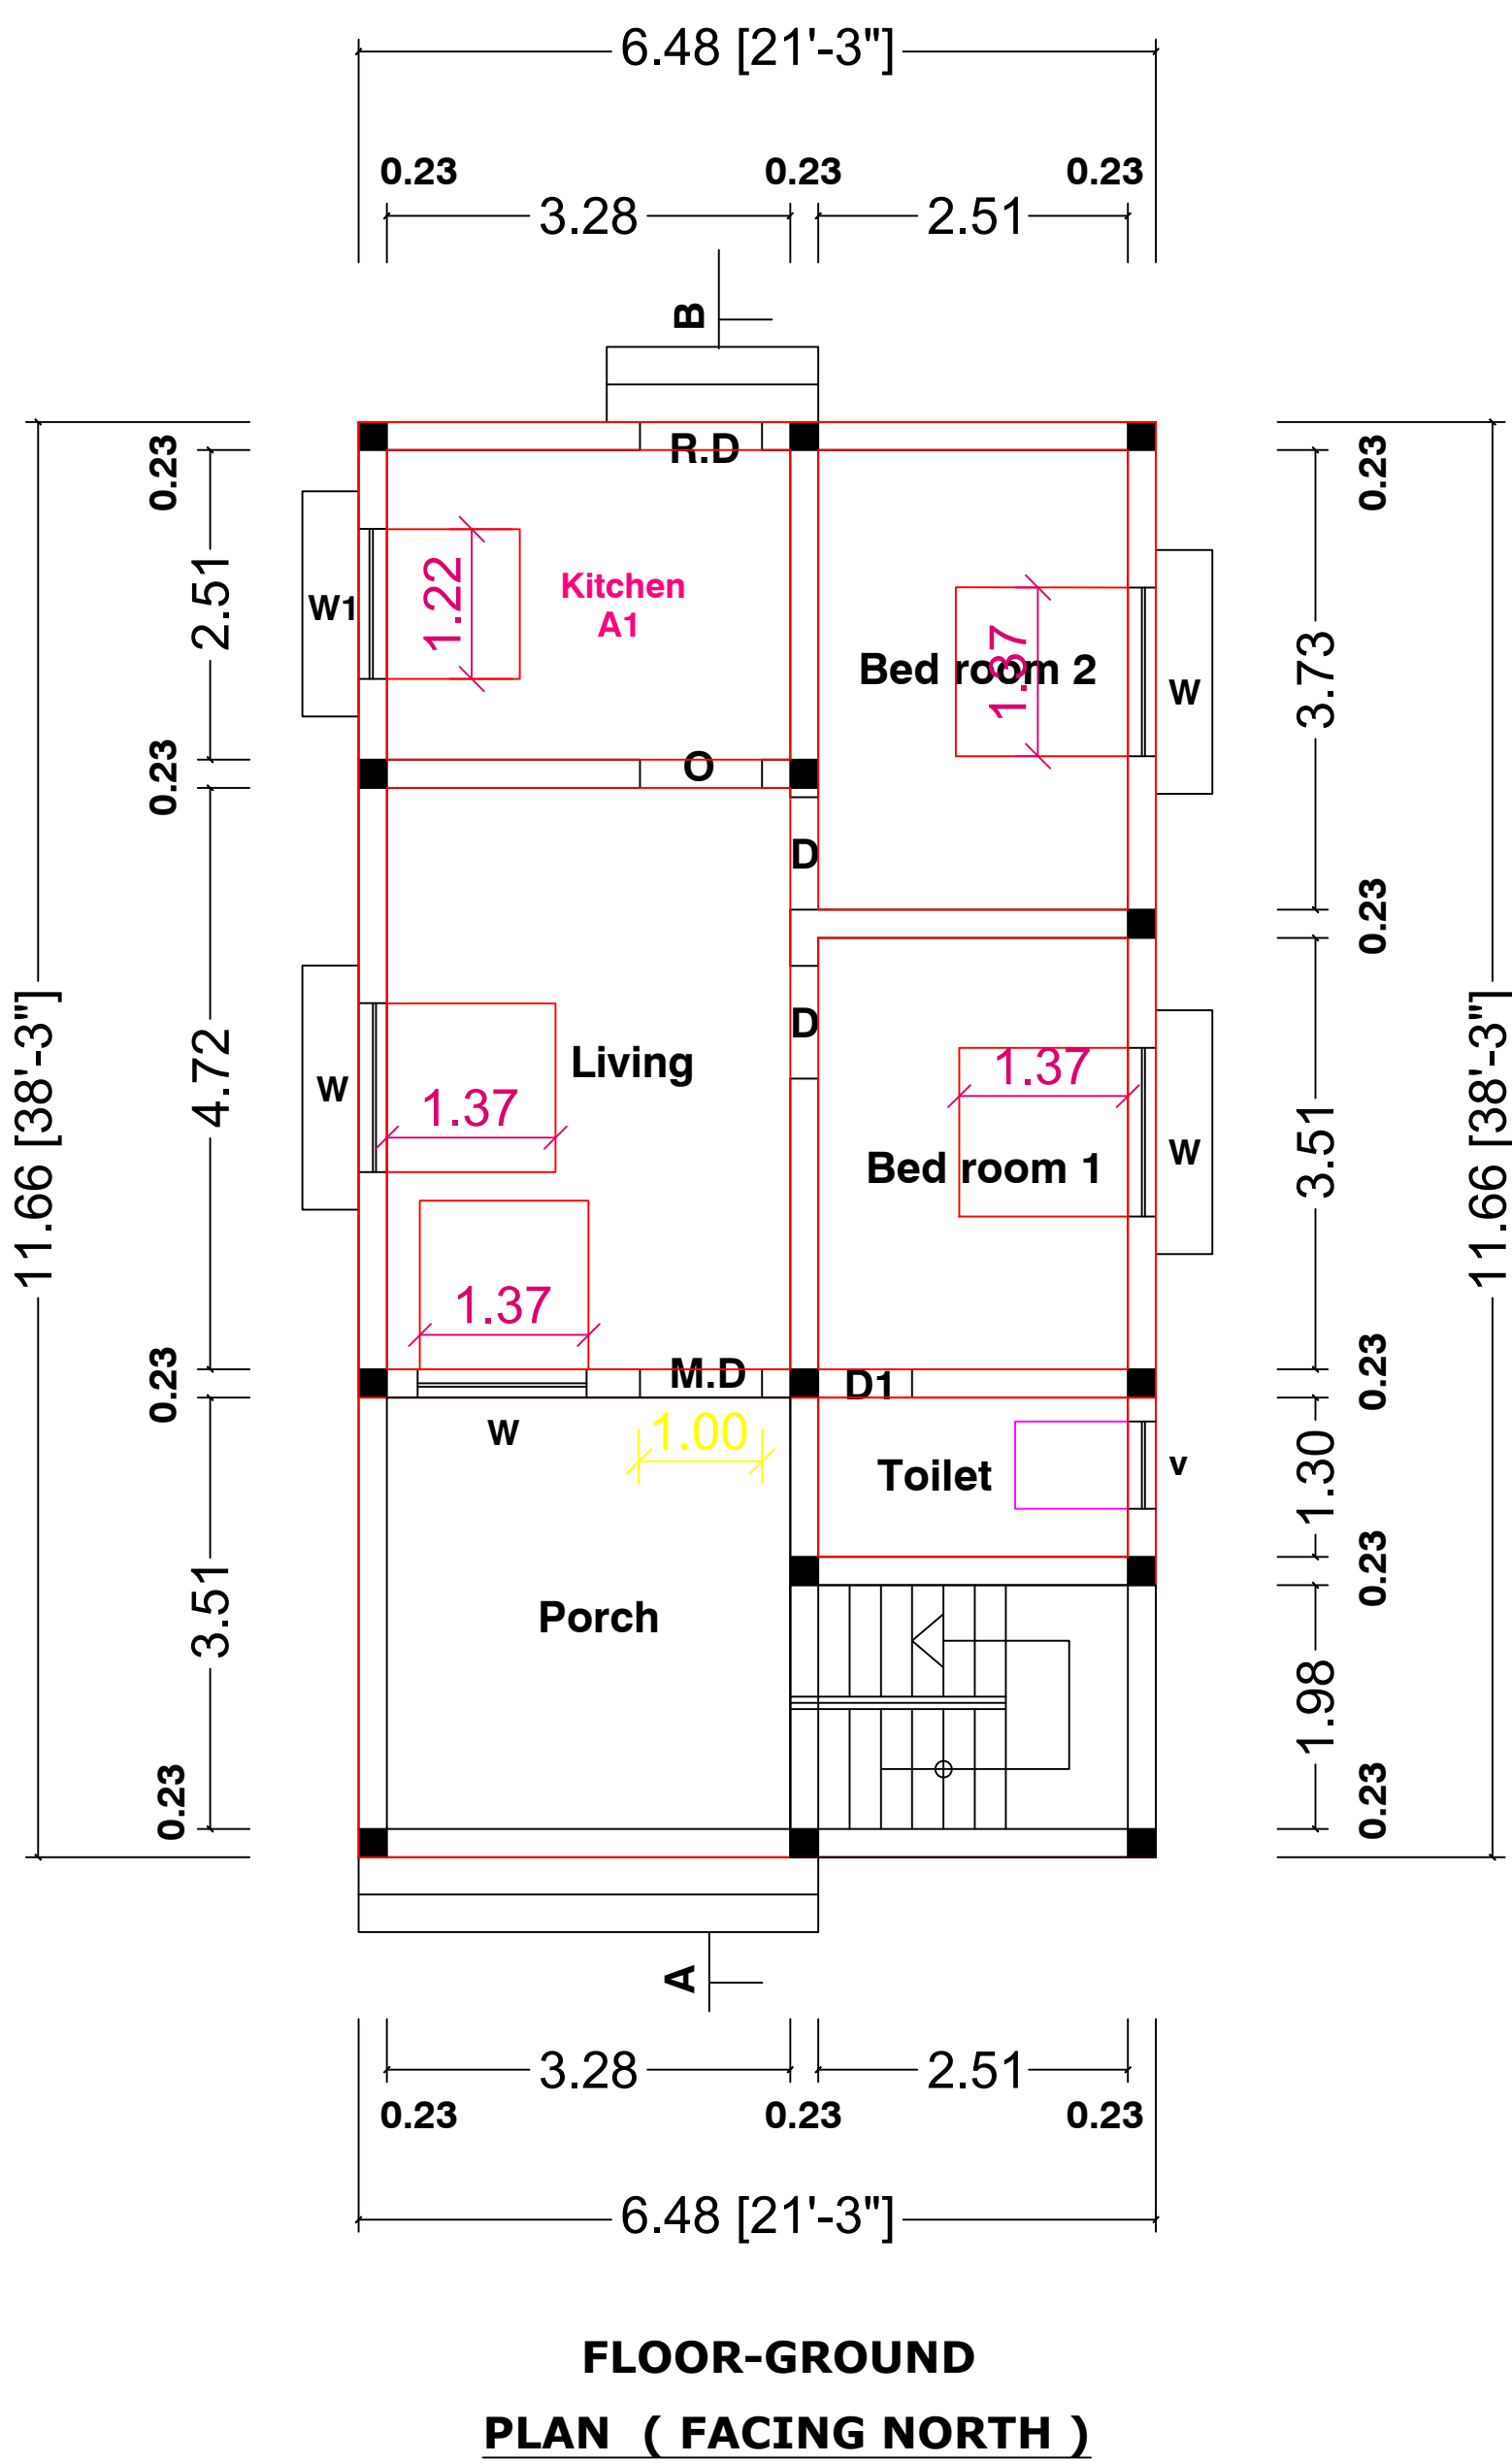


COLOUR INDEX :-
○ BOUNDRY MARKED .
○ PROPOSED MARKED .
○ STREET MARKED .
○ SEPTIC TANK MARKED .
○ R.W. H. MARKED .

JOINERY DETAILS
M.D MAIN DOOR 1.00 x 2.13.
R.D REAR DOOR 1.00 x 2.13.
D DOOR 1.00 x 2.13.
D1 DOOR 0.75 x 1.83.
O OPEN 1.00 x 2.13.
W WINDOW 1.37 x 1.37.
W1 WINDOW 1.22 x 0.91.
V VENTILATOR 0.91 x 0.61.

Note :		
1. Kitchen, bath & wash basin waste water to be recycled seperately and used for Gardening Purpose also connected to rainwater recharge pit .		
2. Solar water heating system to be provided .		
3. Sewage line to be connected to Septic tank .		
ALL DIMENSIONS ARE IN " METER & FEET "		
Area Details	Sq.M	Sq.Ft
Total Area of Site	624.40	6721.00
Building Plinth Area	075.50	0812.80
Open area of site	548.90	5908.20
PLOT COVERAGE	= 075.50 X 100 = 12.09 % 624.40	
F.S.I	= 075.50 624.40 = 0.121	

REFERENCE :

OWNER :

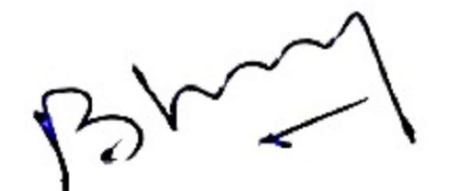R.INDHRAGANDHI , w/o . RAJENDRAN.

E.V.BHARATHI, D.C.E.,
Licenced Surveyor,
Engineers & Contractor,
No.48, Raja Veethi,
Udayarpalayam - 621 804,
Ariyalur (Dist) - Tamil Nadu.
Mob: 9786579183, 7639625409
REGISTERED ENGINEER

Eight ways to know a piece of land before you pay for it.

This report covers one part of the picture. These cover the rest, drawn from the same government records, for any property in Tamil Nadu.

LandLens One

Ask anything about a property and get an answer grounded in live government records, with the sources shown.

[/landlens/one](#)



Verify My Land

Every record check run on one property and returned as a single report.

[/landlens/verify-my-land](#)



Legal Opinion

An advocate's written opinion on the title, built on the records we pull for it.

[/landlens](#)



One Map

Every layer on one map: the parcel, its boundary, zoning, water bodies and what sits around it.

[/landlens/one/map](#)



PriceMap

What land actually changed hands for around this plot, taken from the registered deeds.

[/landlens/pricemap](#)



Build Scope

What you are allowed to build here: floor space, height, coverage and setbacks.

[/landlens/build-scope](#)



Property Tracker

Watch a property and hear about it when something new is registered against it.

[/landlens/property-tracker](#)



Deal Room

Run the transaction in one place: documents, stamping, signatures and the parties.

[/landlens/deal-room](#)



Twenty-four checks you can run yourself, at no cost.

Records and verification

The registers themselves, read for you.

Encumbrance Certificate

Patta and Chitta

Field Measurement Sketch

EC Analyzer

Bank charge check

Court case search

Seller background check

Approval check by survey

Zoning and land use

What the plan says can happen on this land.

Land use zone finder

CMDA land use check

Coastal regulation zone

Master plan check

Water bodies finder

Airport height clearance

Value and duty

What it is worth and what it costs to register.

Guideline value by street

Guideline value by survey

Stamp duty and registration fees

Capital gains

Floor space index

Area unit converter

Registers and directories

Who holds it, and which office keeps the record.

Find your registering office

Temple property check

Waqf property check

RERA register



Every free tool
/tools



Services we run
for you
/services



The LandLens
suite
/landlens/one



Every claim in this document traces back to a government record.

Legal opinions, due diligence and title verification

Building plan, layout and sub-division approvals

Completion and occupancy certificates, regularisation

Escrow, negotiation and NRI property management

Land survey, soil testing, architecture and construction

Verified RealEstate
3/350/2 Mettukuppam,
OMR Thoraipakkam,
Chennai 600 097, India
hello@verified.realestate
+91 9996 12 9996

Prepared from the registers named on the page each finding sits on. Where a register could not be read, this document says so in its place rather than leaving the gap to be read as a clean result.

