

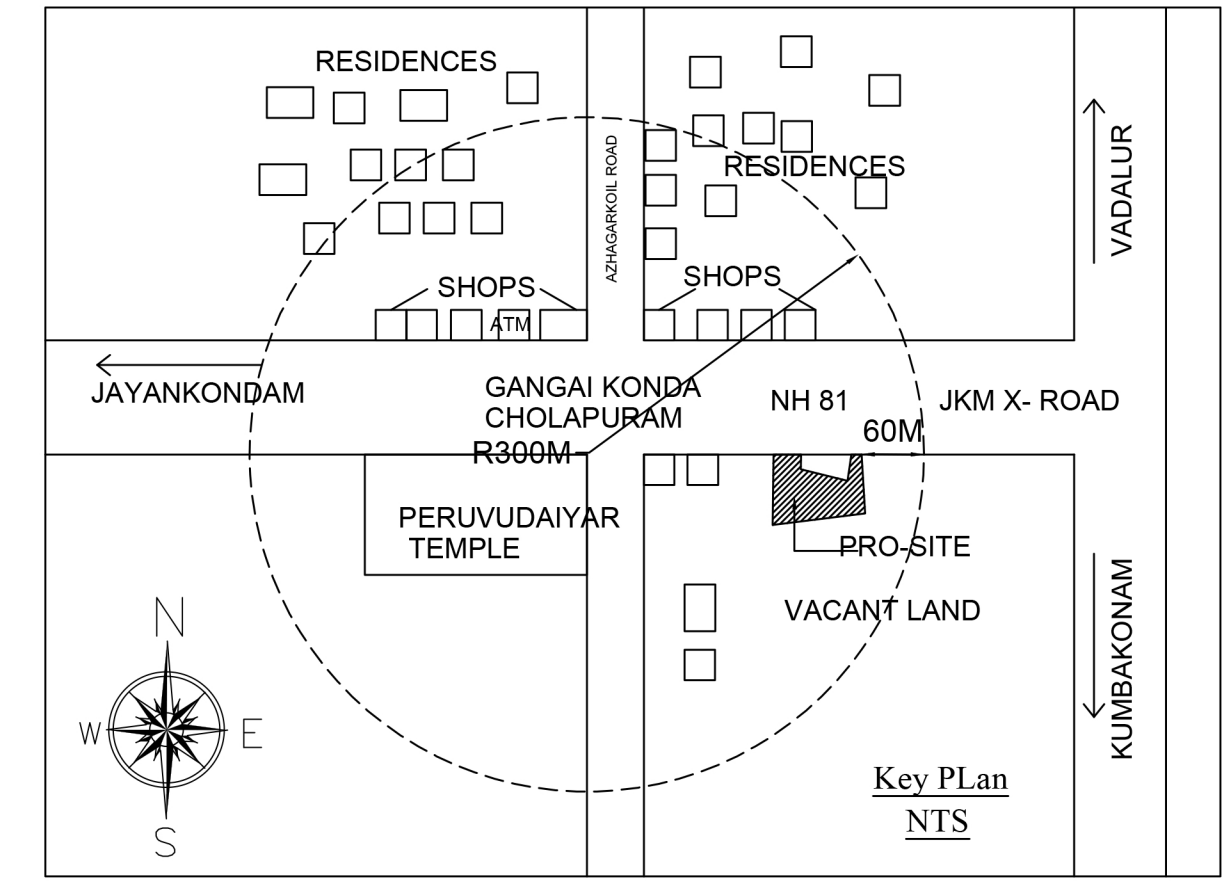



PLAN SHOWING THE PROPOSED CONSTRUCTION OF NEW GI ROOFED GROUND FLOOR MULTIPURPOSE HALL IN R.S.NO: 360/1D3A5, 3A, KURUVALAPPARKOIL VILLAGE, GANGAIKONDACHOLAPURAM PANCHAYAT, UDAYARPALAIYAM TALUK, ARIYALUR DISTRICT.

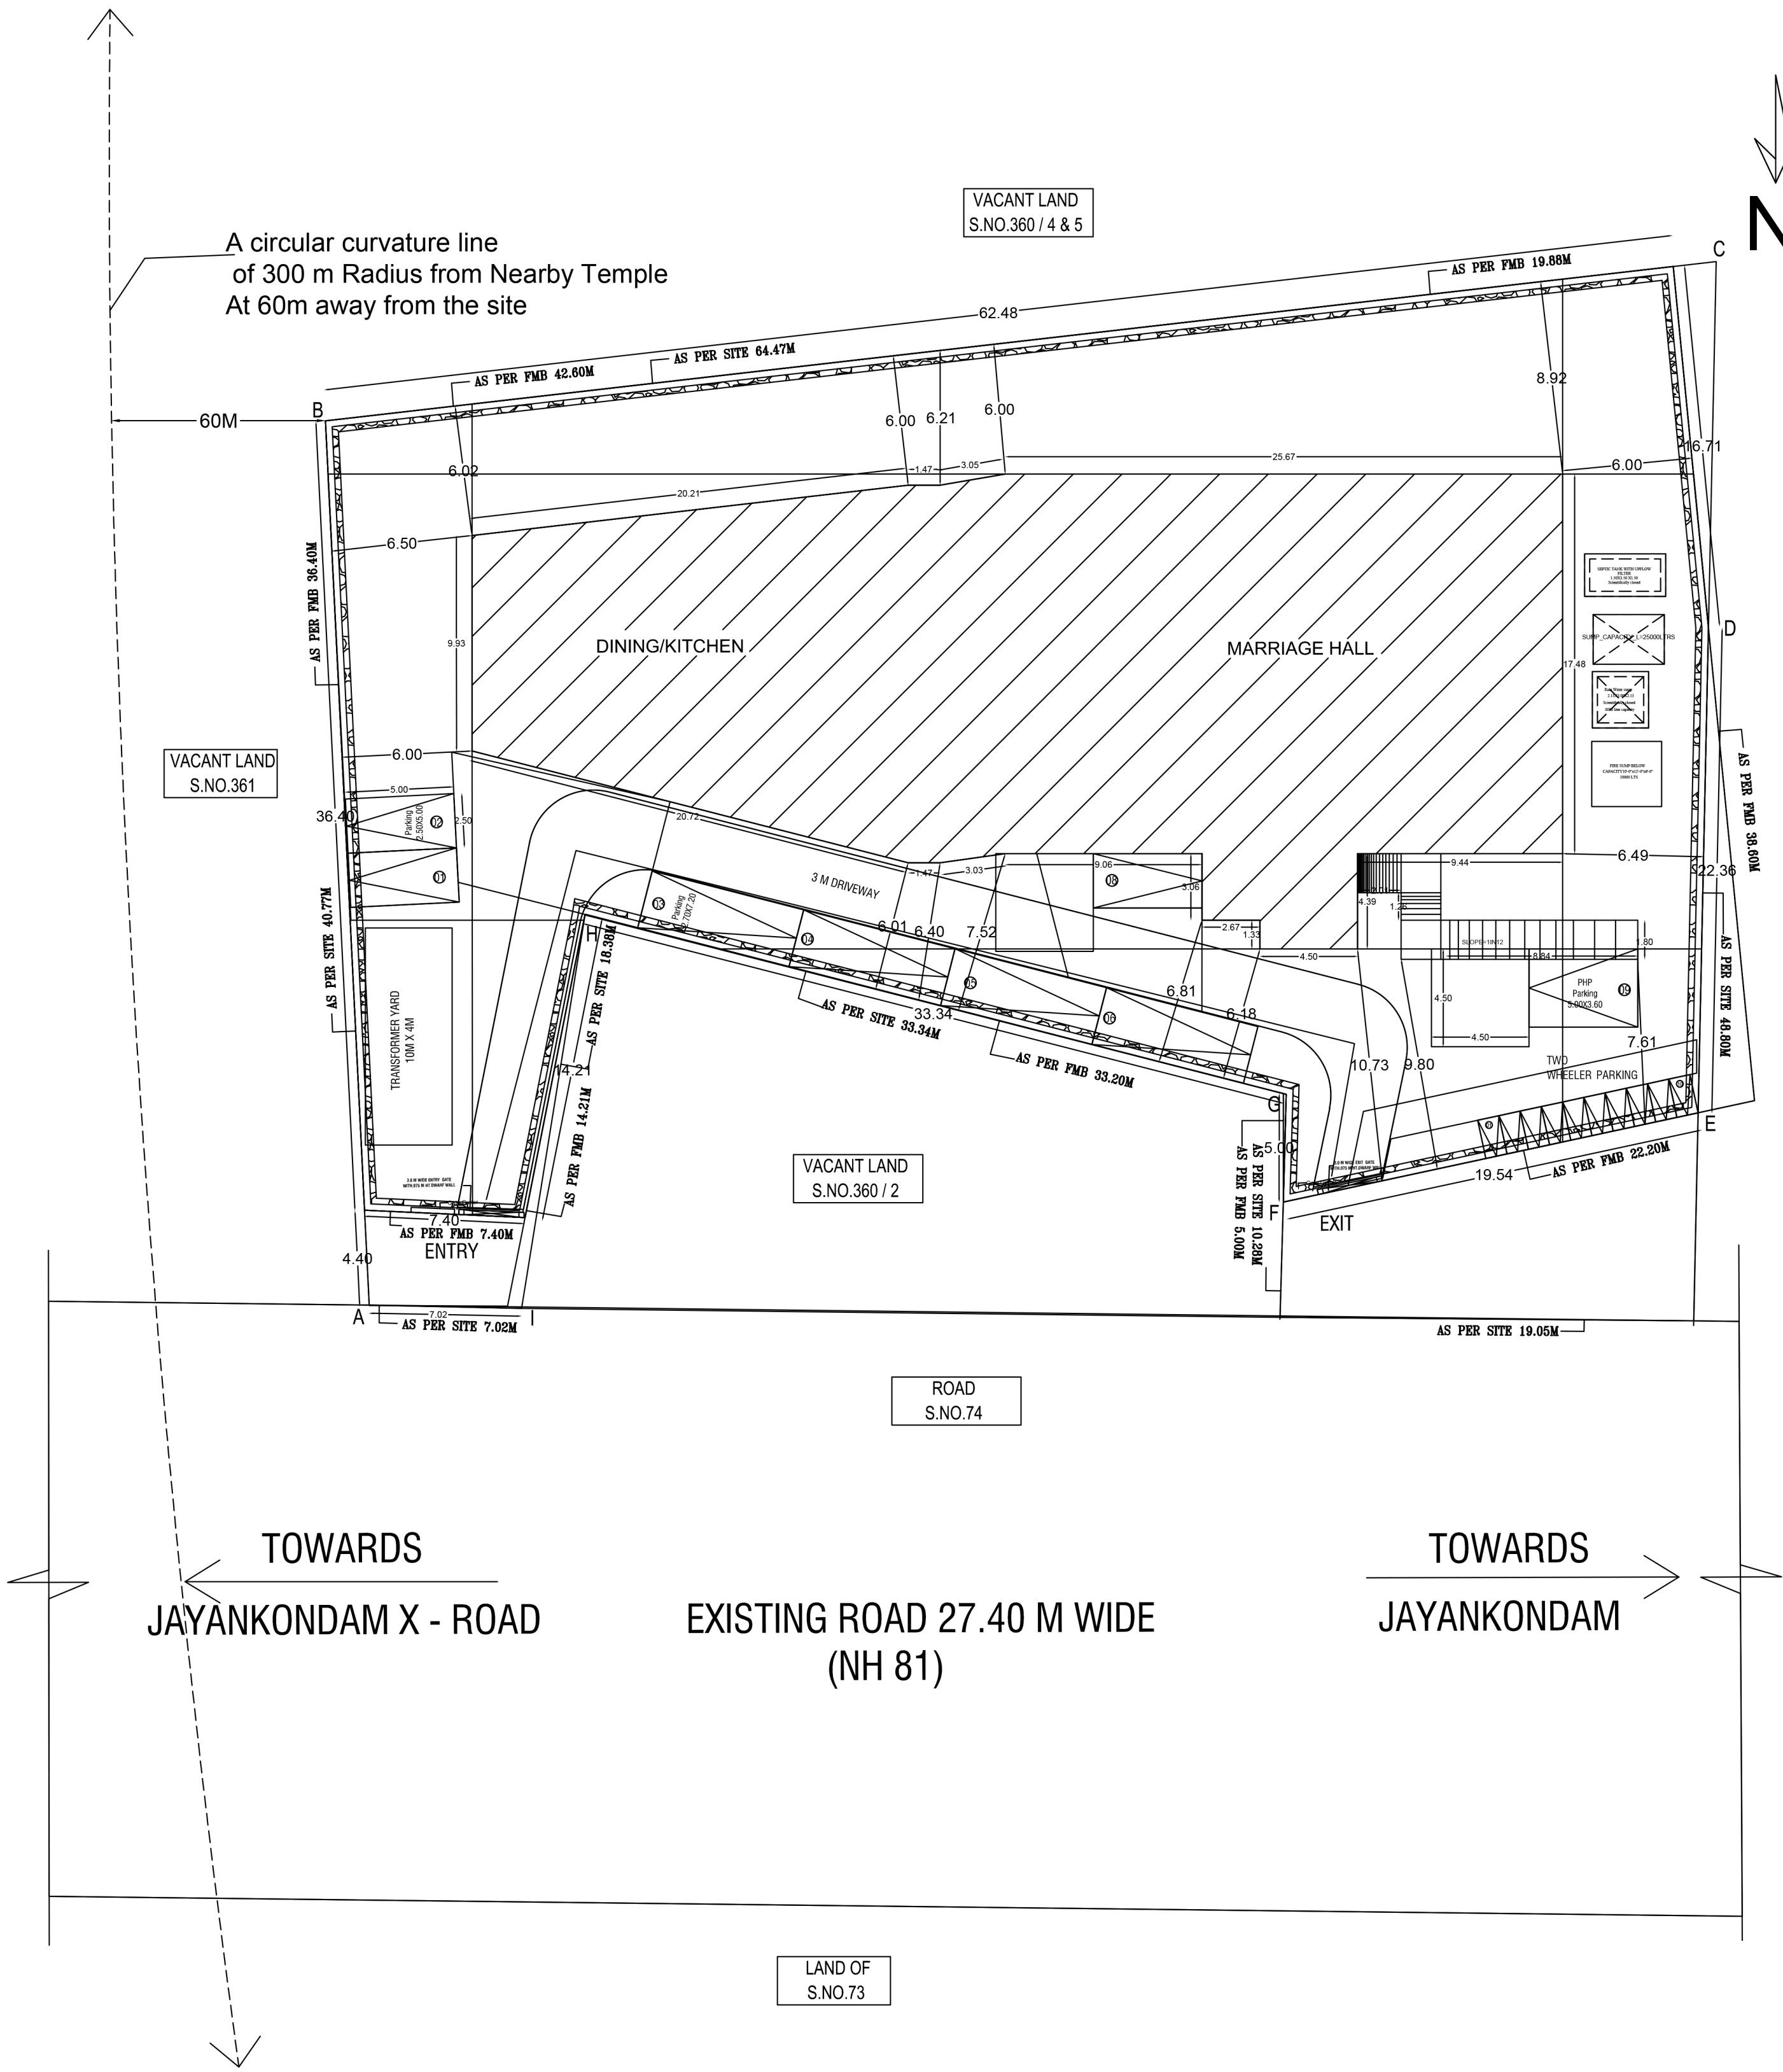


VACANT LAND
S.NO.360/1D3A4

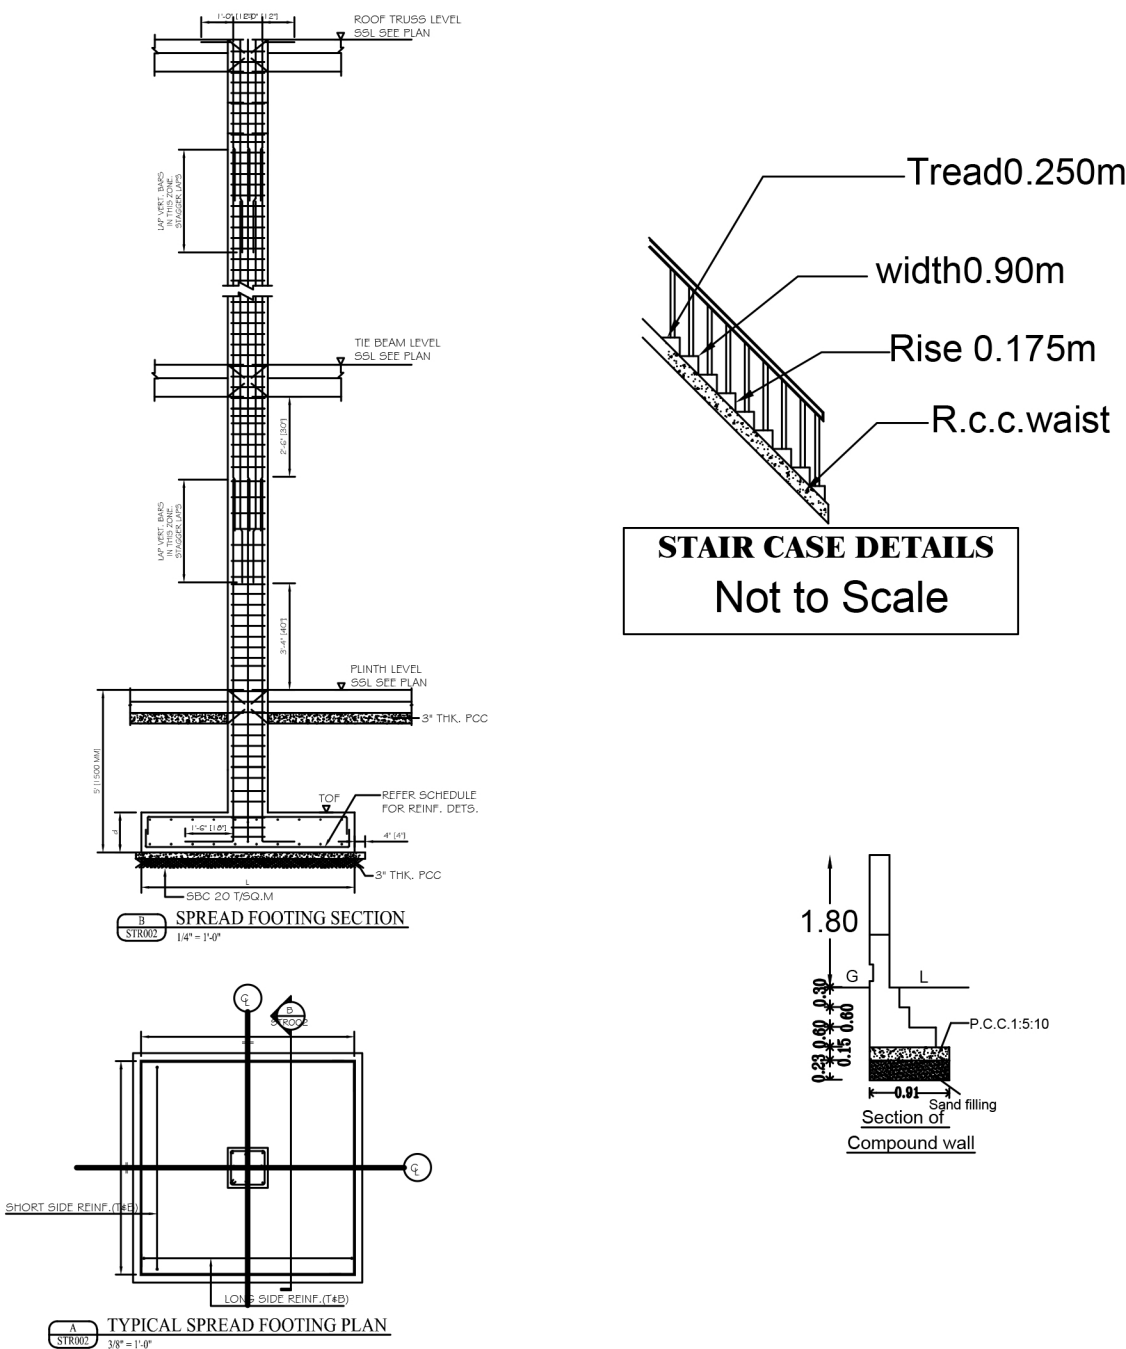


STAIR CASE DETAILS
Not to Scale

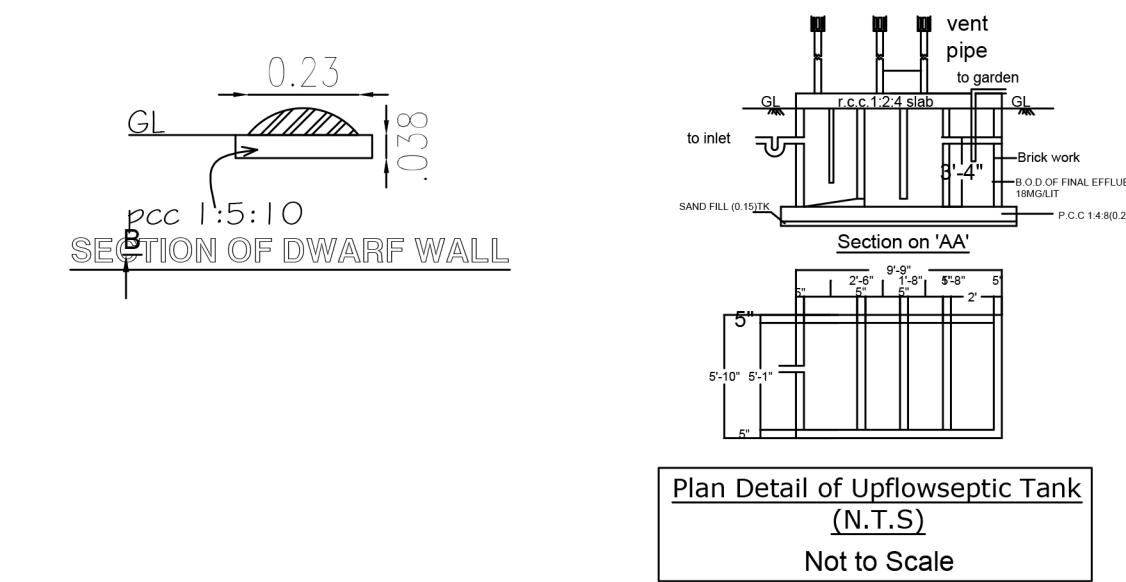

Plan Detail of Upflowseptic Tank
(N.T.S.)
Not to Scale

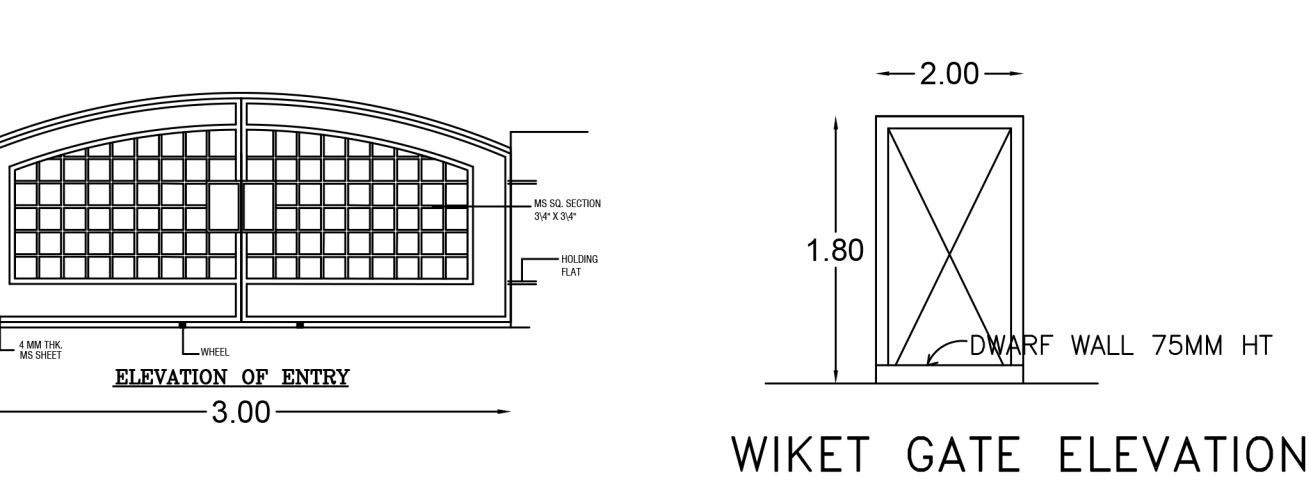


WIKET GATE ELEVATION

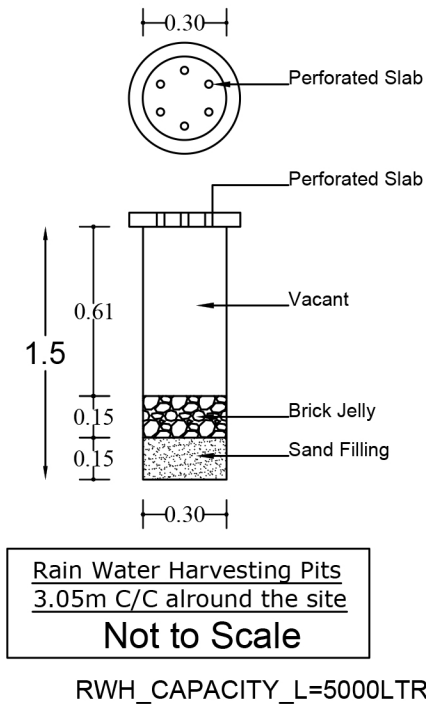


Rain Water Harvesting Pits
3.05m C/C around the site
Not to Scale


RWH_CAPACITY_L=5000LTRS

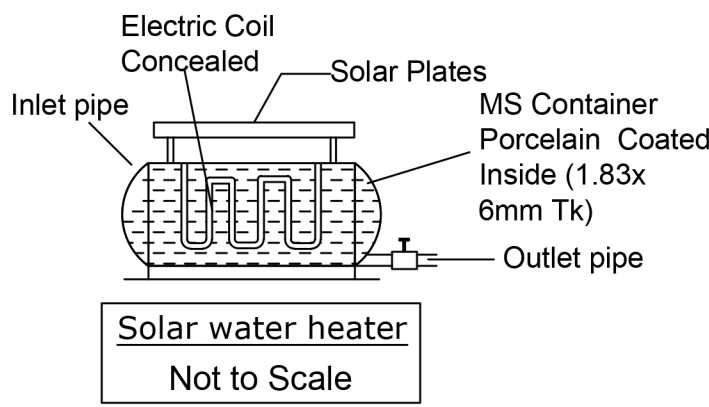

Solar water heater
Not to Scale

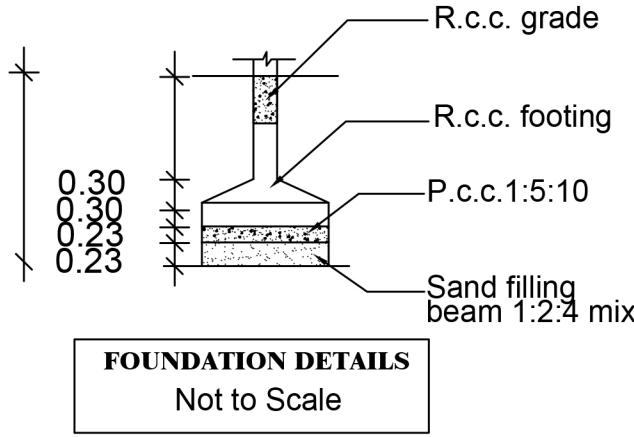

FOUNDATION DETAILS
Not to Scale

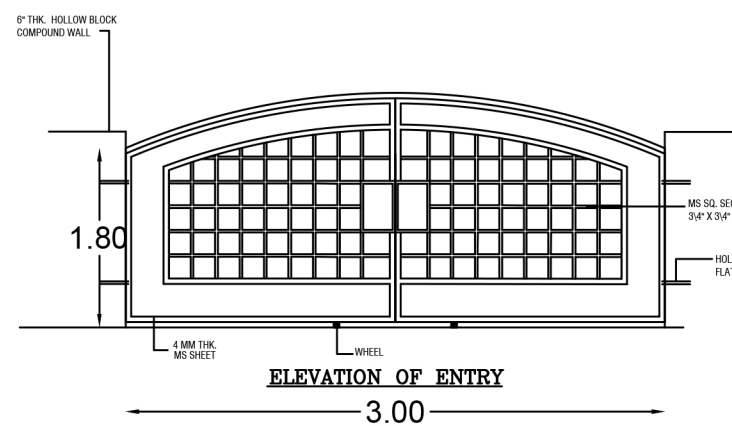

ELEVATION OF ENTRY

(Scale 1:200) ALL Dimension are in Metre

- Note:
01. Kitchen, Bath & Wash Basin Waste water to be recycled seperately & connect to Rainwater recharge pit
 02. Water Closet, Toilet Sewage line to be connected to the septic tank
 03. Rain water collected from the open the open terrace shall be filtered and let into the borewell
 04. OHT 1 No. is provided on Open Terrace Portion
 05. Solar Water Heater provided on Open Terr. Portion

Schedule Of Joinery			
MD	Main Door	1.22 x 2.13	
D	Door	0.91 x 2.13	
D1	Door	0.76 x 2.13	
W	Window	0.91 X 1.37	
W1	Window	1.22 X 1.37	
V	Ventilator	0.60 x 0.60	
SITE EXTENT			
AS PER DOCUMENT		2300	
AS PER FMB		2154.43	
AS PER SITE		2318	
Area Details		In Sq ft.	In Sq m.
Ground floor Block-1		8920.48	828.74
TOTAL AREA		8920.48	828.74

FSI = $\frac{828.74}{2154.43}$ =0.39

Plot area - 2124.74
Total Built up area - 862.85
Open Space area - 1261.89

Height of Building

Dining and Kitchen - 6.10M
Marriage Hall - 6.93M

Structural Engineer:

K. Ramesh Kumar
Er.K.RAMESH KUMAR, B.A.M.I.E.,
STRUCTURAL CONSULTANT
CHARTERED ENGINEER-REGISTERED MEMBER-ASPIRE
LICENSED BUILDING SURVEYOR
314, NATCHERRY STREET, KATUKANURKOTIL





Applicant:
Mr. Manickasundaram (s/o)
Govindasamy.



Approving Authority:

Architect:

A. ENIYAN, B.Arch.,
Reg.No: CA/2019/12595,
D.No: 3/117D, Bharadhasam Nagar,
Sonduram (Pollu) Aranyapur (T)427 714
Ph: 76393 64410 / 75502 65813

PLAN SHOWING THE PROPOSED CONSTRUCTION OF NEW GI ROOFED GROUND FLOOR MULTIPURPOSE HALL IN R.S.NO: 360/1D3A5, 3A, KURUVALAPPARKOIL VILLAGE, GANGAIKONDACHOLAPURAM PANCHAYAT, UDAYARPALAIYAM TALUK, ARIYALUR DISTRICT.

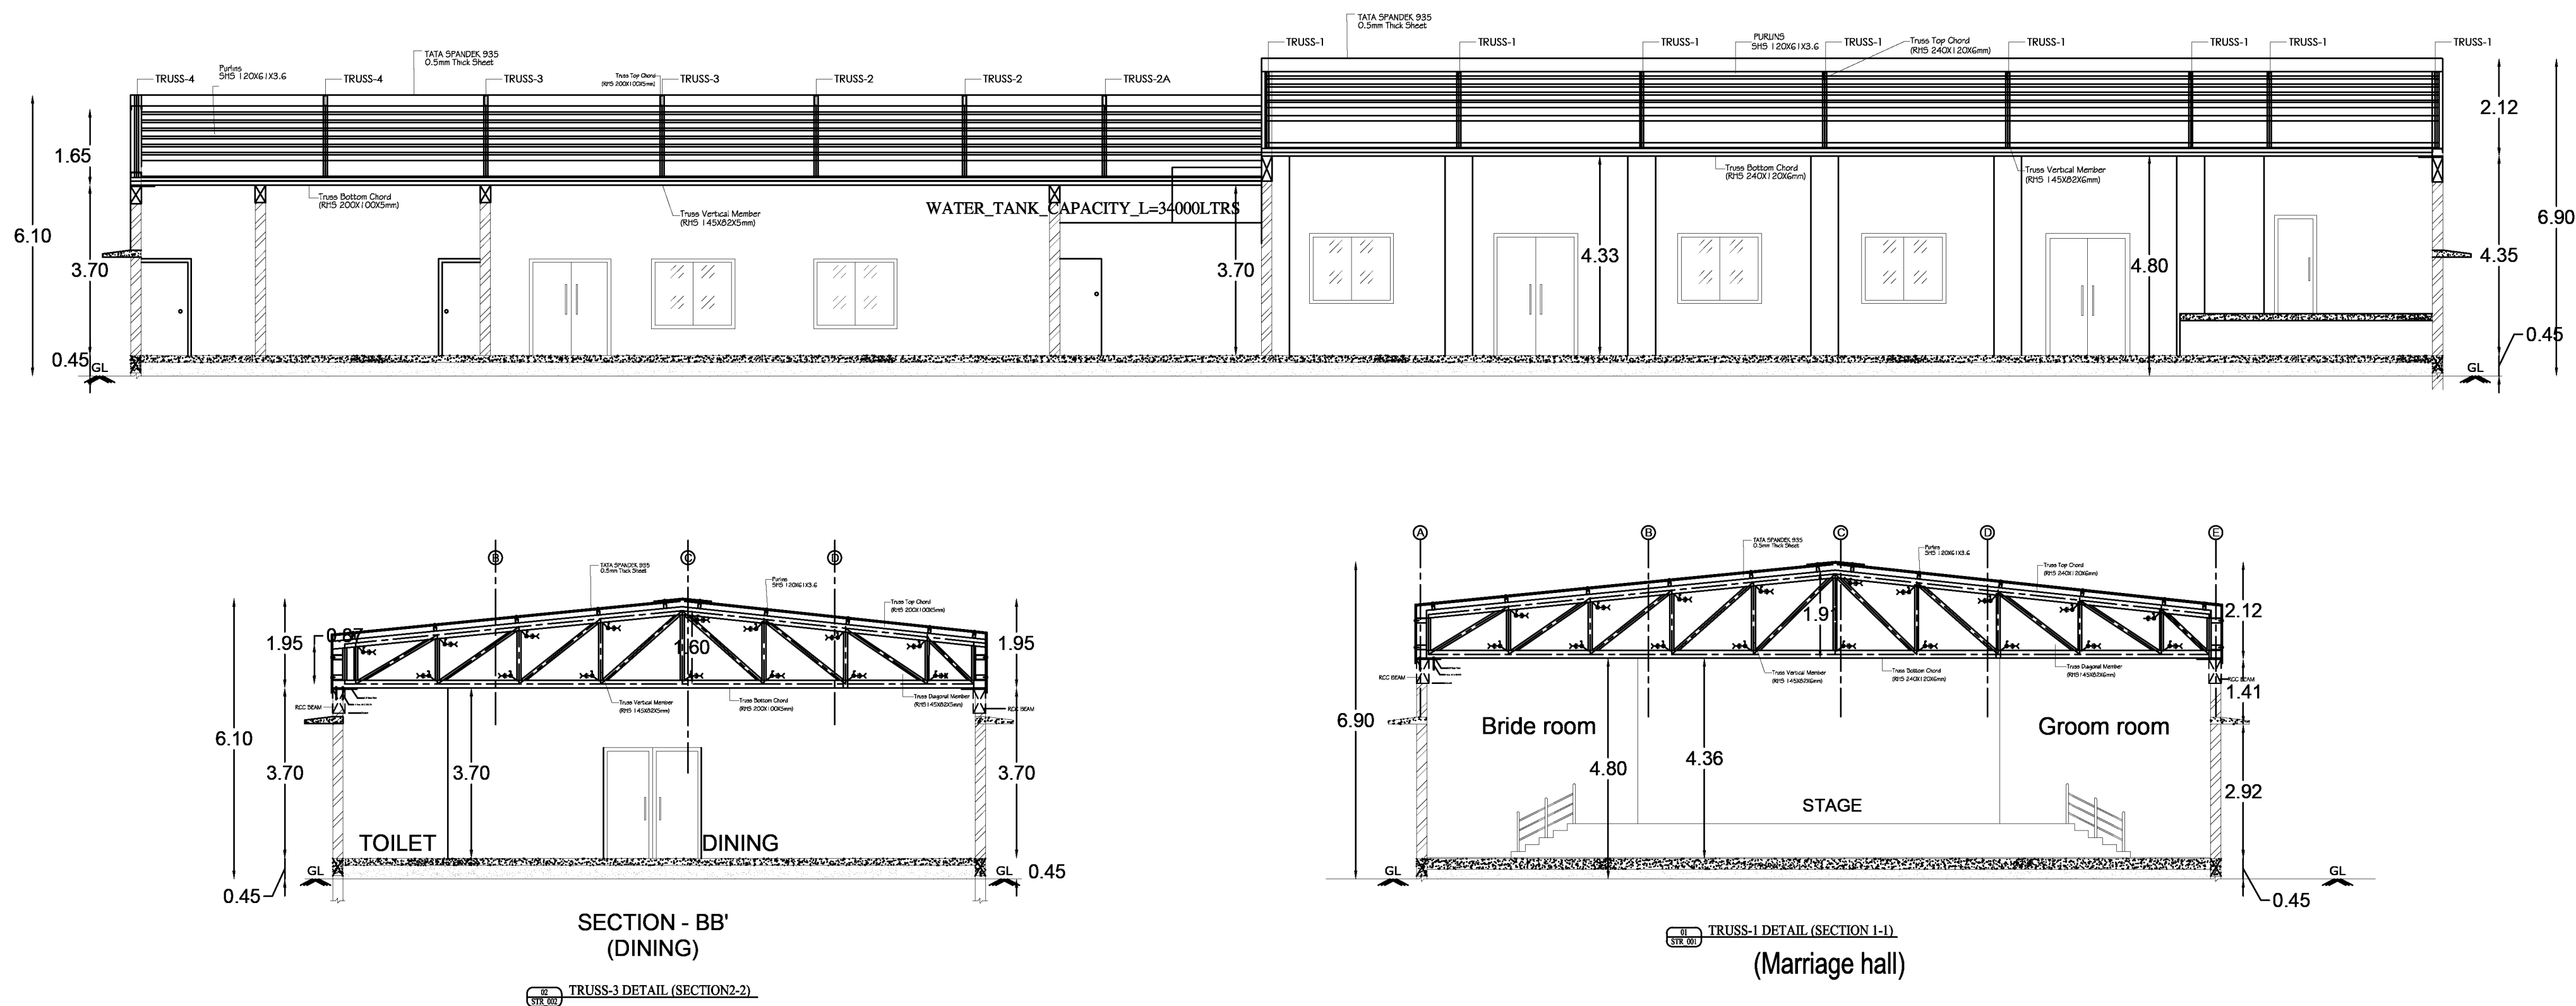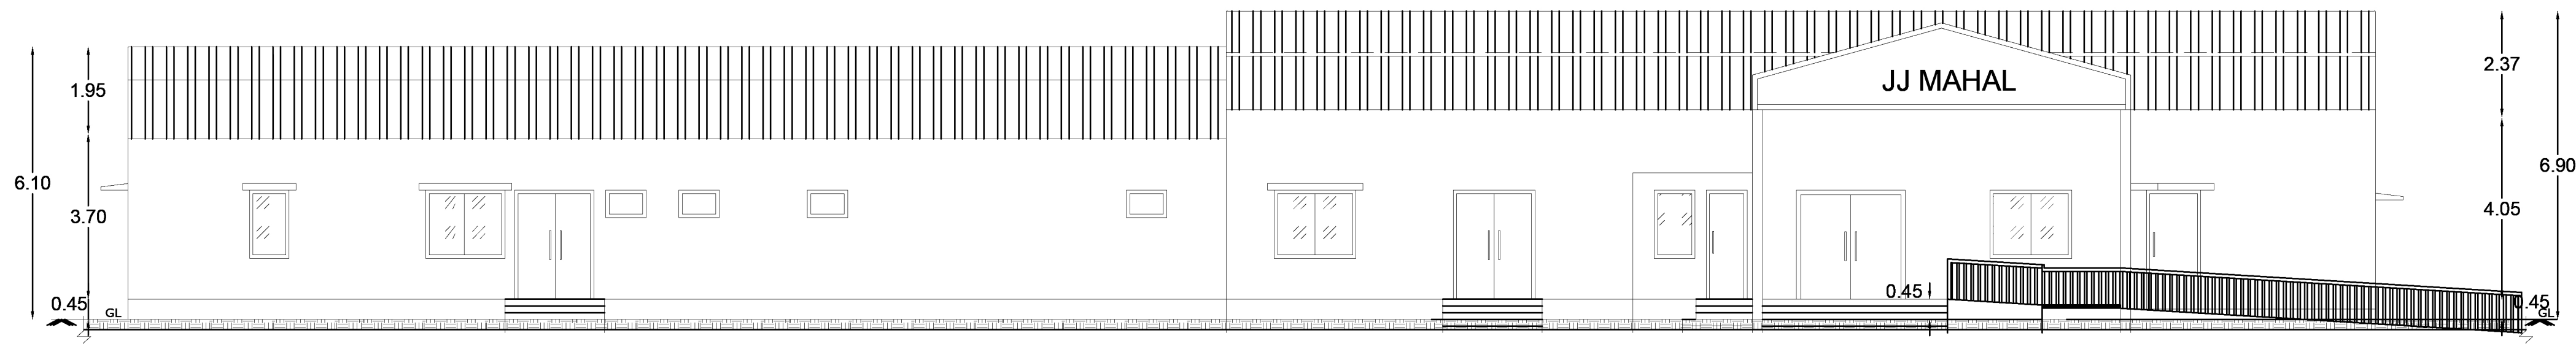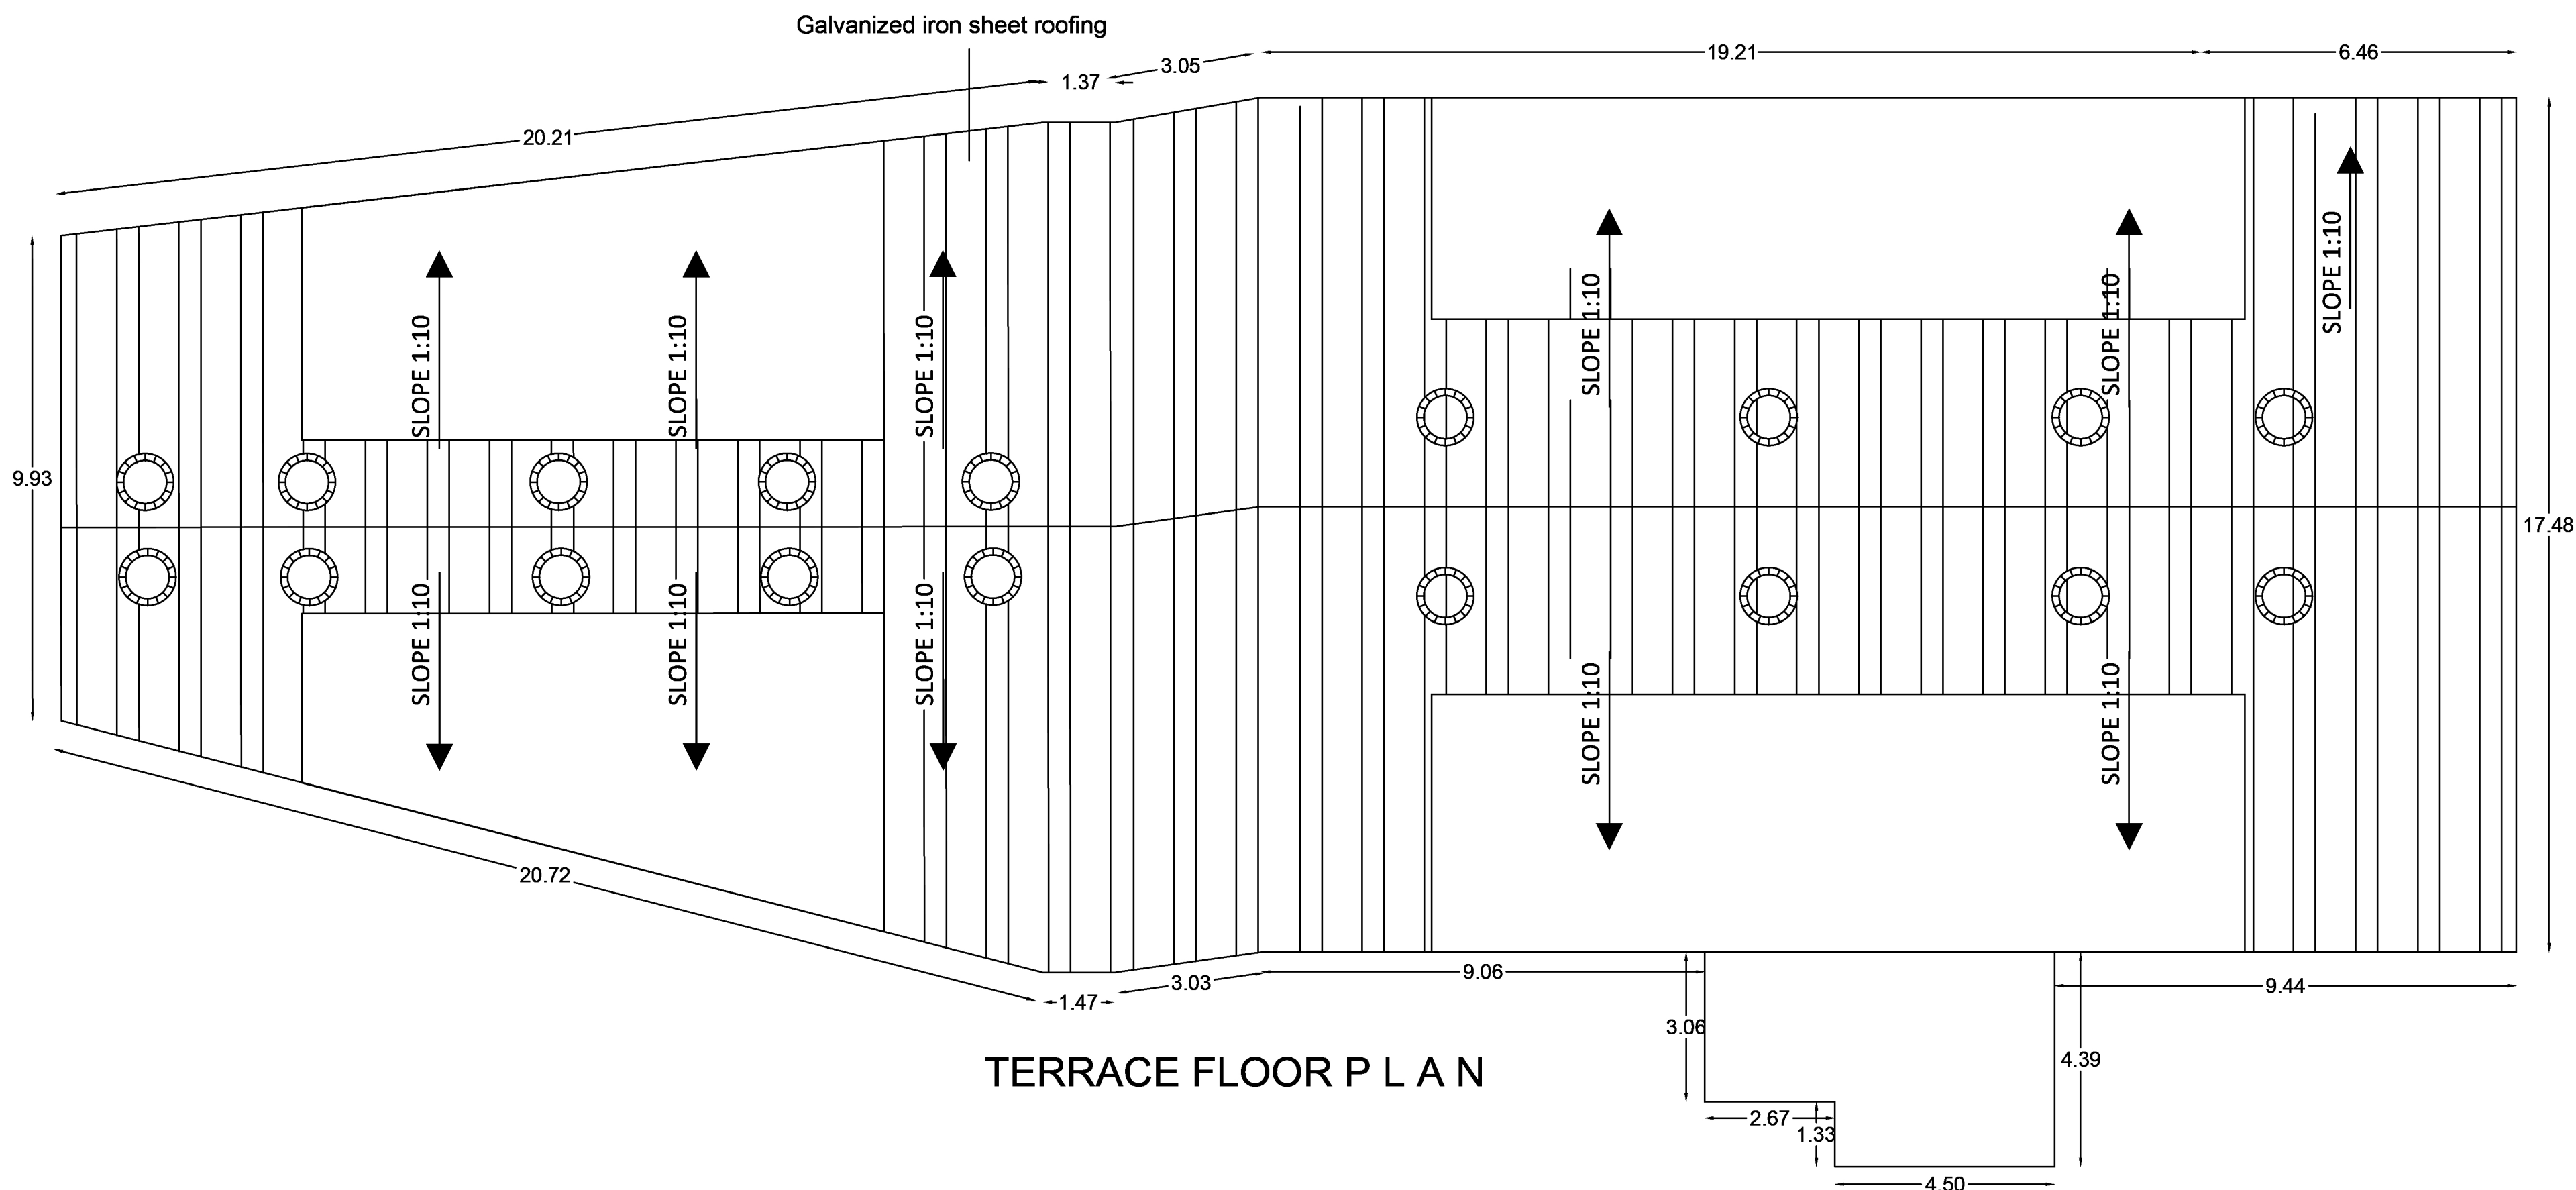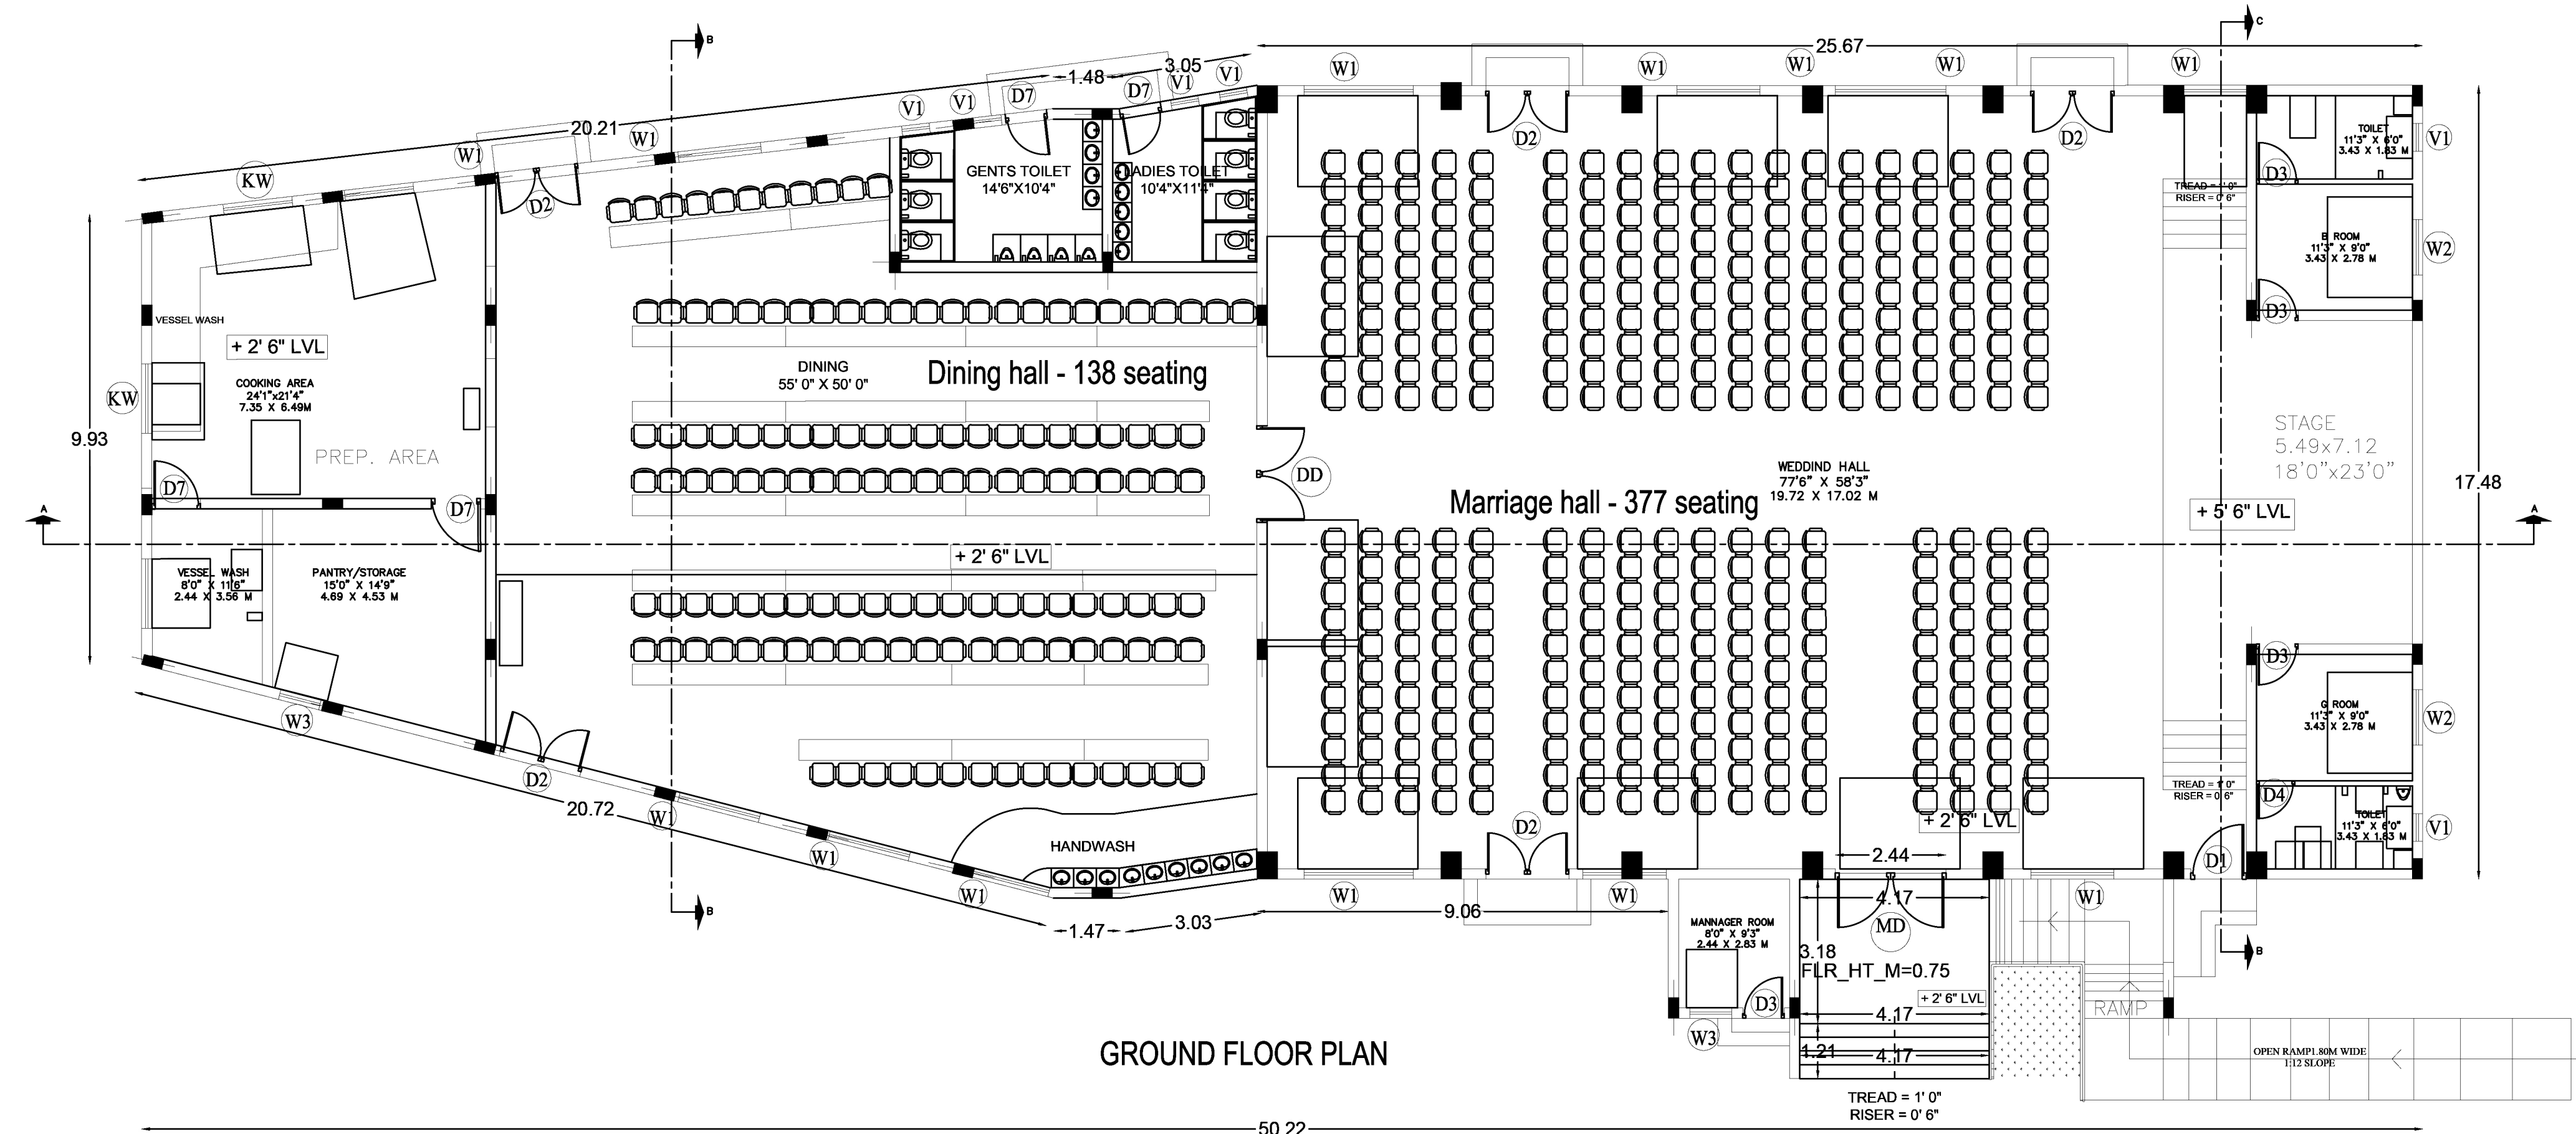

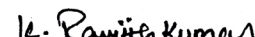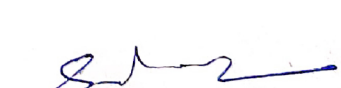(Scale 1:200) ALL Dimension are in Metre Note: 01. Kitchen, Bath & Wash Basin Waste water to be recycled seperately & connect to Rainwater recharge pit 02. Water Closet, Toilet Sewage line to be connected to the septic tank 03. Rain water collected from the open the open terrace shall be filtered and let into the borewell 04. OHT 1 No. is provided on Open Terrace Portion 05. Solar Water Heater provided on Open Terr. Portion	Schedule Of Joinery <table><tr><td>MD</td><td>Main Door</td><td>1.22 x 2.13</td></tr><tr><td>D</td><td>Door</td><td>0.91 x 2.13</td></tr><tr><td>D1</td><td>Door</td><td>0.76 x 2.13</td></tr><tr><td>W</td><td>Window</td><td>0.91 X 1.37</td></tr><tr><td>W1</td><td>Window</td><td>1.22 X 1.37</td></tr><tr><td>V</td><td>Ventilator</td><td>0.60 x 0.60</td></tr></table> SITE EXTENT <table><tr><td>AS PER DOCUMENT</td><td>2300</td></tr><tr><td>AS PER FMB</td><td>2154.43</td></tr><tr><td>AS PER SITE</td><td>2318</td></tr></table> <table><tr><td>Area Details</td><td>In Sq ft.</td><td>In Sq m.</td></tr><tr><td>Ground floor Block-1</td><td>8920.48</td><td>828.74</td></tr><tr><td>Total Area</td><td>8920.48</td><td>828.74</td></tr></table> Prepared by:  E. Ranganathan Location Analyst Date: 2023.06.11 11:00:01			MD	Main Door	1.22 x 2.13	D	Door	0.91 x 2.13	D1	Door	0.76 x 2.13	W	Window	0.91 X 1.37	W1	Window	1.22 X 1.37	V	Ventilator	0.60 x 0.60	AS PER DOCUMENT	2300	AS PER FMB	2154.43	AS PER SITE	2318	Area Details	In Sq ft.	In Sq m.	Ground floor Block-1	8920.48	828.74	Total Area	8920.48	828.74	FSI = $\frac{828.74}{2154.43}$ = 0.39 Plot area - 2124.74 Total Built up area - 862.85 Open Space area - 1261.89 Height of Building Dining and Kitchen - 6.10M Marriage Hall - 6.93M Structural Engineer:  E. RANGANATHAN, B.E., STRUCTURAL CONSULTANT DARTS BOARD-40, KILPATI, JAYAMUTHU LICENSED BUILDING SURVEYOR 214, KATCHERRY STREET, KATYAVARURKOL. Ph. 76393 844110 / 75504 450113	Applicant: Mr. Manickasundaram (s/o) Govindasamy.  Approving Authority: Architect:  A. ENIYAN, B.Arch., Reg. No. CA2879112595 D.No. 31170, Bharadwaj Nagar, Sendurai (Po&Ta), Anyapur (Dt-27-714 Ph. 76393 844110 / 75504 450113
	MD	Main Door	1.22 x 2.13																																			
	D	Door	0.91 x 2.13																																			
	D1	Door	0.76 x 2.13																																			
	W	Window	0.91 X 1.37																																			
	W1	Window	1.22 X 1.37																																			
	V	Ventilator	0.60 x 0.60																																			
	AS PER DOCUMENT	2300																																				
	AS PER FMB	2154.43																																				
	AS PER SITE	2318																																				
Area Details	In Sq ft.	In Sq m.																																				
Ground floor Block-1	8920.48	828.74																																				
Total Area	8920.48	828.74																																				