

PP

APPROVAL RECORD

Planning Permission

Thularankuruchi
Ariyalur district, Tamil Nadu

APPROVAL TYPE
Building Plan

ISSUING AUTHORITY
Rural Panchayat

PURPOSE
Residential


The approval as the planning authority issued it, reproduced in full behind this page.

An approval speaks to what was sanctioned, not to what was built. Completion is a separate record.


PLAN SHOWING THE PROPOSED CONSTRUCTION OF GROUND FLOOR AND FIRST FLOOR R.C.C. ROOF RESIDENTIAL BUILDING.
IN S.F.No : 343/12 B, 22, PATTA NO : 25026, AT SOORIYAMANAL VILLAGE, THULARANKURUCHI PANCHAYAT, JAYANKONDAM PANCHAYAT UNION,
UDAYARPALAYAM TALUK, ARIYALUR DISTRICT. OWNER : THIRU - E.KULANDAISAMY, s/o. ENNASI.




FRONT ELEVATION

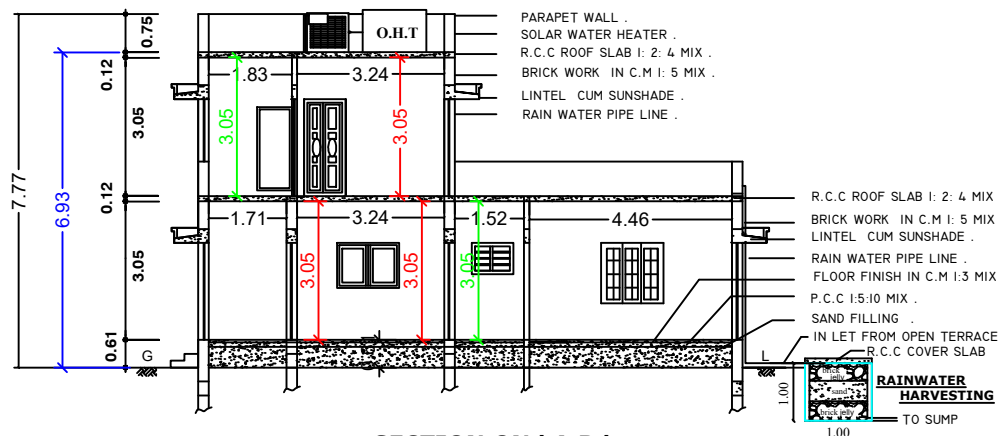


SECTION ON 'A.B'

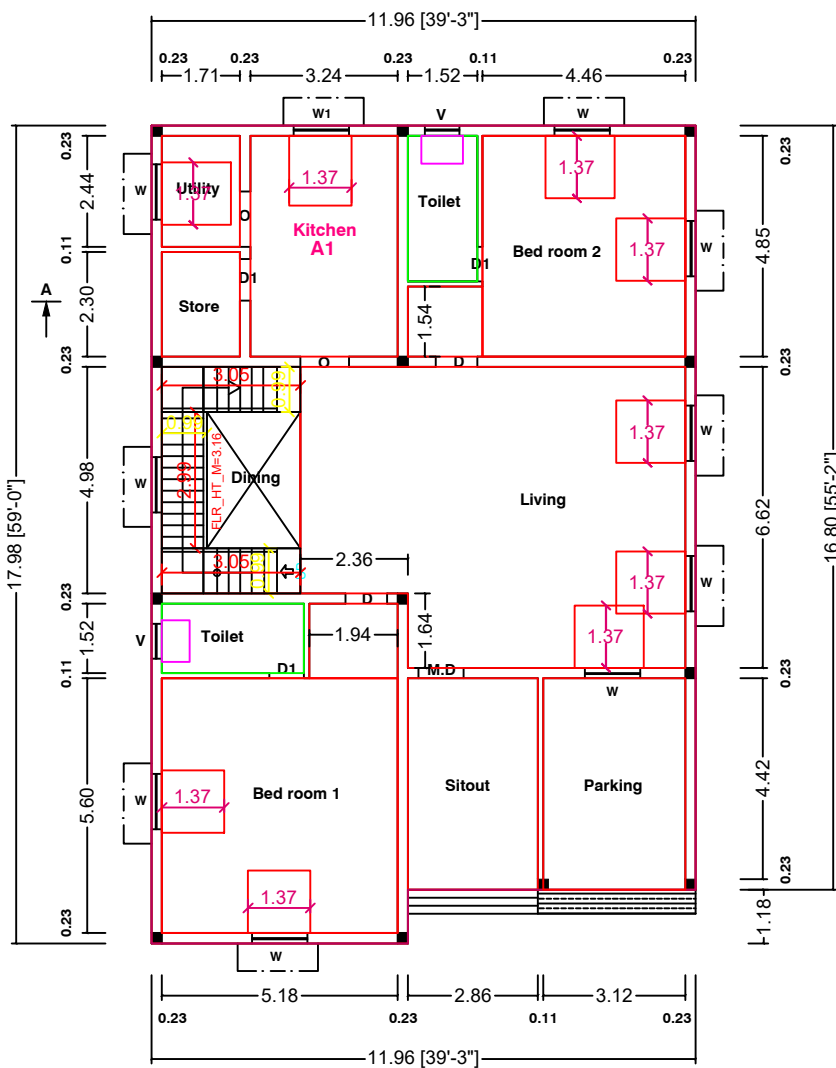


FLOOR-0 (GROUND)
PLAN (FACING SOUTH)

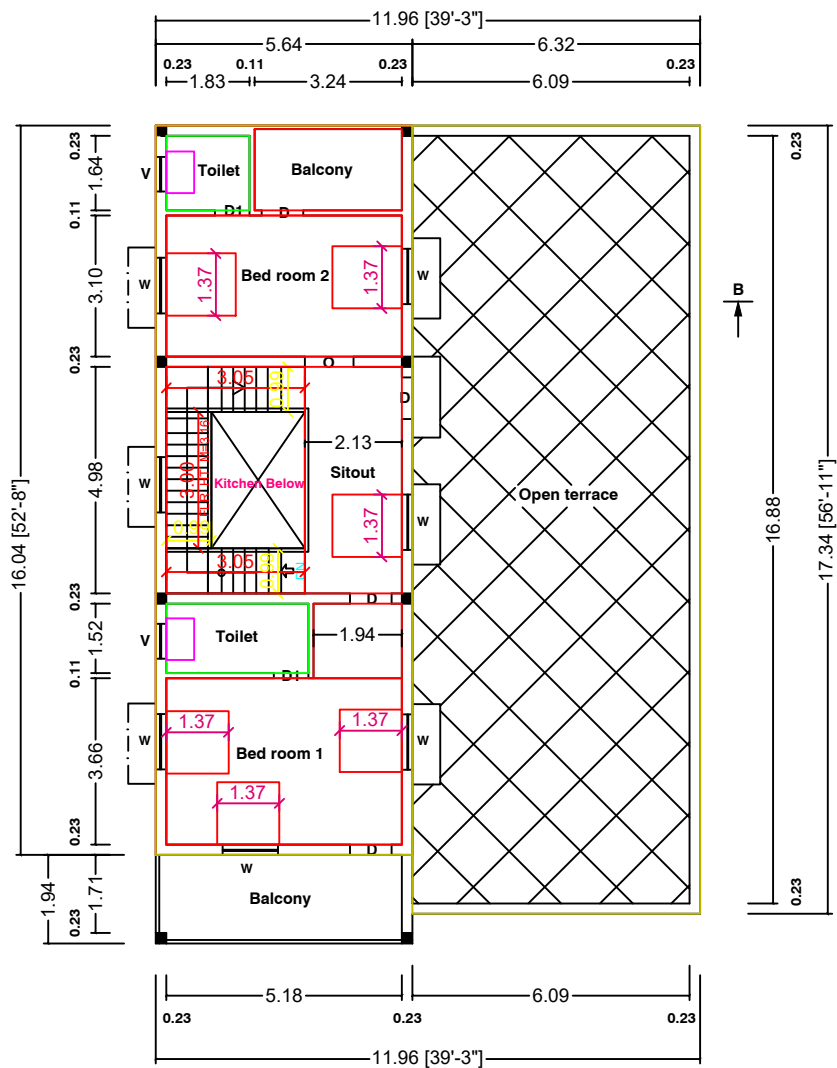

FLOOR-1 (FIRST)
PLAN (FACING SOUTH)

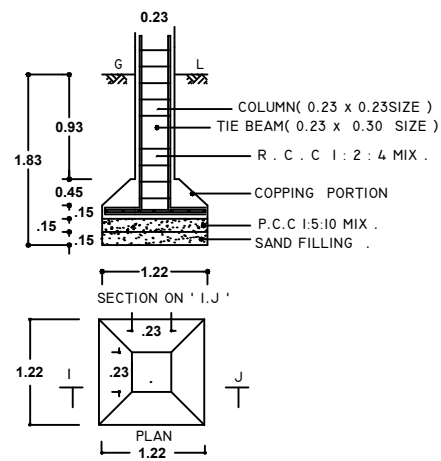


COLUMN FOUNDATION DETAIL'S
(NOT TO SCALE)

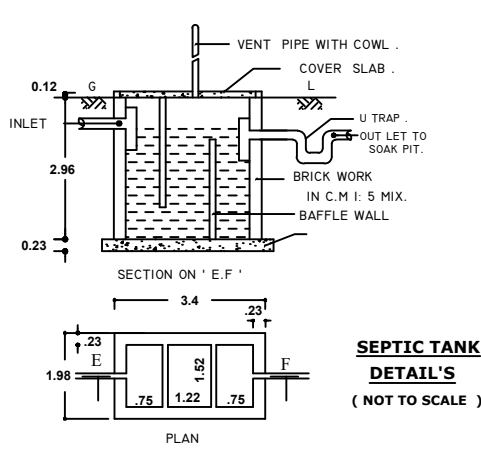


SEPTIC TANK
DETAIL'S
(NOT TO SCALE)


APPROVINGN AUTHORITY

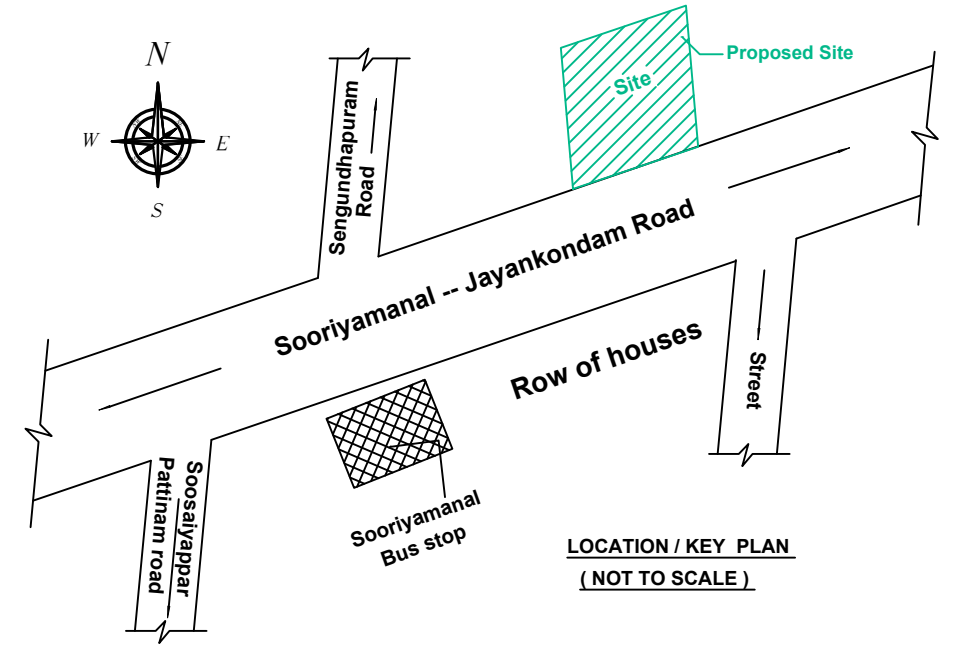


LOCATION / KEY PLAN
(NOT TO SCALE)

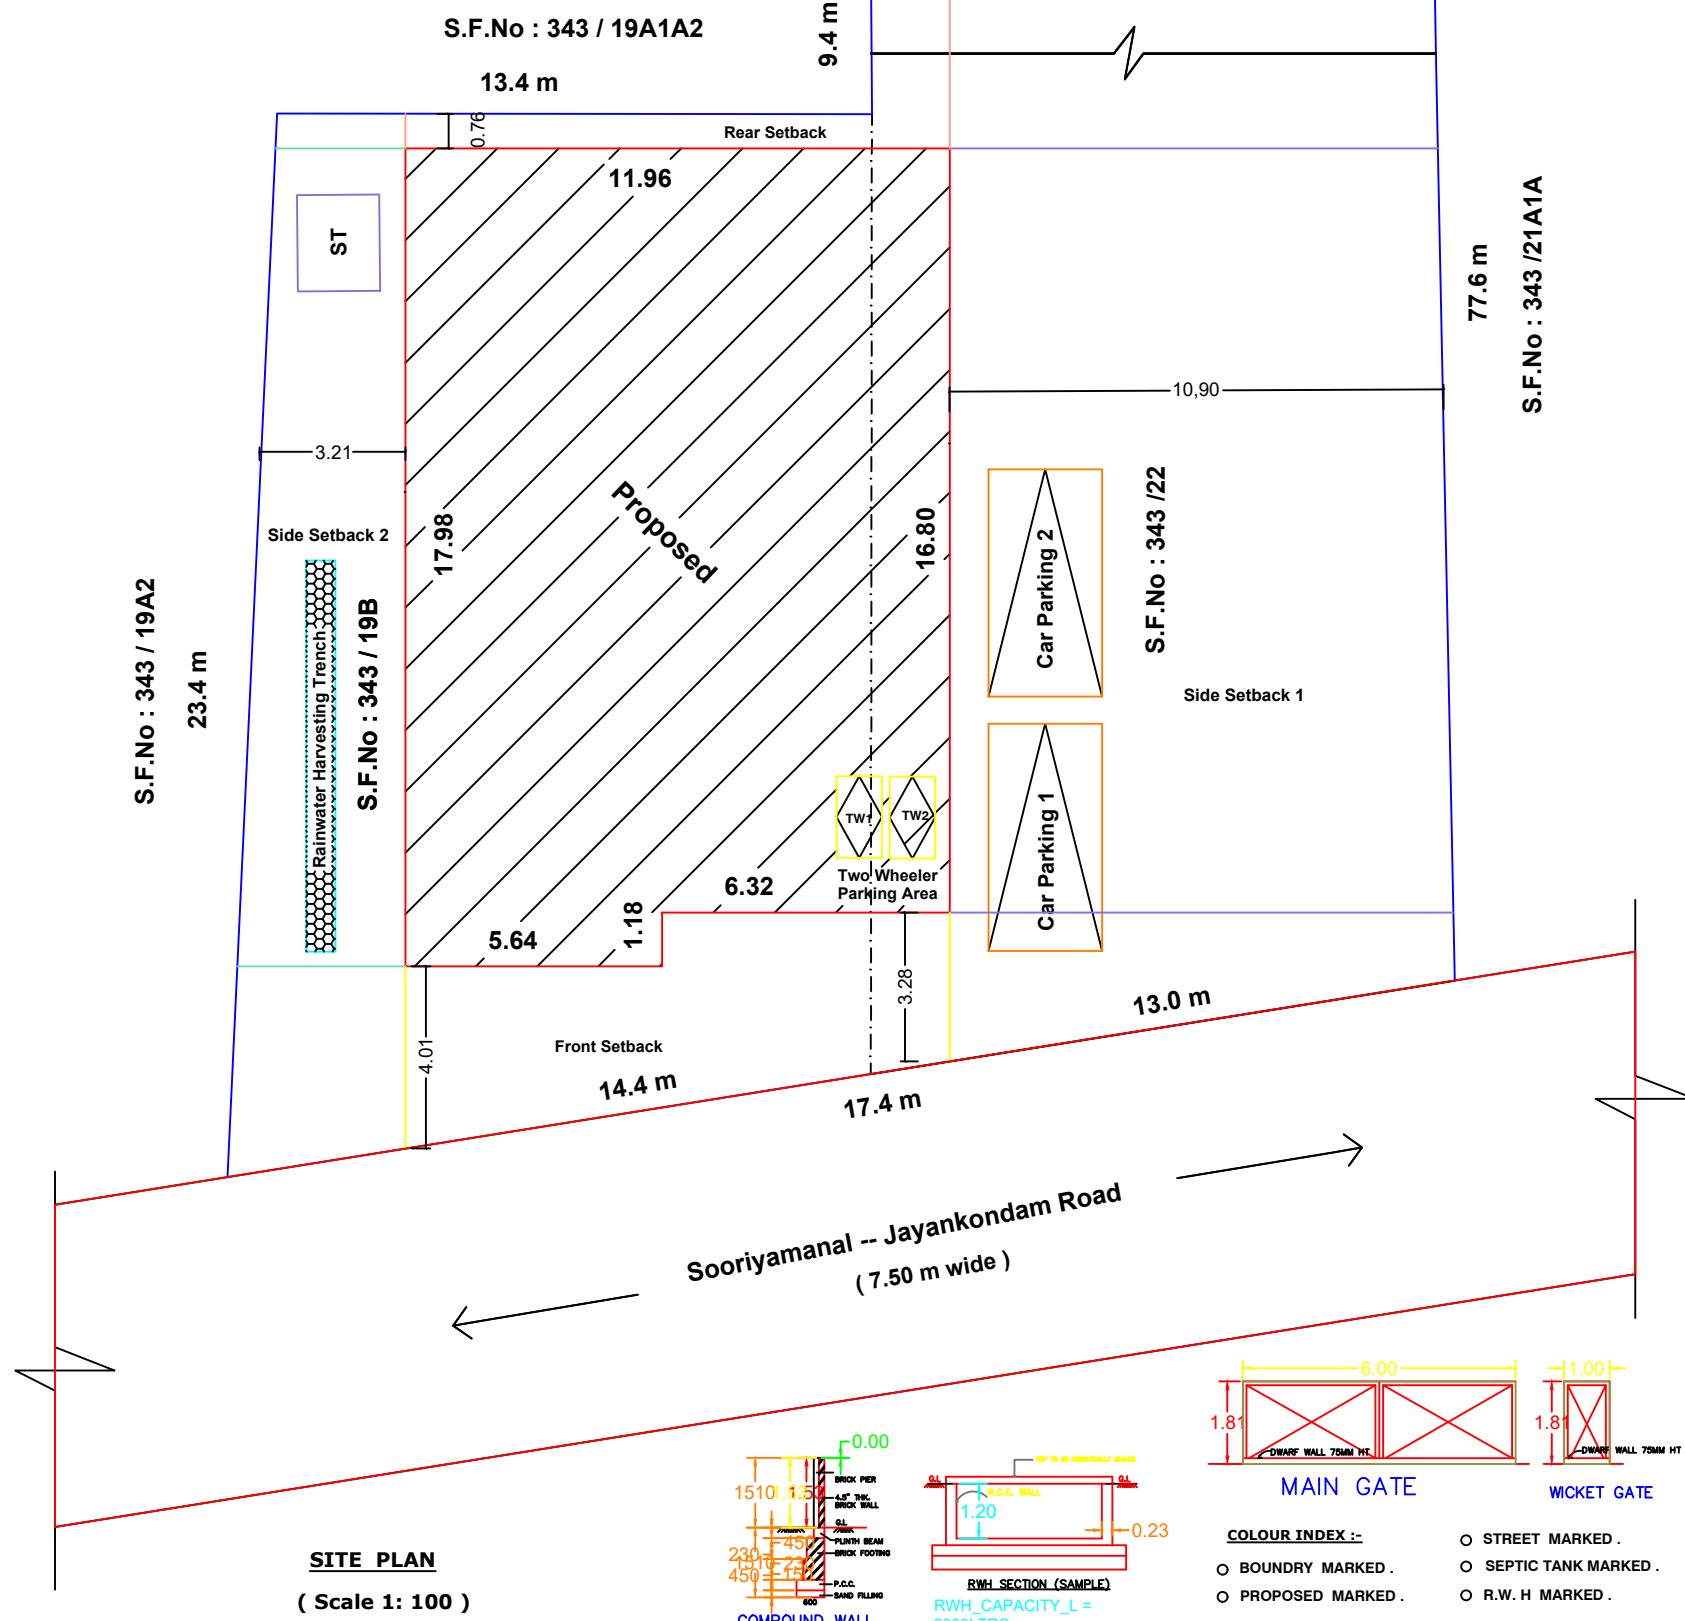


SITE PLAN
(Scale 1: 100)

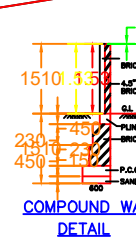

COMPOUND WALL
DETAIL

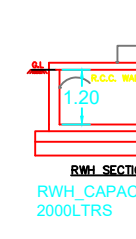

R.W.H. SECTION (SAMPLE)
2000LTRS

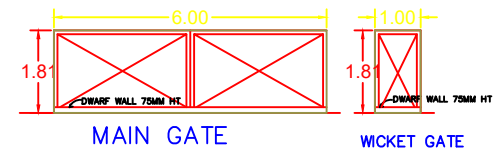

MAIN GATE

WICKET GATE

- COLOUR INDEX :-
- BOUNDRY MARKED.
 - PROPOSED MARKED.
 - STREET MARKED.
 - SEPTIC TANK MARKED.
 - R.W.H MARKED.

PLAN_INFO
PLOT_AREA_M2= 948.00
SINGLE_FAMILY_BLDG=NO
ROAD_WIDTH=7.50
ROAD_LENGTH=250
AREA_TYPE=OTHERS
AVG_PLOT_DEPTH=23.40
AVG_PLOT_WIDTH=17.40
LAND_USE_ZONE=RESIDENTIAL
LEASEHOLD_LAND=NO
SURVEY_NO=343 / 19B, 22
DISTRICT=ARIYALUR
JURISDICTION_TYPE=PANCHAYAT
OSR_APPLICABLE=NO
PREMIUM_FSI_REQUIRED=NO
IS_APPROVED_LAYOUT=YES
AS_PER_DOCUMENT= 948.00
IS_SWIMMING_POOL_EXISTS= NO
IS_PRIVATE_EXCLUSIVE_PASSAGE=NO
PATTA_NO=25026
TALUK=UDAYARPALAYAM
AS_AT_SITE=948.00
FMB_OR_PLR=948.00
RWH_DECLARED=YES
IF_HERITAGE_TOWN_LESSTHAN_1KM_RADIUS=NO


- Note :
- Kitchen, bath & wash basin waste water to be recycled separately and used for Gardening Purpose also connected to rainwater recharge pit .
 - Solar water heating system to be provided .
 - Sewage line to be connected to Septic tank .

Area Details	Sq.M	Sq.Ft
(As per Document) Document No.1	300.00	03229.20
Document No.2	648.00	06975.07
Plot Area As Per Document	948.00	10204.27
Plot Area As Per Patta	948.00	10204.27
Super Imposed Area	948.00	10204.27
Ground Floor Plinth Area	207.67	2235.34
First Floor Plinth Area	090.45	0973.60
Total Plinth Area	298.12	3208.94
Open area of Site	740.33	7968.93

PLOT COVERAGE = $\frac{207.67}{948.00} \times 100 = 21.90$
F.S.I = $\frac{298.12}{948.00} = 0.314 < 2.00$

JOINERY DETAILS

M.D	MAIN DOOR	1.00 x 2.13.
D	DOOR	1.00 x 2.13.
D1	DOOR	0.75 x 1.83.
O	OPEN	1.00 x 2.13.
W	WINDOW	1.37 x 1.37.
W1	WINDOW	1.37 x 1.22.
V	VENTILATOR	0.91 x 0.61.

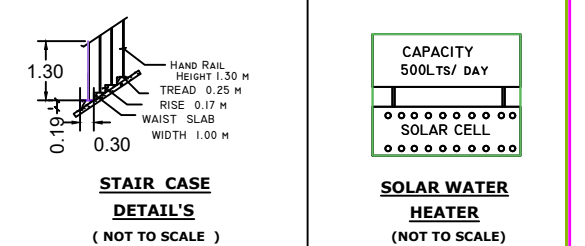

STAIR CASE
DETAIL'S
(NOT TO SCALE)

OWNER :
E.KULANDAISAMY, s/o. ENNASI.

Er.K.KUMARASAN D.C.E., B.E.,
REGISTERED ENGINEER GRADE : III
R.No : 091/LS/2019/00002.
Jayankondam Municipality ,
Cell : 98425 37360.
SUN BUILDERS
Builders and Designers ,
22 E, J.K.COMPLEX ,
Jayankondam - 621802.
REGISTERED ENGINEER

Eight ways to know a piece of land before you pay for it.

This report covers one part of the picture. These cover the rest, drawn from the same government records, for any property in Tamil Nadu.

LandLens One

Ask anything about a property and get an answer grounded in live government records, with the sources shown.

[/landlens/one](#)



Verify My Land

Every record check run on one property and returned as a single report.

[/landlens/verify-my-land](#)



Legal Opinion

An advocate's written opinion on the title, built on the records we pull for it.

[/landlens](#)



One Map

Every layer on one map: the parcel, its boundary, zoning, water bodies and what sits around it.

[/landlens/one/map](#)



PriceMap

What land actually changed hands for around this plot, taken from the registered deeds.

[/landlens/pricemap](#)



Build Scope

What you are allowed to build here: floor space, height, coverage and setbacks.

[/landlens/build-scope](#)



Property Tracker

Watch a property and hear about it when something new is registered against it.

[/landlens/property-tracker](#)



Deal Room

Run the transaction in one place: documents, stamping, signatures and the parties.

[/landlens/deal-room](#)



Twenty-four checks you can run yourself, at no cost.

Records and verification

The registers themselves, read for you.

Encumbrance Certificate

Patta and Chitta

Field Measurement Sketch

EC Analyzer

Bank charge check

Court case search

Seller background check

Approval check by survey

Zoning and land use

What the plan says can happen on this land.

Land use zone finder

CMDA land use check

Coastal regulation zone

Master plan check

Water bodies finder

Airport height clearance

Value and duty

What it is worth and what it costs to register.

Guideline value by street

Guideline value by survey

Stamp duty and registration fees

Capital gains

Floor space index

Area unit converter

Registers and directories

Who holds it, and which office keeps the record.

Find your registering office

Temple property check

Waqf property check

RERA register



Every free tool
/tools



Services we run
for you
/services



The LandLens
suite
/landlens/one



Every claim in this document traces back to a government record.

Legal opinions, due diligence and title verification

Building plan, layout and sub-division approvals

Completion and occupancy certificates, regularisation

Escrow, negotiation and NRI property management

Land survey, soil testing, architecture and construction

Verified RealEstate
3/350/2 Mettukuppam,
OMR Thoraipakkam,
Chennai 600 097, India
hello@verified.realestate
+91 9996 12 9996

Prepared from the registers named on the page each finding sits on. Where a register could not be read, this document says so in its place rather than leaving the gap to be read as a clean result.

