

PP

APPROVAL RECORD

Planning Permission


Chengalpattu
Chengalpattu district, Tamil Nadu

APPROVAL TYPE
Building Plan


ISSUING AUTHORITY
DTCP

The approval as the planning authority issued it, reproduced in full behind this page.


An approval speaks to what was sanctioned, not to what was built. Completion is a separate record.

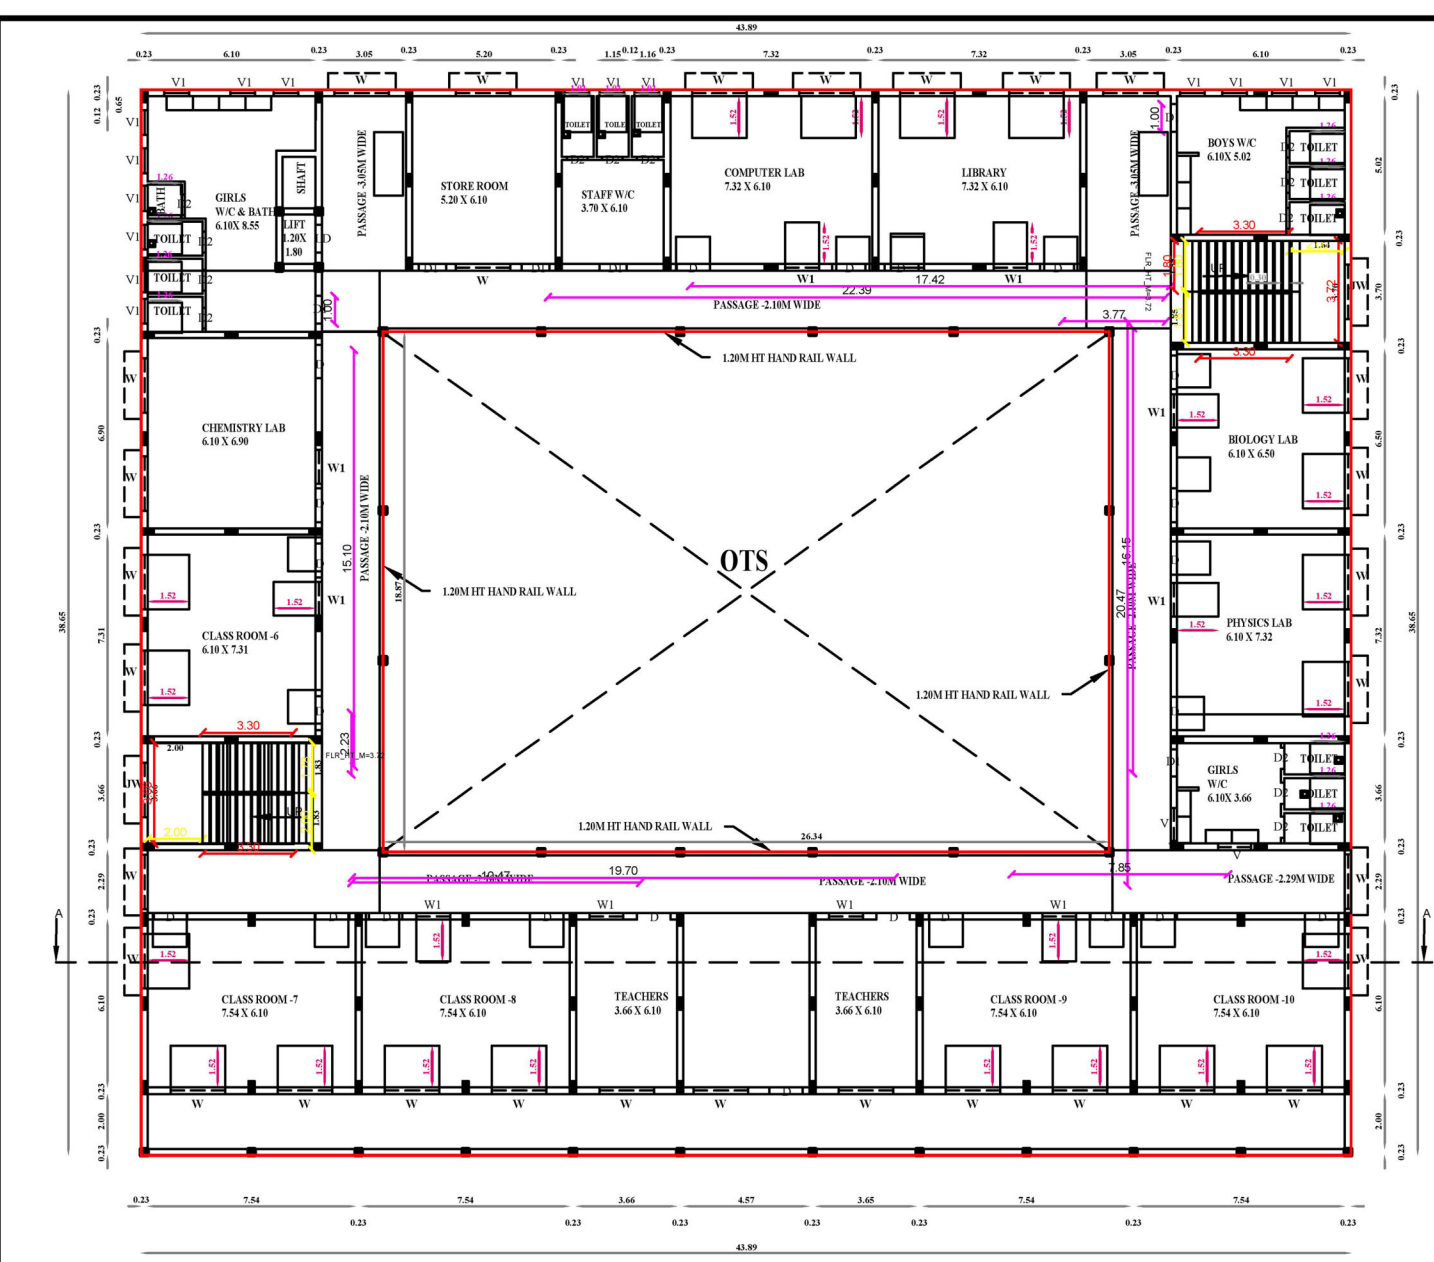


FIRST FLOOR PLAN

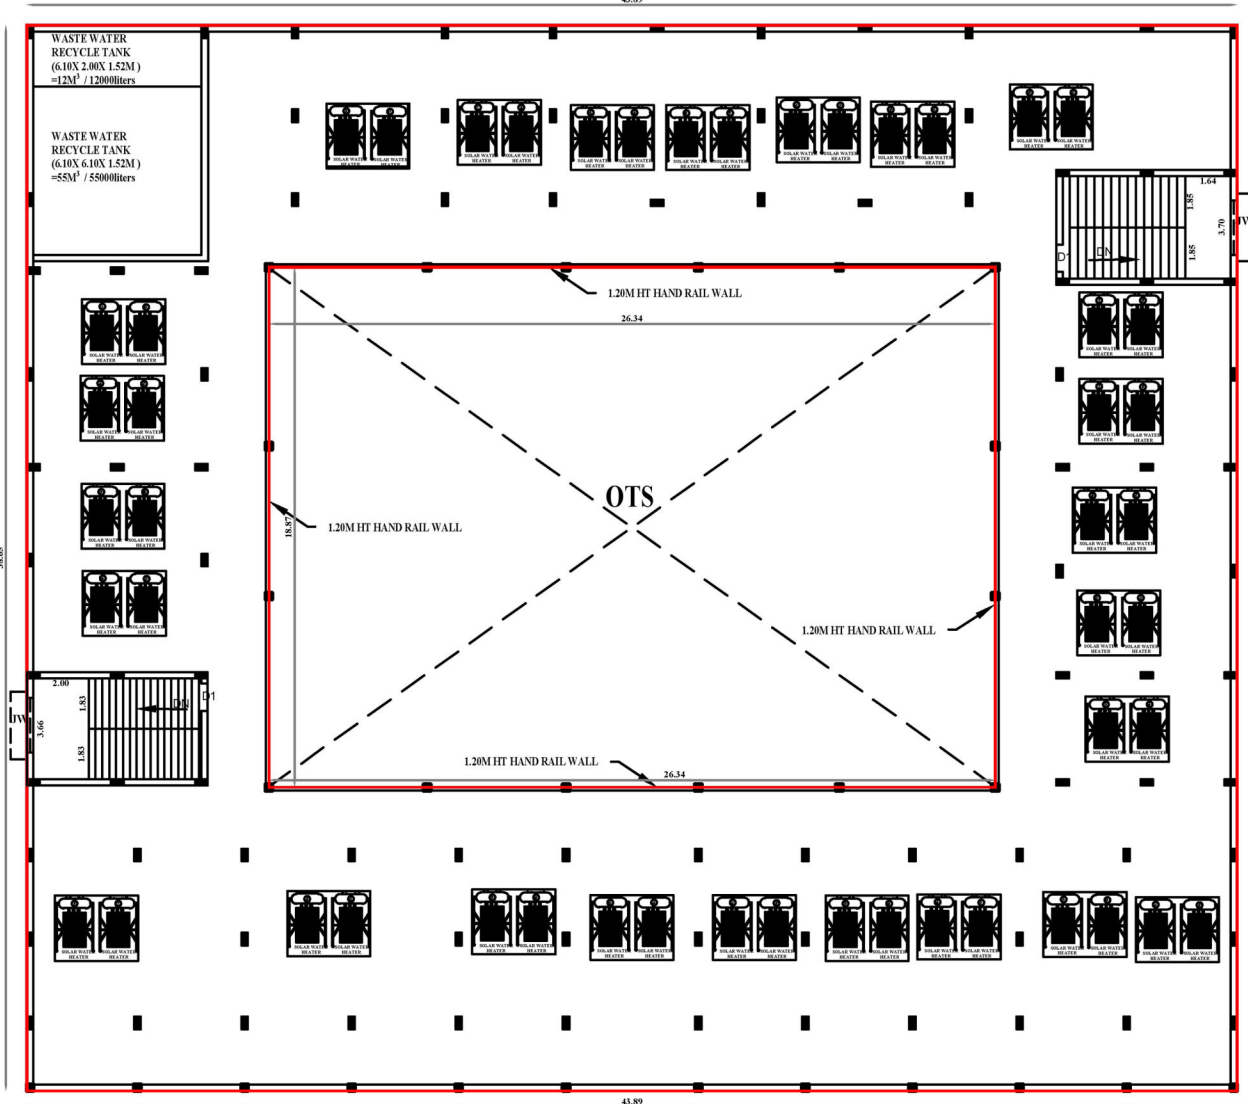





OPEN TERRACE FLOOR PLAN

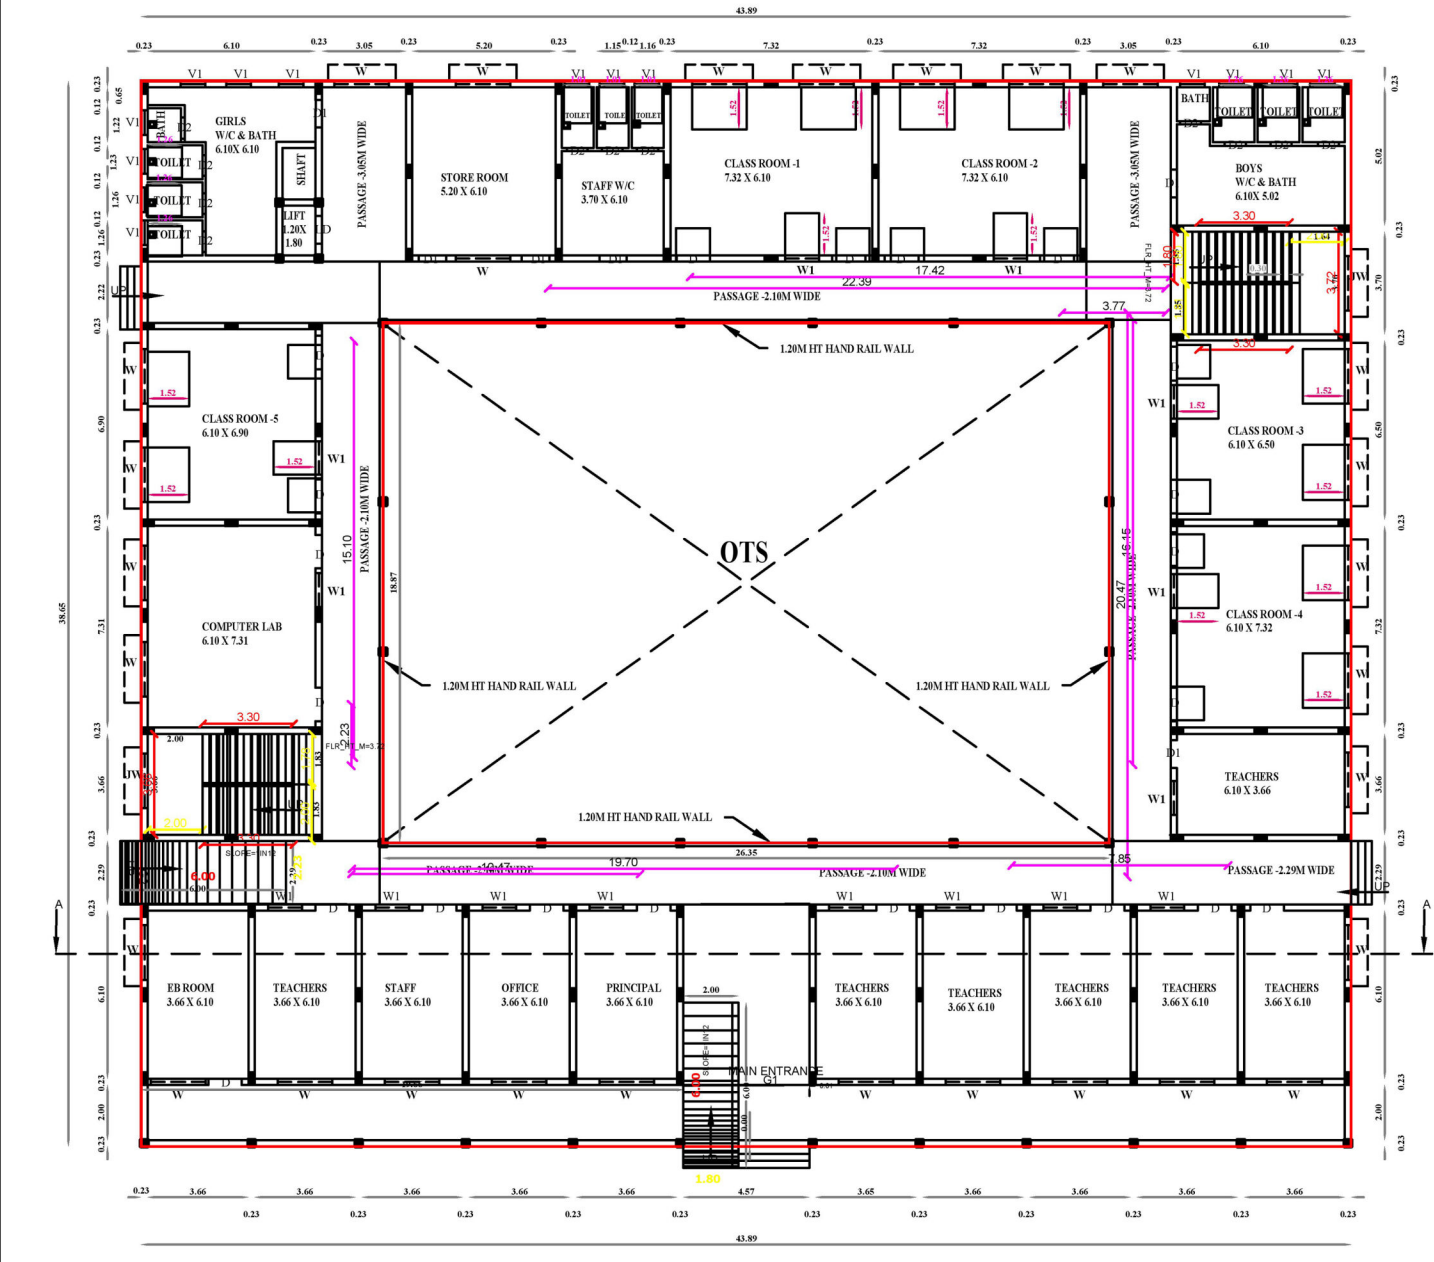

GROUND FLOOR PLAN

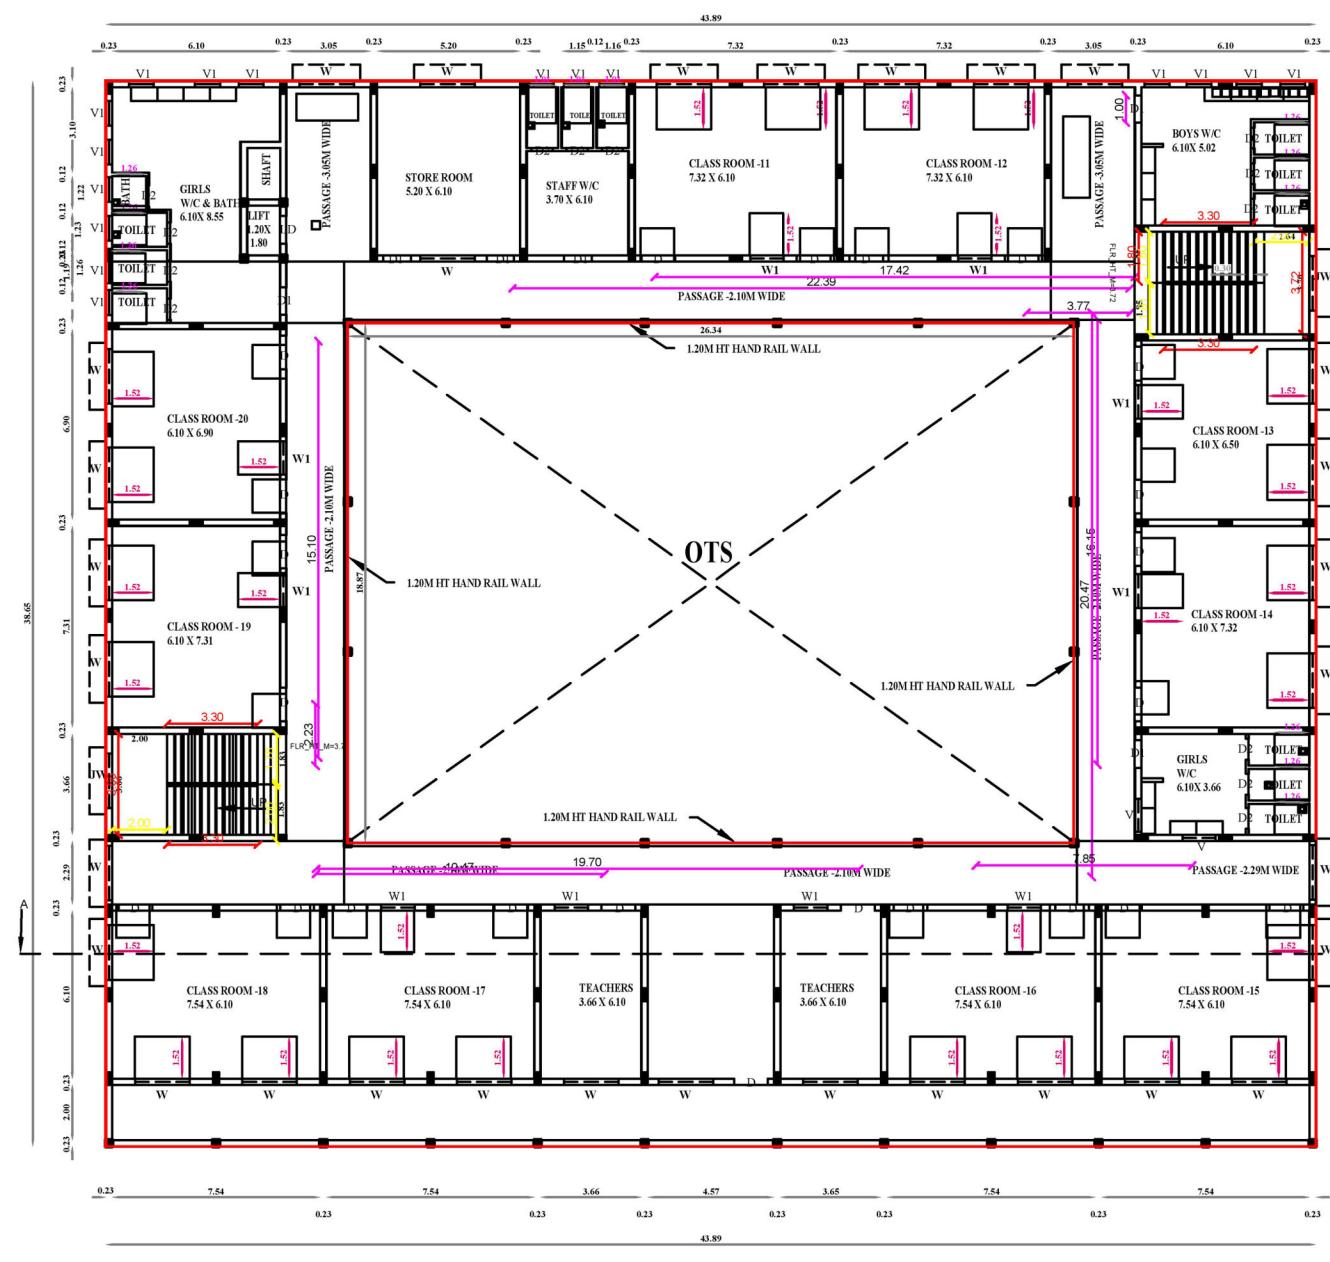

SECOND FLOOR PLAN

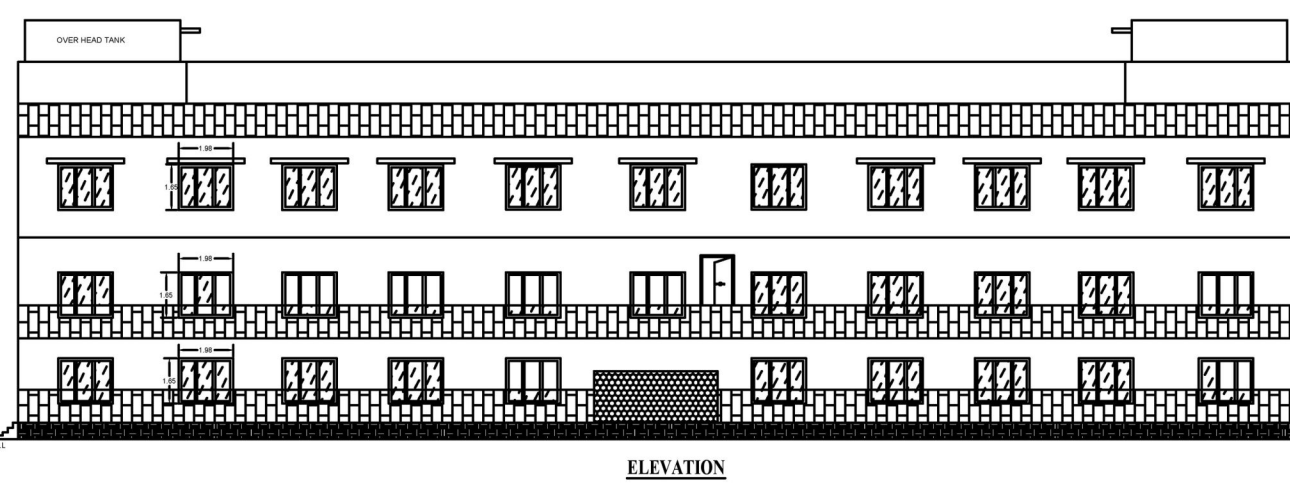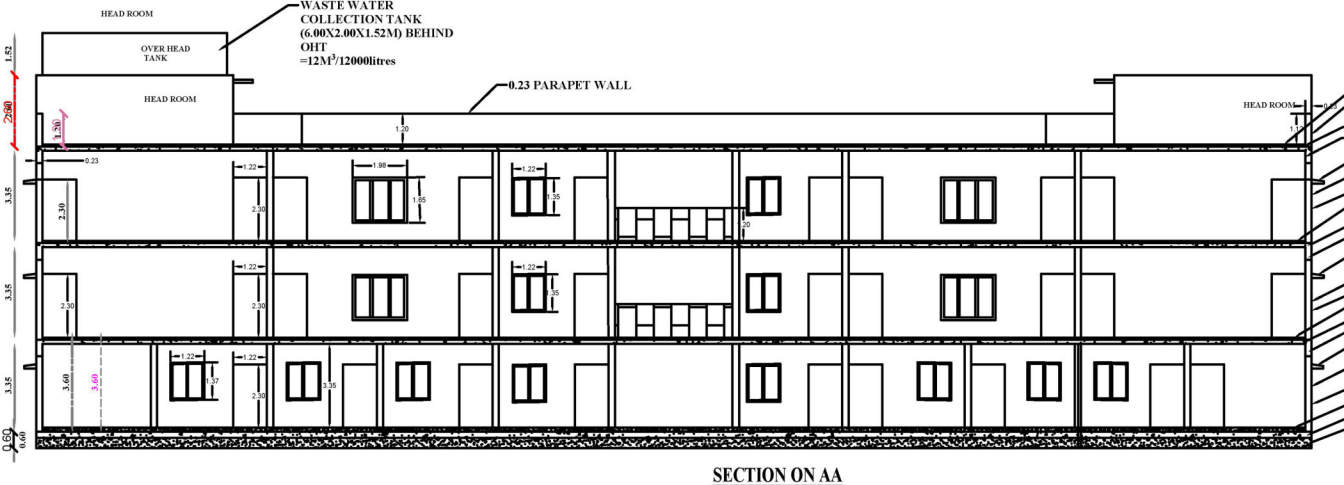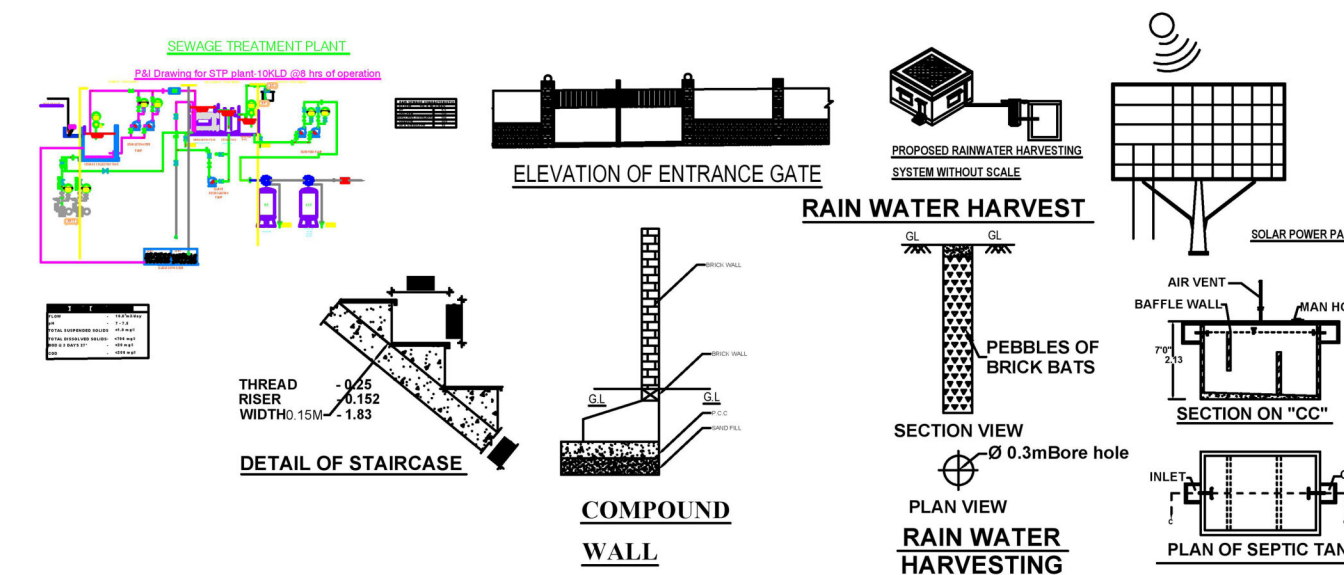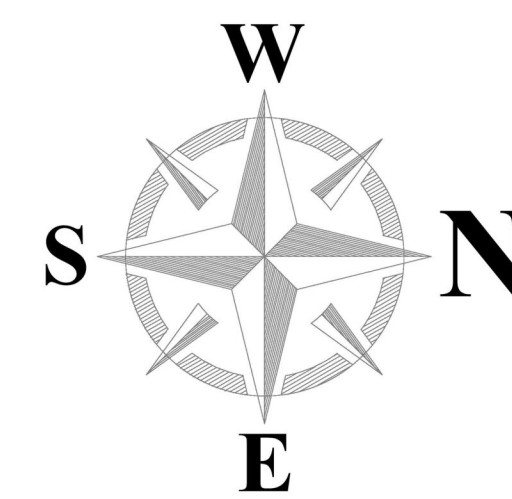

PLAN SHOWING THE PROPOSED CONSTRUCTION OF
SCHOOL BUILDING FOR MAMALLAN CBSE SCHOOL
AT ,S.F.NO:191/2D,191/2E1 & 191/2F1,
NO:52. POONJERI VILLAGE AND
MAMALLAPURAM TOWN PANJAYAT,
THIRUKAZHUKUNDRAM TALUK,
CHENGALPATTU DISTRICT.

JOINERY DETAILS

DC	WOOD PANELED DOOR	1.22MX2.30M	(4'-0"X7'-6")
D1	WOOD PANELED DOOR	1.00MX2.00M	(3'-3"X7'-6")
D2	WOOD PANELED DOOR	0.75MX1.80M	(2'-6"X6'-0")
LD	LIFT DOOR	1.00MX1.80M	(3'-3"X6'-0")
JW	WOOD PANELED WINDOW	2.40MX2.00M	(8'-0"X6'-6")
W	WOOD PANELED WINDOW	1.98MX1.65M	(6'-6"X5'-6")
W1	WOOD PANELED WINDOW	1.22MX1.37M	(4'-0"X4'-6")
G	GRILL GATE	3.06MX2.10M	(10'-0"X7'-0")
G1	GRILL GATE	2.29MX2.10M	(10'-0"X7'-0")
V	VENTILATOR	1.20MX0.75M	(4'-0"X2'-6")
V1	VENTILATOR	0.90MX0.75M	(3'-0"X2'-6")

AREA DETAILS

DETAILS	Sq.ft.	Sq.m.
TOTAL SITE AREA (AS PER PATTU 0-57.0Ares)		
PROPOSED SITE AREA (0-57.0Ares / 1.41Acre)		
S.F.NO:191/2D = 0-21.5Ares / 2150Sq.m.	61354.29	5700.00
S.F.NO:191/2E1 = 0-18.5Ares / 1850Sq.m.		
S.F.NO:191/2F1 = 0-17.0Ares / 1700Sq.m.		
PROPOSED GROUND FLOOR AREA	12910.23	1199.40
PROPOSED FIRST FLOOR AREA	12910.23	1199.40
PROPOSED SECOND FLOOR AREA	12910.23	1199.40
TOTAL PROPOSED FLOOR AREA	38730.69	3598.20
HEAD ROOM AREA IN TERRACE FLOOR	584.05	54.26
DETAILS	Sft	Sqm
OPEN AREA	48444.06	4500.60
SITE COVERAGE = $\frac{1199.40 \text{ Sq.m. (Ground floor area)}}{5700 \text{ Sq.m. (Site area)}}$	21.04%	
F.S.I = $\frac{3598.20 \text{ Sq.m. (Total Floor Area)}}{5700 \text{ Sq.m. (Site Area)}}$	0.631	
AREA OF CLASS ROOM IN GROUND, FIRST & SECOND FLOOR	11425.68	1061.48
OSR	6227.14	578.52

TOTAL MEMBER COUNT=250 NOS


SANITATION	REQUIRED	PROVIDED
MALE WATER CLOSET	4	15
FEMALE WATER CLOSET	5	11
DRINKING WATER	3	04
Wash Basin	4	28
Ablution Taps one in each W.C	26	28
Urinals one per every 20 pupils	07	10

PARKING

VEHICLES	SIZE	REQUIRED	PROVIDED
TWO WHEELER	1.00 X 1.80	22	35
CYCLE PARKING	0.56 X 1.80	213	253
PHYSICALLY HANDICAPPED PARKING	3.60 X 5.00	1	2
CAR PARKING	7.20 X 2.70	4	5
TOTAL		240	295

COLOUR INDEX

EXISTING ROAD	☐	
DRIVE WAY	☐	
SITE BOUNDARY	☐	
PROPOSED STRUCTURE	☐	
OSR	☐	

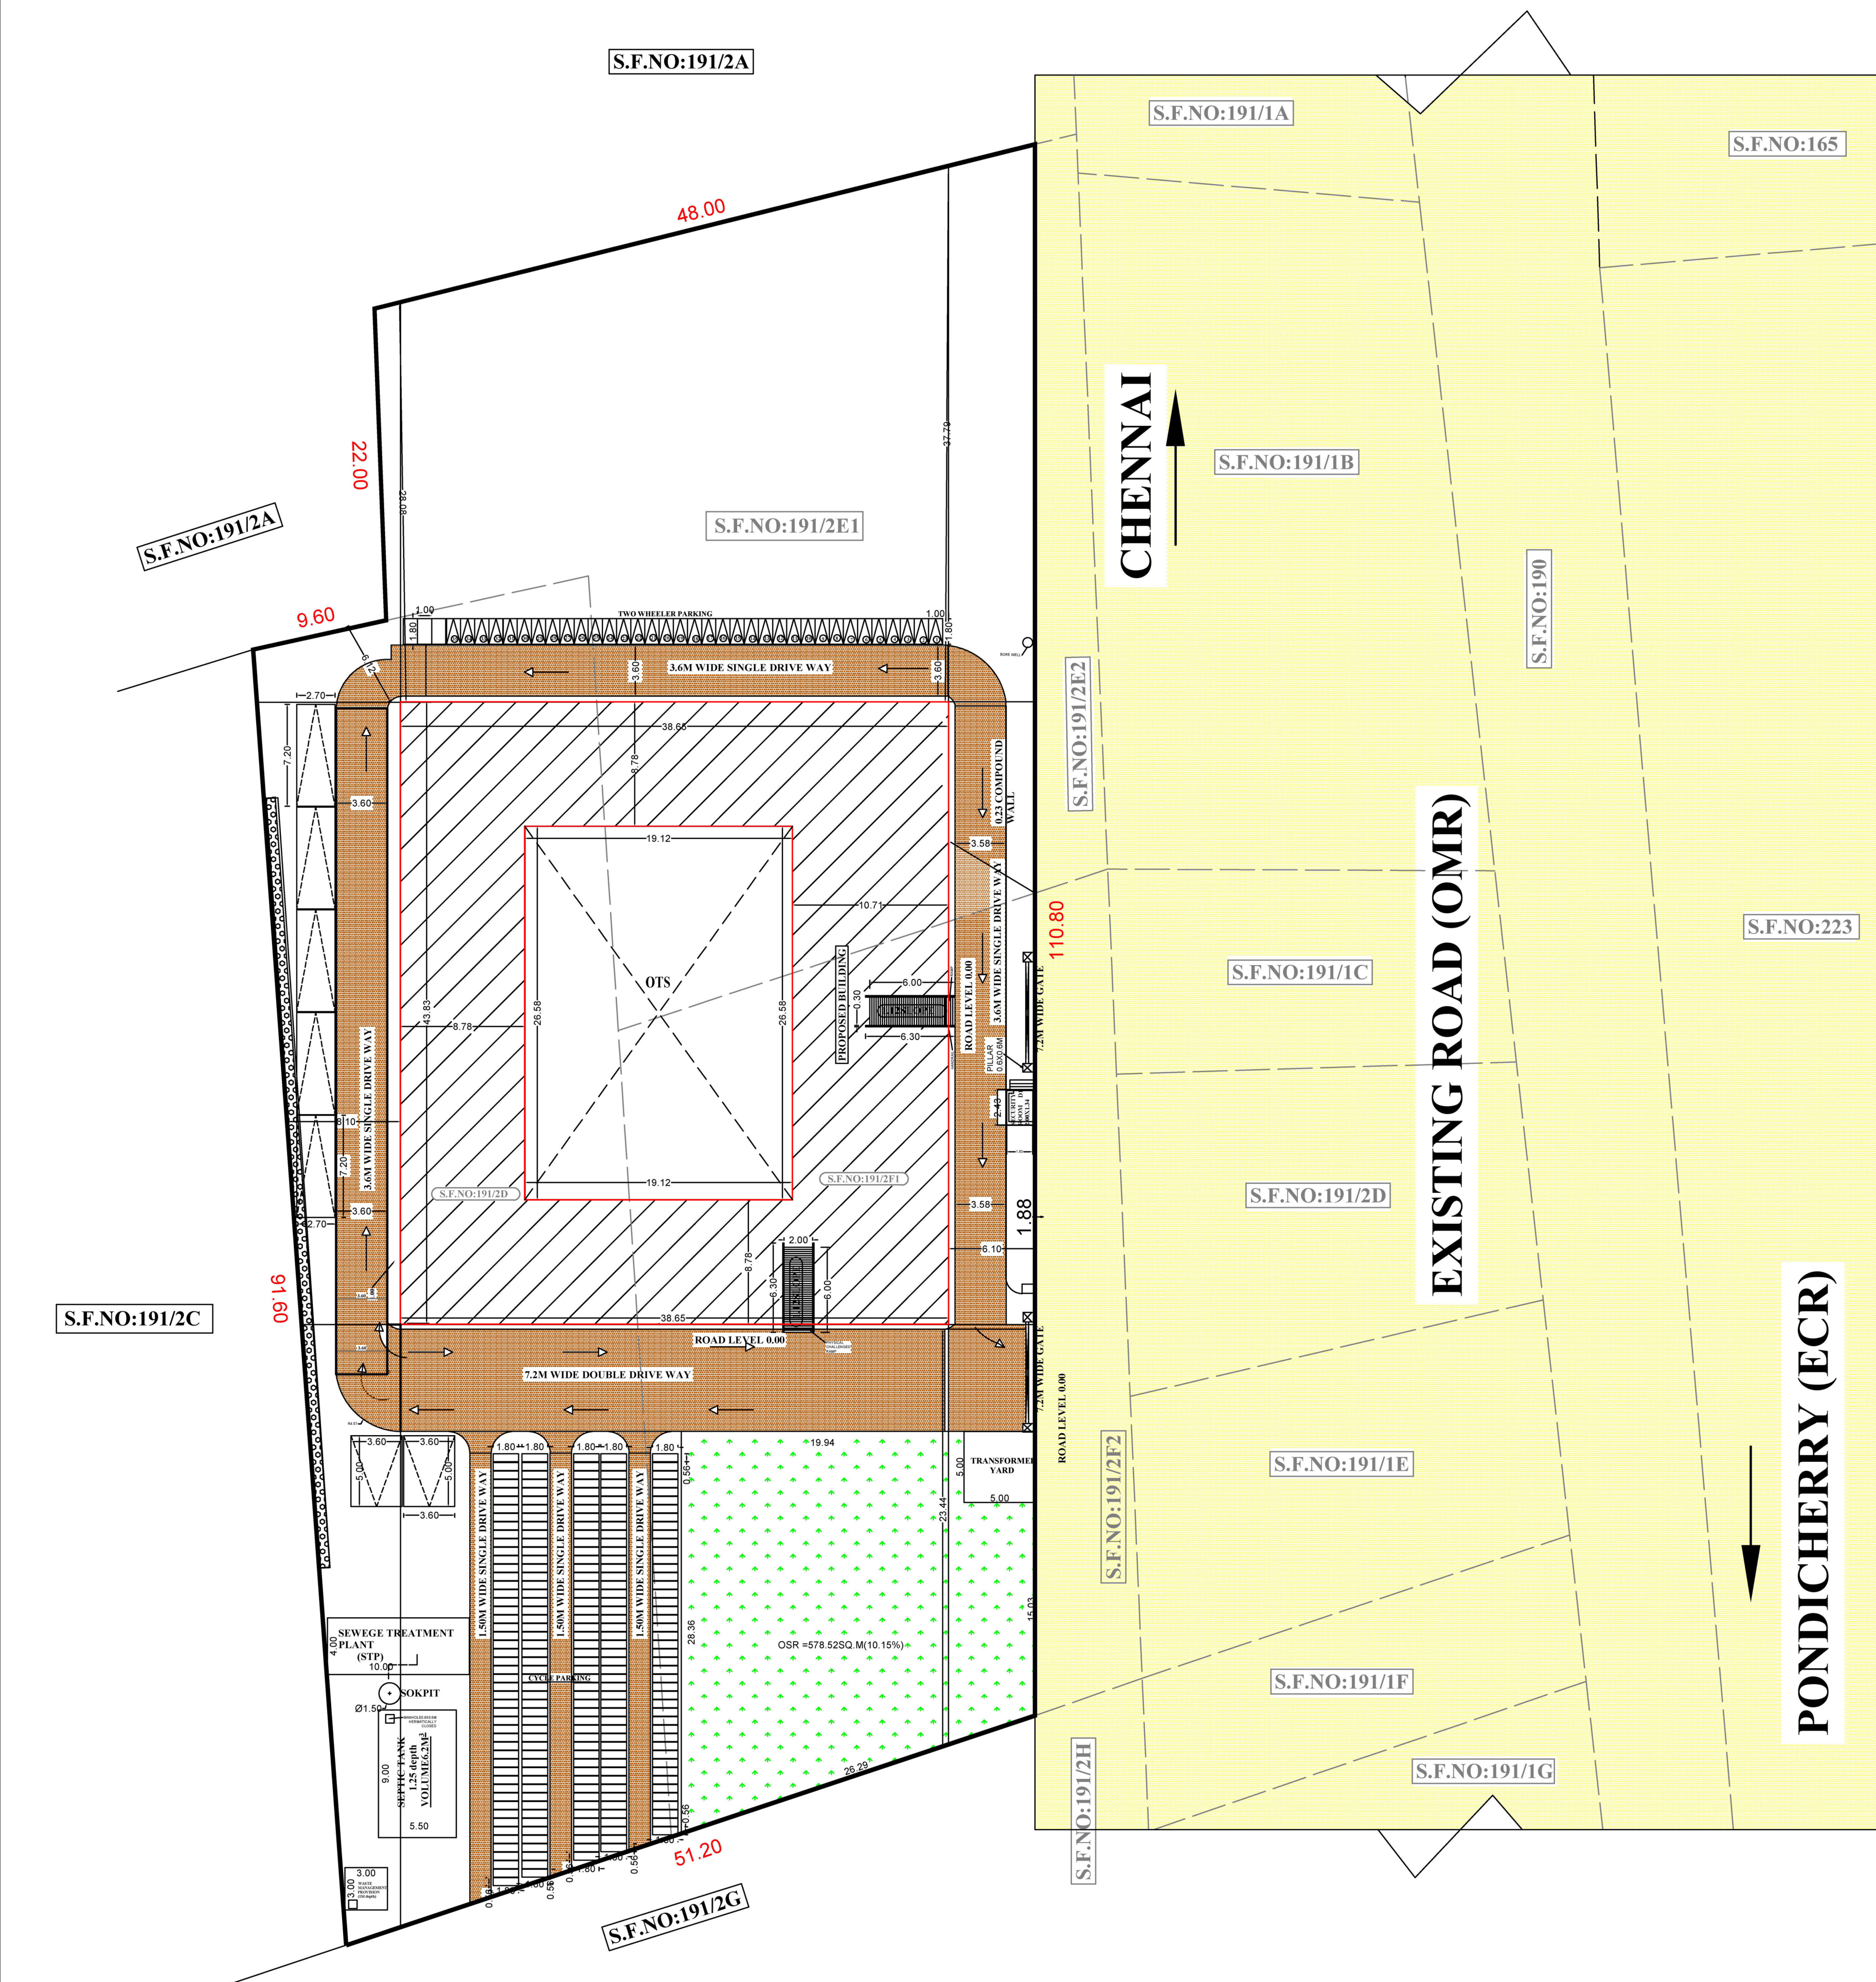

OWNER	GEO TECH	REGISTERED ENGINEER
ONLINE APPLICATION NO.SWP/BPA/0009228/2023		
SCRUTINY REF NO.1CVODZAK Date:18.04.2023		
க.வி./ந.அ.உ.இ.(செ.பி.டி).எண்:38/2023		
ARCHITECT	STRUCTURAL ENGINEER	

Eight ways to know a piece of land before you pay for it.

This report covers one part of the picture. These cover the rest, drawn from the same government records, for any property in Tamil Nadu.

LandLens One

Ask anything about a property and get an answer grounded in live government records, with the sources shown.

[/landlens/one](#)



Verify My Land

Every record check run on one property and returned as a single report.

[/landlens/verify-my-land](#)



Legal Opinion

An advocate's written opinion on the title, built on the records we pull for it.

[/landlens](#)



One Map

Every layer on one map: the parcel, its boundary, zoning, water bodies and what sits around it.

[/landlens/one/map](#)



PriceMap

What land actually changed hands for around this plot, taken from the registered deeds.

[/landlens/pricemap](#)



Build Scope

What you are allowed to build here: floor space, height, coverage and setbacks.

[/landlens/build-scope](#)



Property Tracker

Watch a property and hear about it when something new is registered against it.

[/landlens/property-tracker](#)



Deal Room

Run the transaction in one place: documents, stamping, signatures and the parties.

[/landlens/deal-room](#)



Twenty-four checks you can run yourself, at no cost.

Records and verification

The registers themselves, read for you.

Encumbrance Certificate

Patta and Chitta

Field Measurement Sketch

EC Analyzer

Bank charge check

Court case search

Seller background check

Approval check by survey

Zoning and land use

What the plan says can happen on this land.

Land use zone finder

CMDA land use check

Coastal regulation zone

Master plan check

Water bodies finder

Airport height clearance

Value and duty

What it is worth and what it costs to register.

Guideline value by street

Guideline value by survey

Stamp duty and registration fees

Capital gains

Floor space index

Area unit converter

Registers and directories

Who holds it, and which office keeps the record.

Find your registering office

Temple property check

Waqf property check

RERA register



Every free tool
/tools



Services we run
for you
/services



The LandLens
suite
/landlens/one



Every claim in this document traces back to a government record.

Legal opinions, due diligence and title verification

Building plan, layout and sub-division approvals

Completion and occupancy certificates, regularisation

Escrow, negotiation and NRI property management

Land survey, soil testing, architecture and construction

Verified RealEstate
3/350/2 Mettukuppam,
OMR Thoraipakkam,
Chennai 600 097, India
hello@verified.realestate
+91 9996 12 9996

Prepared from the registers named on the page each finding sits on. Where a register could not be read, this document says so in its place rather than leaving the gap to be read as a clean result.

