
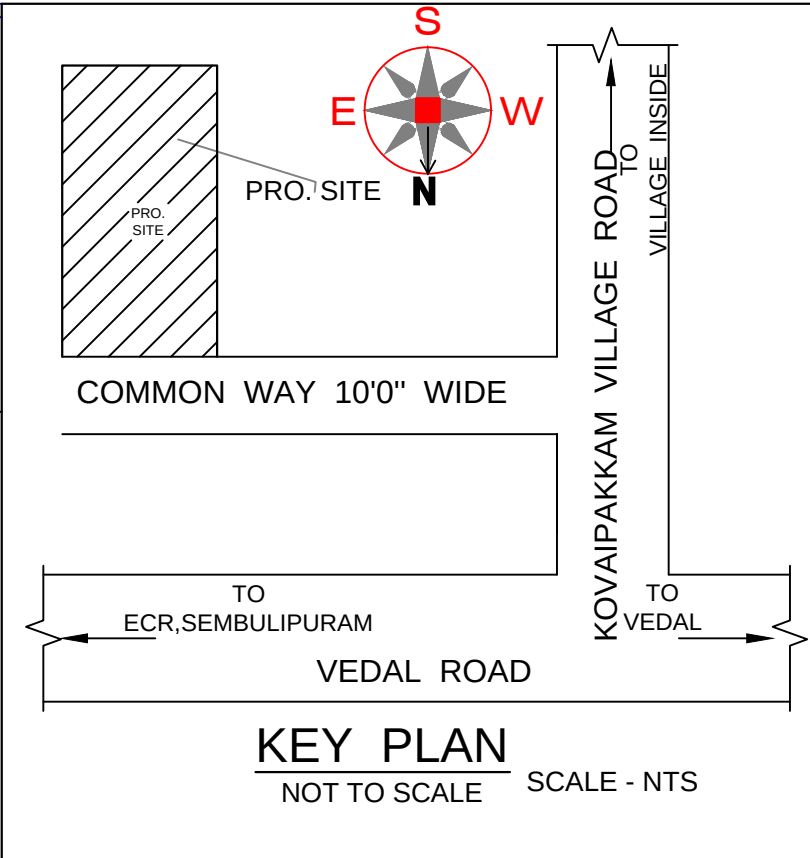


PLAN SHOWING THE PROPOSED NEW CONSTRUCTION OF GROUND FLOOR RESIDENTIAL BUILDING AT,  
PATTA NO:3233, OLD S.NO:181/3C6A, (NEW S NO : 181/10), KOVAIPAKKAM VILLAGE,  
EDAIAZHINADU TOWN PANCHAYAT, CHEYYUR TALUK, CHENGALPATTU DISTRICT.

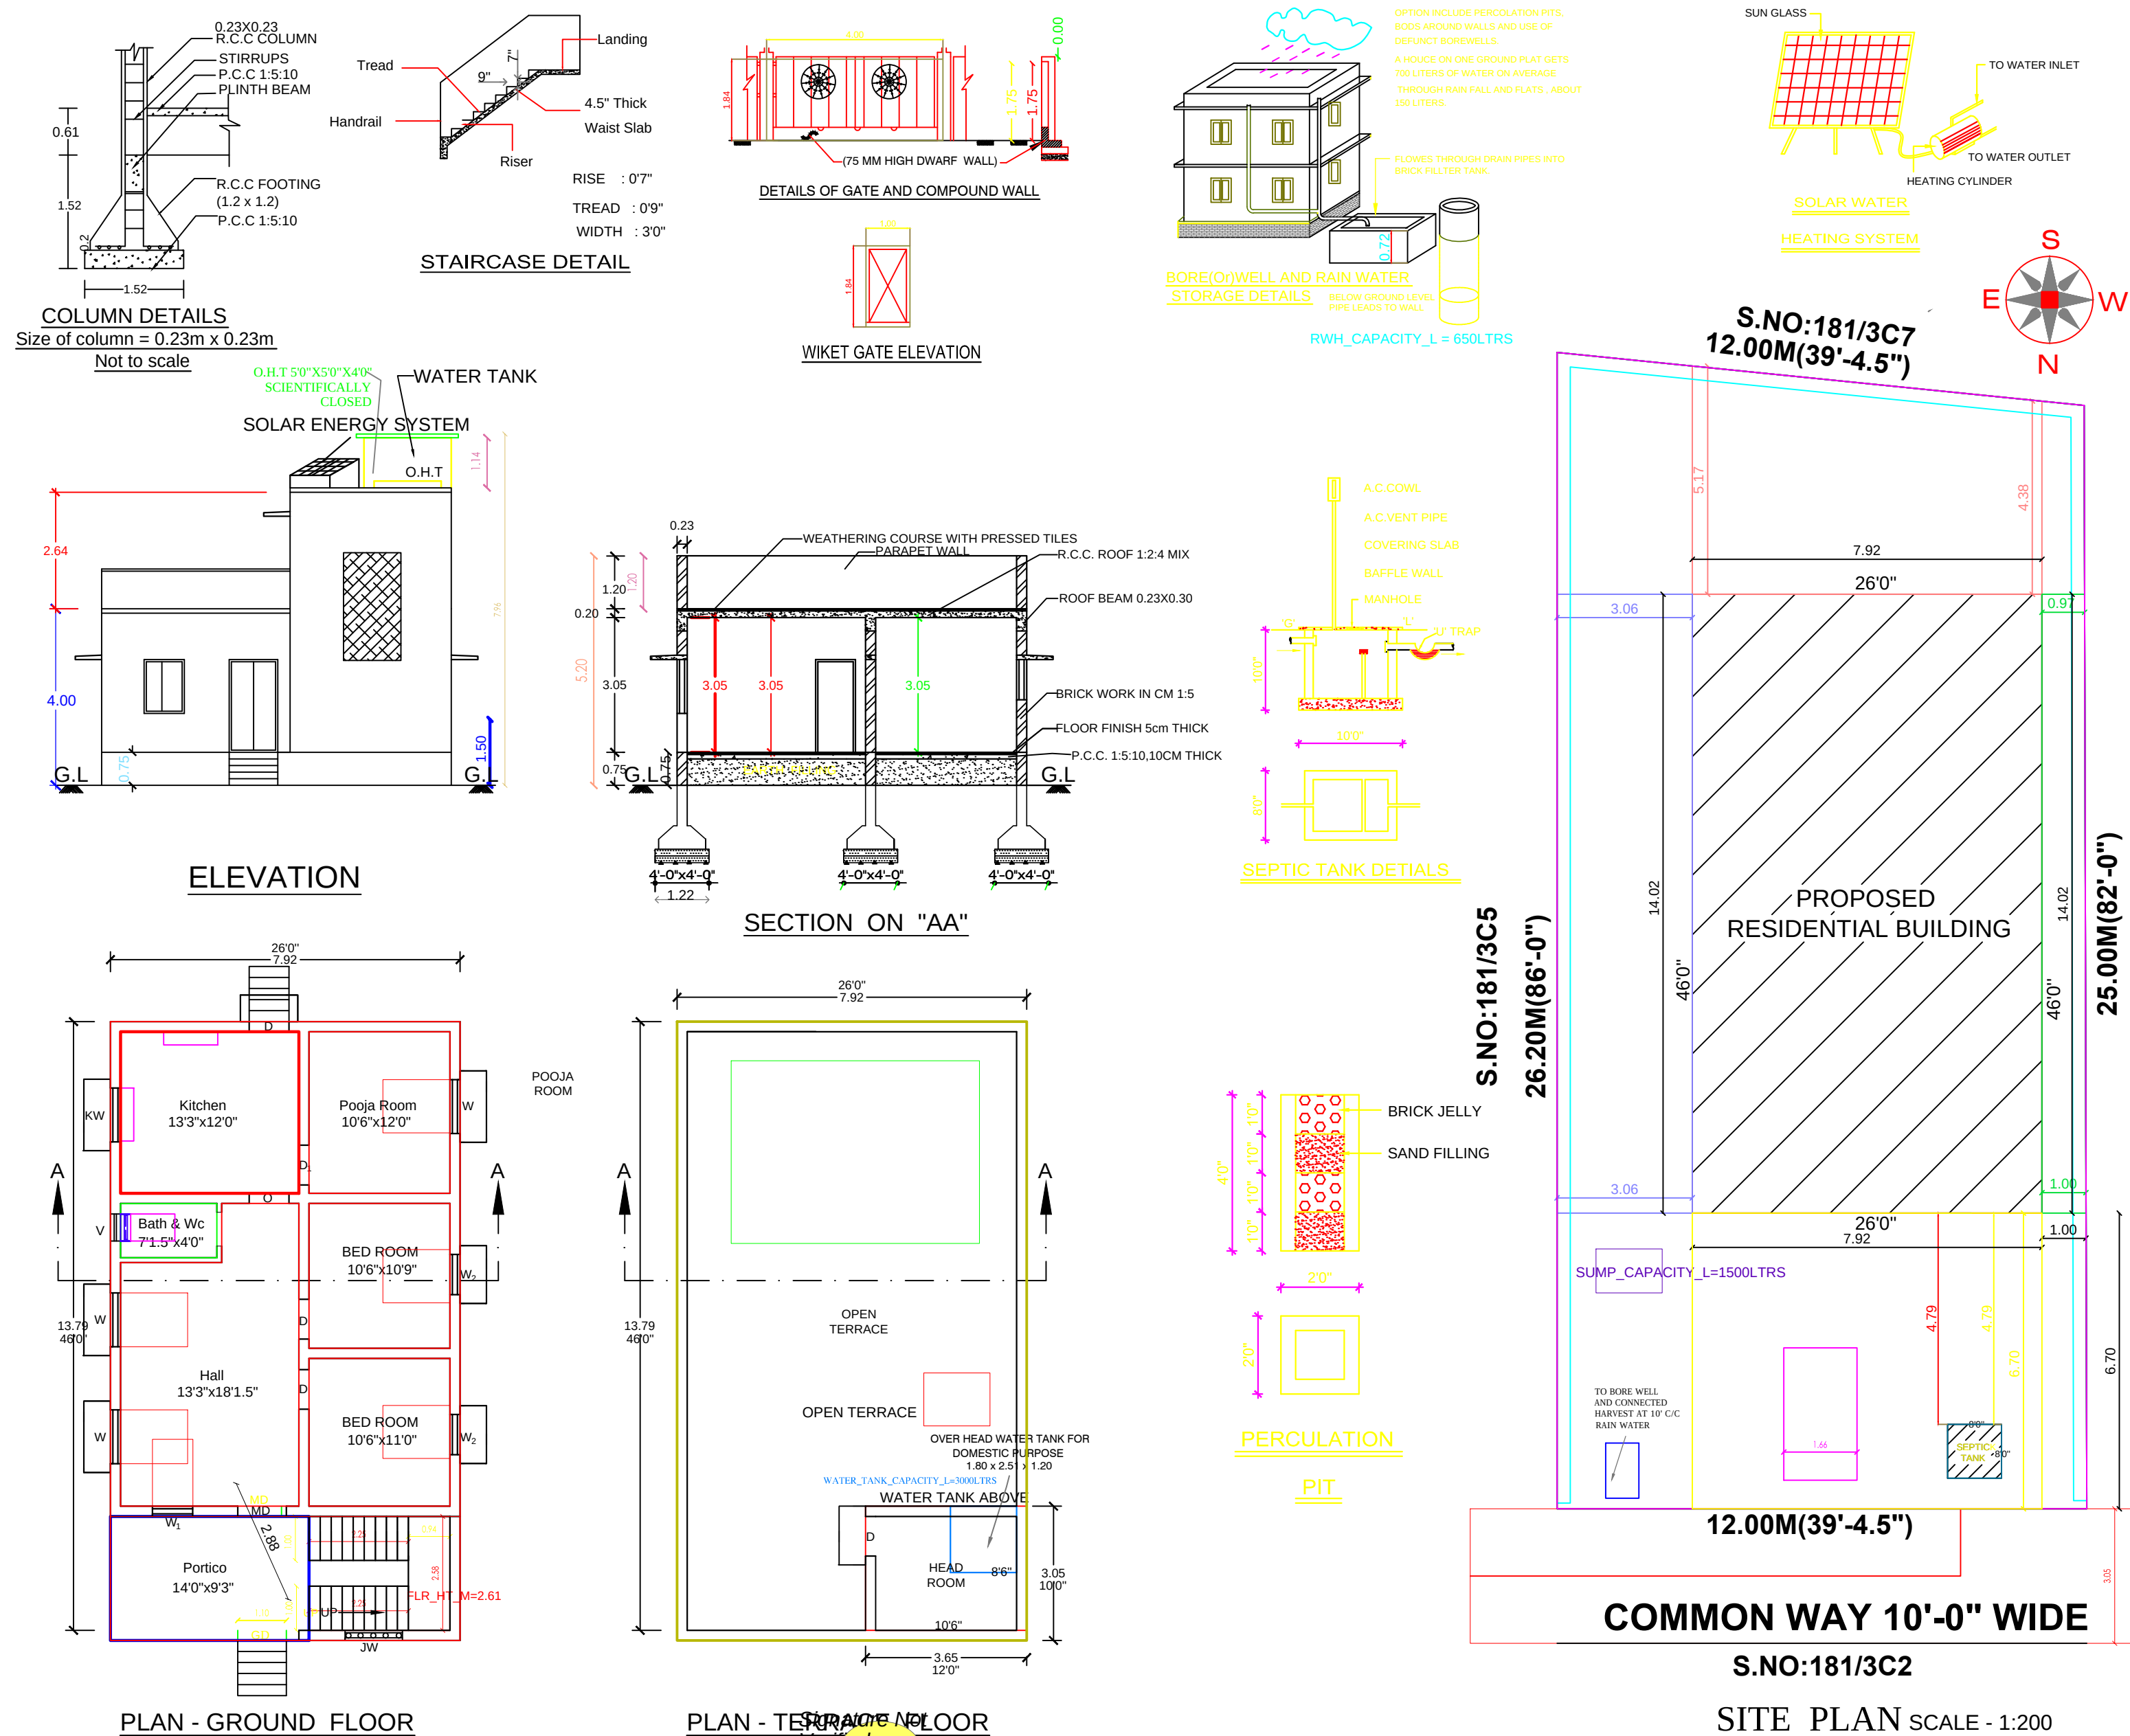

| SCHEDULE OF JOINERY |             | COLOUR INDEX  |  |
|---------------------|-------------|---------------|--|
| MD DOOR             | 4'0" X 7'0" | PLOT BOUNDARY |  |
| D1 DOOR             | 3'0" X 7'0" | PRO. BUILDING |  |
| D2 DOOR             | 2'6" X 7'0" | ROAD          |  |
| W1 WINDOW           | 3'6" X 4'0" |               |  |
| V VENTILATOR        | 3'0" X 3'0" |               |  |

| AREA STATEMENT         |         |        |
|------------------------|---------|--------|
|                        | SQ.FT.  | SQ.MT. |
| PLOT AREA              | 3298.16 | 306.41 |
| PROP.GROUND FLOOR AREA | 1195.11 | 111.03 |

**F.S.I CALCULATION :**

FLOOR SPACE INDEX =  $\frac{\text{Total building area}}{\text{Proposed Minimum site area}} = \frac{111.03}{306.41} = 0.362$

**OWNER NAME:-** Mr. JOSEPH  
S/O KULLAPATTU

**OWNER SIGNATURE**

**LICENSED SURVEYOR**

**D. KARTHIKEYAN D.C.E**  
CONSULTING ENGINEER  
LICENSED SURVEYOR  
REGD.NO. 3618-20  
#3, Parvatha Rajakula Street,  
Karunguzhi, Town Panchayat

**DK CONSTRUCTION & PLANNERS**  
D.NO.8, Parvatha raja kula Street,  
Karunguzhi- 603 303  
Cell : 9840176930,9578509079 ,