
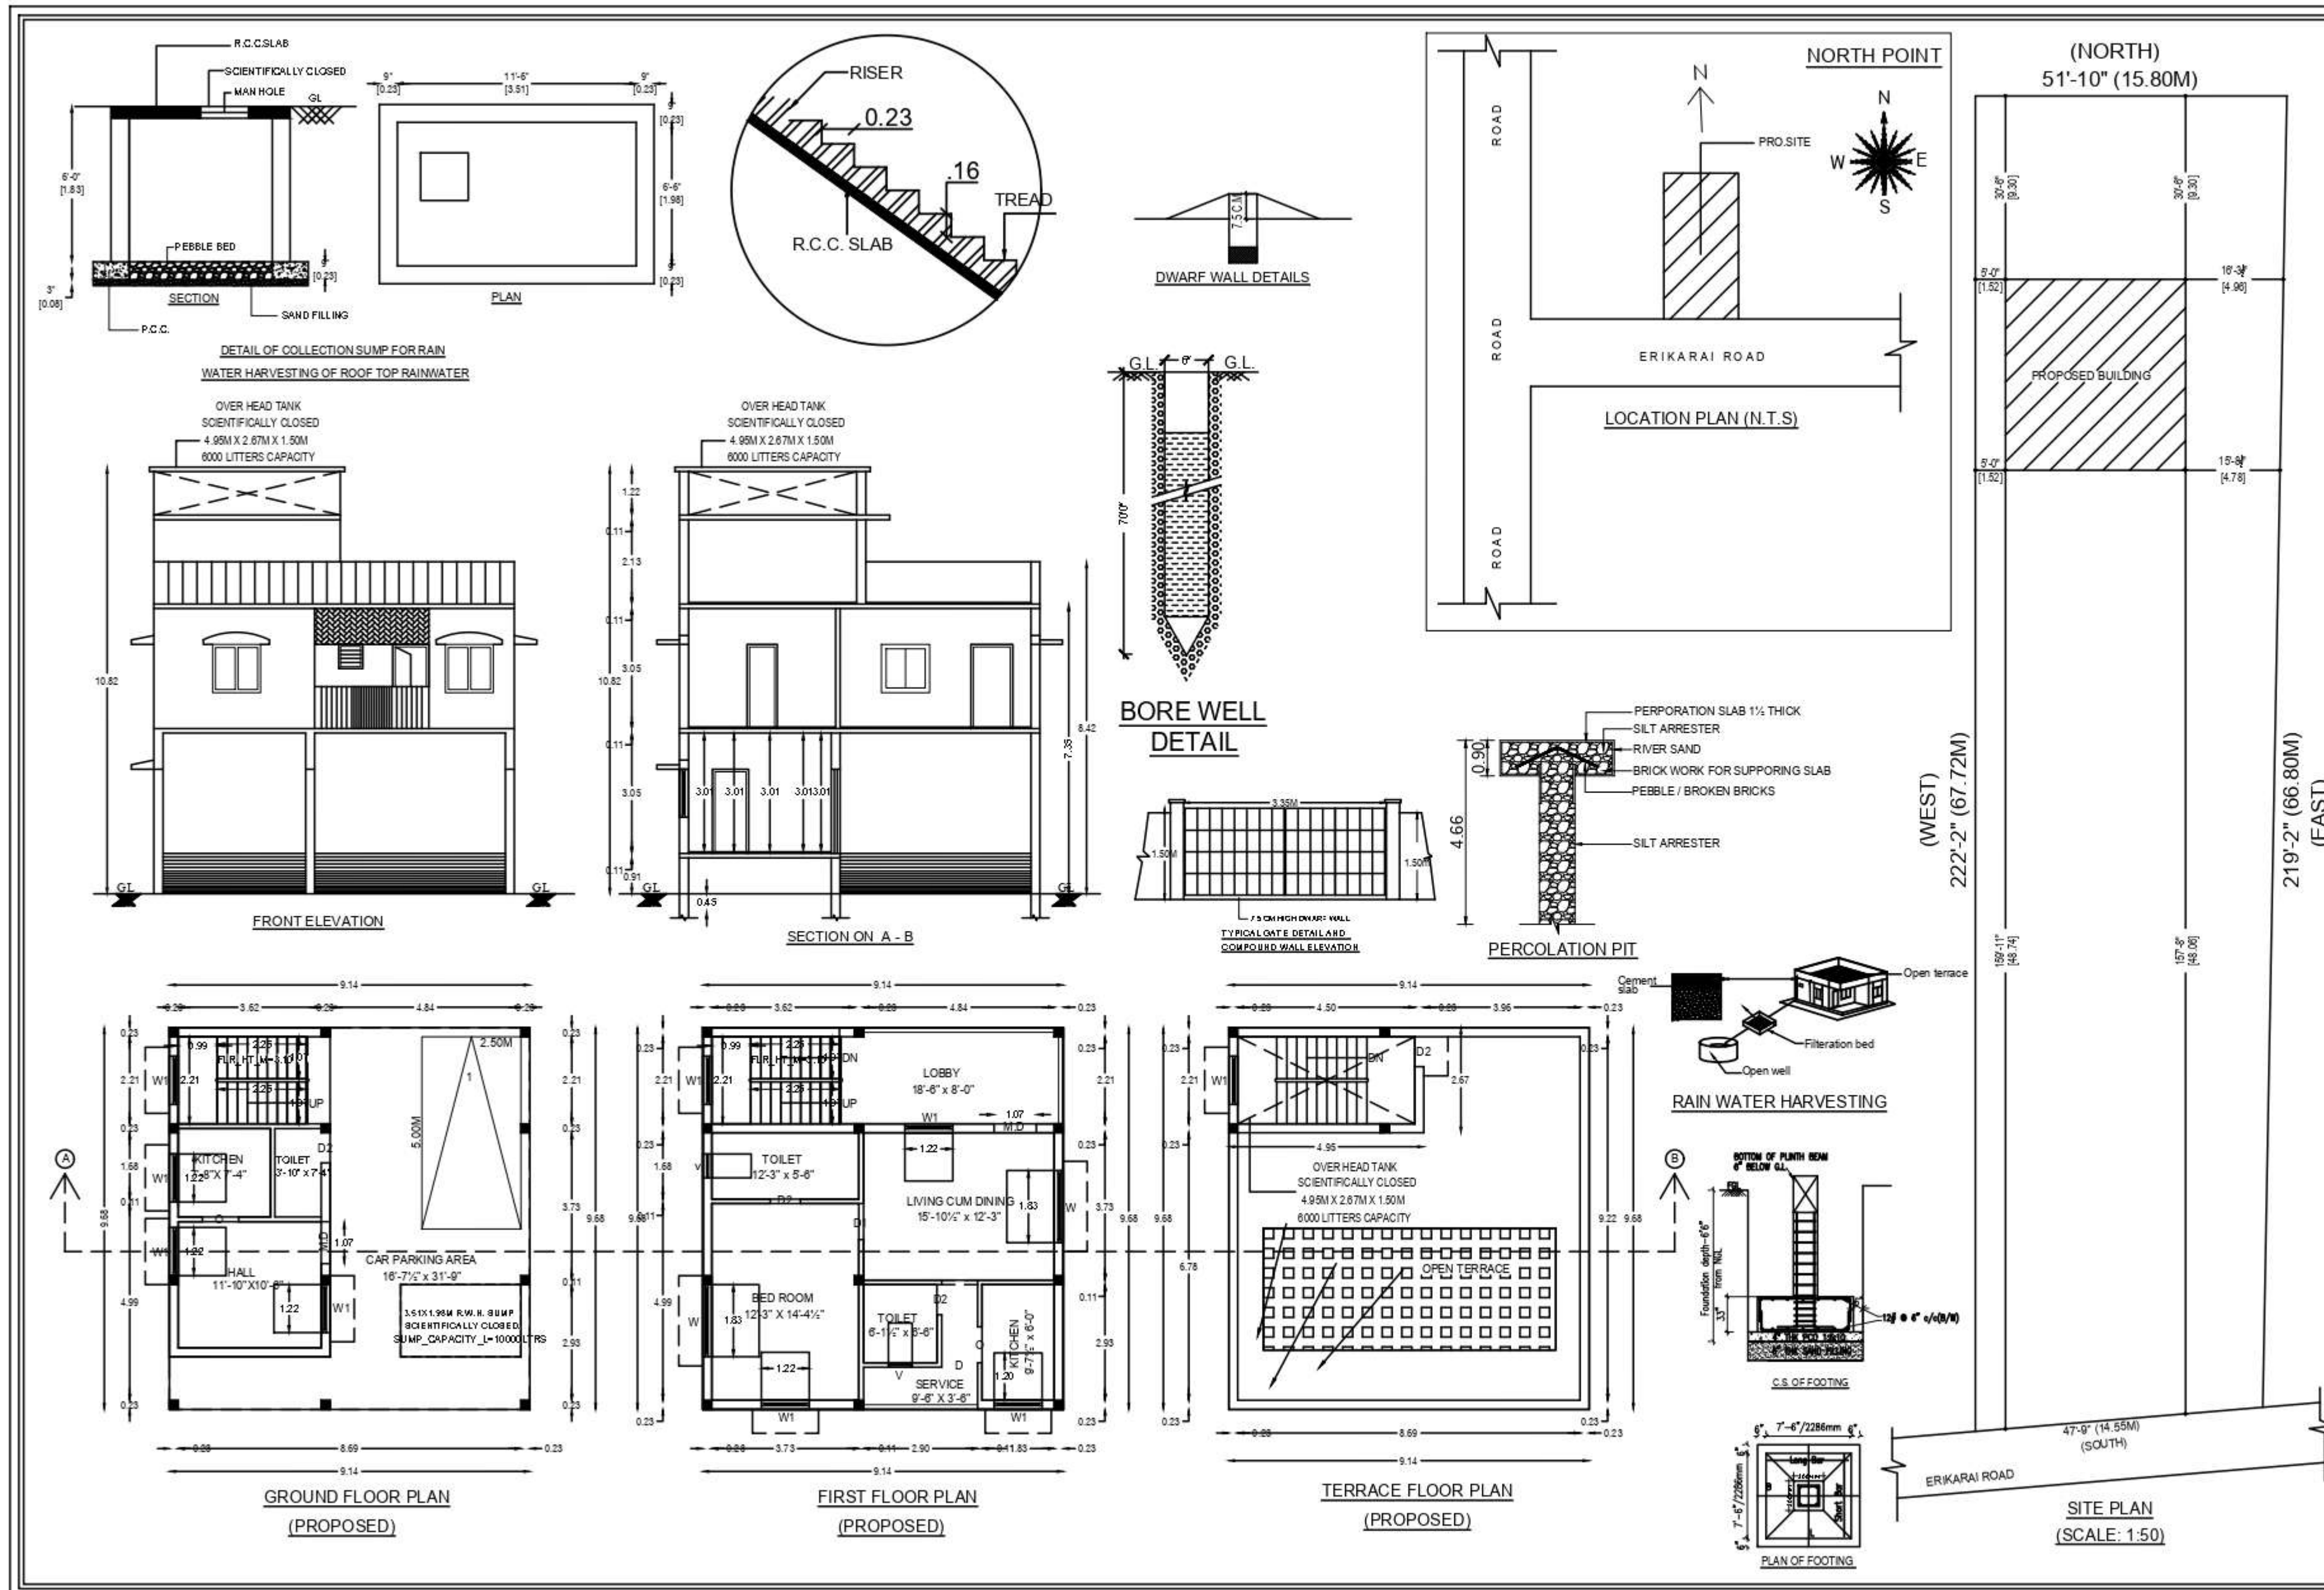
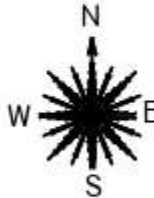


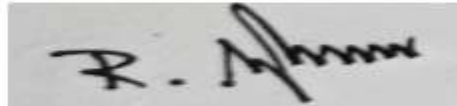

PLAN SHOWING THE PROPOSED CONSTRUCTION OF A GROUND + 1 FLOOR RESIDENTIAL BUILDING COMPRISED IN S.NOS. 153/2E2, 155/2 & 156/1B PATTI NO: 3099 AT CHINNAVENMANI VILLAGE, MADURANTHAGAM TALUK, CHENGALPET DISTRICT.			
AREA STATEMENTS			
		SQ.FT	SQ.MT
PLOT EXTENT		10975.00	1019.98
CAR PARKING AREA		587.00	54.55
GROUND FLOOR AREA		366.00	34.01
FIRST FLOOR AREA		953.00	88.56
TOTAL FSI AREA		1906.00	177.12
SCHEDULE OF JOINERIES			
MD	MAIN DOOR	3'6" X 7'0"	(1.08X2.13)
D1	DOOR	3'0" X 7'0"	(0.91X2.13)
D2	DOOR	2'6" X 7'0"	(0.76X2.13)
W1	WINDOW	4'0" X 4'0"	(1.20X1.20)
V	VERTILATOR	2'0" X 2'0"	(0.60X0.60)
O	OPENNING	3'0" X 7'0"	(0.91X2.13)
COLOUR INDEX		NORTH POINT	
PROPOSED			
ROAD			
BOUNDARY			
			
Mr.R.GOPAALAKRISHNAN. OWNER SIGNATURE			
 Ef. M. NARENDIRAN, B.E., Reg. No : 016 / LS / 2021 / 00002 Registered Engineer Grade - II (RE). NAREN CONSTRUCTIONS (Licensed Surveyor, Consulting Engineer) No : 42, Pillaiyar Koil Street, Chengalpattu-603 001 Cell : 8056800443 / 8925292179			
LICENSED SURVEYOR			